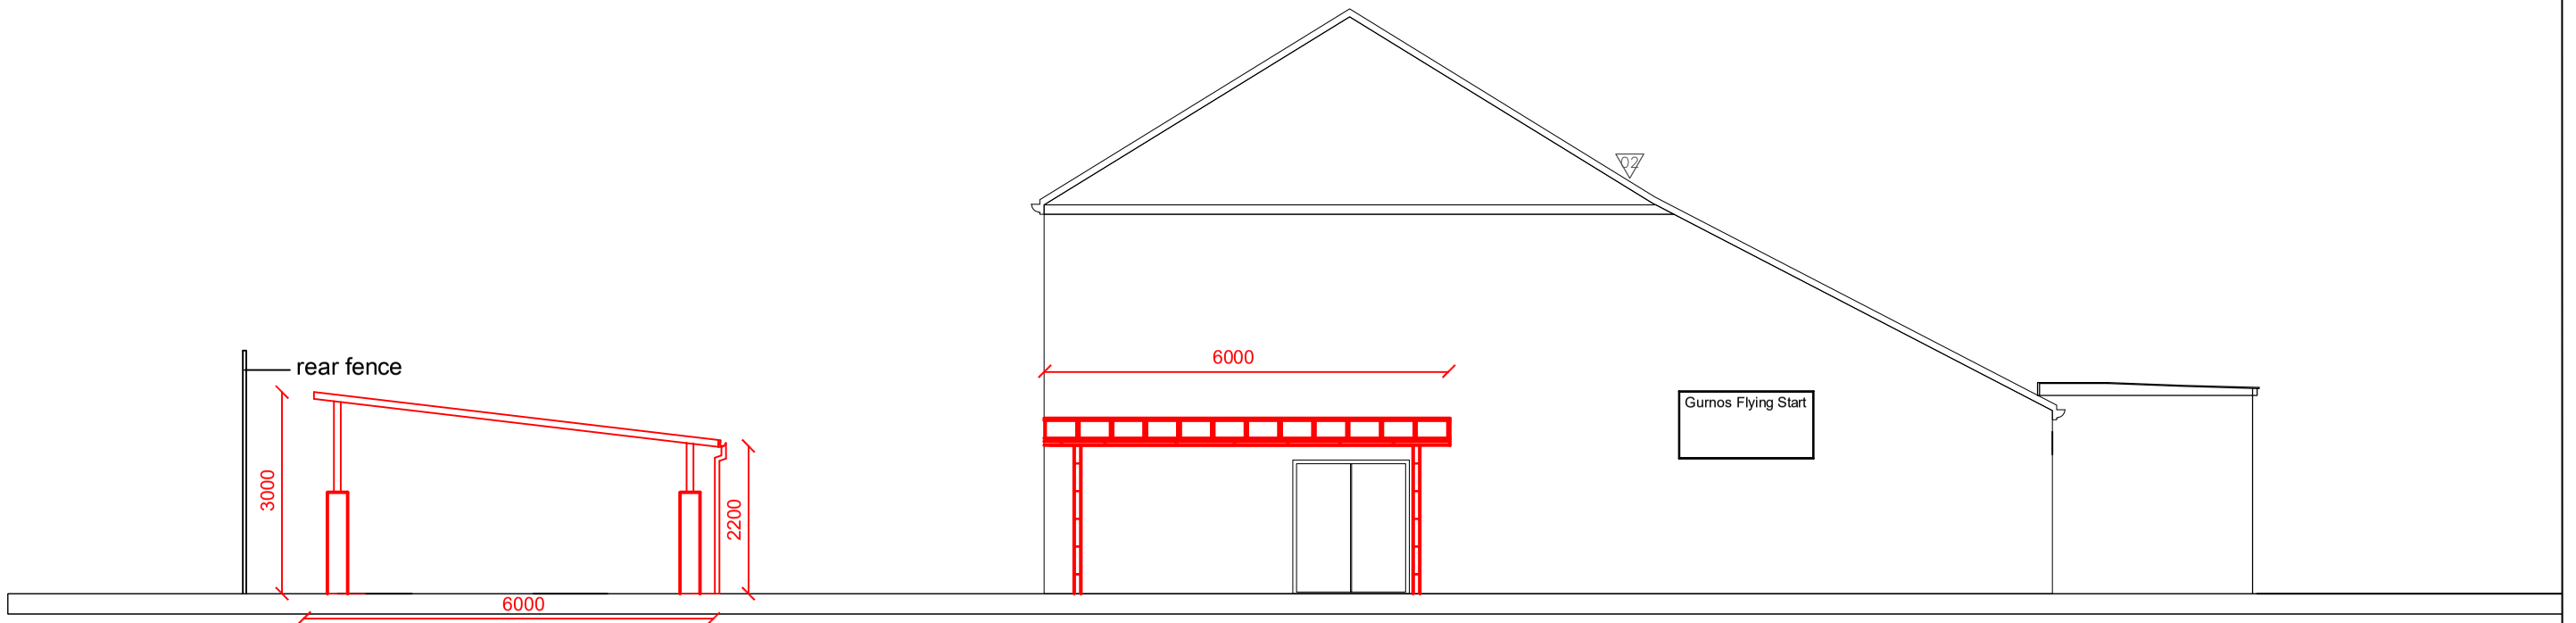

West Elevation – Proposed Canopy (without the existing fence shown)

1 New Zenith System metal fence and gate 2000 mm high by Heras TBC

2 New Zenith System metal fence 1600 mm high from existing fence by Heras TBC

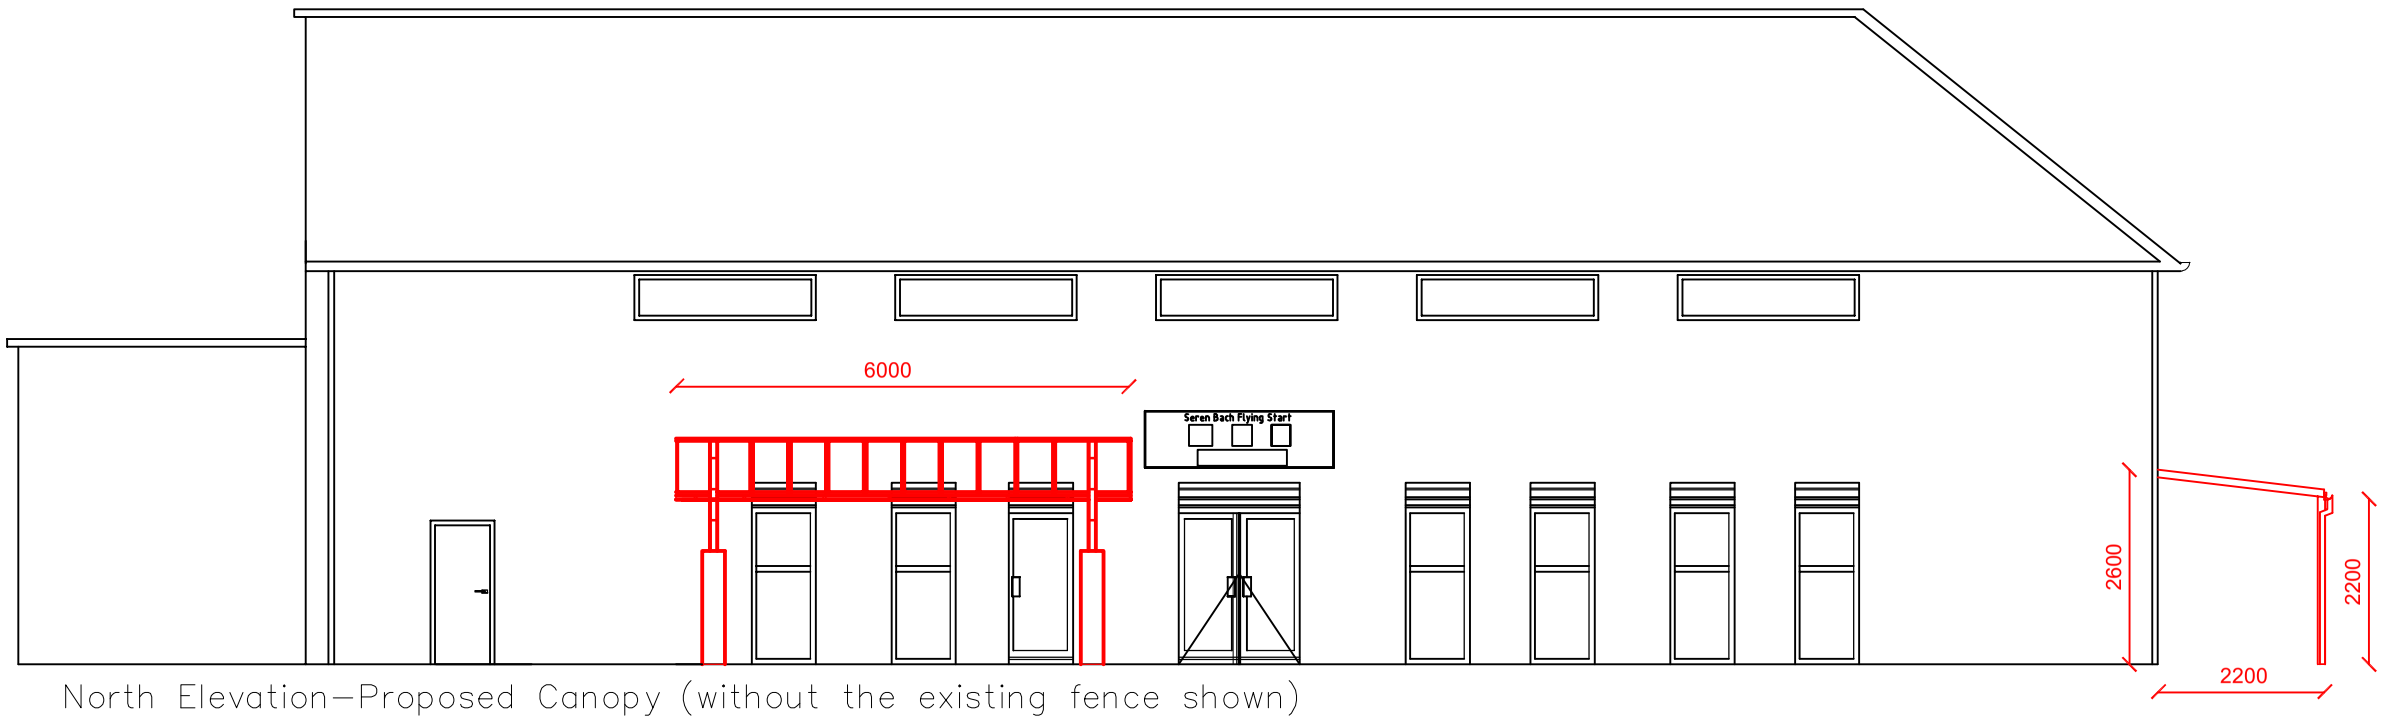

North Elevation–Proposed Canopy (without the existing fence shown)

Corporate Property

Unit 5
Triangle Business Park
Pentrebach
Merthyr Tydfil
CF48 4TQ

NORTH

Job

New Canopies

Gurnos Community Centre
Almond Grove,
Merthyr Tydfil,
CF47 9AU

Title

Proposed Elevations
(existing fences not shown)

Scale	1/100
Date	October 21
Drawn	Alun Roberts
Checked	

Job. Ref.	Dwg .No.	Rev.
2021-069(Gs)	02(P)	