


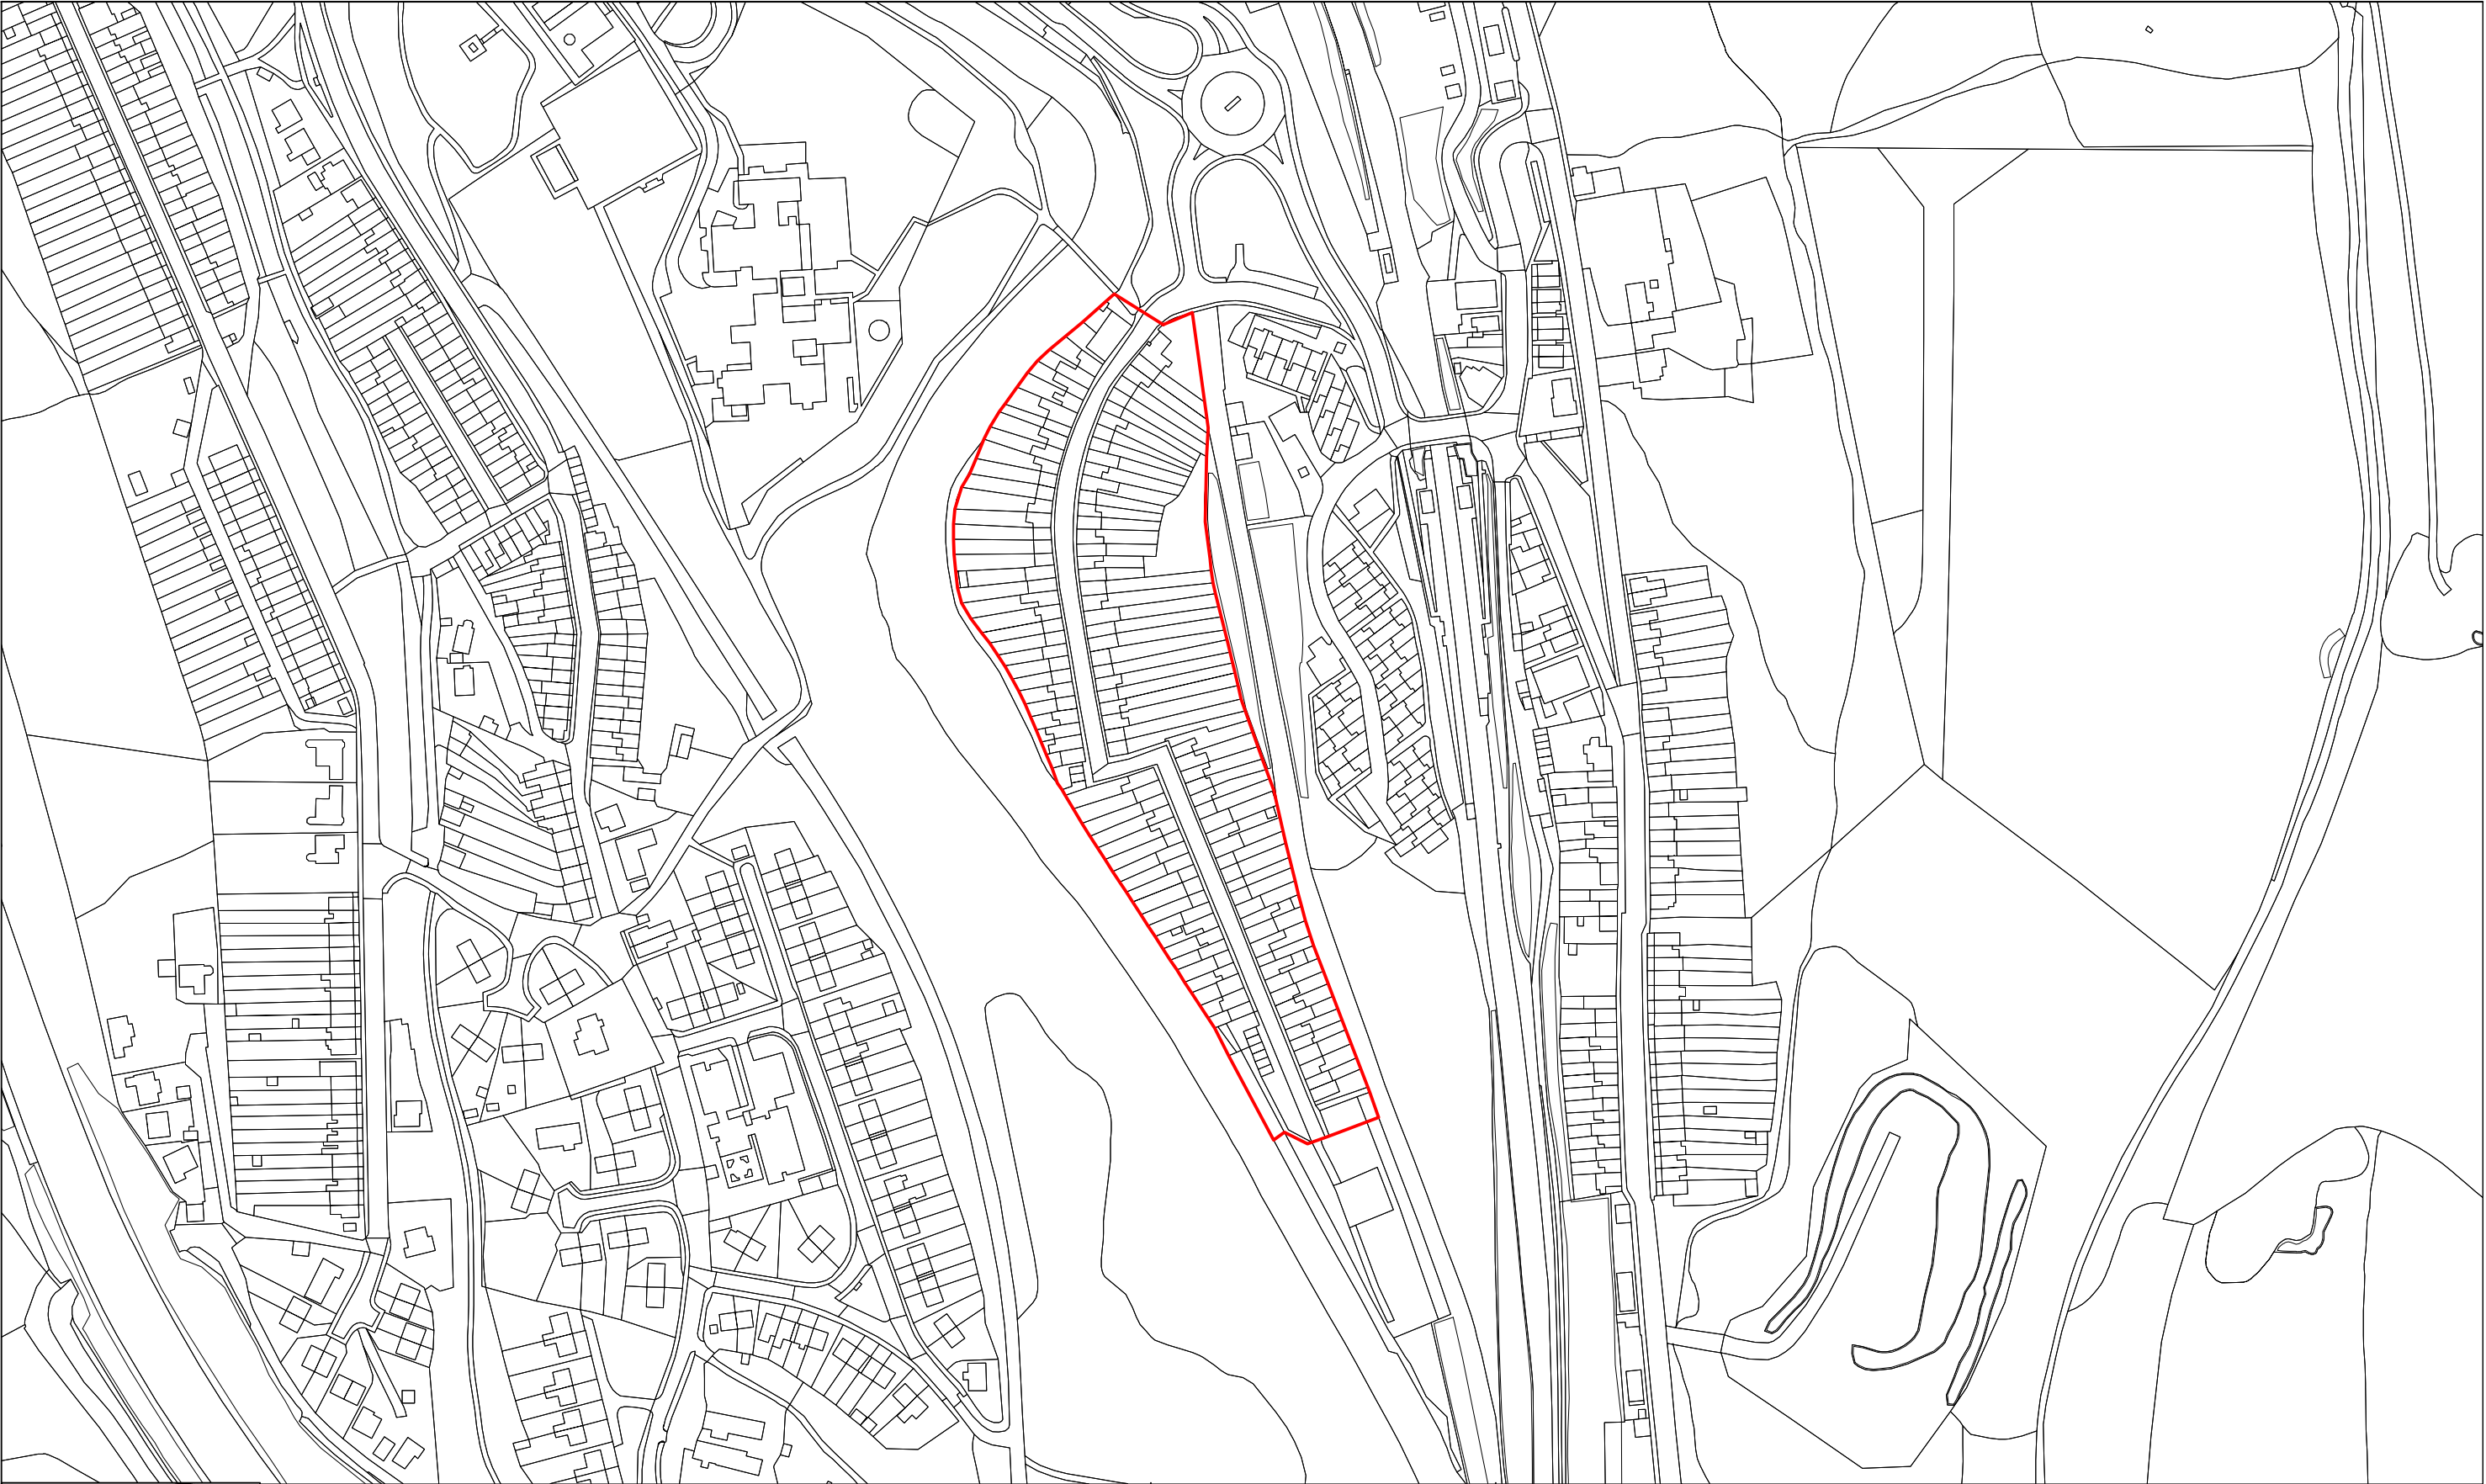



MERTHYR TYDFIL
County Borough Council
Cyngor Bwrdeistref Siro
MERTHYR TYDFIL

Job
Taff Street and Crescent Street

Merthyr Vale
Merthyr Tydfil

Title
Existing Site Plan

Scale 1/2500 @ A3		
Date January 2020		
Drawn		
Checked		
Job. Ref.	Dwg .No.	Rev.

