


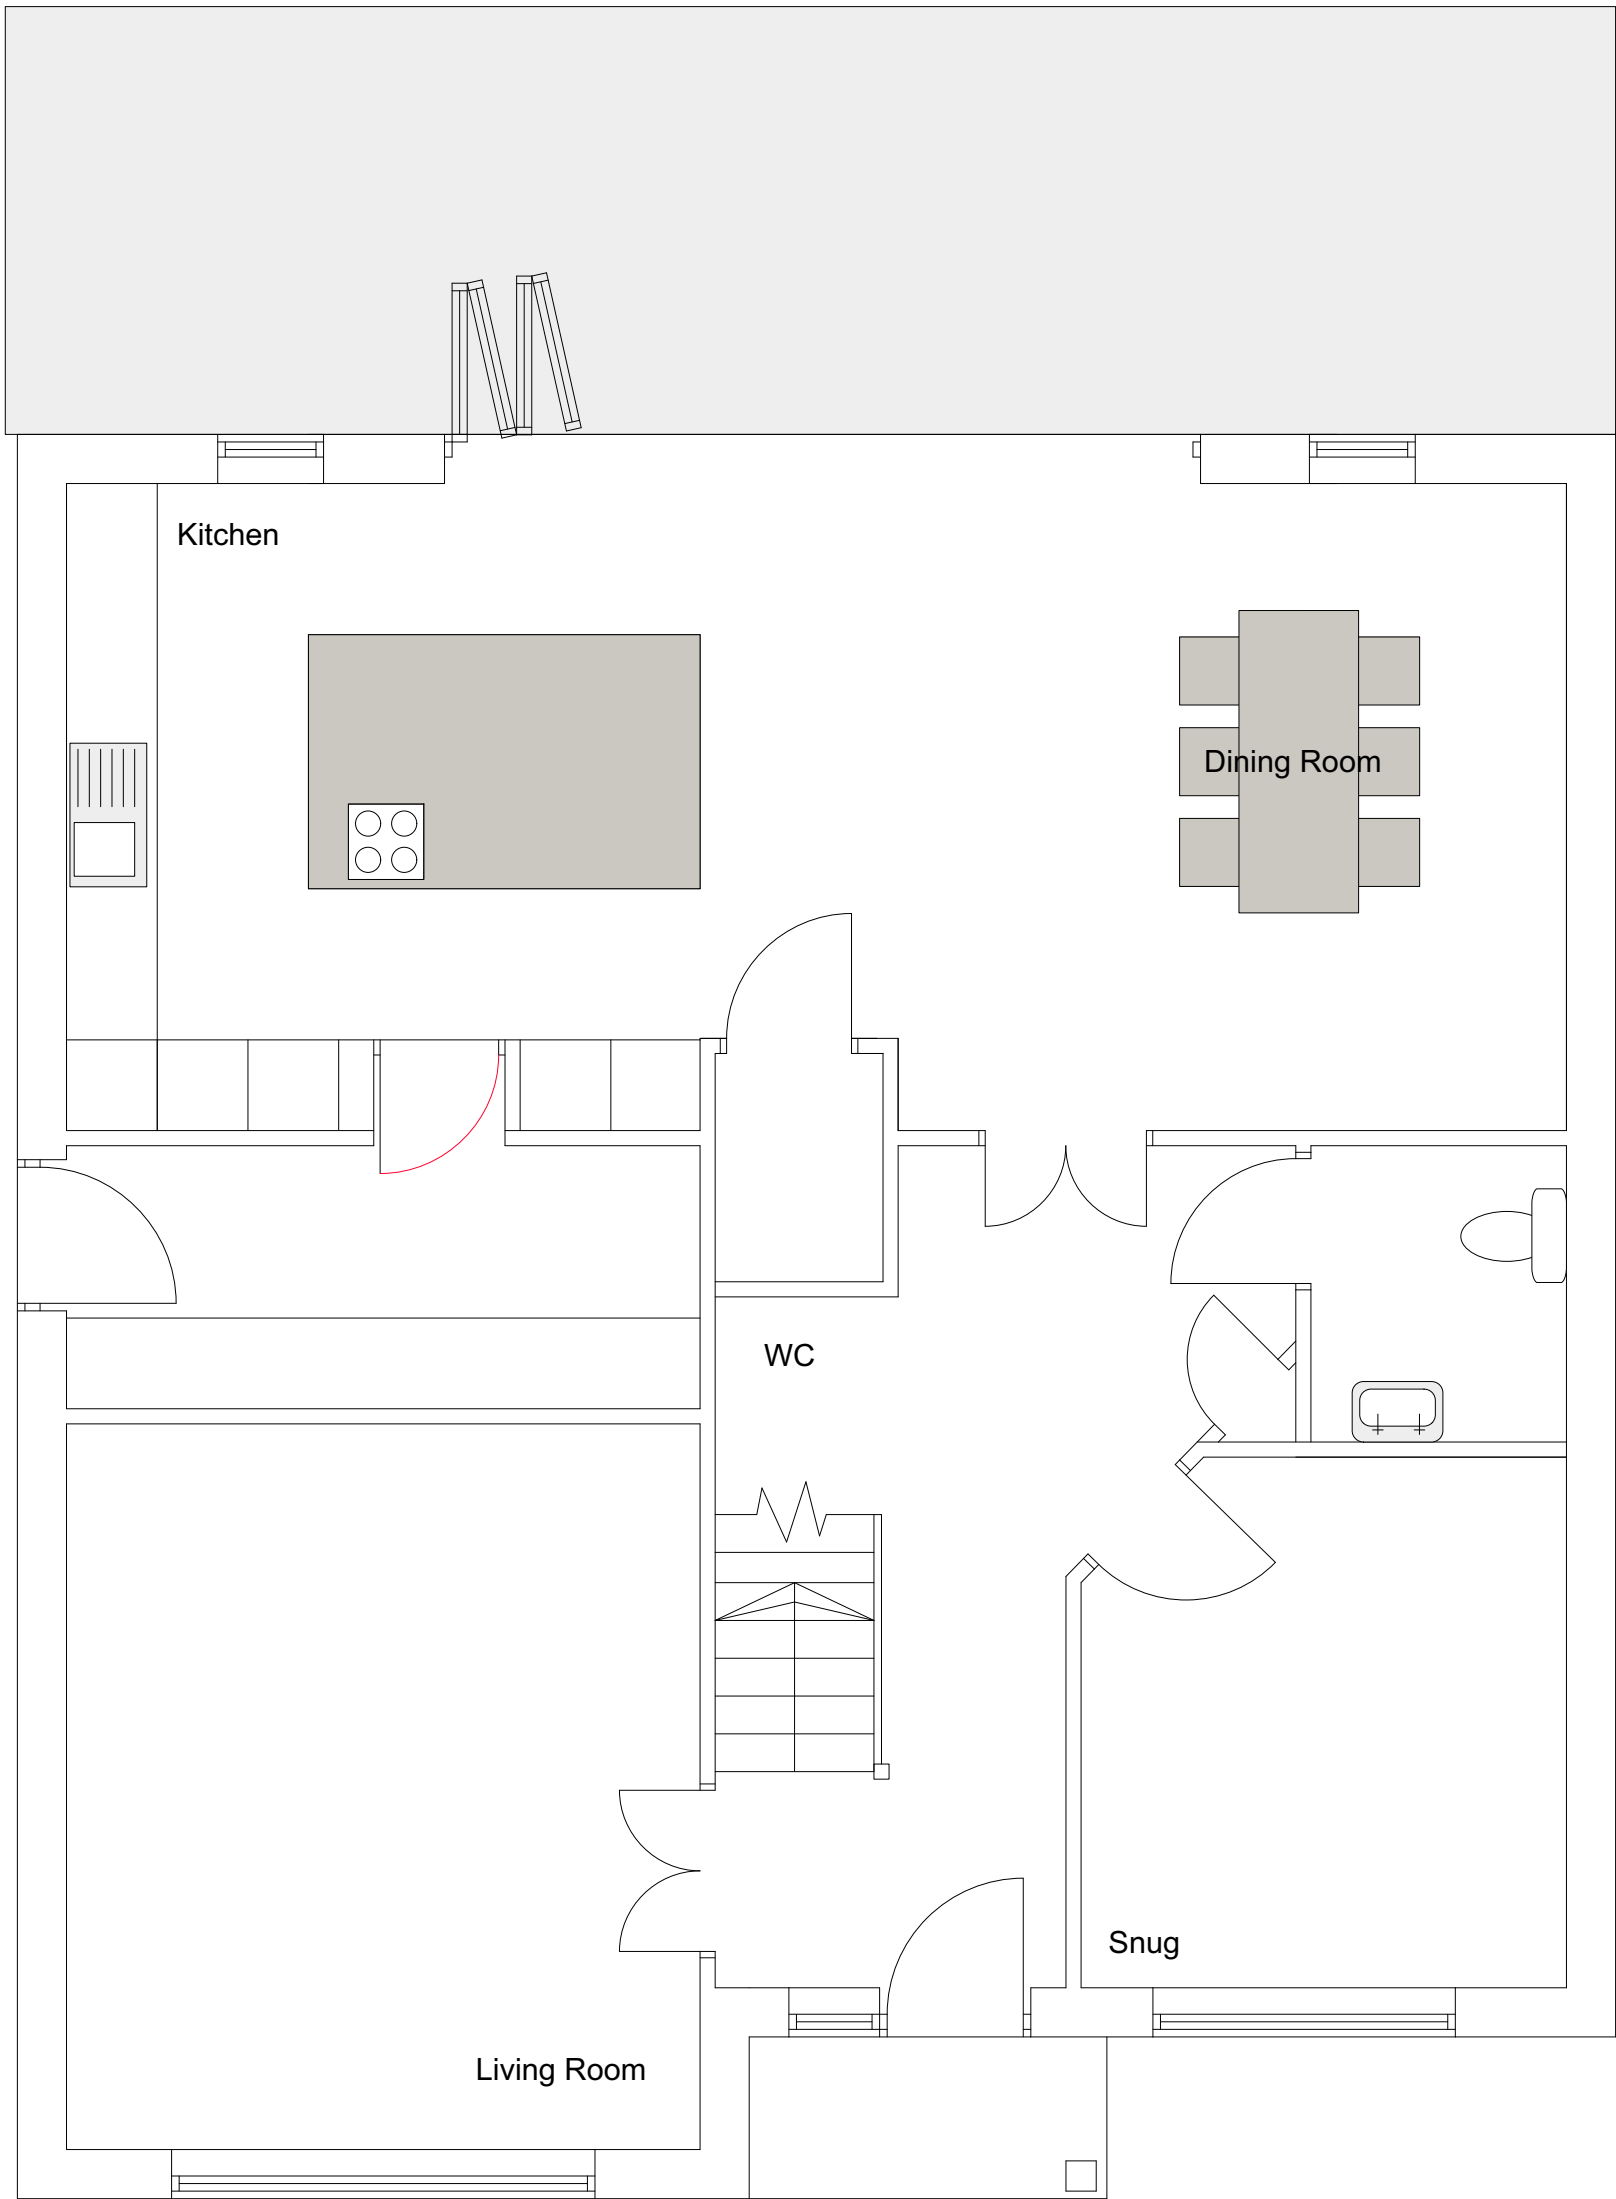


GROUND FLOOR PLAN

 George and Co.

Proposed New Build
Land Off Upper Colliers
Row, Heolgerrig,
Merthyr Tydfil
CF48 1UN

947.01	Proposed Floor Plan		
sketch	1:50@A3	Jun '23	CG
George + Co Crownford House, Swan Street, Merthyr Tydfil, Mid Glamorgan, Wales, CF47 8EU TEL 07830328652 hello@georgeandco.studio			
DO NOT SCALE THIS DRAWING		©George and Co.	

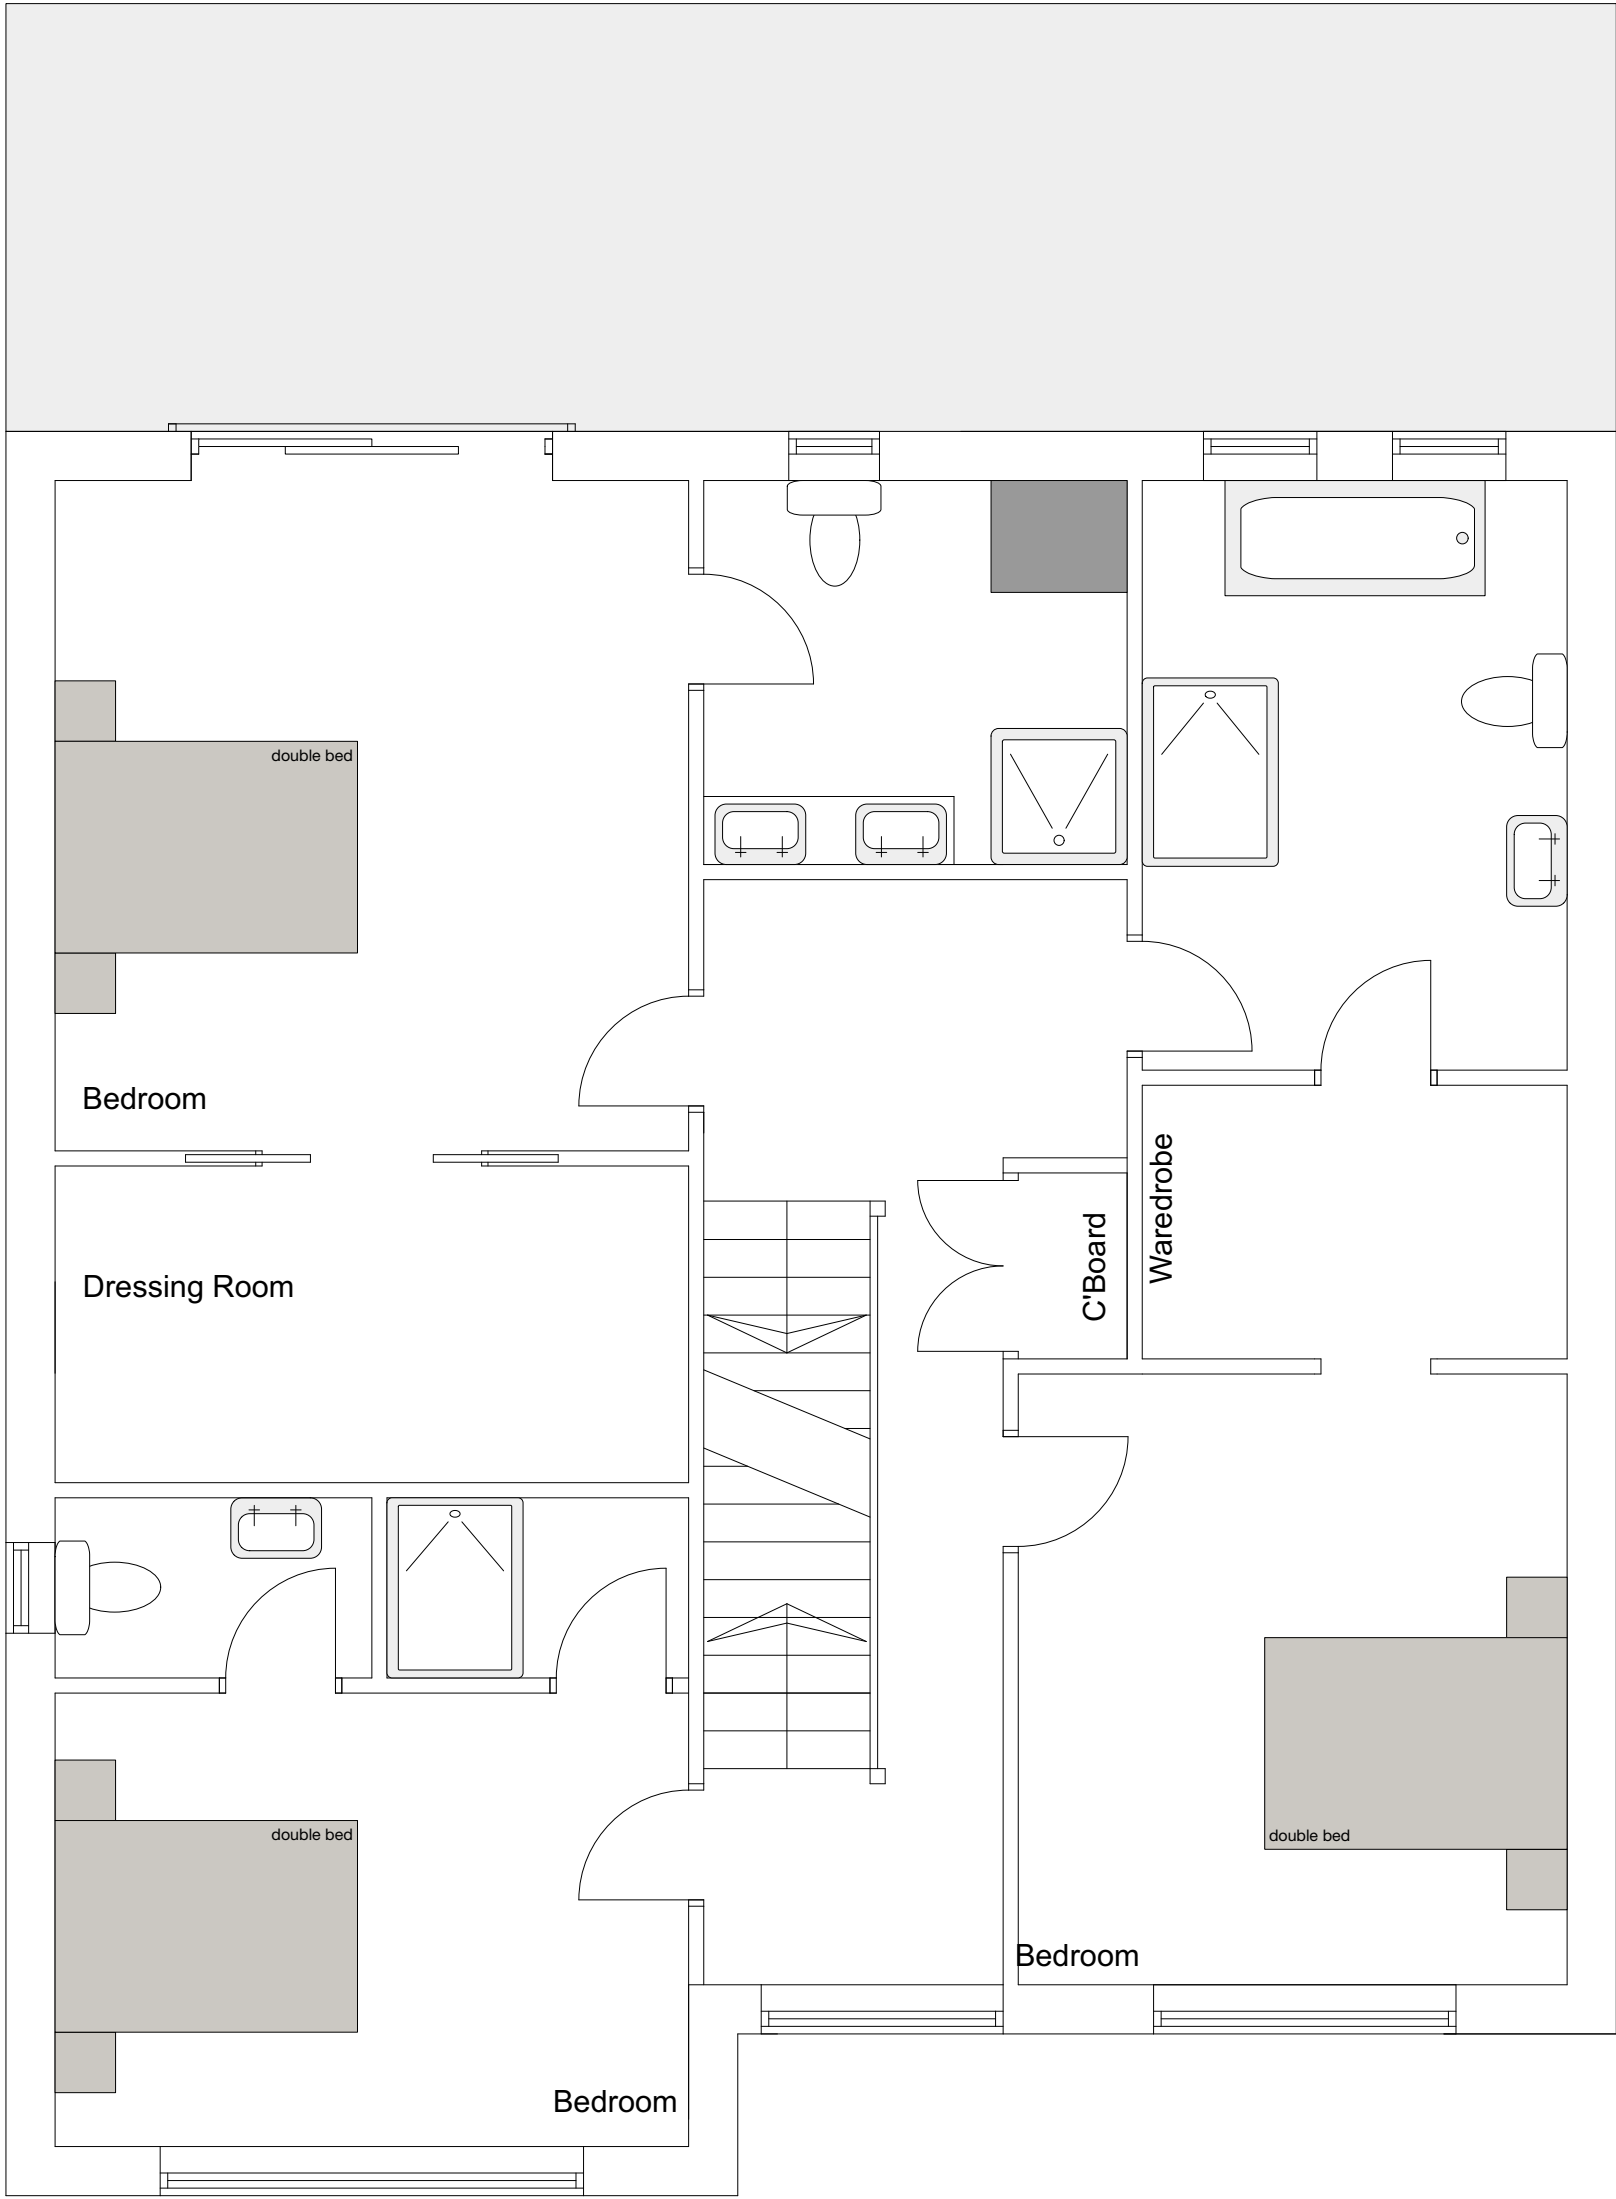


FIRST FLOOR PLAN

George and Co.

Proposed New Build
Land Off Upper Colliers
Row, Heolgerrig,
Merthyr Tydfil
CF48 1UN

947.02	Proposed Floor Plan		
sketch	1:50@A3	Jun '23	CG
George + Co Crownford House, Swan Street, Merthyr Tydfil, Mid Glamorgan, Wales, CF47 8EU TEL 07830328652 hello@georgeandco.studio			
DO NOT SCALE THIS DRAWING		©George and Co.	

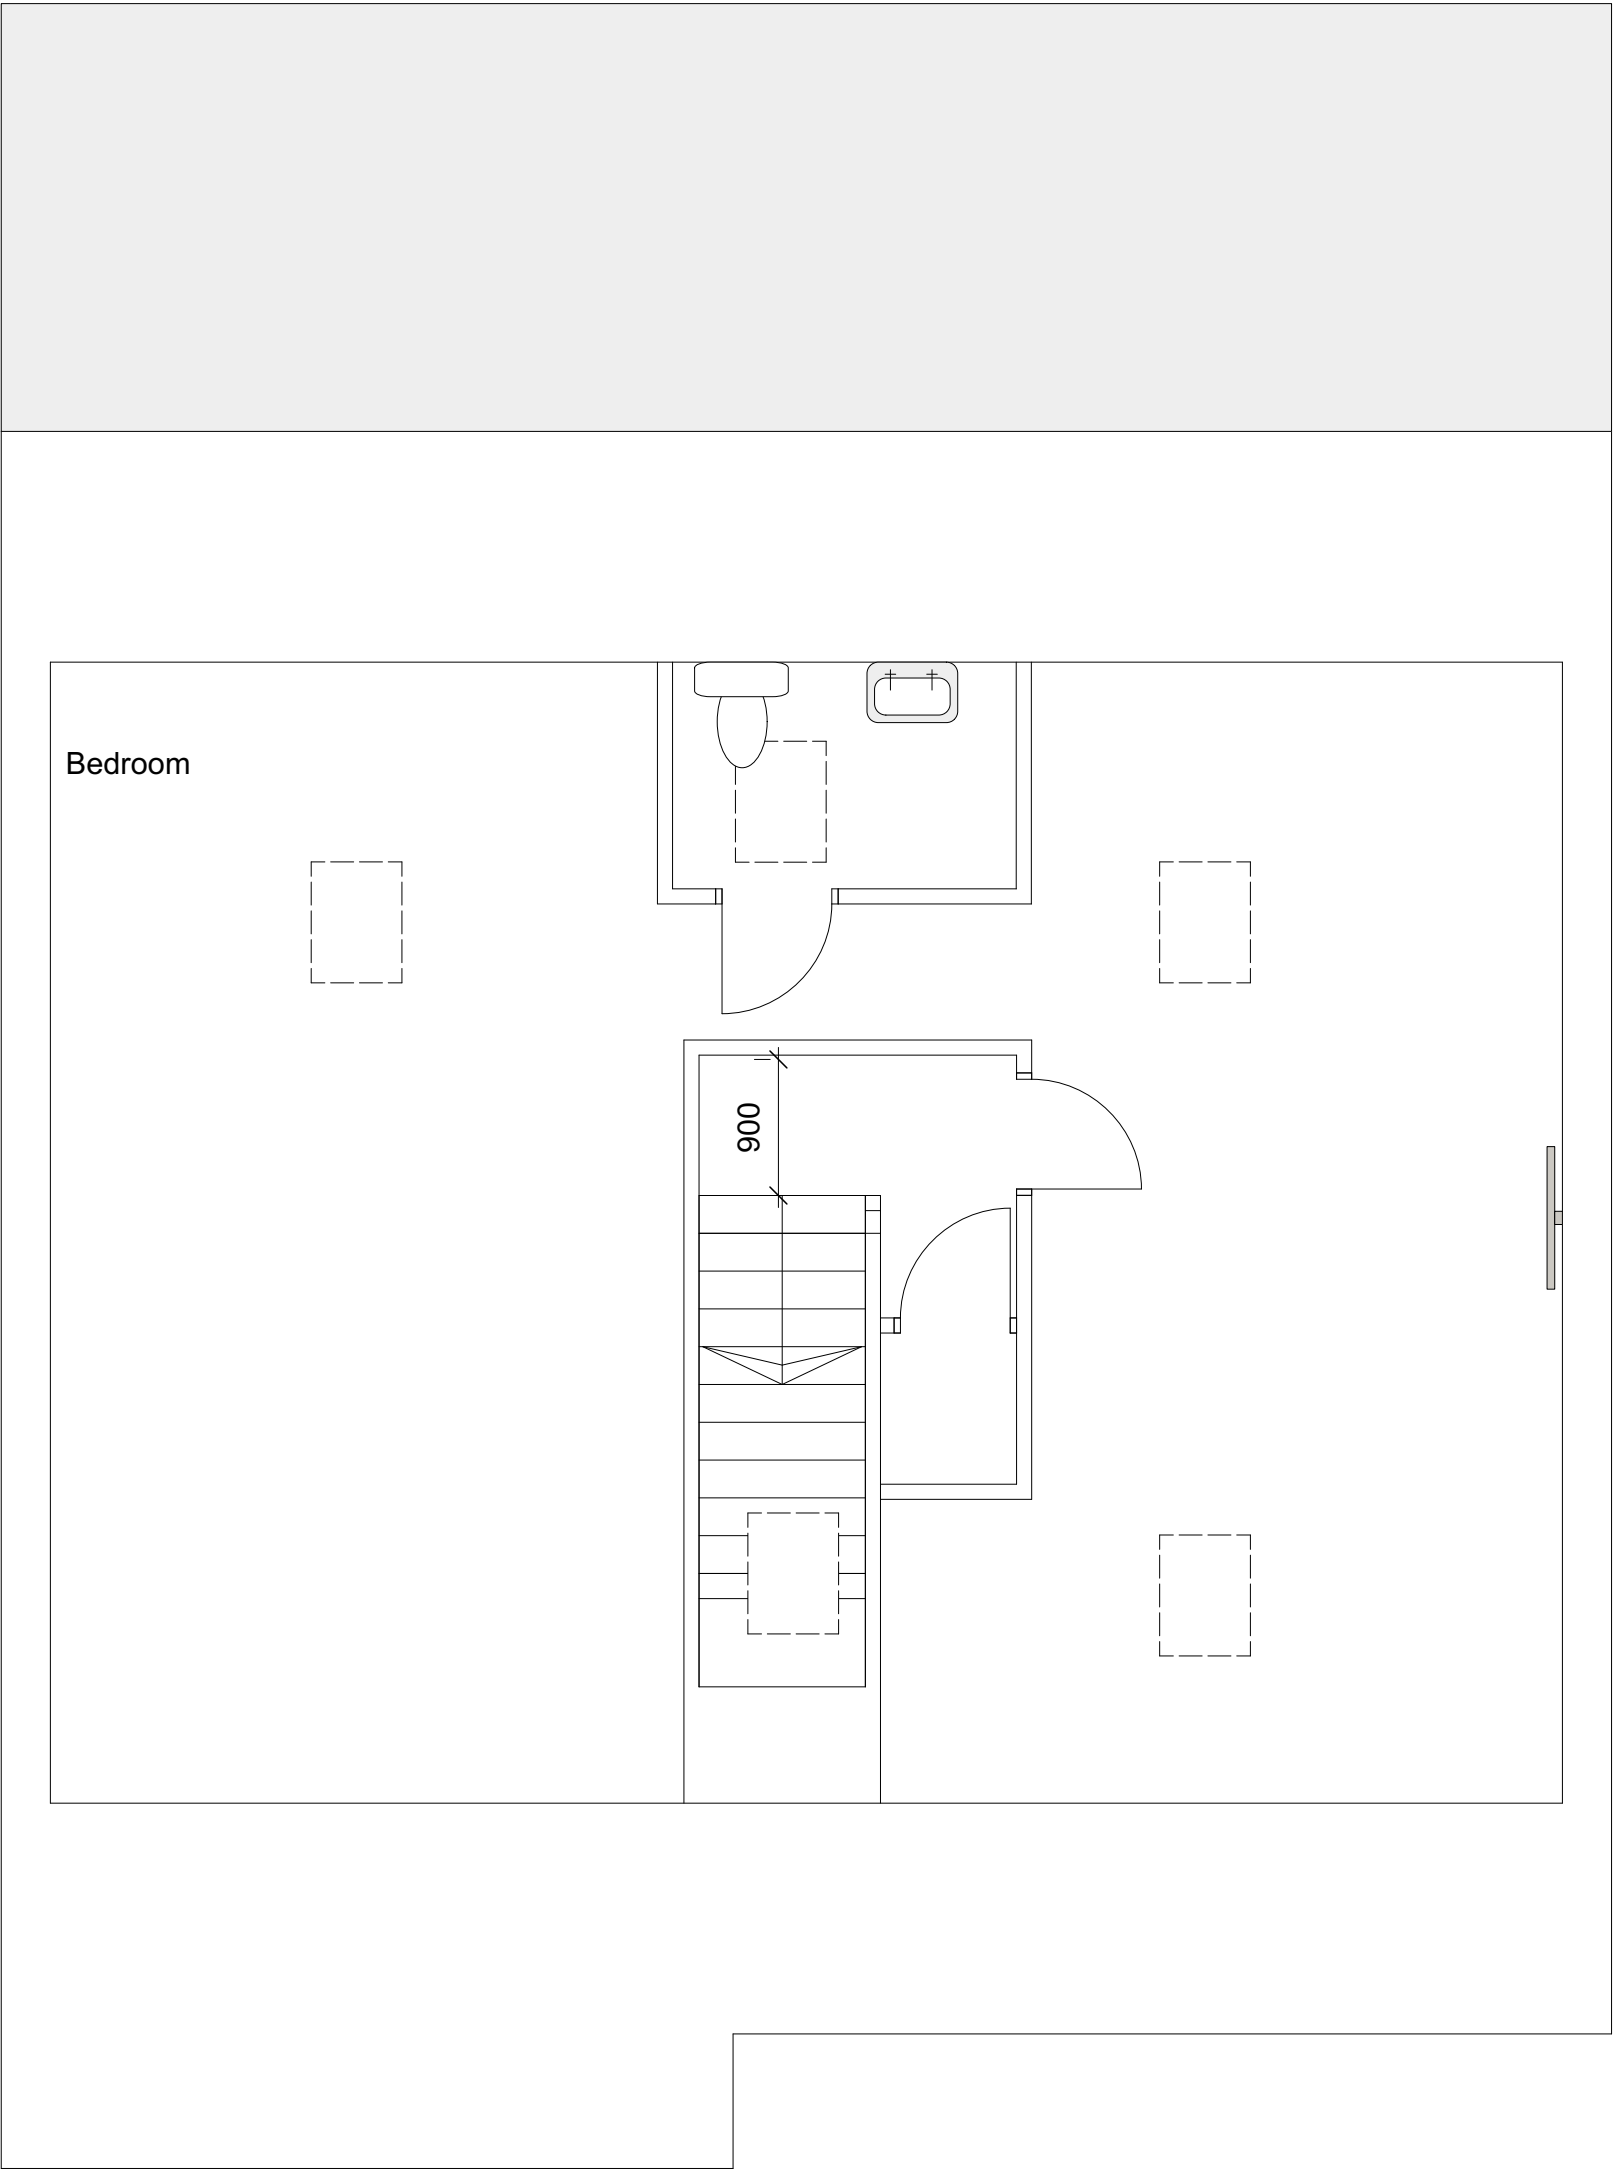


SECOND FLOOR PLAN

 George and Co.

Proposed New Build
Land Off Upper Colliers
Row, Heolgerrig,
Merthyr Tydfil
CF48 1UN

947.03		Proposed Floor Plan	
sketch	1:50@A3	Jun '23	CG
George + Co Crownford House, Swan Street, Merthyr Tydfil, Mid Glamorgan, Wales, CF47 8EU TEL 07830328652 hello@georgeandco.studio			
DO NOT SCALE THIS DRAWING		©George and Co.	

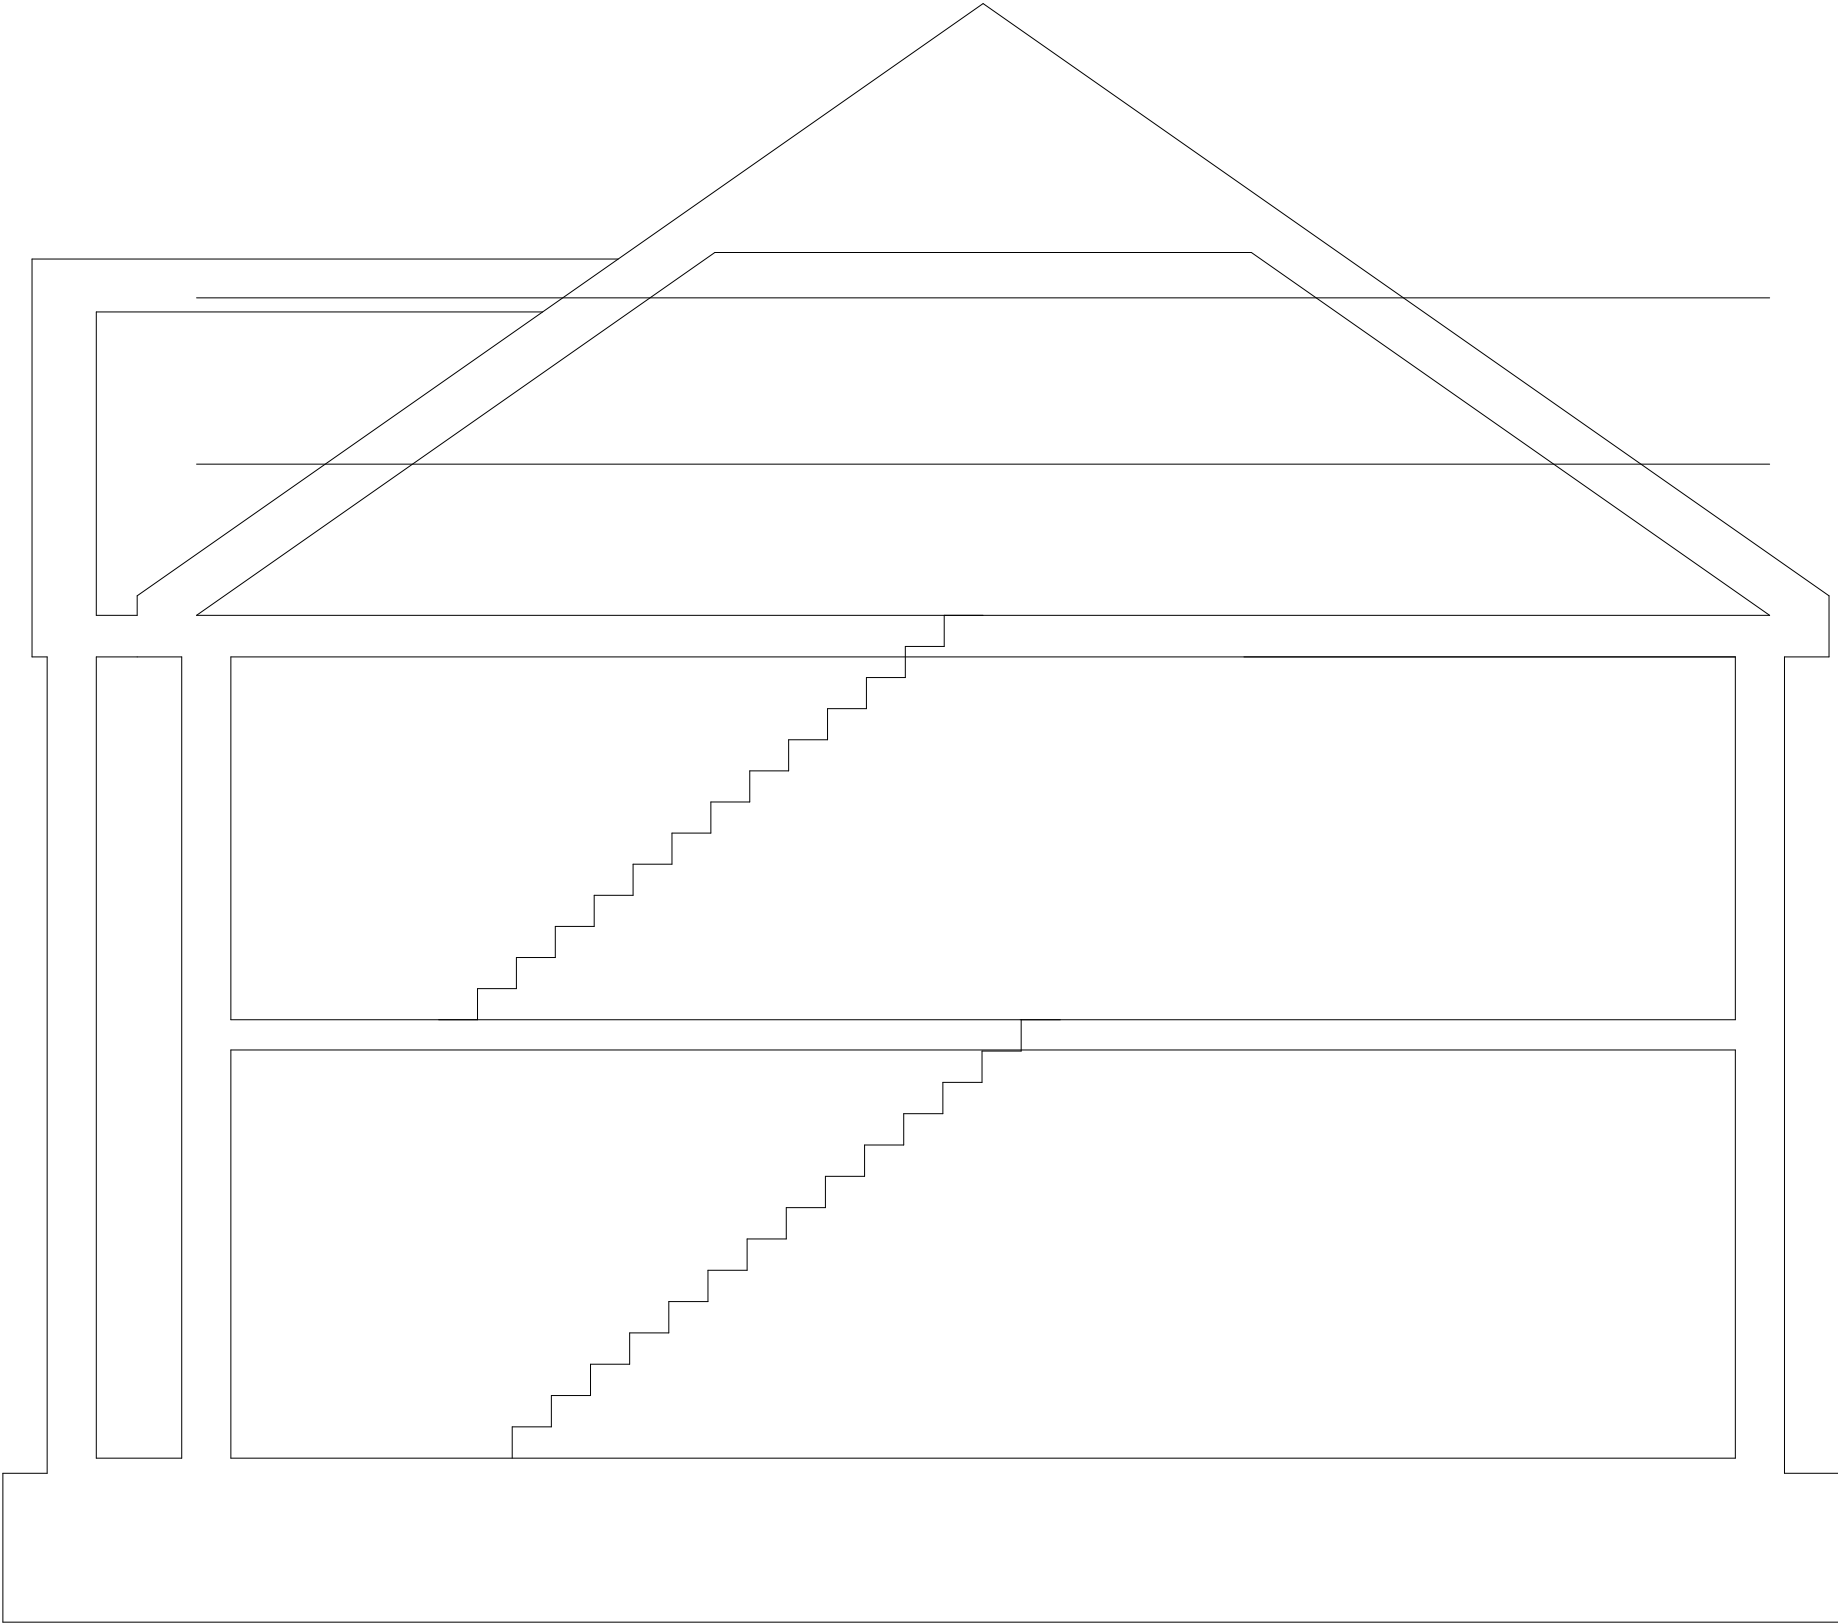

SECTION

 George and Co.

Proposed New Build
Land Off Upper Colliers
Row, Heolgerrig,
Merthyr Tydfil
CF48 1UN

947.04		Proposed Section	
sketch	1:50@A3	Jun '23	CG
George + Co Crownford House, Swan Street, Merthyr Tydfil, Mid Glamorgan, Wales, CF47 8EU TEL 07830328652 hello@georgeandco.studio			
DO NOT SCALE THIS DRAWING		©George and Co.	



ELEVATION



George and Co.

Proposed New Build
Land Off Upper Colliers
Row, Heolgerrig,
Merthyr Tydfil
CF48 1UN

947.05		Proposed Elevation	
sketch	1:50@A3	Jun '23	CG
George + Co Crownford House, Swan Street, Merthyr Tydfil, Mid Glamorgan, Wales, CF47 8EU TEL 07830328652 hello@georgeandco.studio			
DO NOT SCALE THIS DRAWING		©George and Co.	




ELEVATION

 George and Co.

Proposed New Build
Land Off Upper Colliers
Row, Heolgerrig,
Merthyr Tydfil
CF48 1UN

947.06		Proposed Elevation	
sketch	1:50@A3	Jun '23	CG
George + Co Crownford House, Swan Street, Merthyr Tydfil, Mid Glamorgan, Wales, CF47 8EU TEL 07830328652 hello@georgeandco.studio			
DO NOT SCALE THIS DRAWING		©George and Co.	

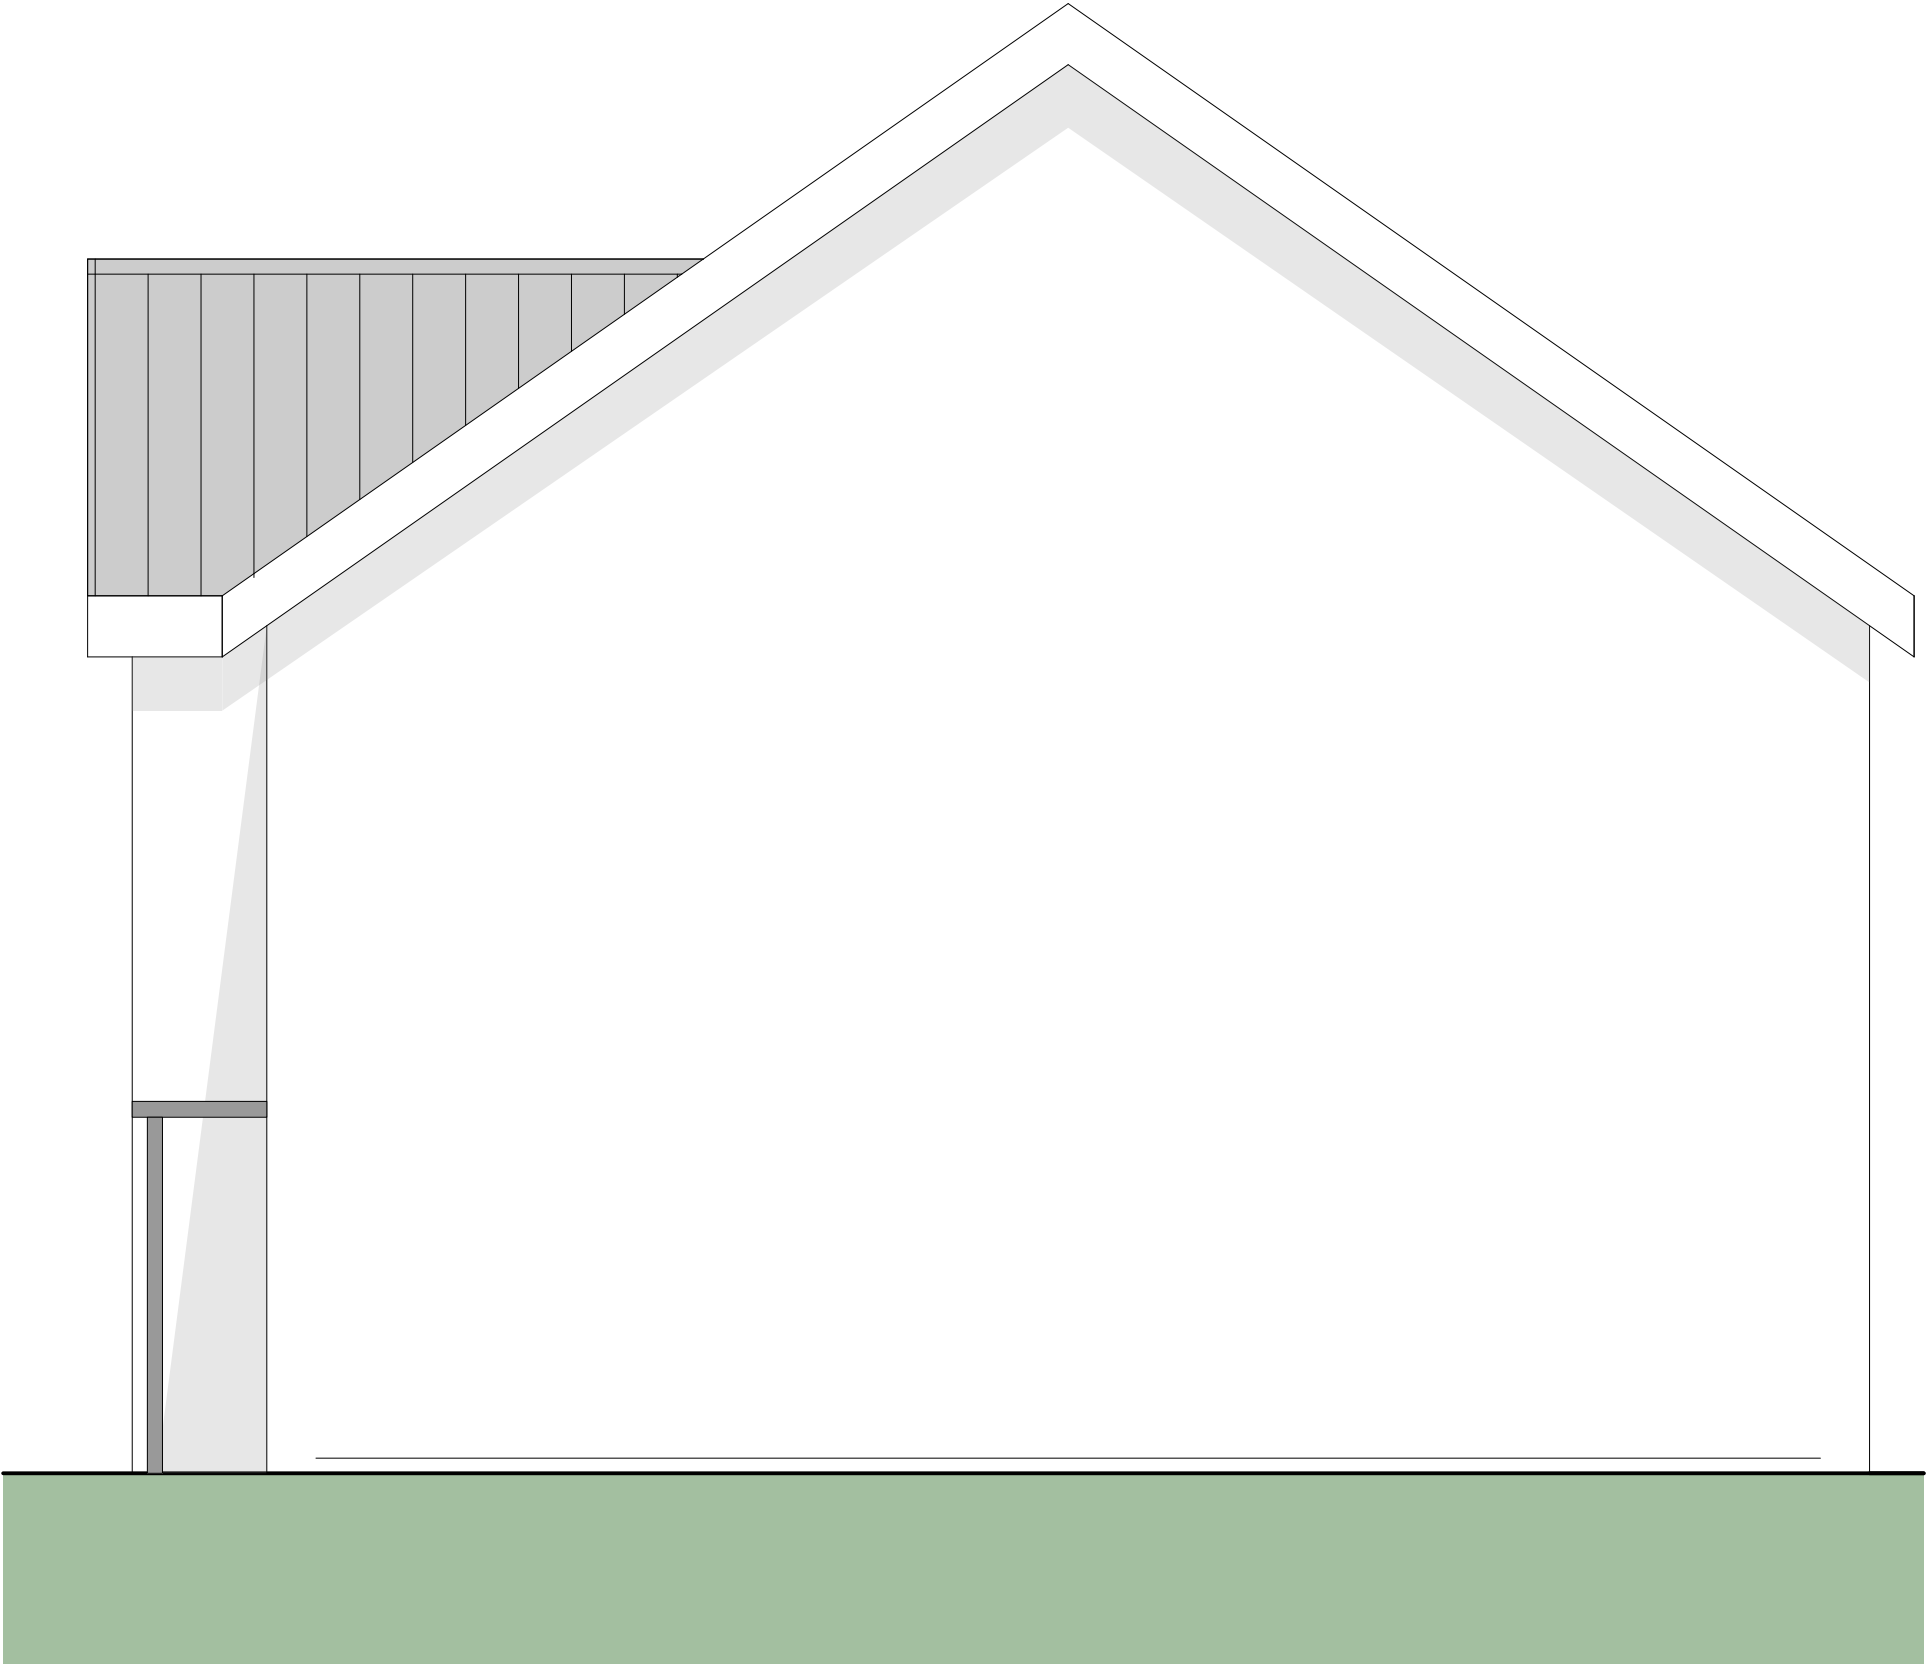


ELEVATION



George and Co.

Proposed New Build
Land Off Upper Colliers
Row, Heolgerrig,
Merthyr Tydfil
CF48 1UN

947.07		Proposed Elevation	
sketch	1:50@A3	Jun '23	CG
George + Co Crownford House, Swan Street, Merthyr Tydfil, Mid Glamorgan, Wales, CF47 8EU TEL 07830328652 hello@georgeandco.studio			
DO NOT SCALE THIS DRAWING		©George and Co.	

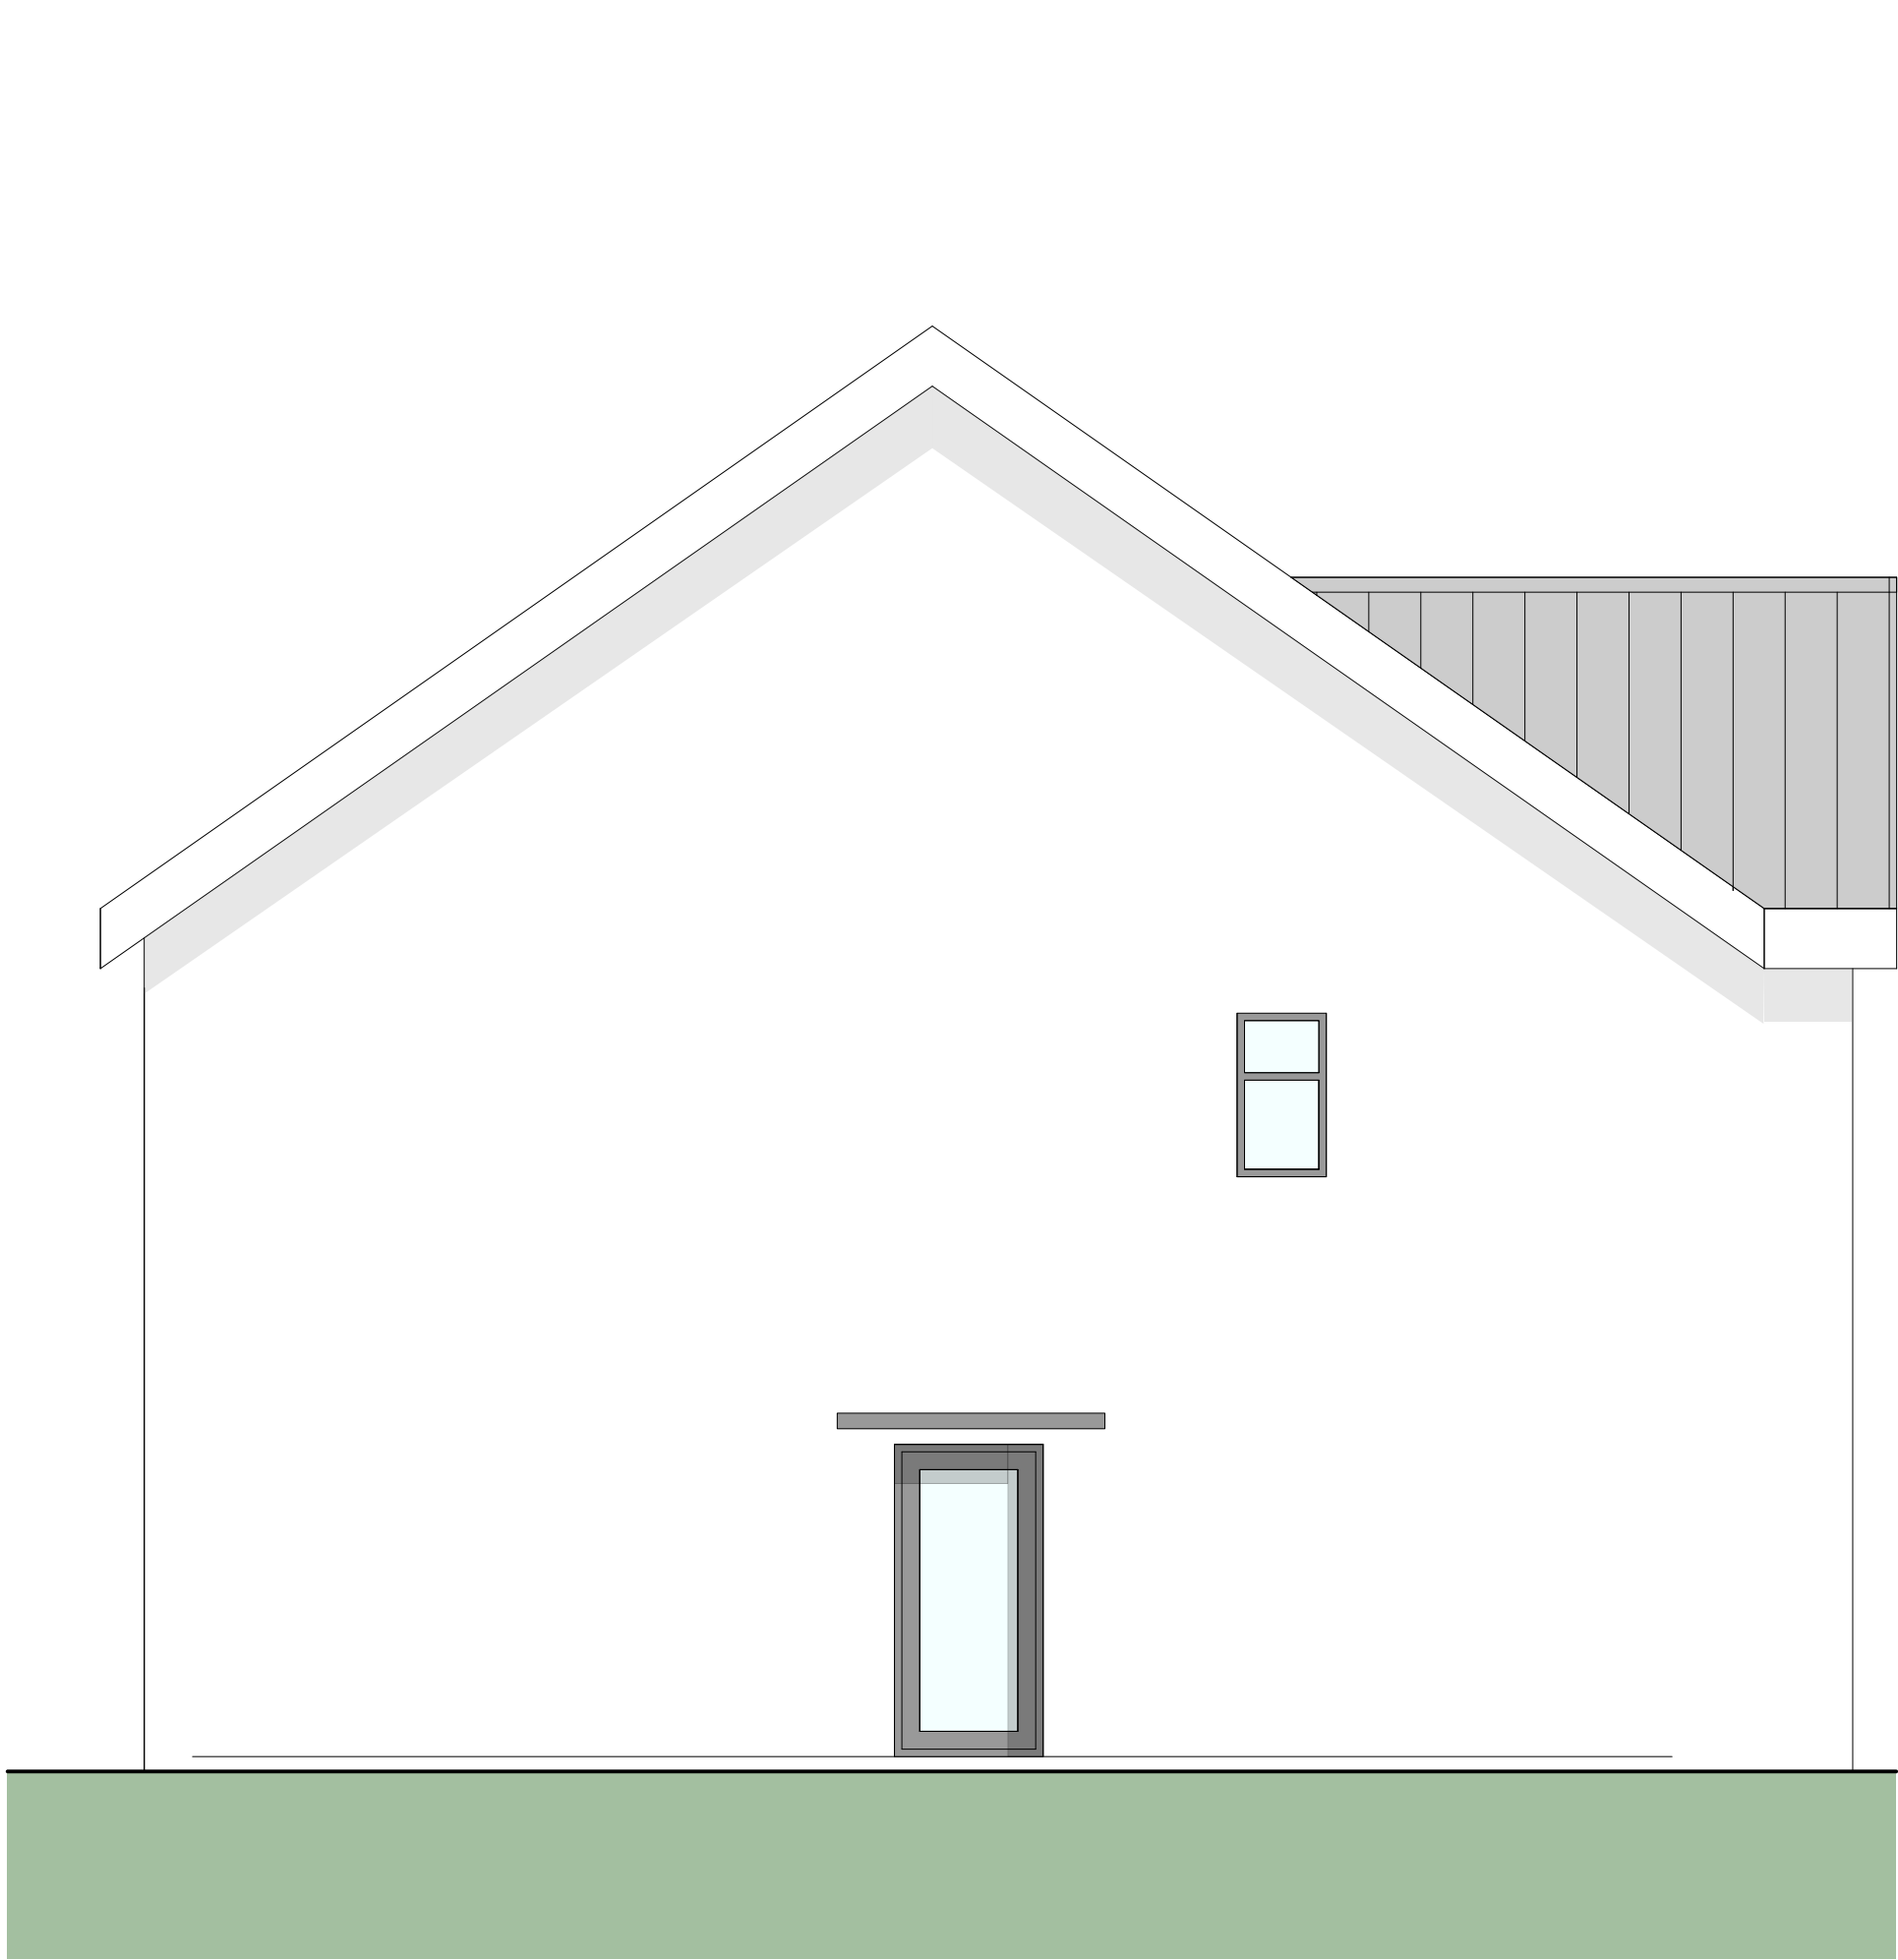

ELEVATION

 George and Co.

Proposed New Build
Land Off Upper Colliers
Row, Heolgerrig,
Merthyr Tydfil
CF48 1UN

947.08		Proposed Elevation	
sketch	1:50@A3	Jun '23	CG
George + Co Crownford House, Swan Street, Merthyr Tydfil, Mid Glamorgan, Wales, CF47 8EU TEL 07830328652 hello@georgeandco.studio			
DO NOT SCALE THIS DRAWING		©George and Co.	



 George and Co.

Proposed New Build
Land Off Upper Colliers
Row, Heolgerrig,
Merthyr Tydfil
CF48 1UN

947.09

Block Plan

sketch 1:500@A3 Jun '23 CG

George + Co
Crownford House, Swan Street, Merthyr Tydfil,
Mid Glamorgan, Wales, CF47 8EU
TEL 07830328652
hello@georgeandco.studio

DO NOT SCALE THIS DRAWING

©George and Co.

