




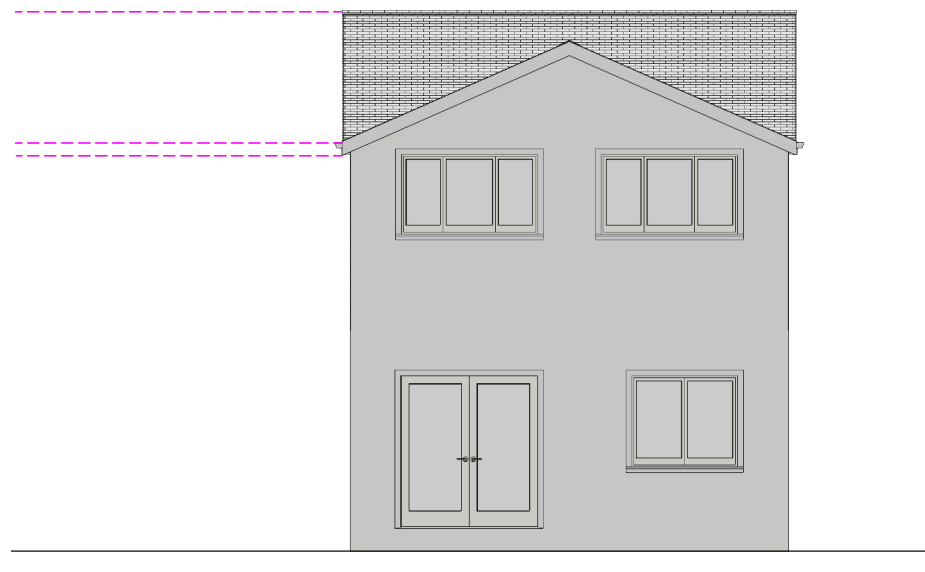


Proposed rear elevation

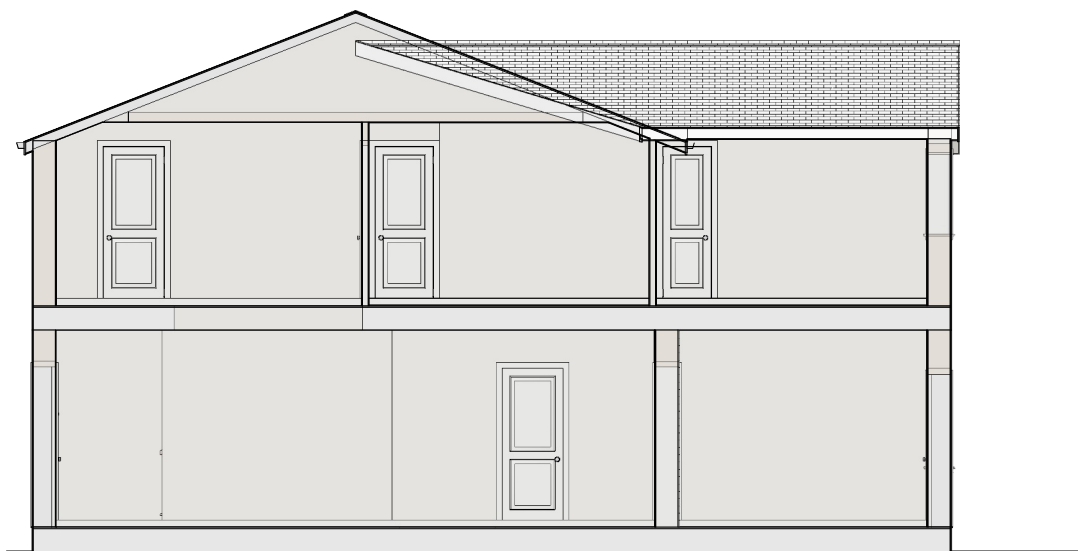


Porposed side elevation
(Section through)

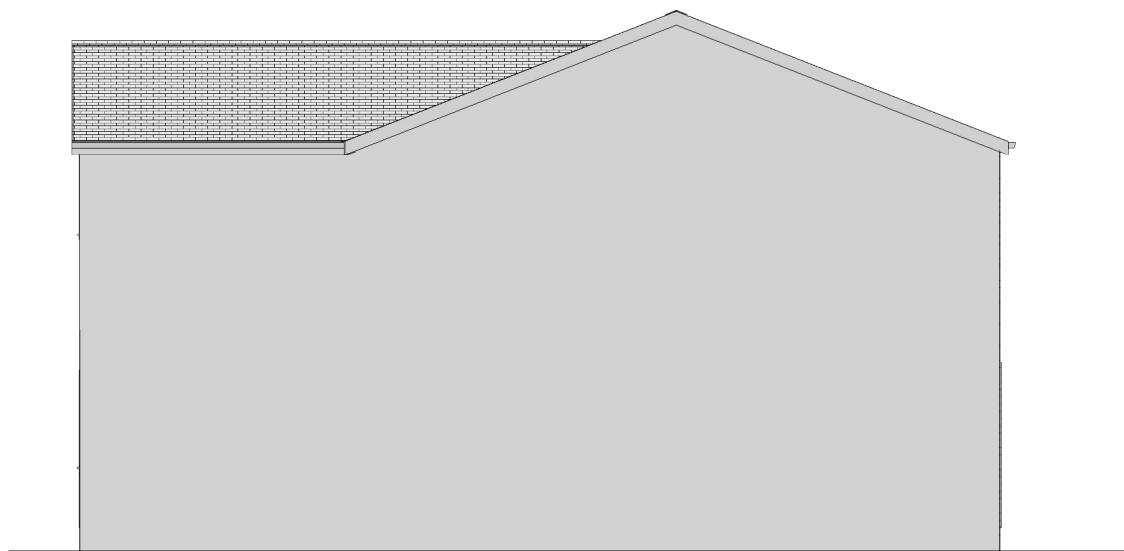


Proposed second side elevation

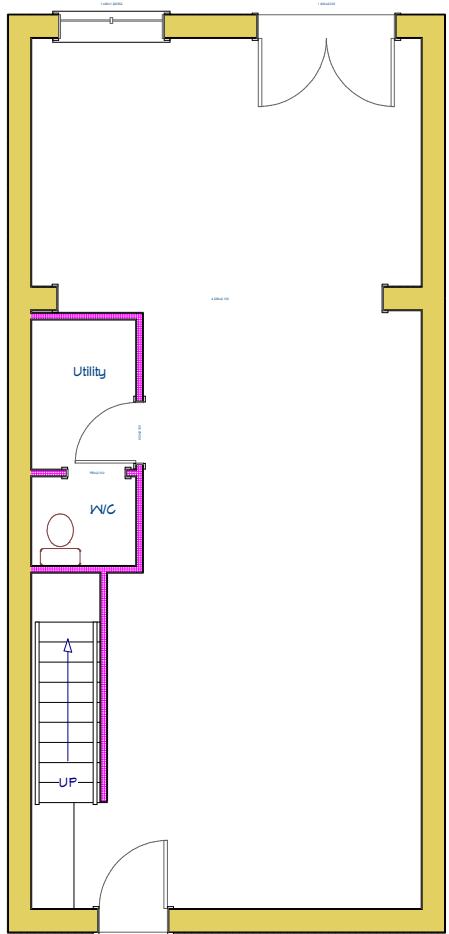

Proposed ground floor

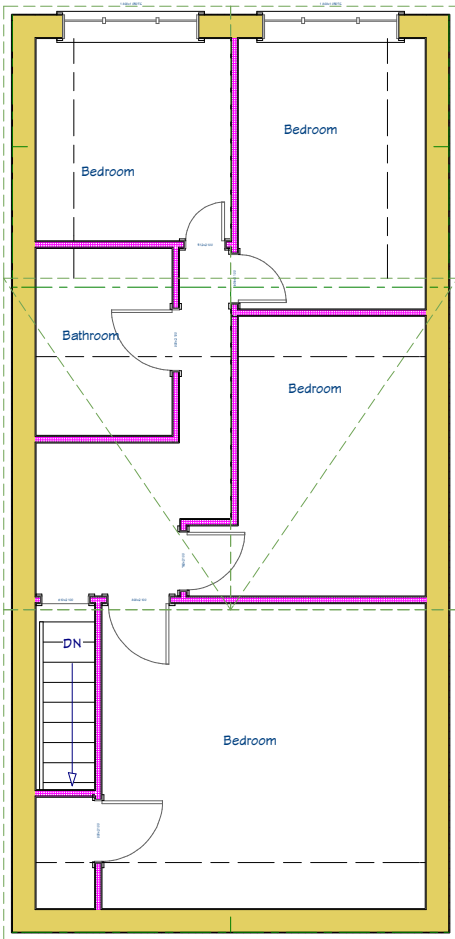

Proposed first floor

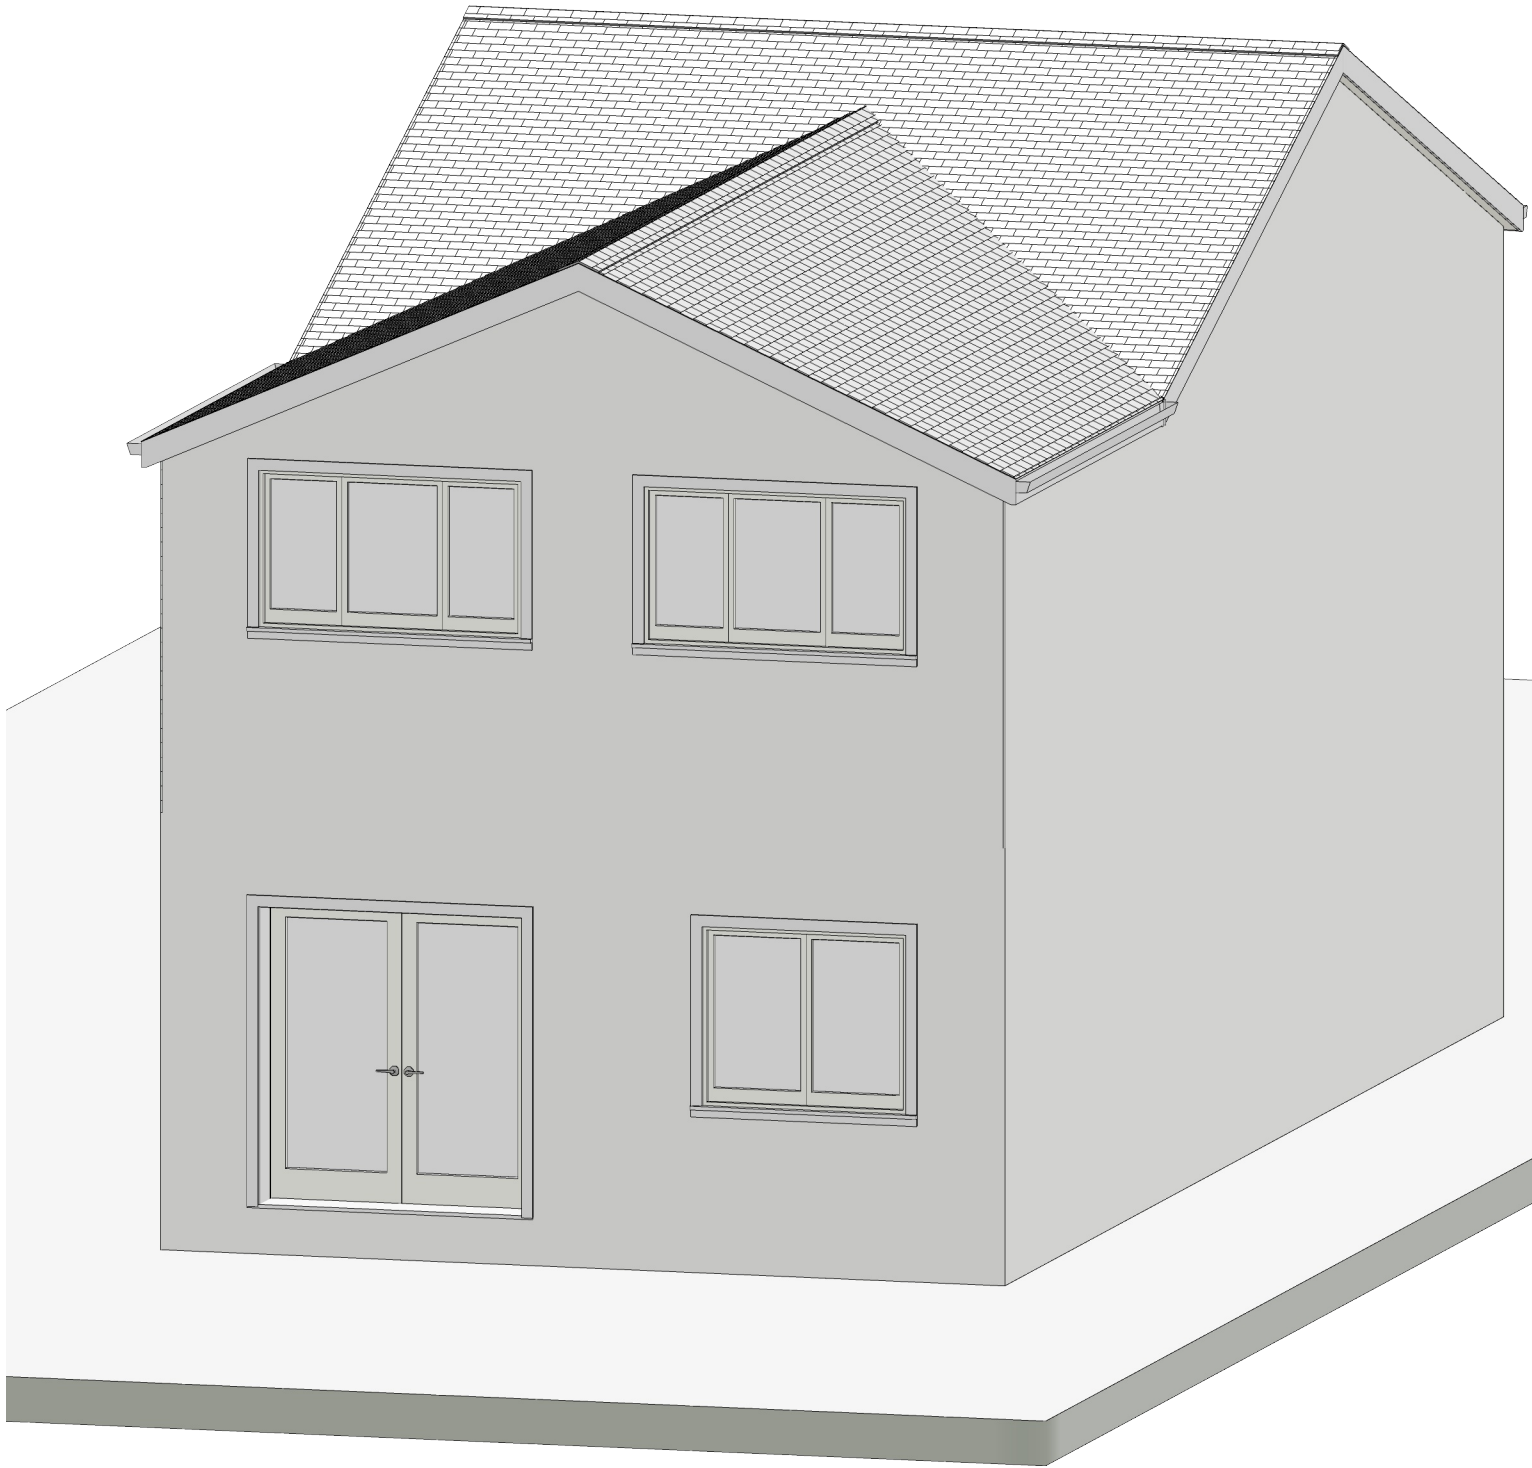

Orthographic viewpoint generated at 1:50

NO.	NOTES	BY	DATE
1	All dimensions in millimetres unless otherwise stated.		
2	Drawings to be used for purposes of construction only.		
3	Drawings to be used for purposes of construction only.		
4	These are not Construction Drawings.		
5	The contractor is to be responsible for checking and coordinating all dimensions on site during the construction of works.		