


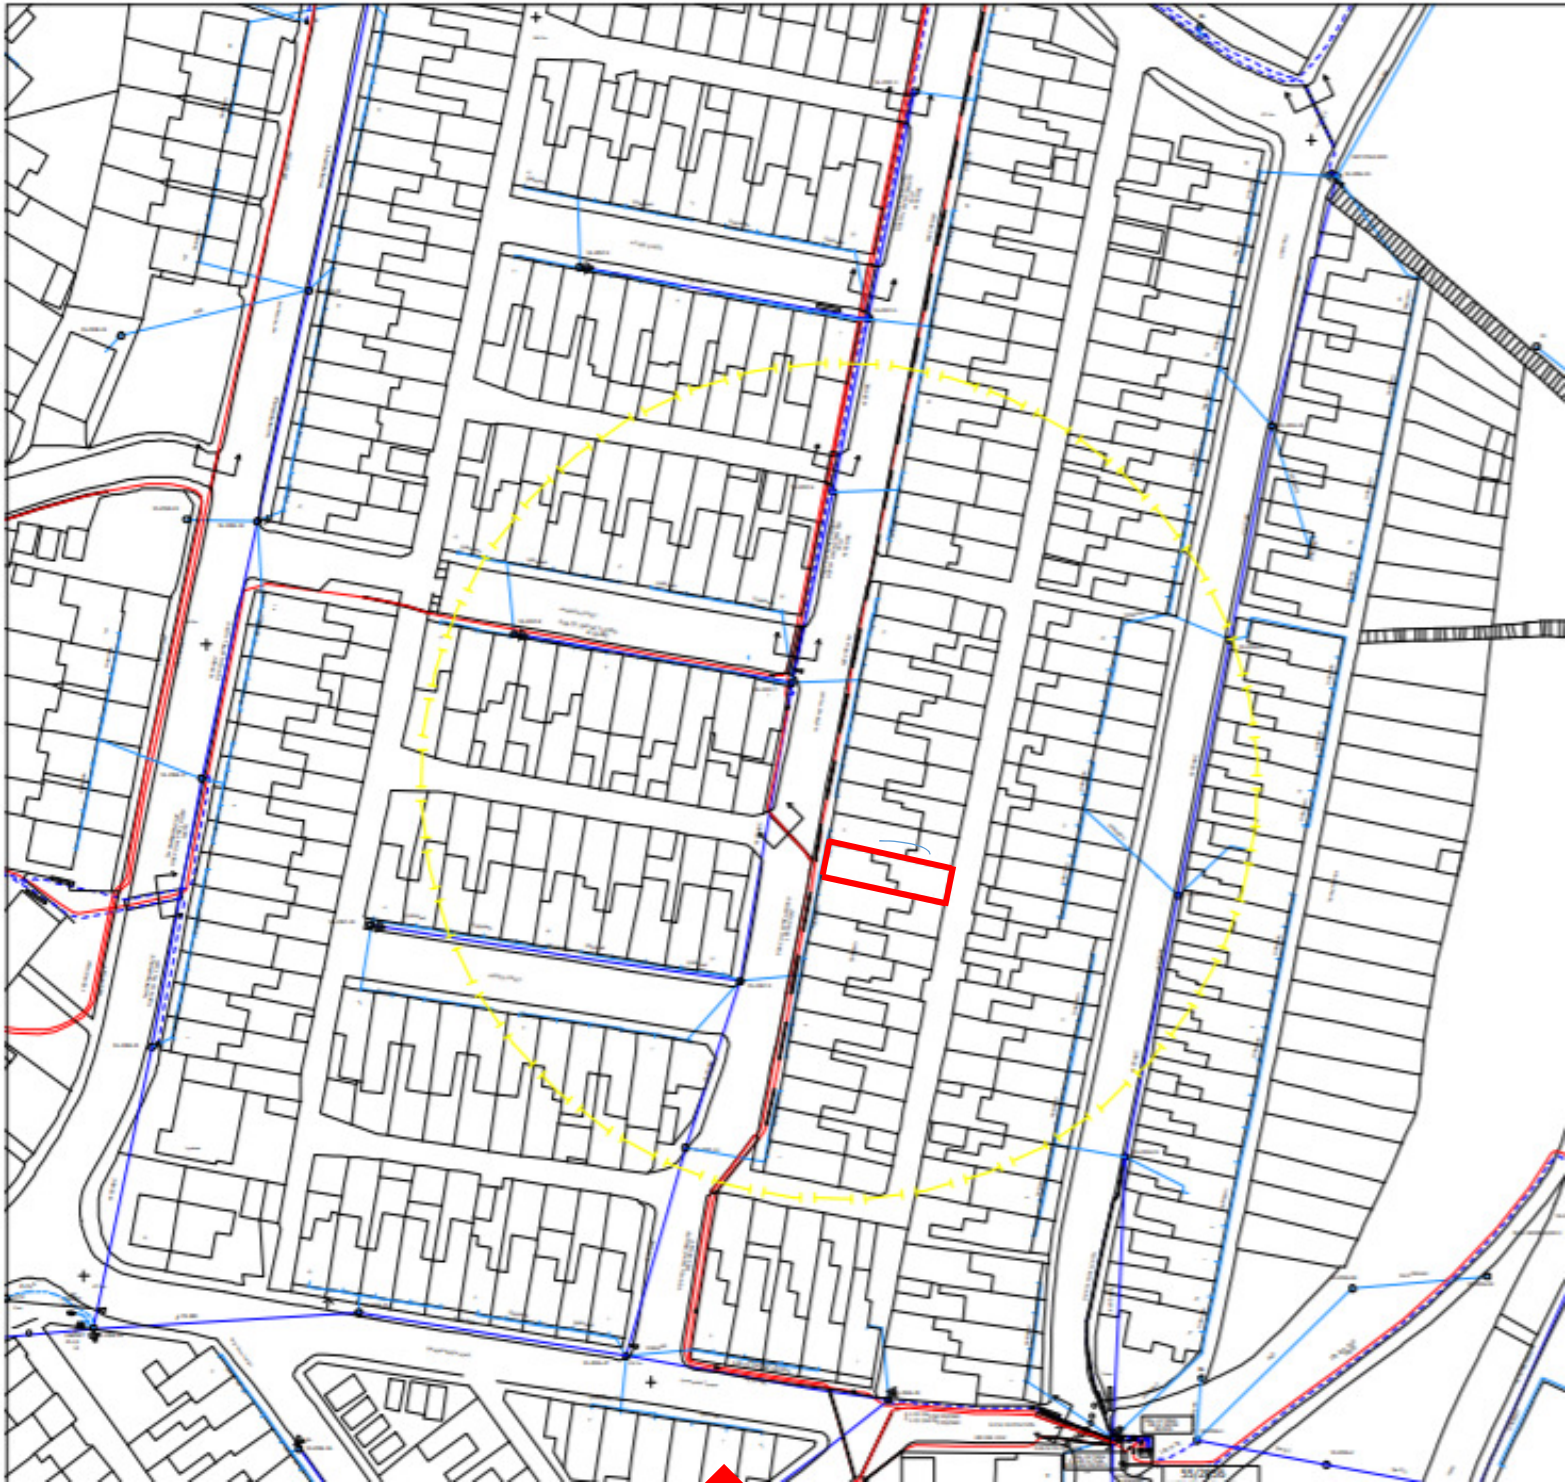

NORTH

LOCATION PLAN FOR....

10, Caerhendy Street, Penydarren, Merthyr Tydfil, CF47 9NJ

Paper – A4

Scale – 1:250