

Proposed Re-Development at Treganna Hotel, Park Terrace, Merthyr Tydfil, CF47 8RF



Product :- In-Roof Solar Panel System integrated with Marley Riven Edgemere Interlocking Concrete Slates
Company:- TBC
Colour:- Grey/Black



Product :- UPVC Casement/sash Window
Company:- TBC
Colour:- Black



Product :- Roofing Slate/Tile
Colour:- Marley Riven Edgemere Interlocking Concrete Slates



Product :- Fascias, Barges & Soffits
Colour:- Light Greay UPVC




Product :- Guttering & Downpipe
Colour:- Black UPVC




Product :- PAS 24 Composite Door
Company:- TBC
Colour:- Varies



Product :- Horizontal Fibre Cement Cladding.
Colour:- Grey Slate

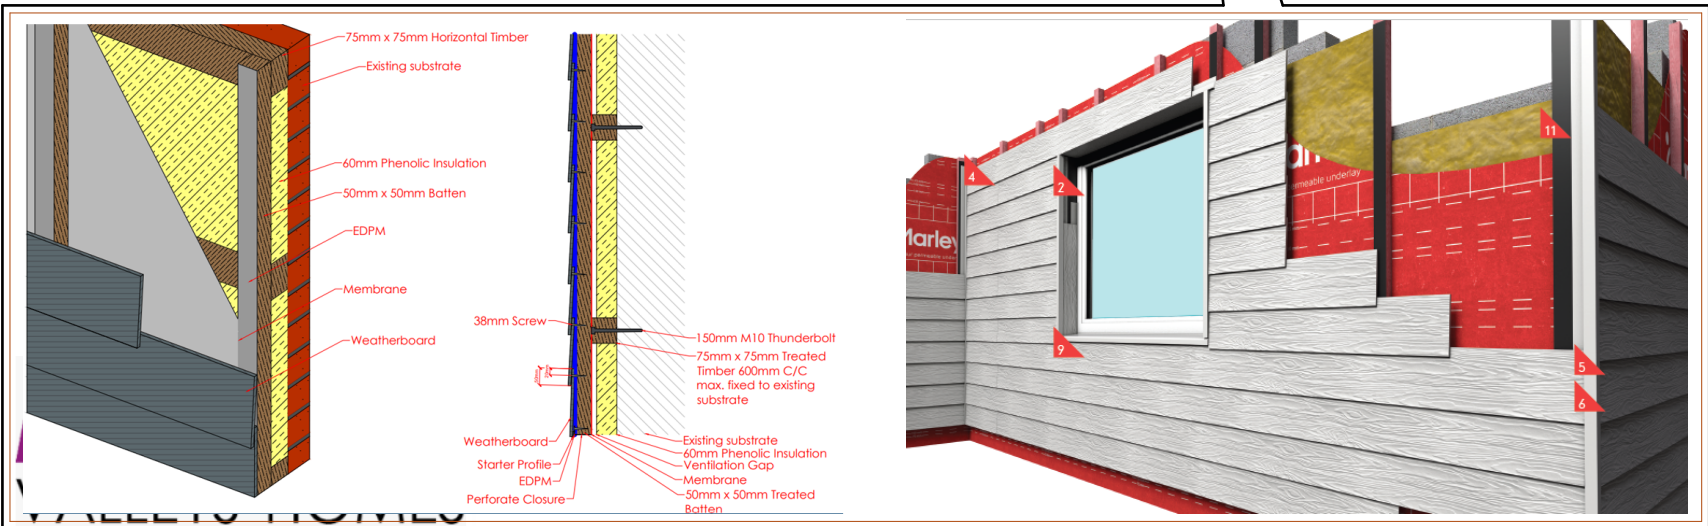

External Insulation with Weatherboard Cladding Finish

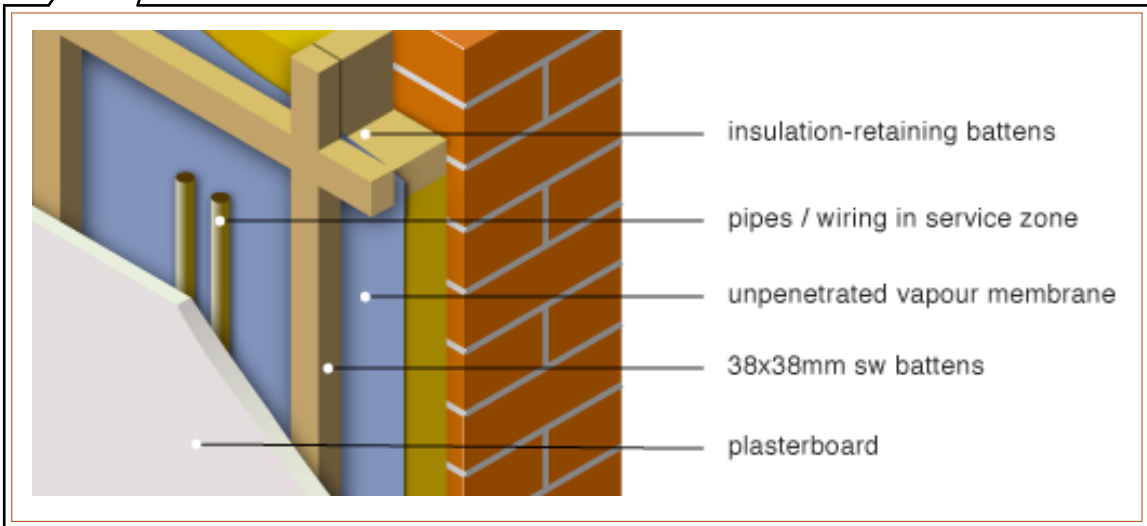

Internal Insulation Lining Finish

Revision:	Date:	By:
Rev A - In-roof solar panel system identified	10 Dec 2024	RH
Rev B - Colour reference added to integrated 'in-roof' solar panels	12 Dec 2024	RH

Notes:



Client:
Merthyr Valley Homes

Scale:Noted
Date: Sep 2024
Drawn: RH/SE

Drawing Title:
PLANNING DRAWINGS -
Hotel Proposed External
Finishes & Insulated Linings

Job Title:
Proposed Re-Development at Treganna Hotel,
Park Terrace, Merthyr Tydfil, CF47 8RF

R583 P-14B