



PENTREBACH RETAIL PARK, MERTHYR TYDFIL


EXISTING FRONT ELEVATION

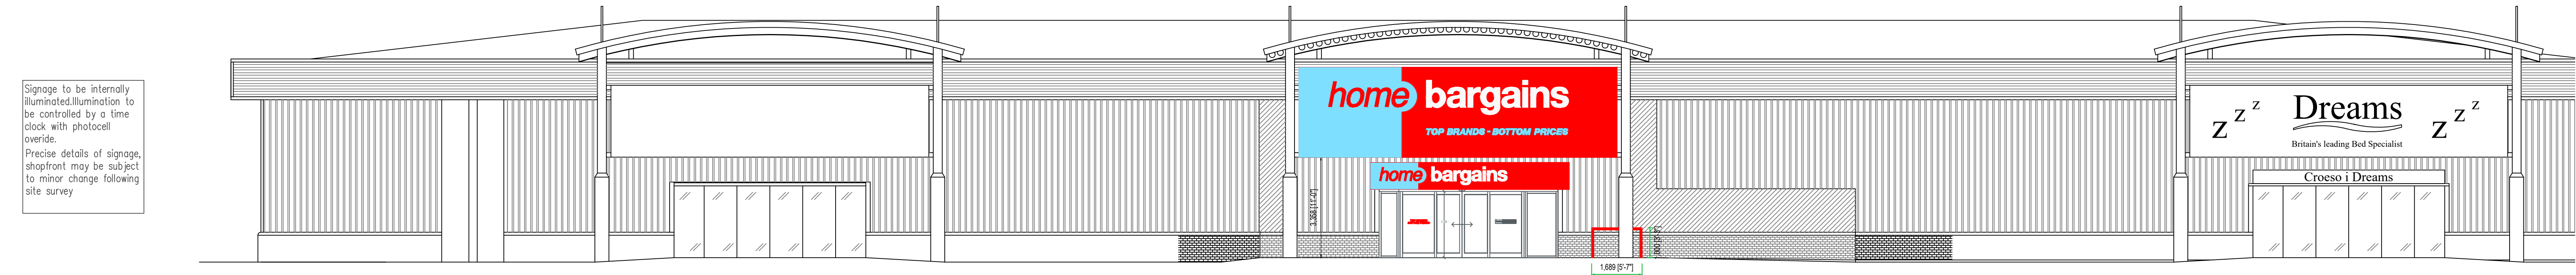


PROPOSED FRONT ELEVATION

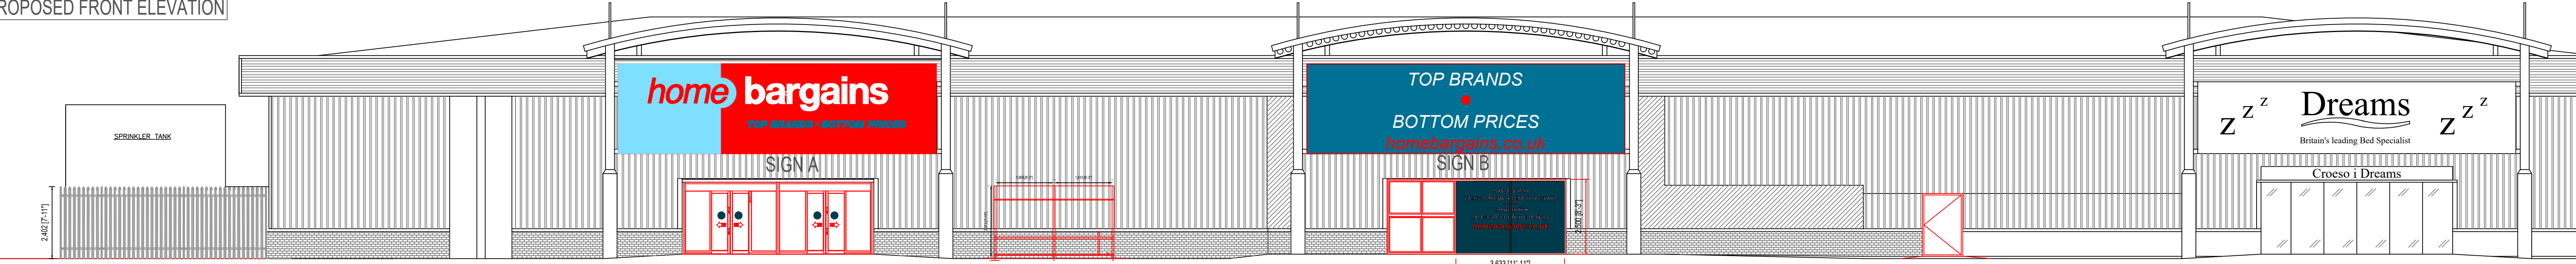


EXISTING REAR ELEVATION

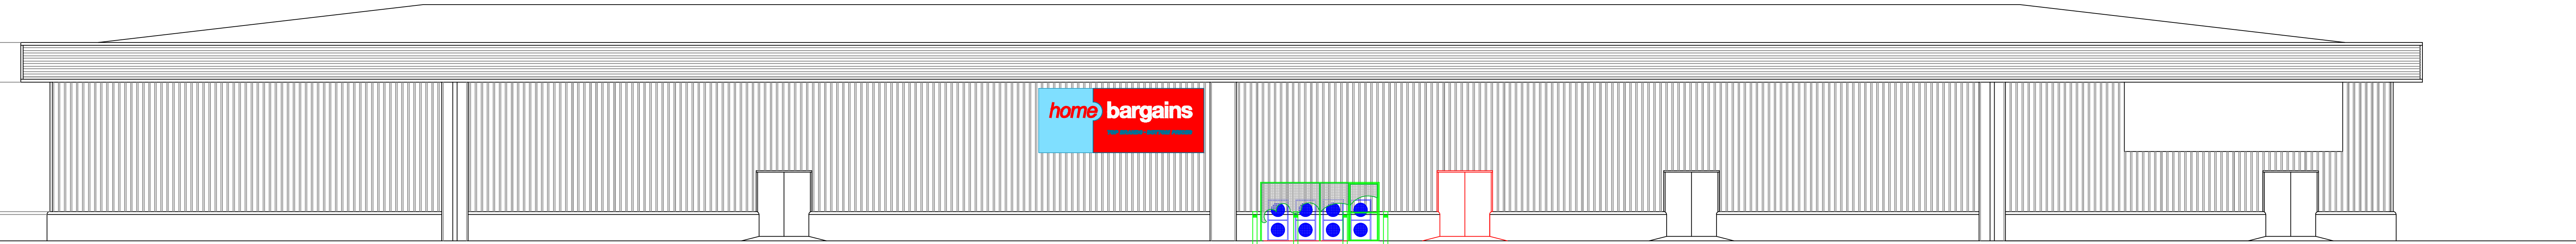


PROPOSED REAR ELEVATION

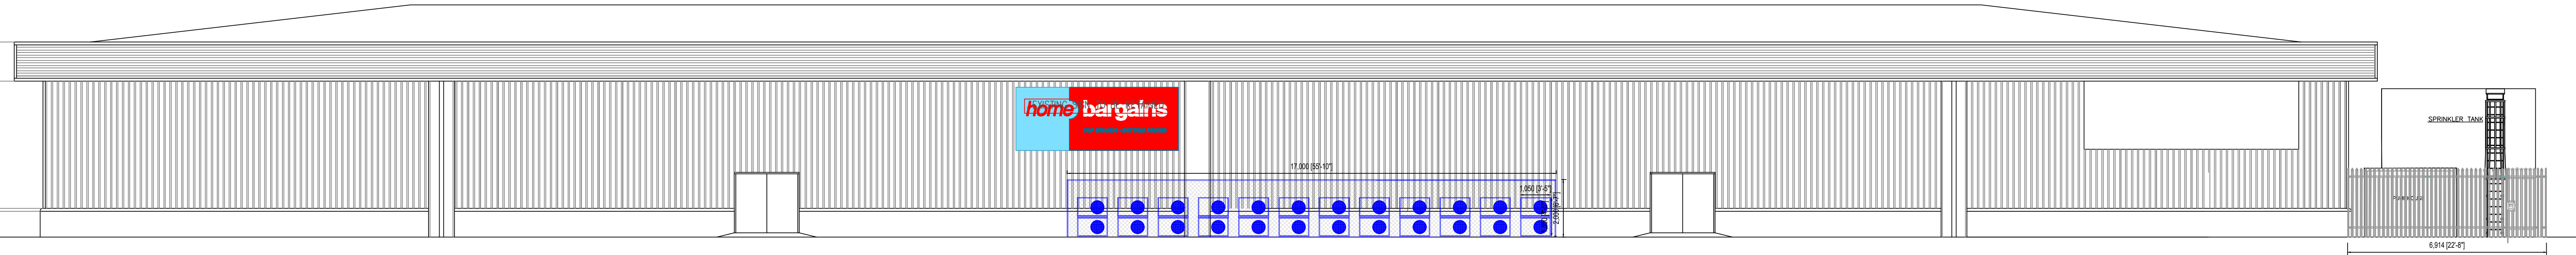


EXISTING SIDE ELEVATION

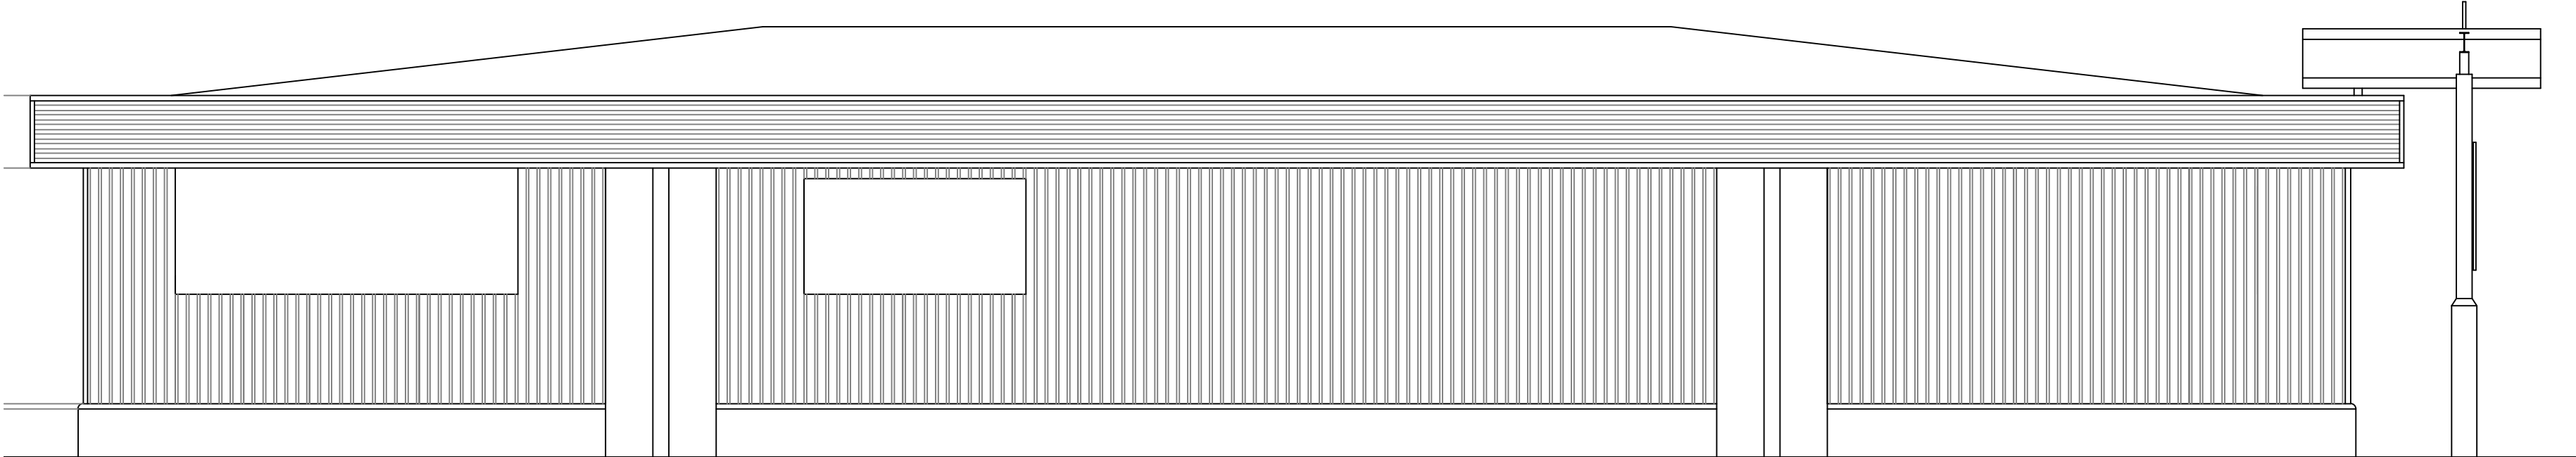

PROPOSED SIDE ELEVATION

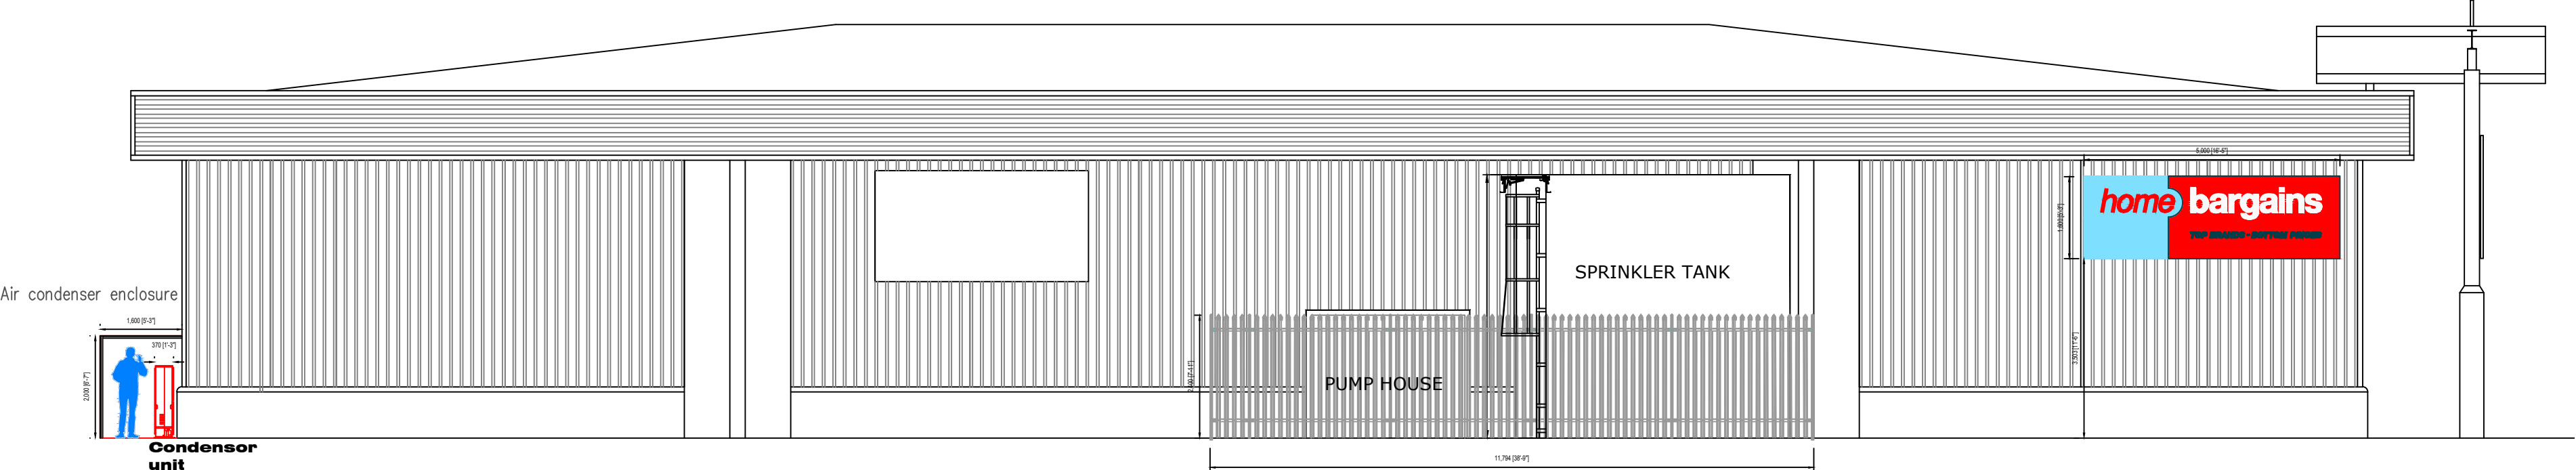

SIGNAGE DETAILS 1:100

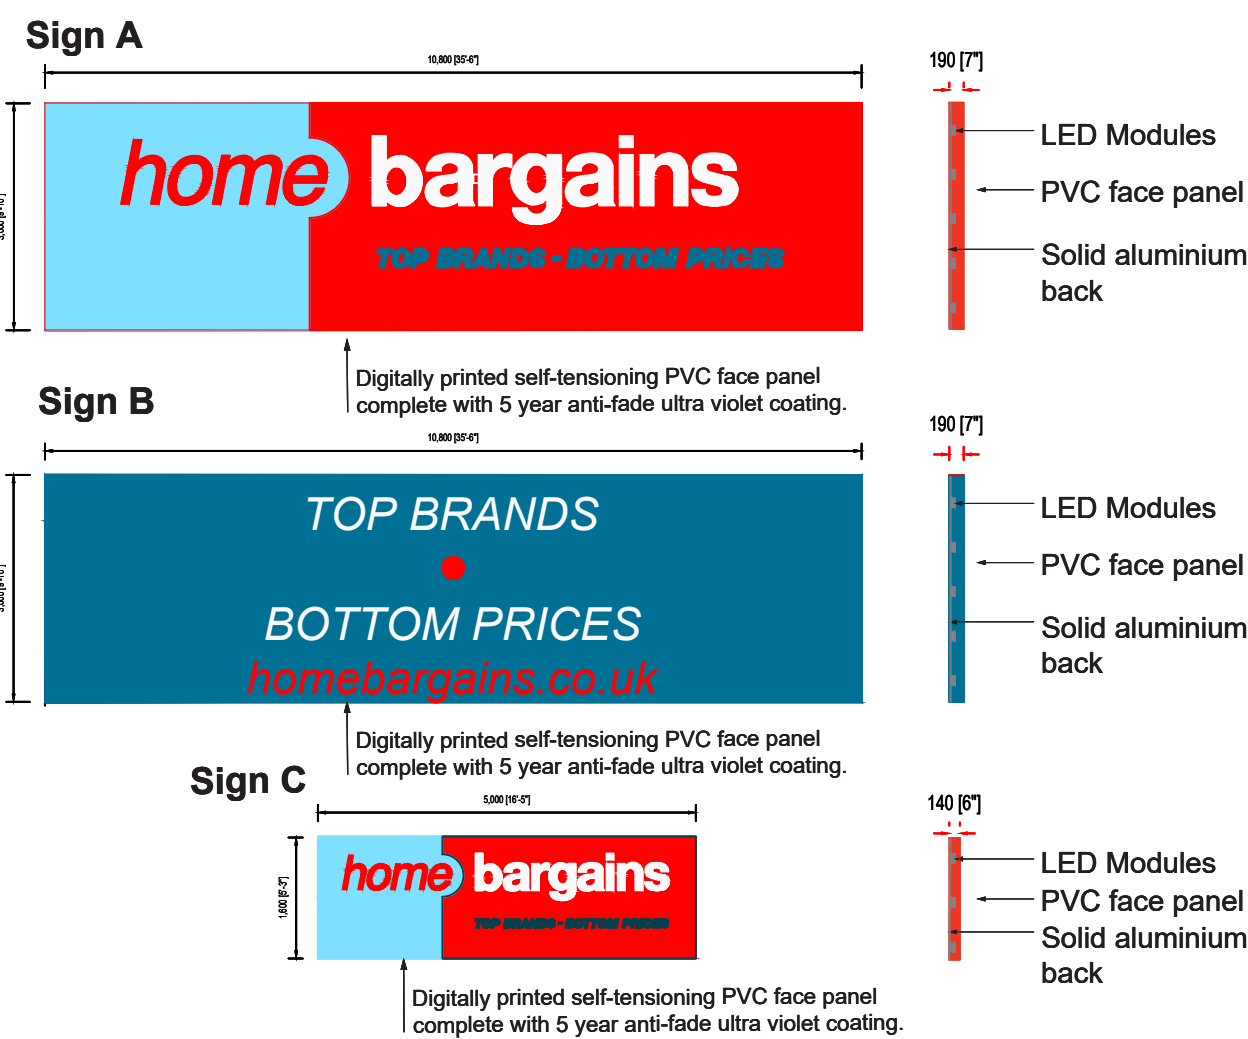

Signs A & B

Springflex 190mm profile, anodised powder-coated aluminium box sections complete with aluminium back. Internally illuminated and faced with anti-fade ultra violet protected digitally printed self-tensioning PVC skin.

- Sign A : sign case powder-coated red (RAL 3020)
- Sign B : sign case powder-coated dk blue (RAL 5020)

Fitted to steelwork with self-drilling stainless steel tec screws as a first fix and then bolted to frame with 8mm stainless steel bolts. Fixings can pick up anywhere from inside the sign box - no specific centres requirements.

Sign C

Springflex 140mm profile, anodised powder-coated red (RAL 3020) aluminium box section complete with aluminium back. Fitted to cladding with self-drilling stainless steel tec screws as a first fix and then bolted internal purins with 8mm stainless steel bolts. Fixings can pick up anywhere from inside the sign box - no specific centres requirements.


Illumination

Tridonic LED modules plus converters, complete with 7 year maintenance free guarantee. Load max 4 Amps.

Luminance

Light Blue: 53cd/m2Red: 8cd/m2White (base pvc material): 155cd/m2. Average luminance for Home Bargains signs (brightest signs) approx. 55cd/m2

LOCATION PLAN 1:1250

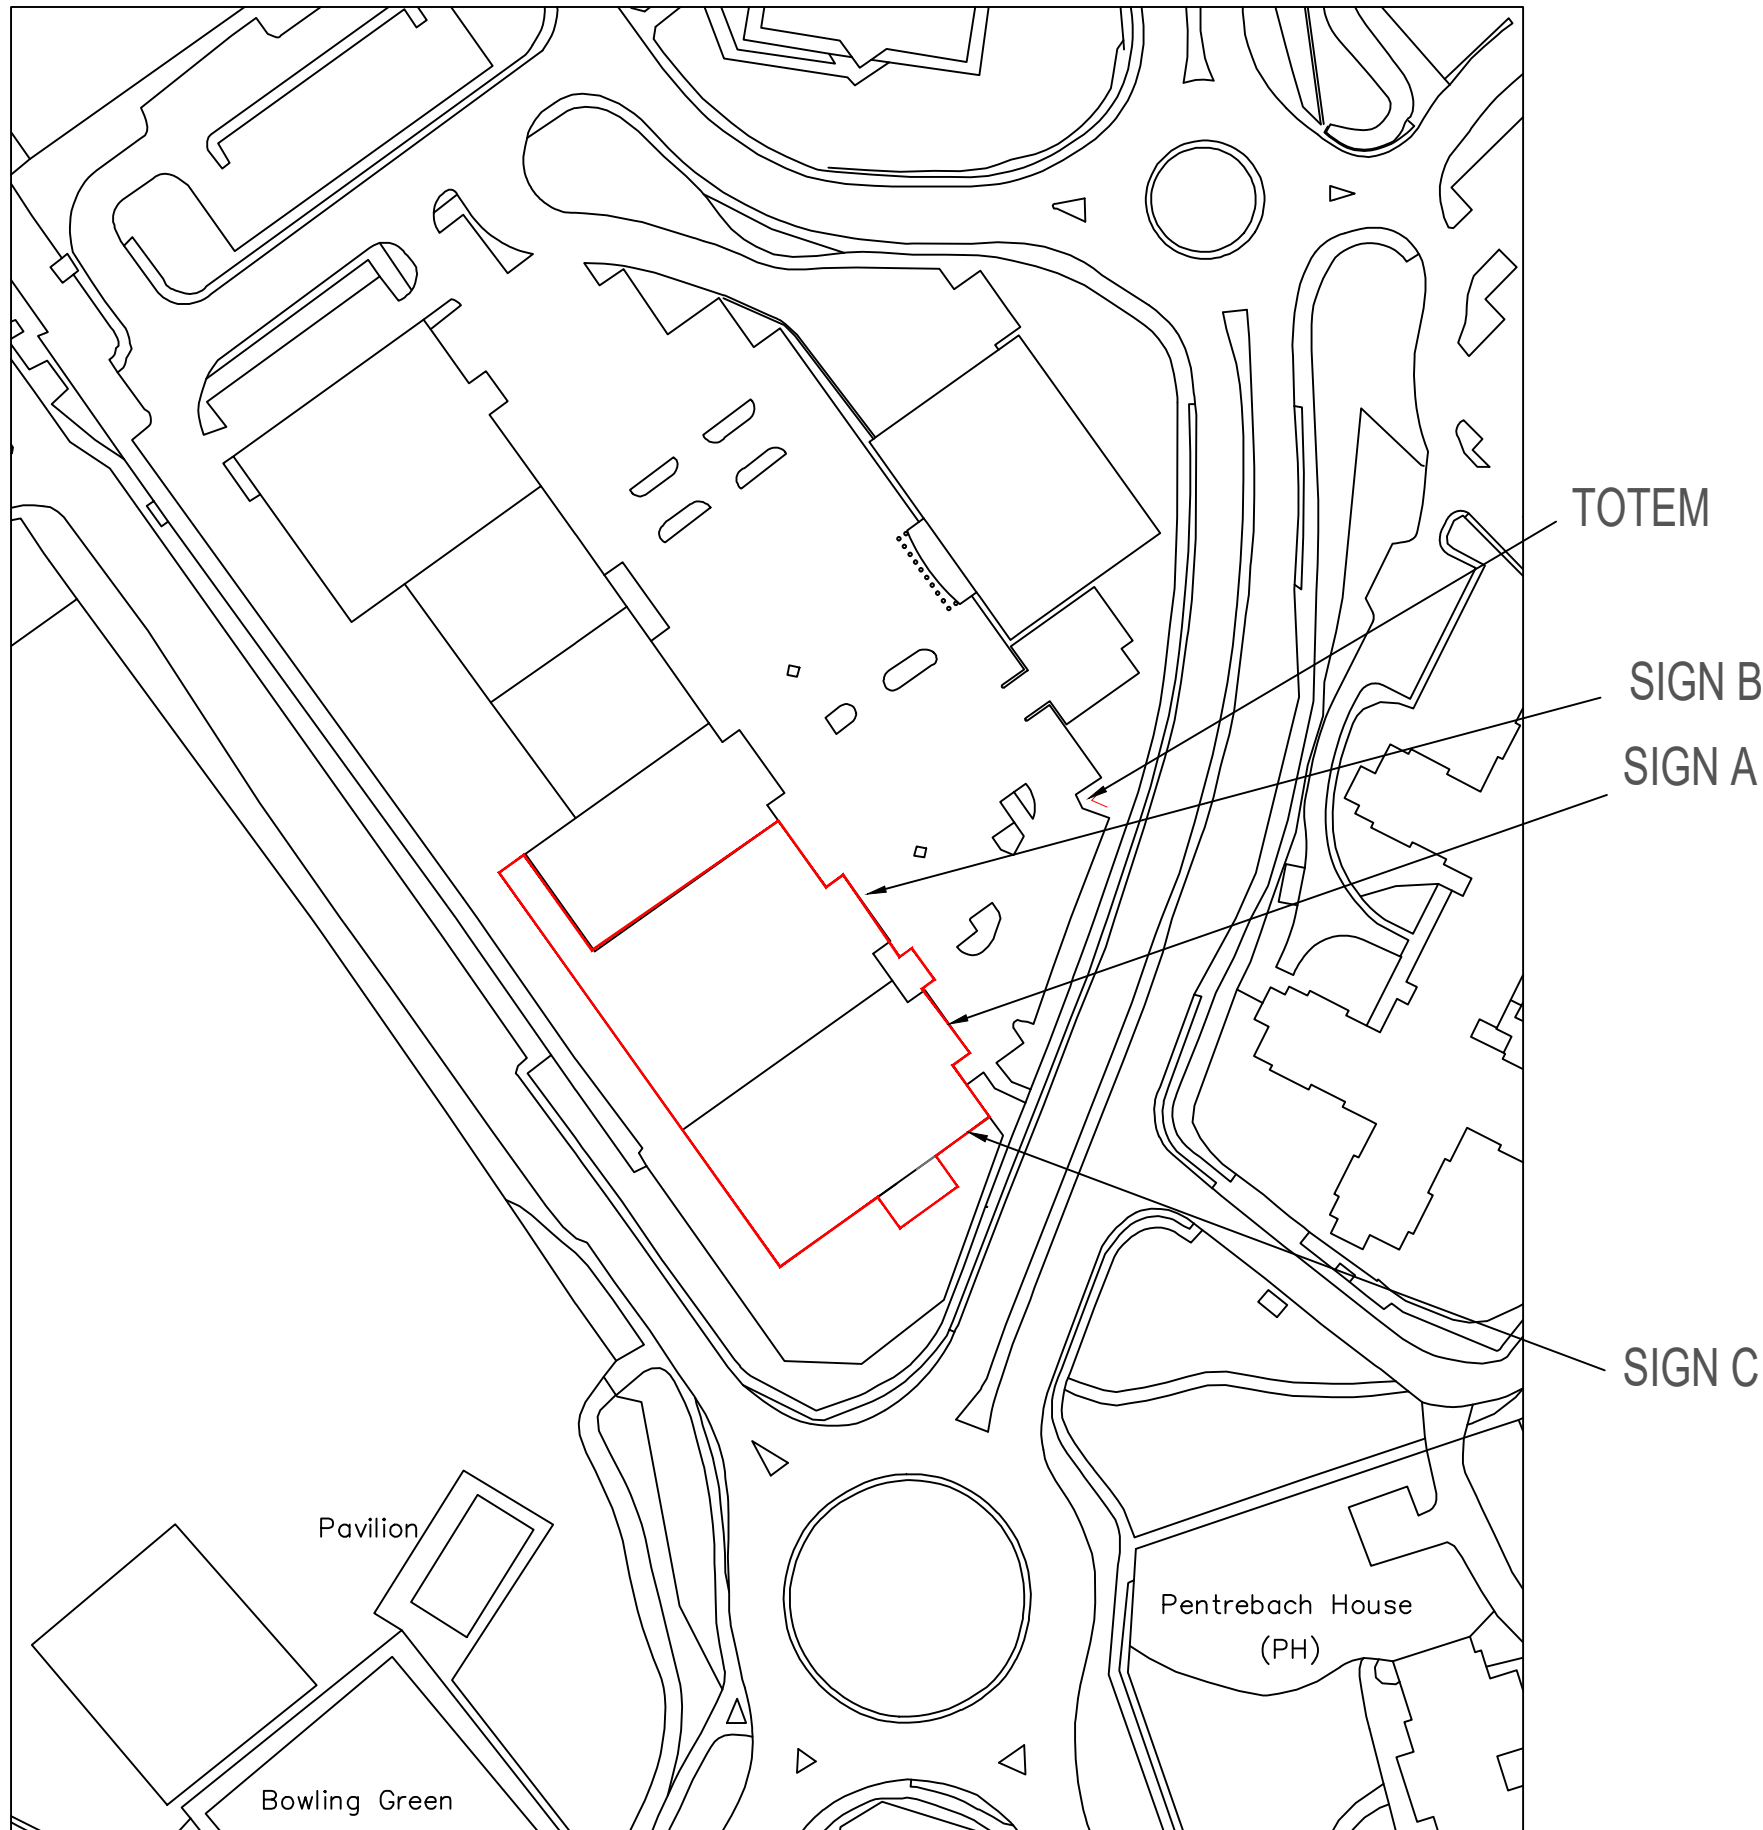

TOTEM 1:100



A	JM.	Issued for Planning	06.05.22
Rev	Int.	Description	Date

T.J.MORRIS LTD

T.J. Morris Limited, Ayles Business Park, East Leake Road, Gillingham, Kent ME14 1UA, Tel: 0151 560 2000

Project	PENTREBACH RETAIL PARK, MERTHYR TYDFIL
Title	PLANS AS PROPOSED EXISTING & PROPOSED ELEVATIONS
Date	MARCH 2022
Scale	1:100
Sheet Size	A0
Drawn	J.MORGAN
Checked	

CONSTRUCTION

Project No.	A314	Draw No.	111	Revision	A
-------------	------	----------	-----	----------	---