



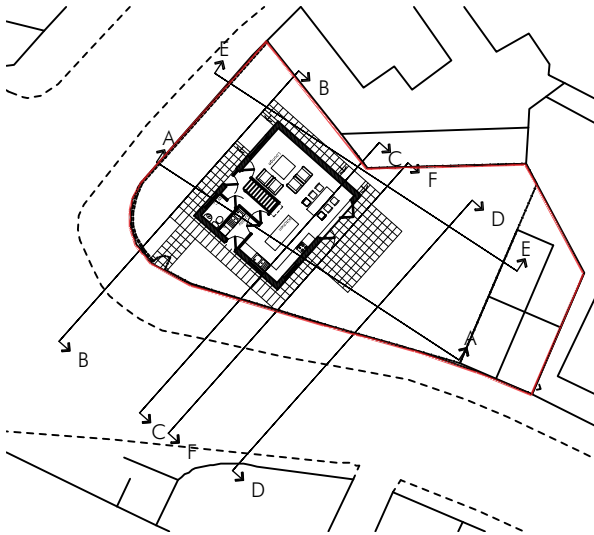

SITE SECTION KEY
1:500

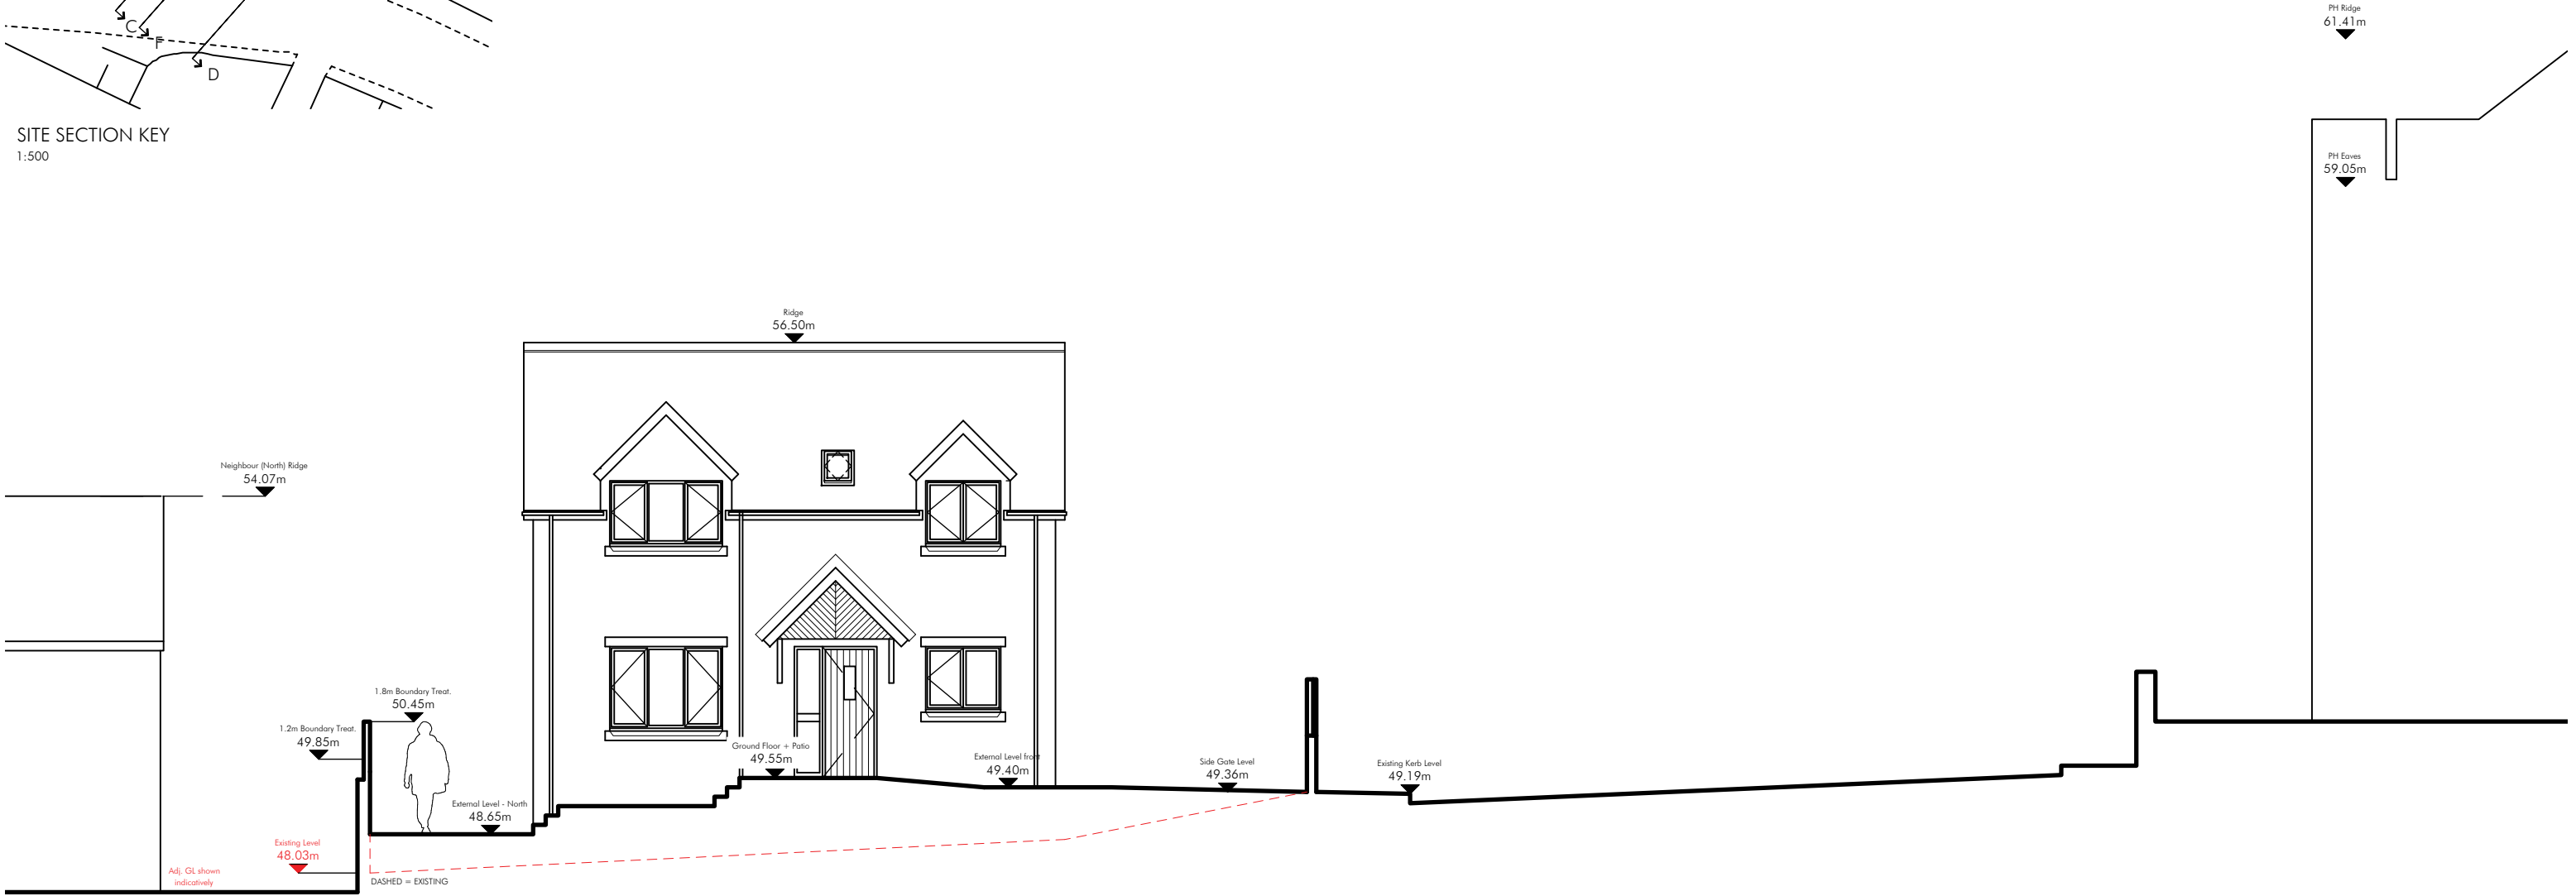

RED DASHED = EXISTING

NOT TO BE SCALED - PLANNING ONLY

design drawings			
project:	new home	address:	windsor cottages
drawing:	proposed section B		aberfan
ref:	034_SC_302e	date:	Dec 2022

1:100

A3