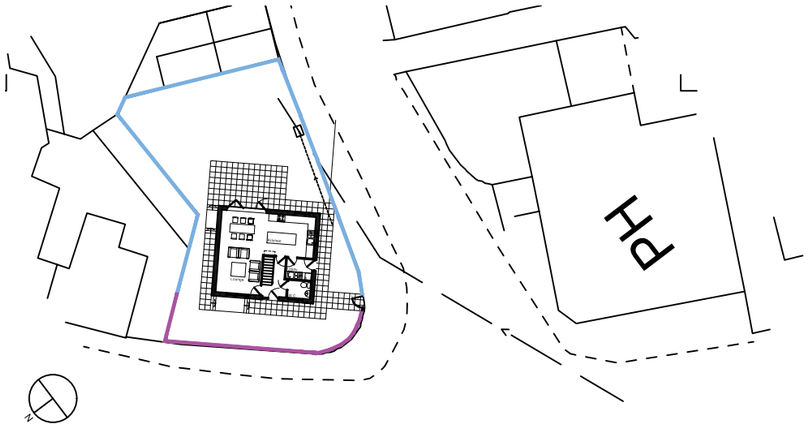

SITE BOUNDARY TREATMENT KEY
1:500

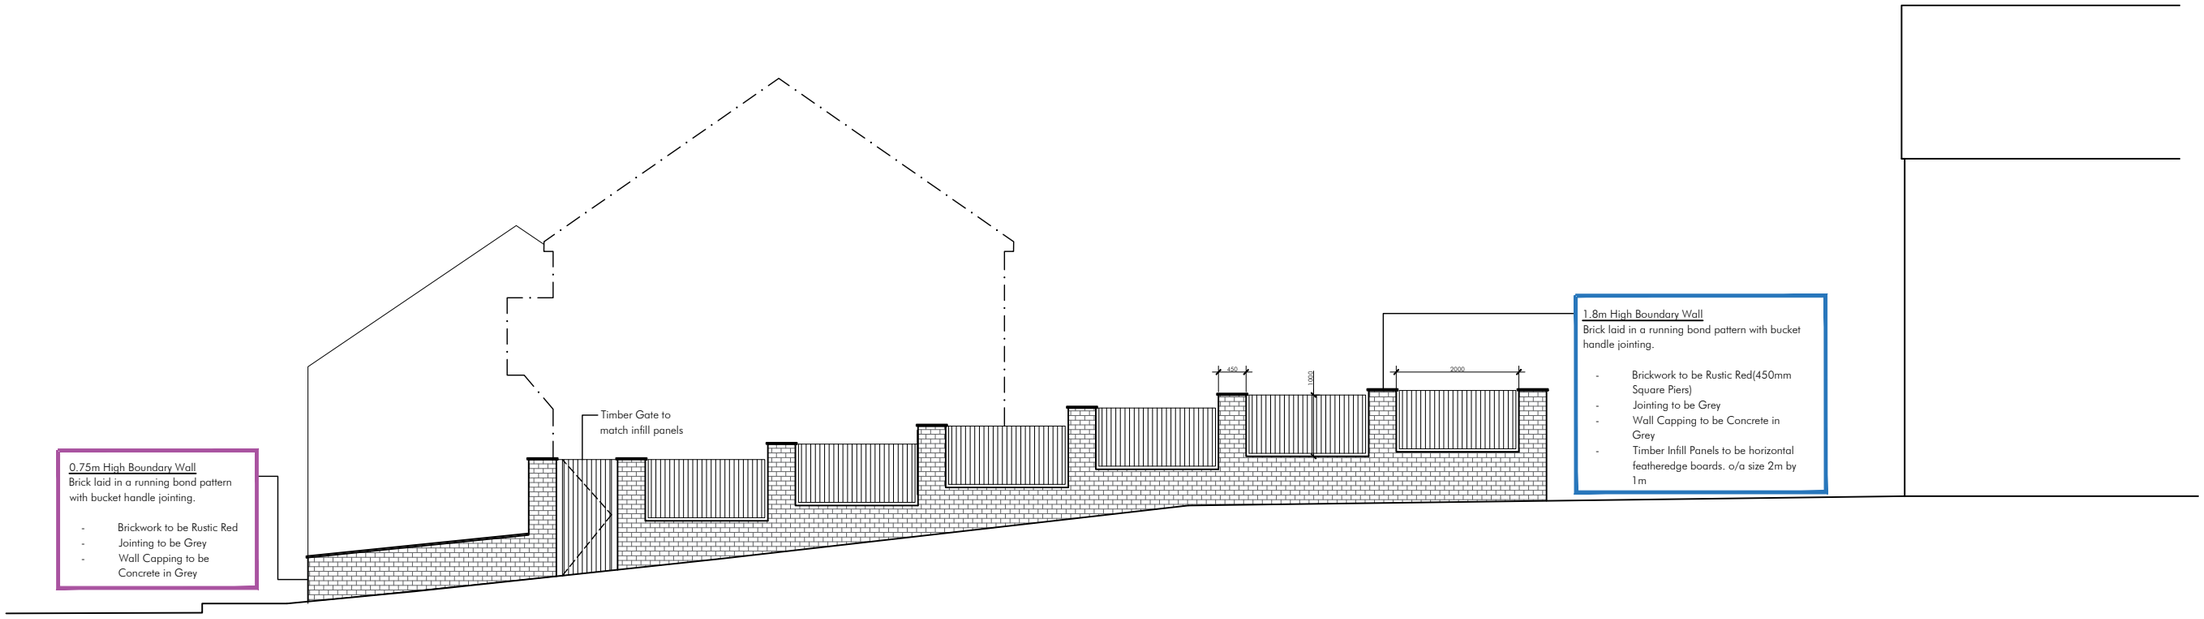

RED DASHED = EXISTING

NOT TO BE SCALED

				design drawings
project:	new home	address:	windsor cottages aberfan	1:100
drawing:	proposed boundary plan			A3
ref:	034_SP_402c	date:	Dec 2022	