


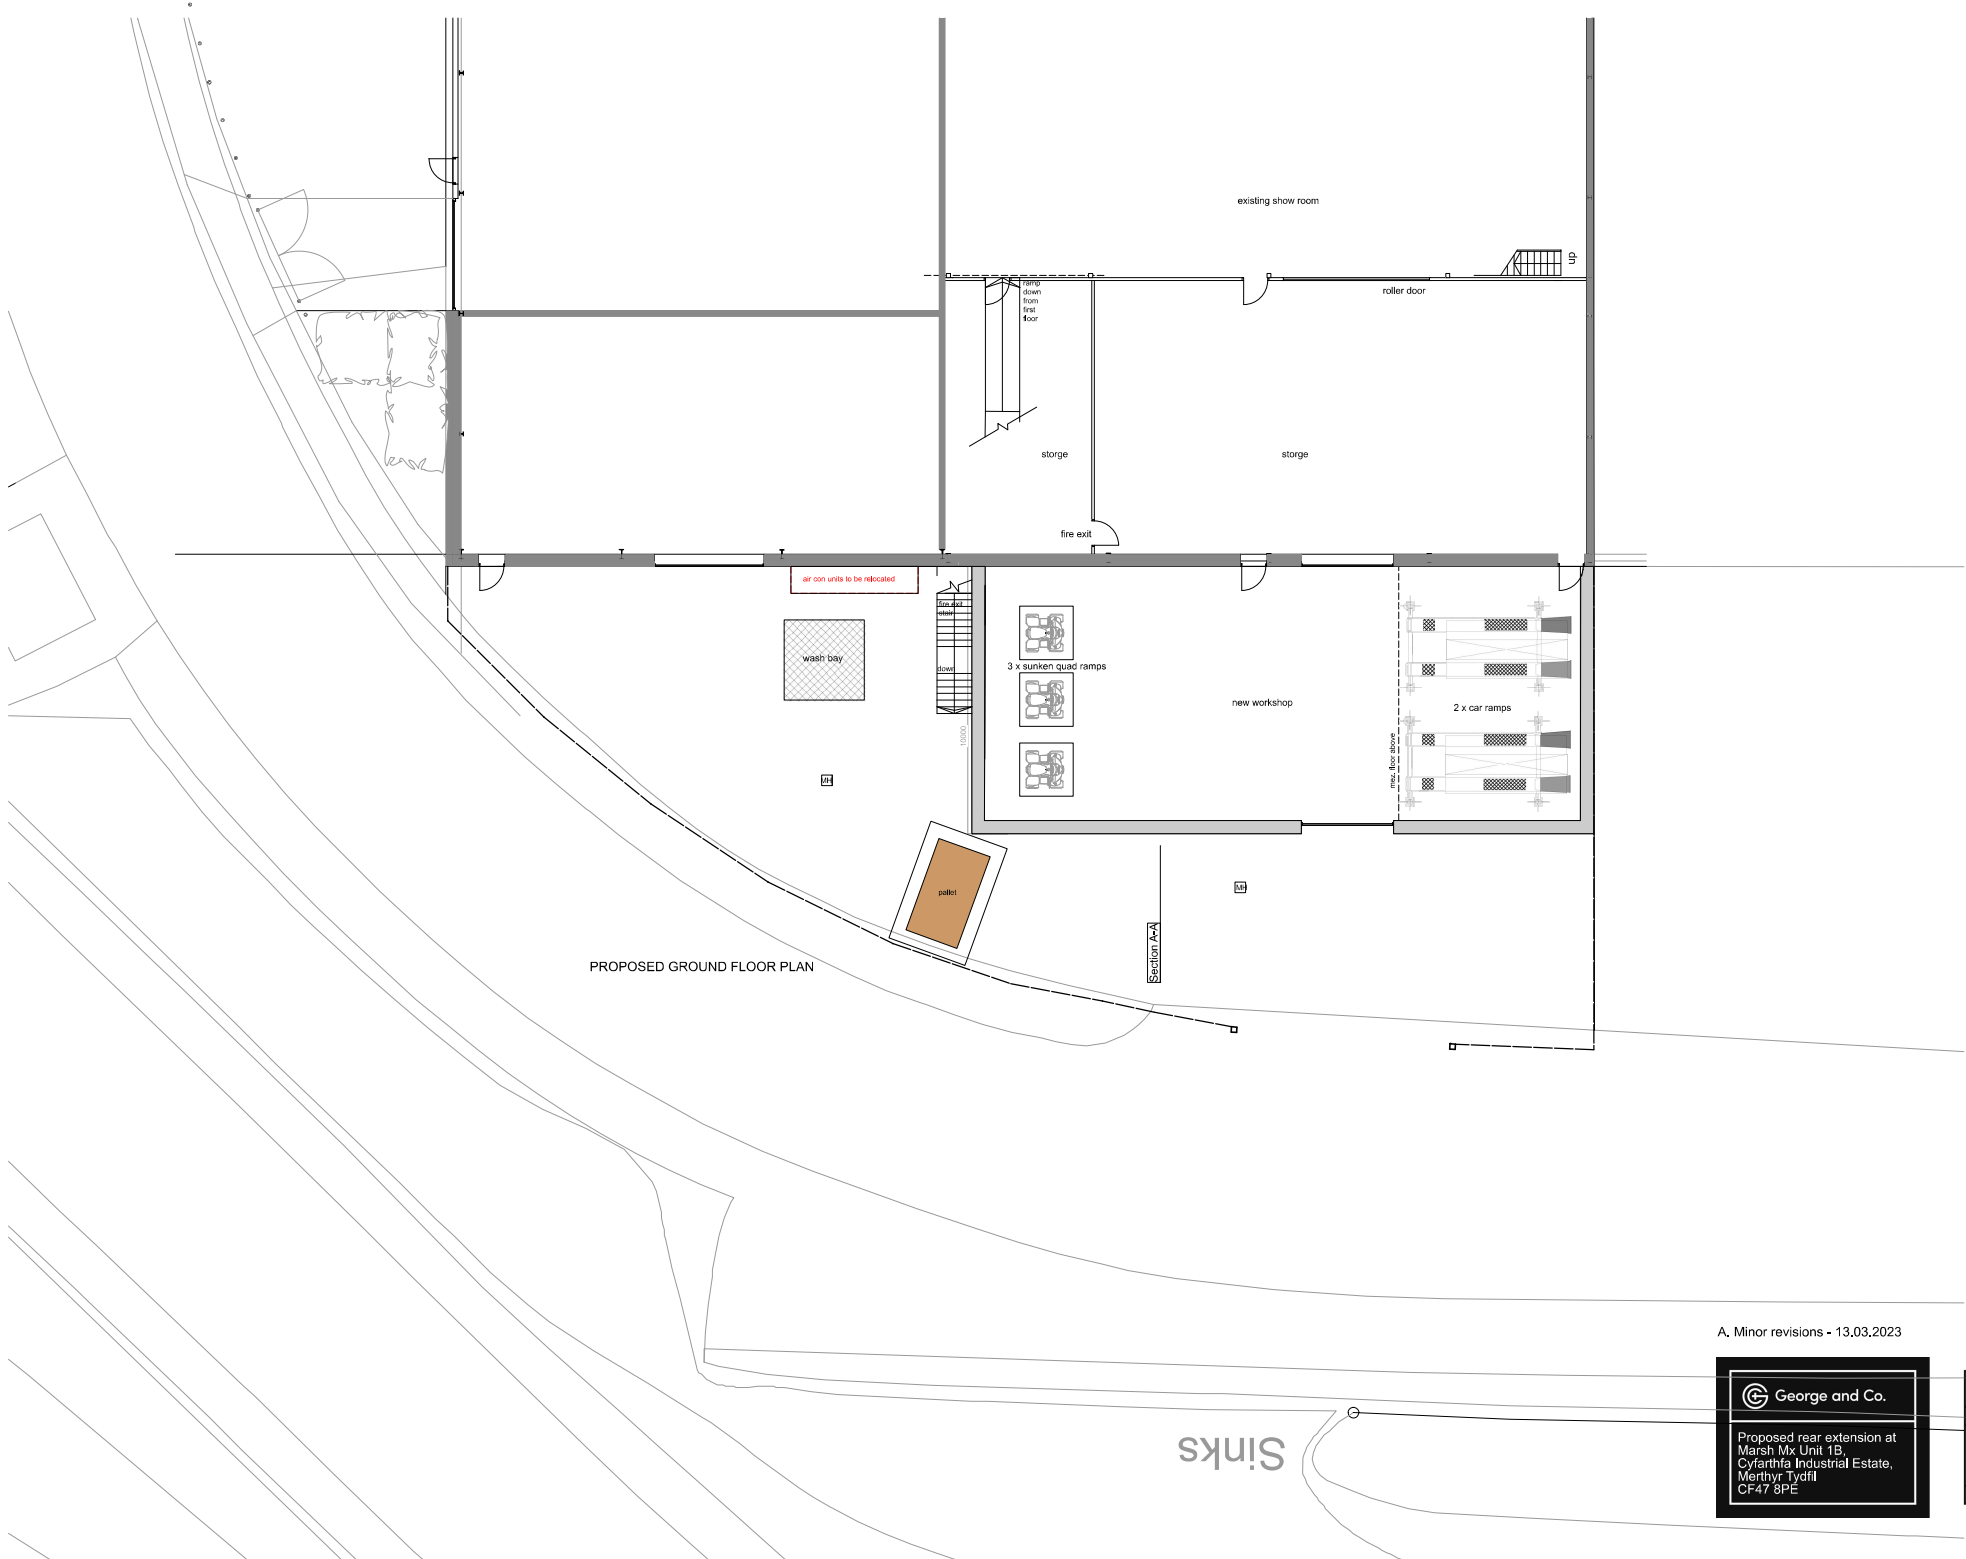

A. Minor revisions - 13.03.2023

**George and Co.**

Proposed rear extension at
Marsh Mx Unit 1B,
Cyfarthfa Industrial Estate,
Merthyr Tydfil
CF47 8PE

893.004A		PROPOSED GROUND FLOOR	
sketch	1:100@A1	NOV 22	AJ
George + Co. Crownford House, Swan Street, Merthyr Tydfil, Mid Glamorgan, Wales, CF47 8EU TEL 07630320652 info@georgeandco.co.uk			
DO NOT SCALE THIS DRAWING		©George and Co.	