


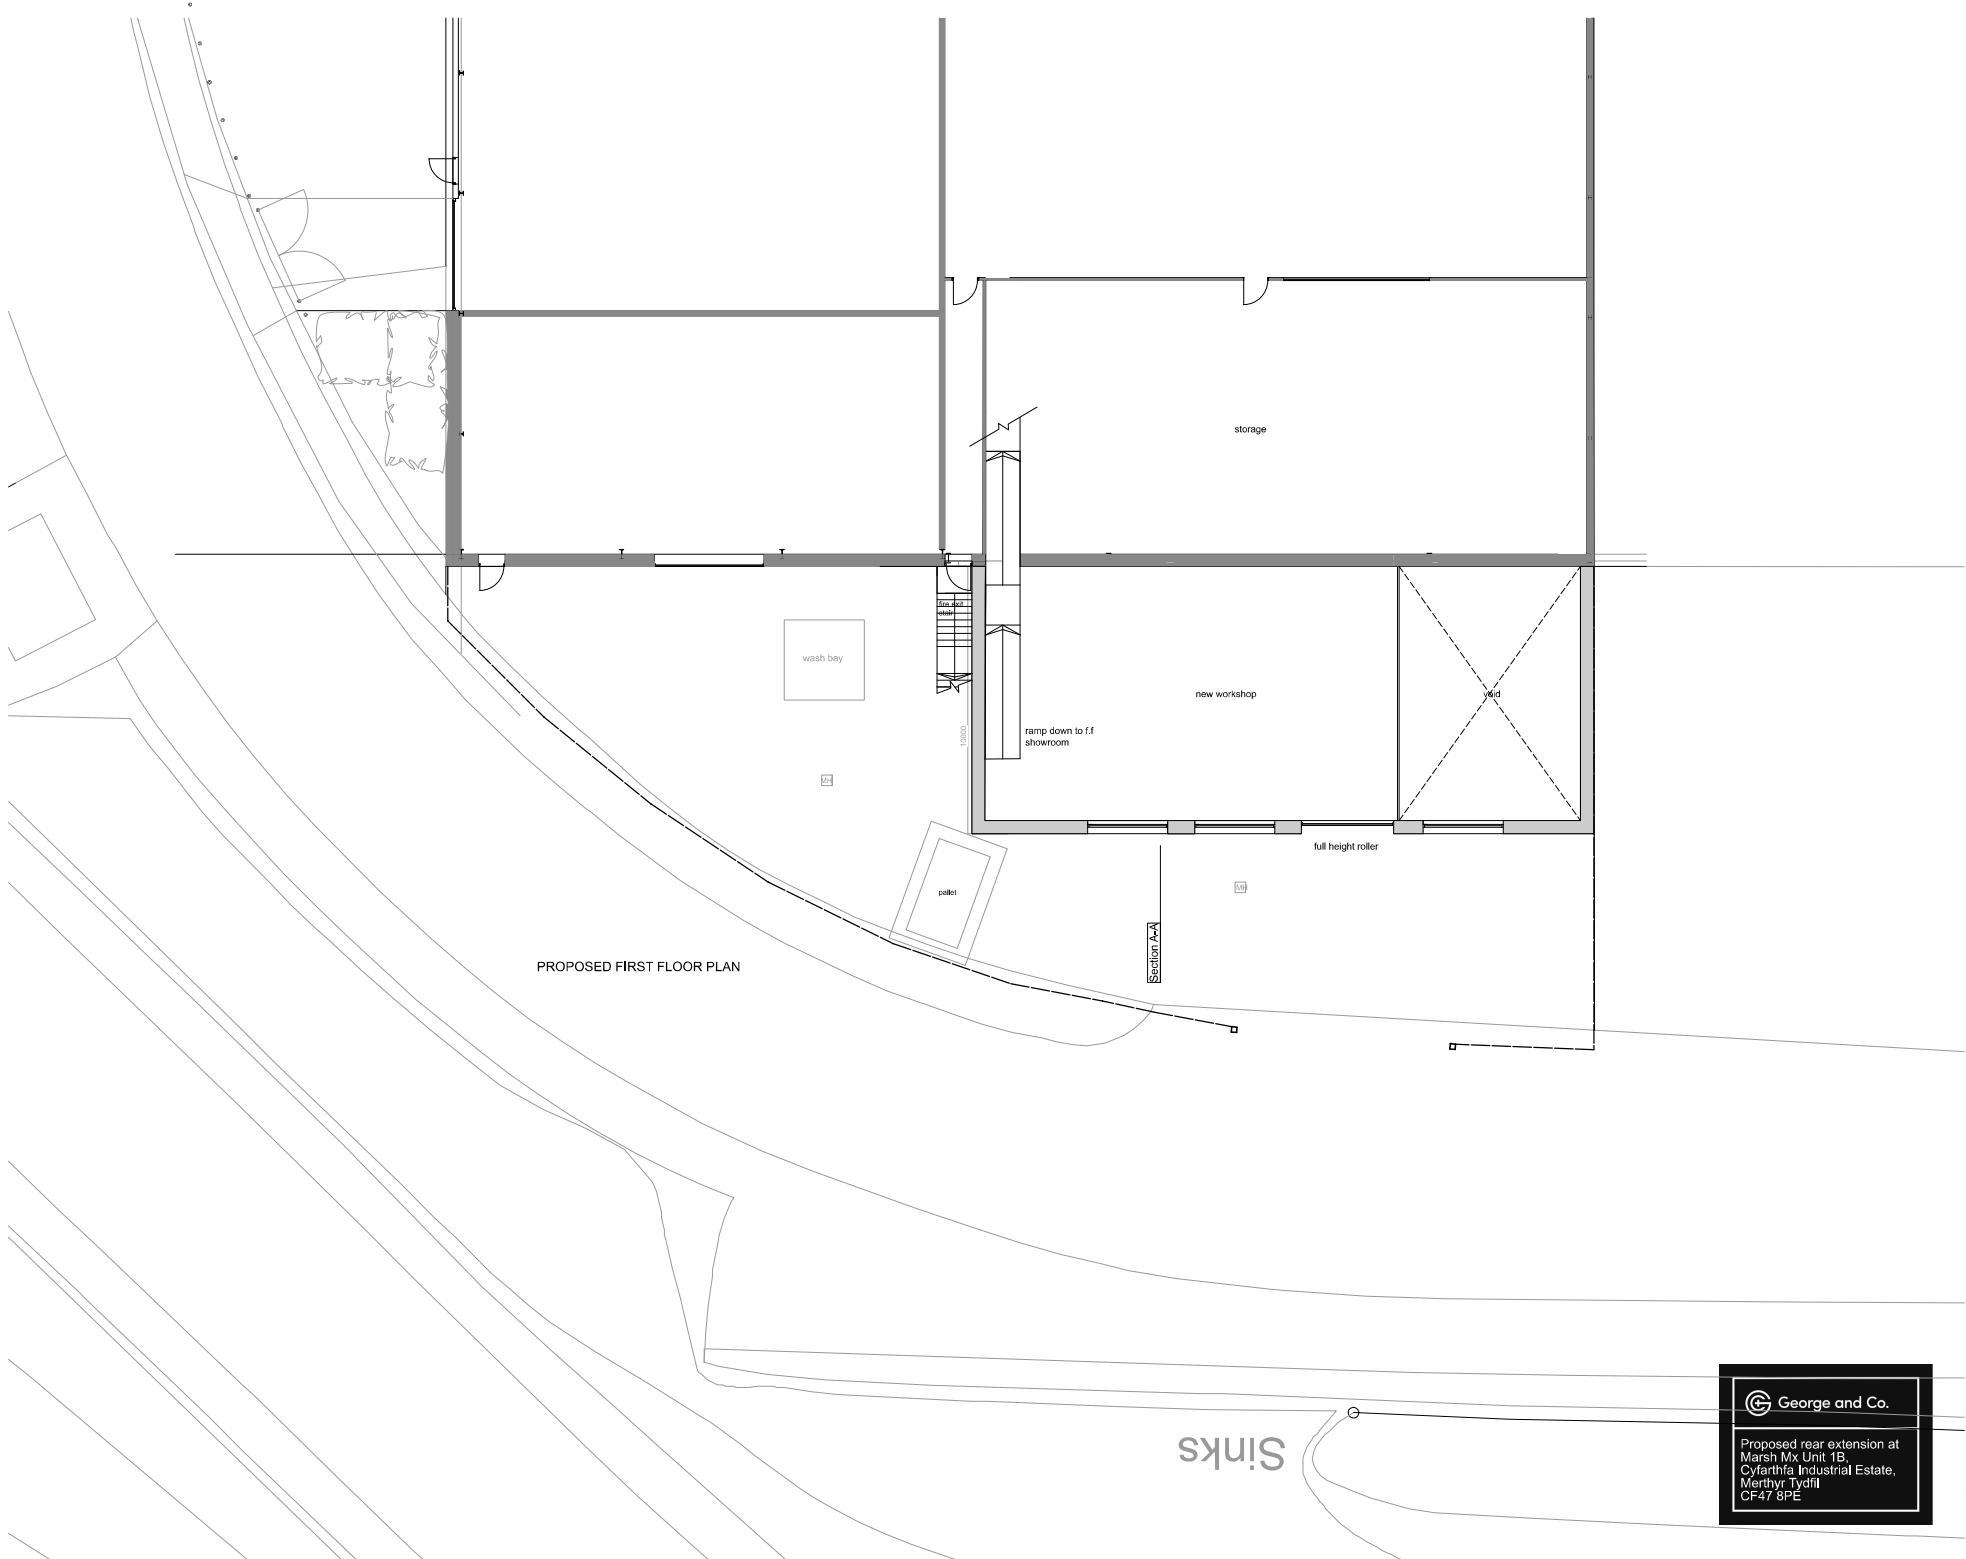

 George and Co.

Proposed rear extension at  
Marsh Mx Unit 1B,  
Cyfarthfa Industrial Estate,  
Merthyr Tydfil  
CF47 8PE

|   |          |                      |    |
|---|----------|----------------------|----|
| 893.005   |          | PROPOSED FIRST FLOOR |    |
| sketch   | 1:100@A1 | NOV 22               | AJ |
| George + Co.<br>Crowford House, Swan Street, Merthyr Tydfil,<br>Mid Glamorgan, Wales, CF47 8EU<br>TEL 07830028652<br>hello@georgeandco.studio |          |                      |    |
| DO NOT SCALE THIS DRAWING   |          | ©George and Co.      |    |