
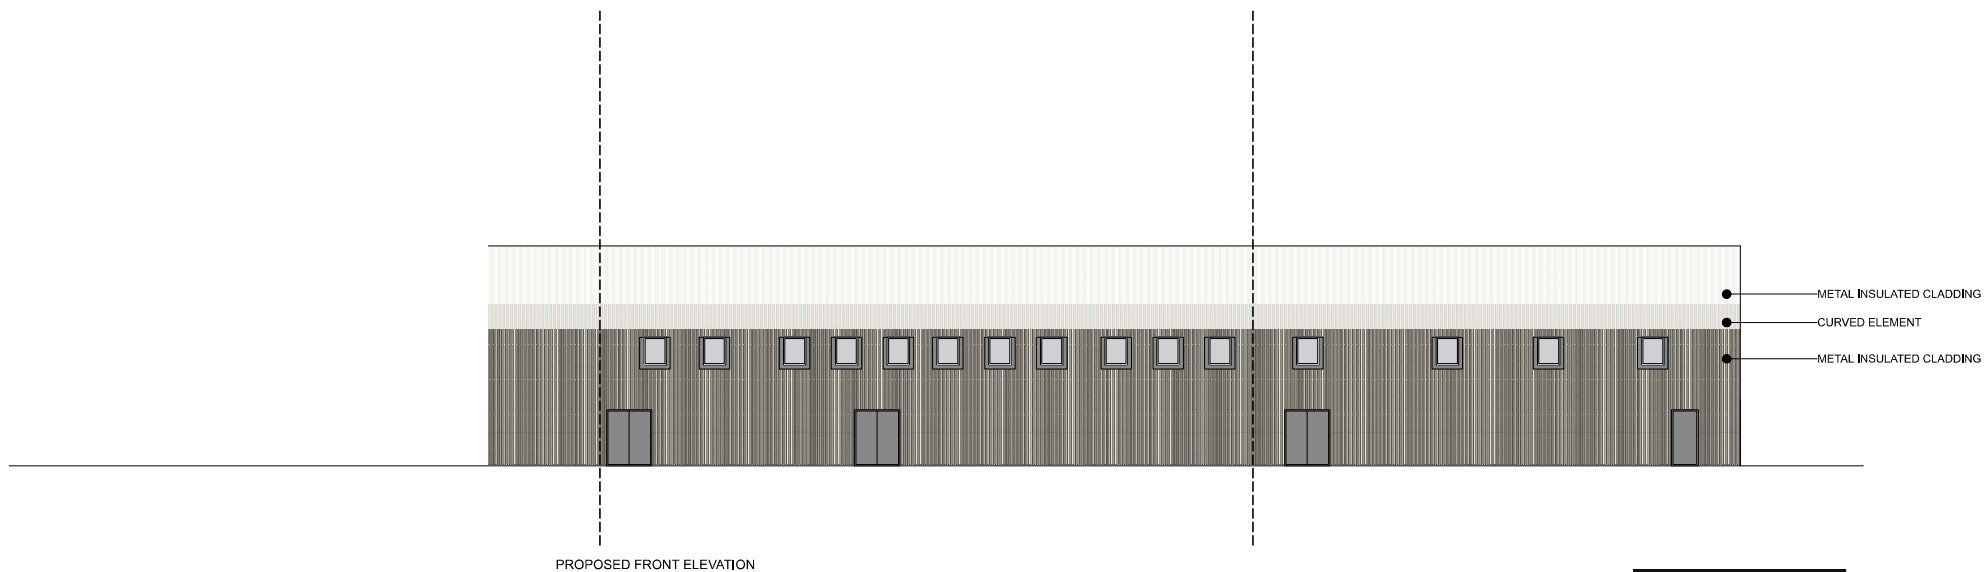


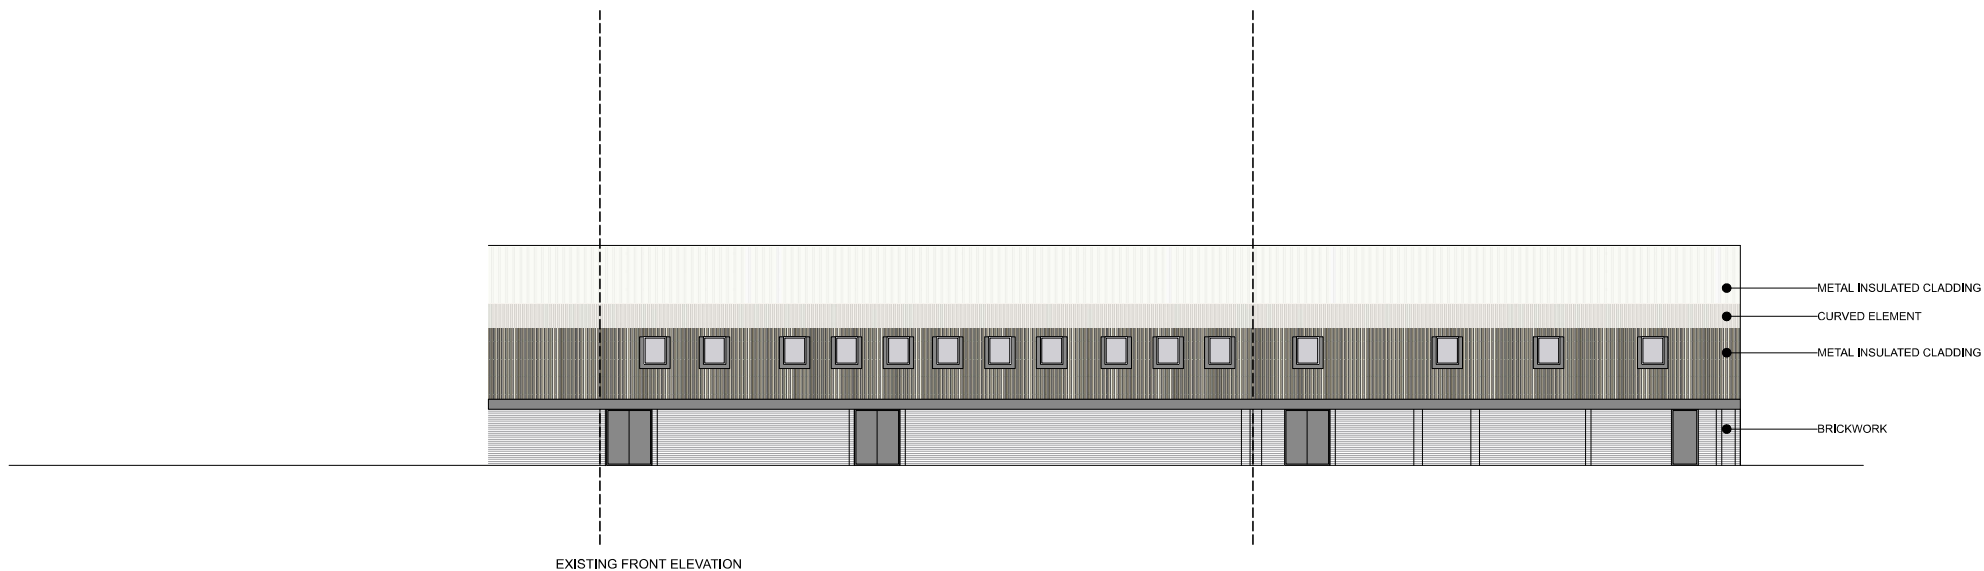

 **George and Co.**

Proposed rear extension at
Marsh Mx Unit 1B,
Cylarthfa Industrial Estate,
Merthyr Tydfil
CF47 8PE

893.007		PROPOSED AND EXISTING FRONT ELEVATION	
sketch	1:100@A1	MAR 23	SG
George + Co Crownford House, Swan Street, Merthyr Tydfil, Mid Glamorgan, Wales, CF47 8EU TEL 07830328652 hello@georgeandco.studio			
DO NOT SCALE THIS DRAWING		©George and Co.	