




REAR ELEVATION

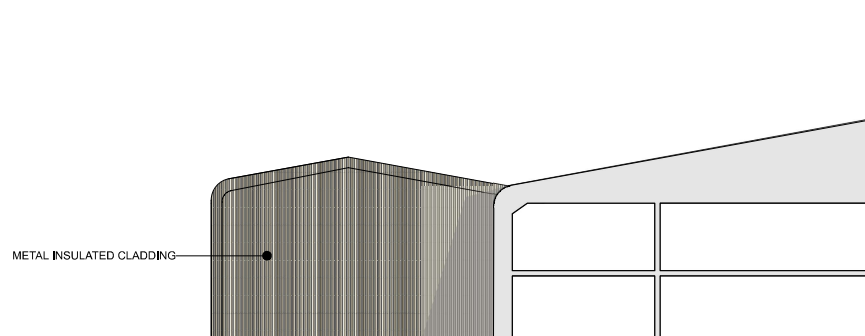

SIDE ELEVATION

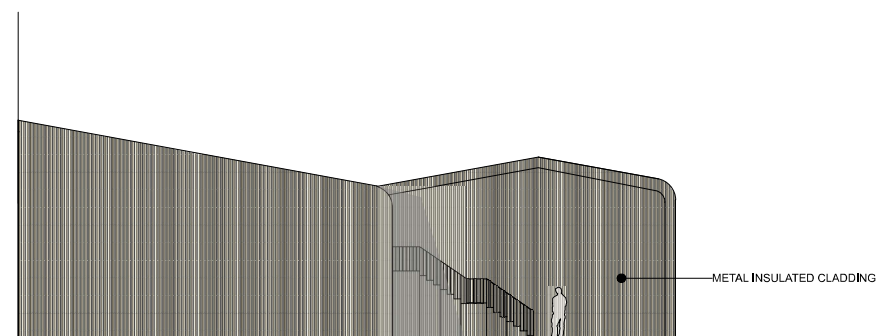

SIDE ELEVATION

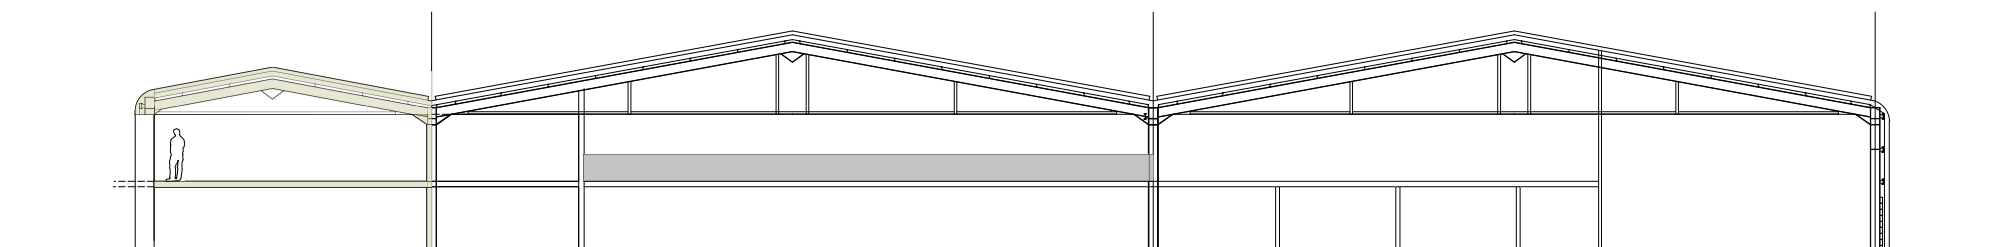

PROPOSED SECTION


George and Co.

Proposed rear extension at
Marsh Mx Unit 1B,
Cylarthfa Industrial Estate,
Merthyr Tydfil
CF47 8PE

893.006		PROPOSED ELEVATIONS AND SECTION	
sketch	1:100@A1	NOV 22	AJ
George + Co Crowdford House, Swan Street, Merthyr Tydfil, Mid Glamorgan, Wales, CF47 8EU TEL 07830028652 hello@georgeandco.studio			
DO NOT SCALE THIS DRAWING			©George and Co.