




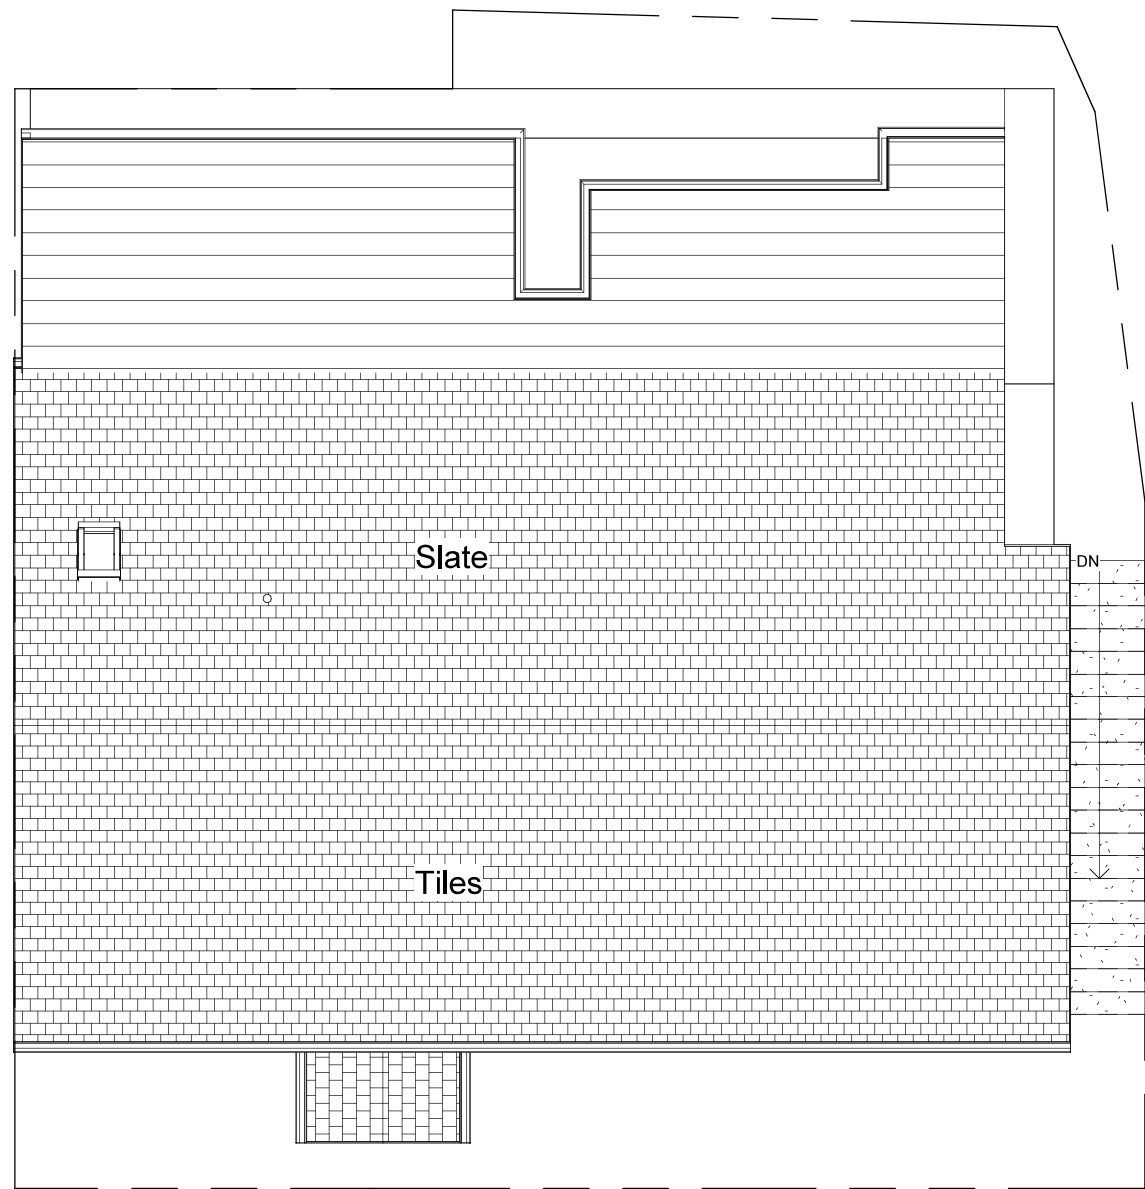

2 Existing Site
1 : 100

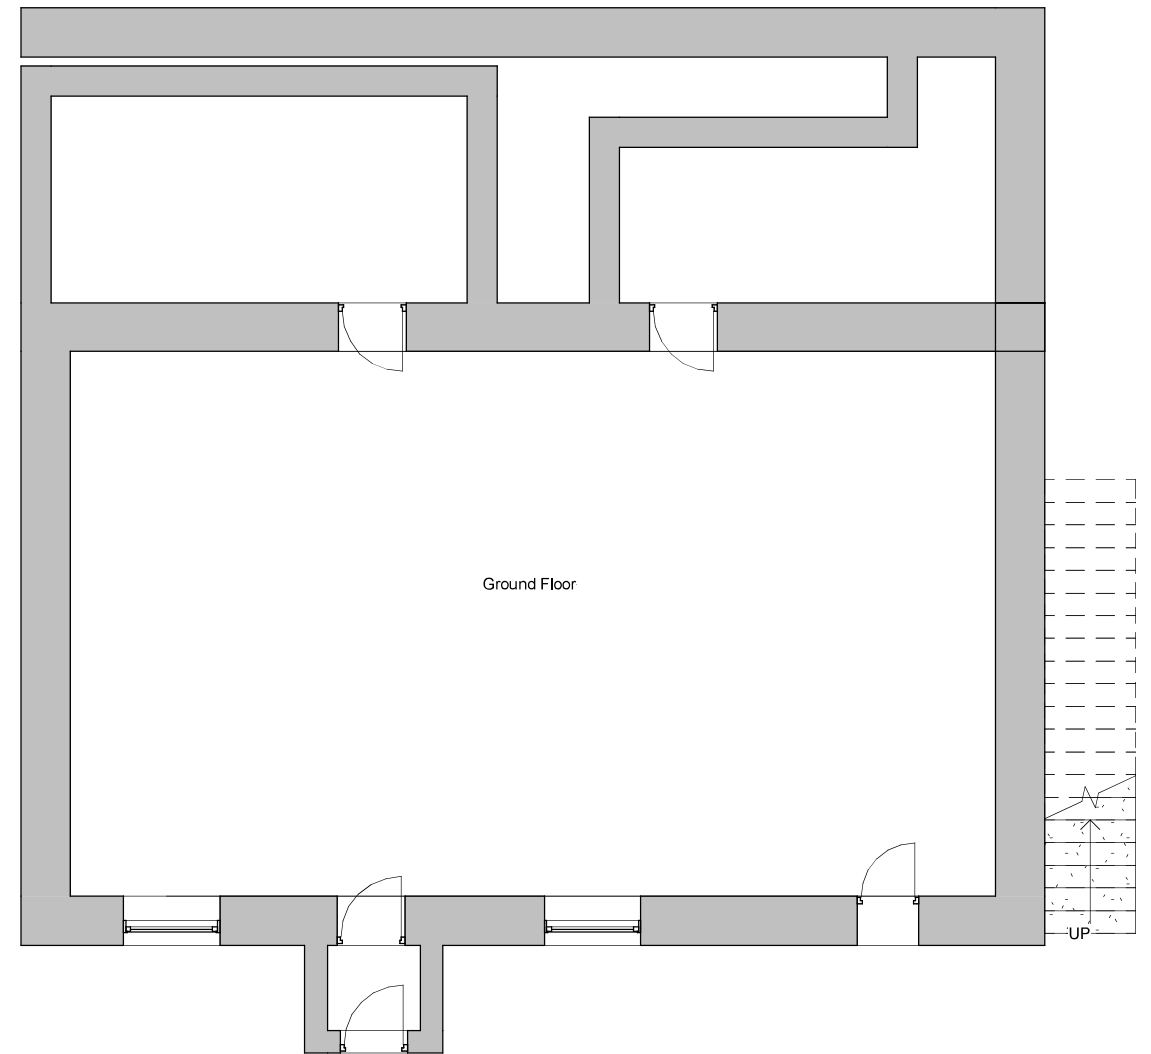

1 Existing Ground Floor
1 : 100

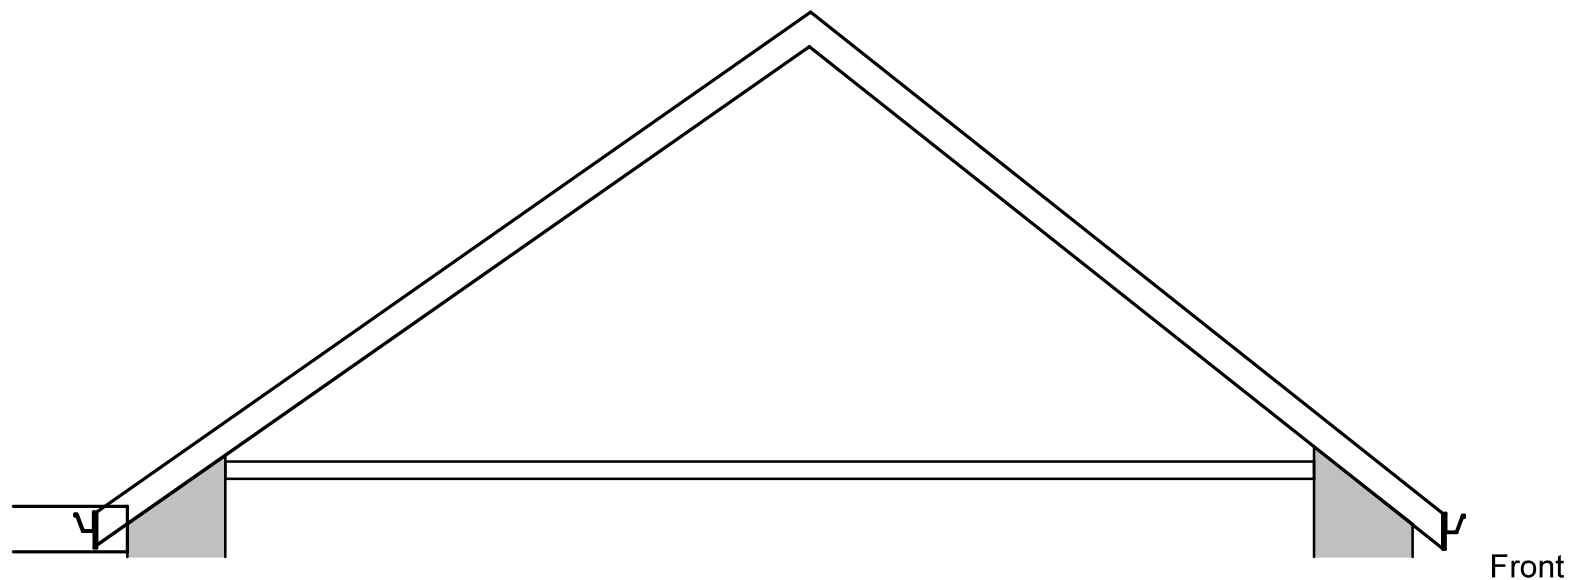

3 Existing Roof Section
1 : 50

INDIGO DESIGN (Part of 3dcadwales Ltd) 5 Ashlea Drive,
Merthyr Tydfil, CF47 0NY Tele 01685 385746 Mob -
07940913216 Email: philip@3dcadwales.co.uk

This Drawing is Copyright,
Dimensions to be checked
on site and not scaled from
this drawing



PURPOSE OF ISSUE	DRWAING NUMBER
Planning Approval	TG-01

PROJECT
Solar panels to front elavtion of roof

SHEET
Existing Plans

Address	The Cwmbrian House, Georgetown, Merthyr Tydfil. CF47 8LN
---------	---

Checked by	Drawn by	Scale (@ A3)
JH	PH	As indicated

Rev No	Description	Date
A	Issue	21/01/2024