




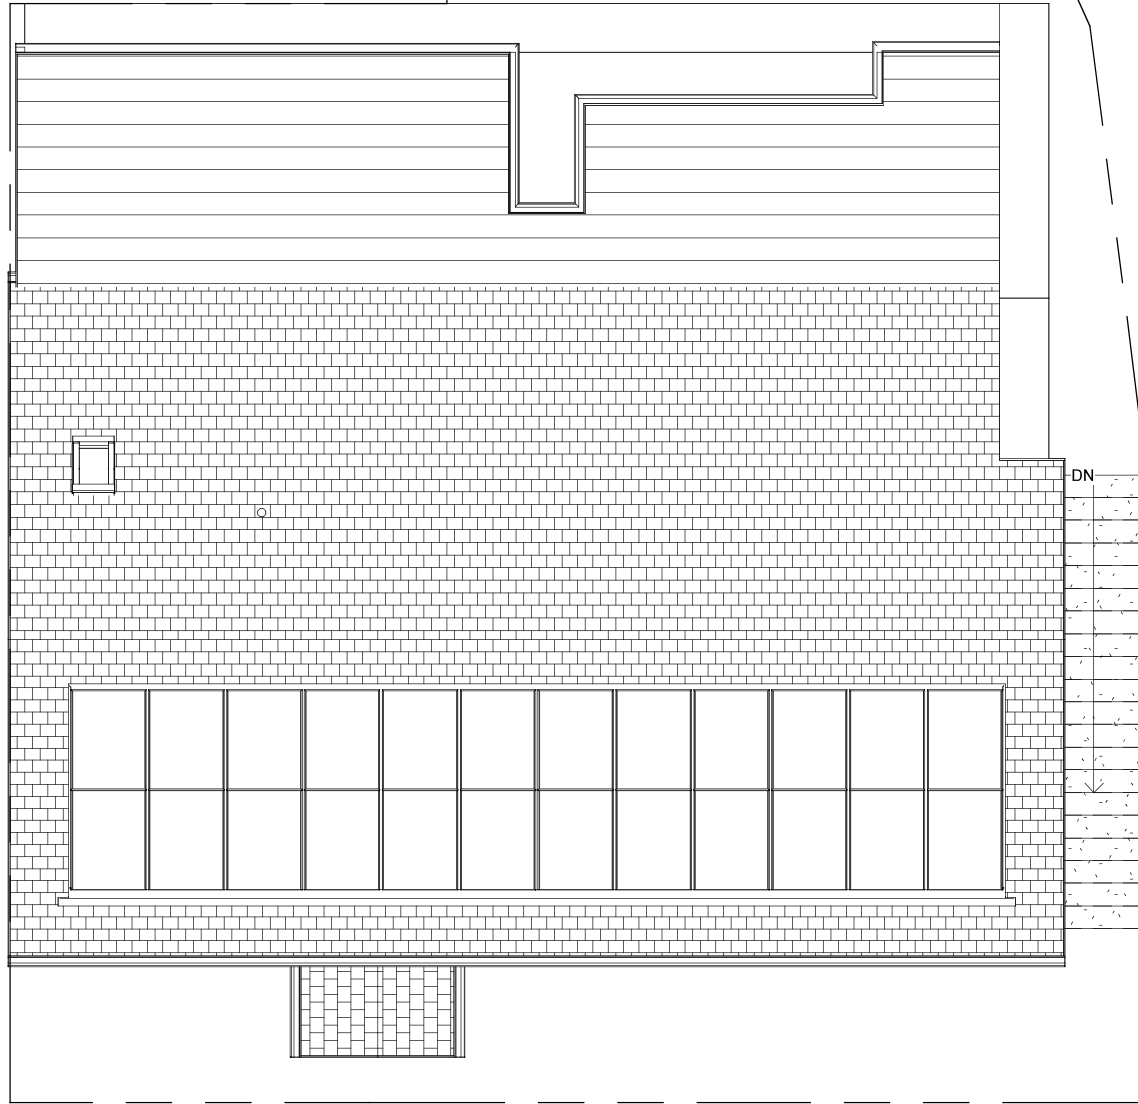

2 Proposed Site
1 : 100

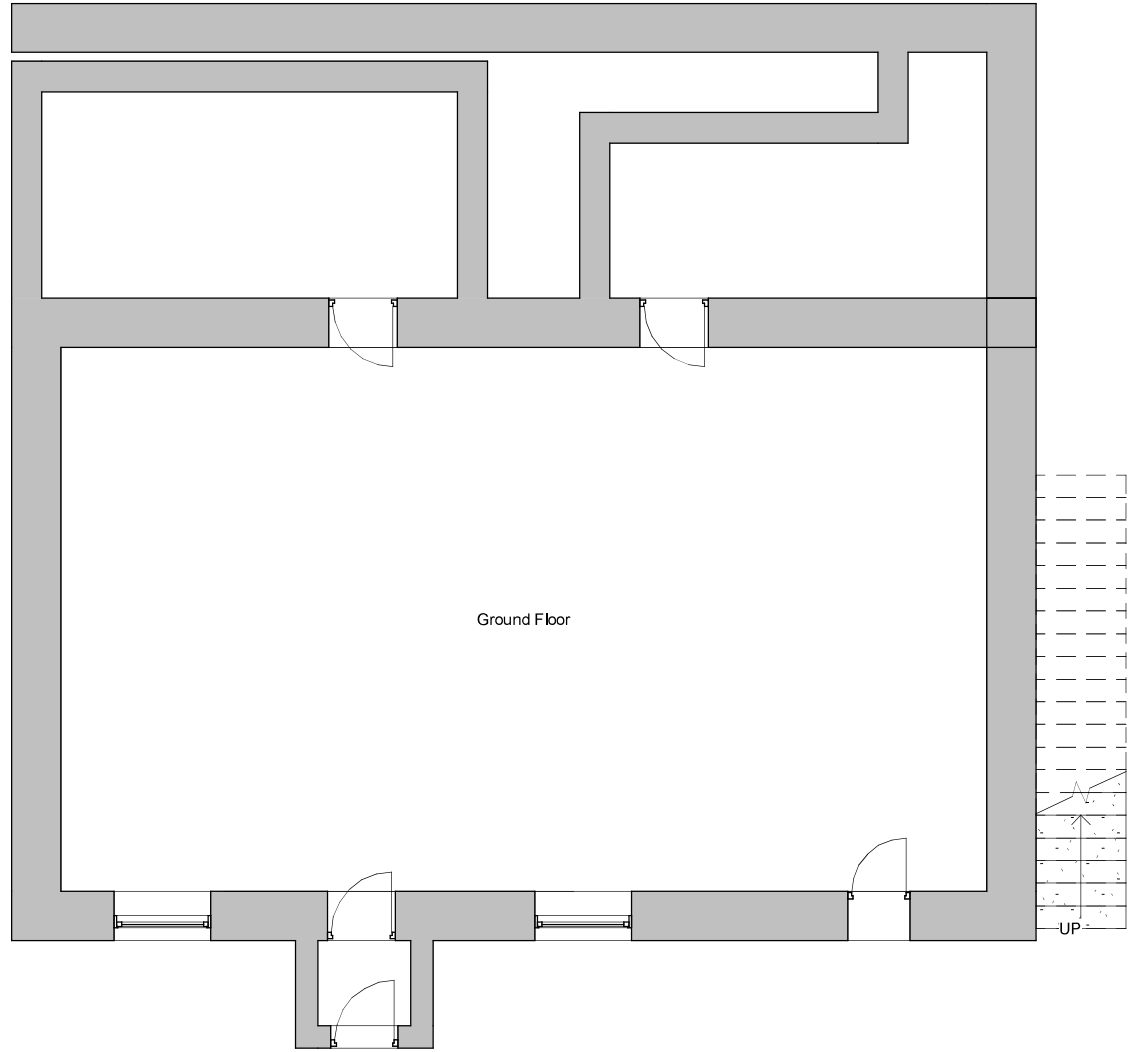

1 Proposed Ground Floor
1 : 100

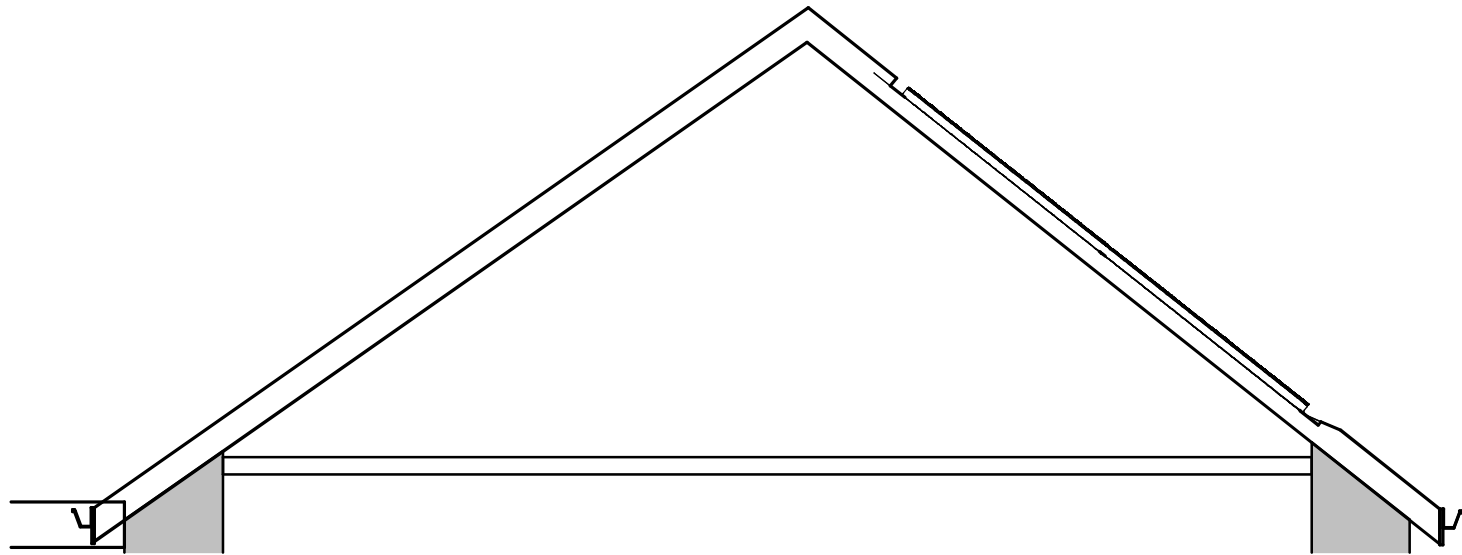

3 Proposed Roof Section
1 : 50

INDIGO DESIGN (Part of 3dcadwales Ltd) 5 Ashlea Drive,
Merthyr Tydfil, CF47 0NY Tele 01685 385746 Mob -
07940913216 Email: philip@3dcadwales.co.uk

This Drawing is Copyright.
Dimensions to be checked
on site and not scaled from
this drawing



PURPOSE OF ISSUE

Planning Approval

DRWAING NUMBER

TG-03

PROJECT

Solar panels to front elavtion of roof

SHEET

Proposed Plans

The Cwmbrian House, Georgetown,
Merthyr Tydfil. CF47 8LN

Checked by

JH

Drawn by

PH

Scale (@ A3)

As indicated

Rev No	Description	Date
A	Issue	21/01/2024