


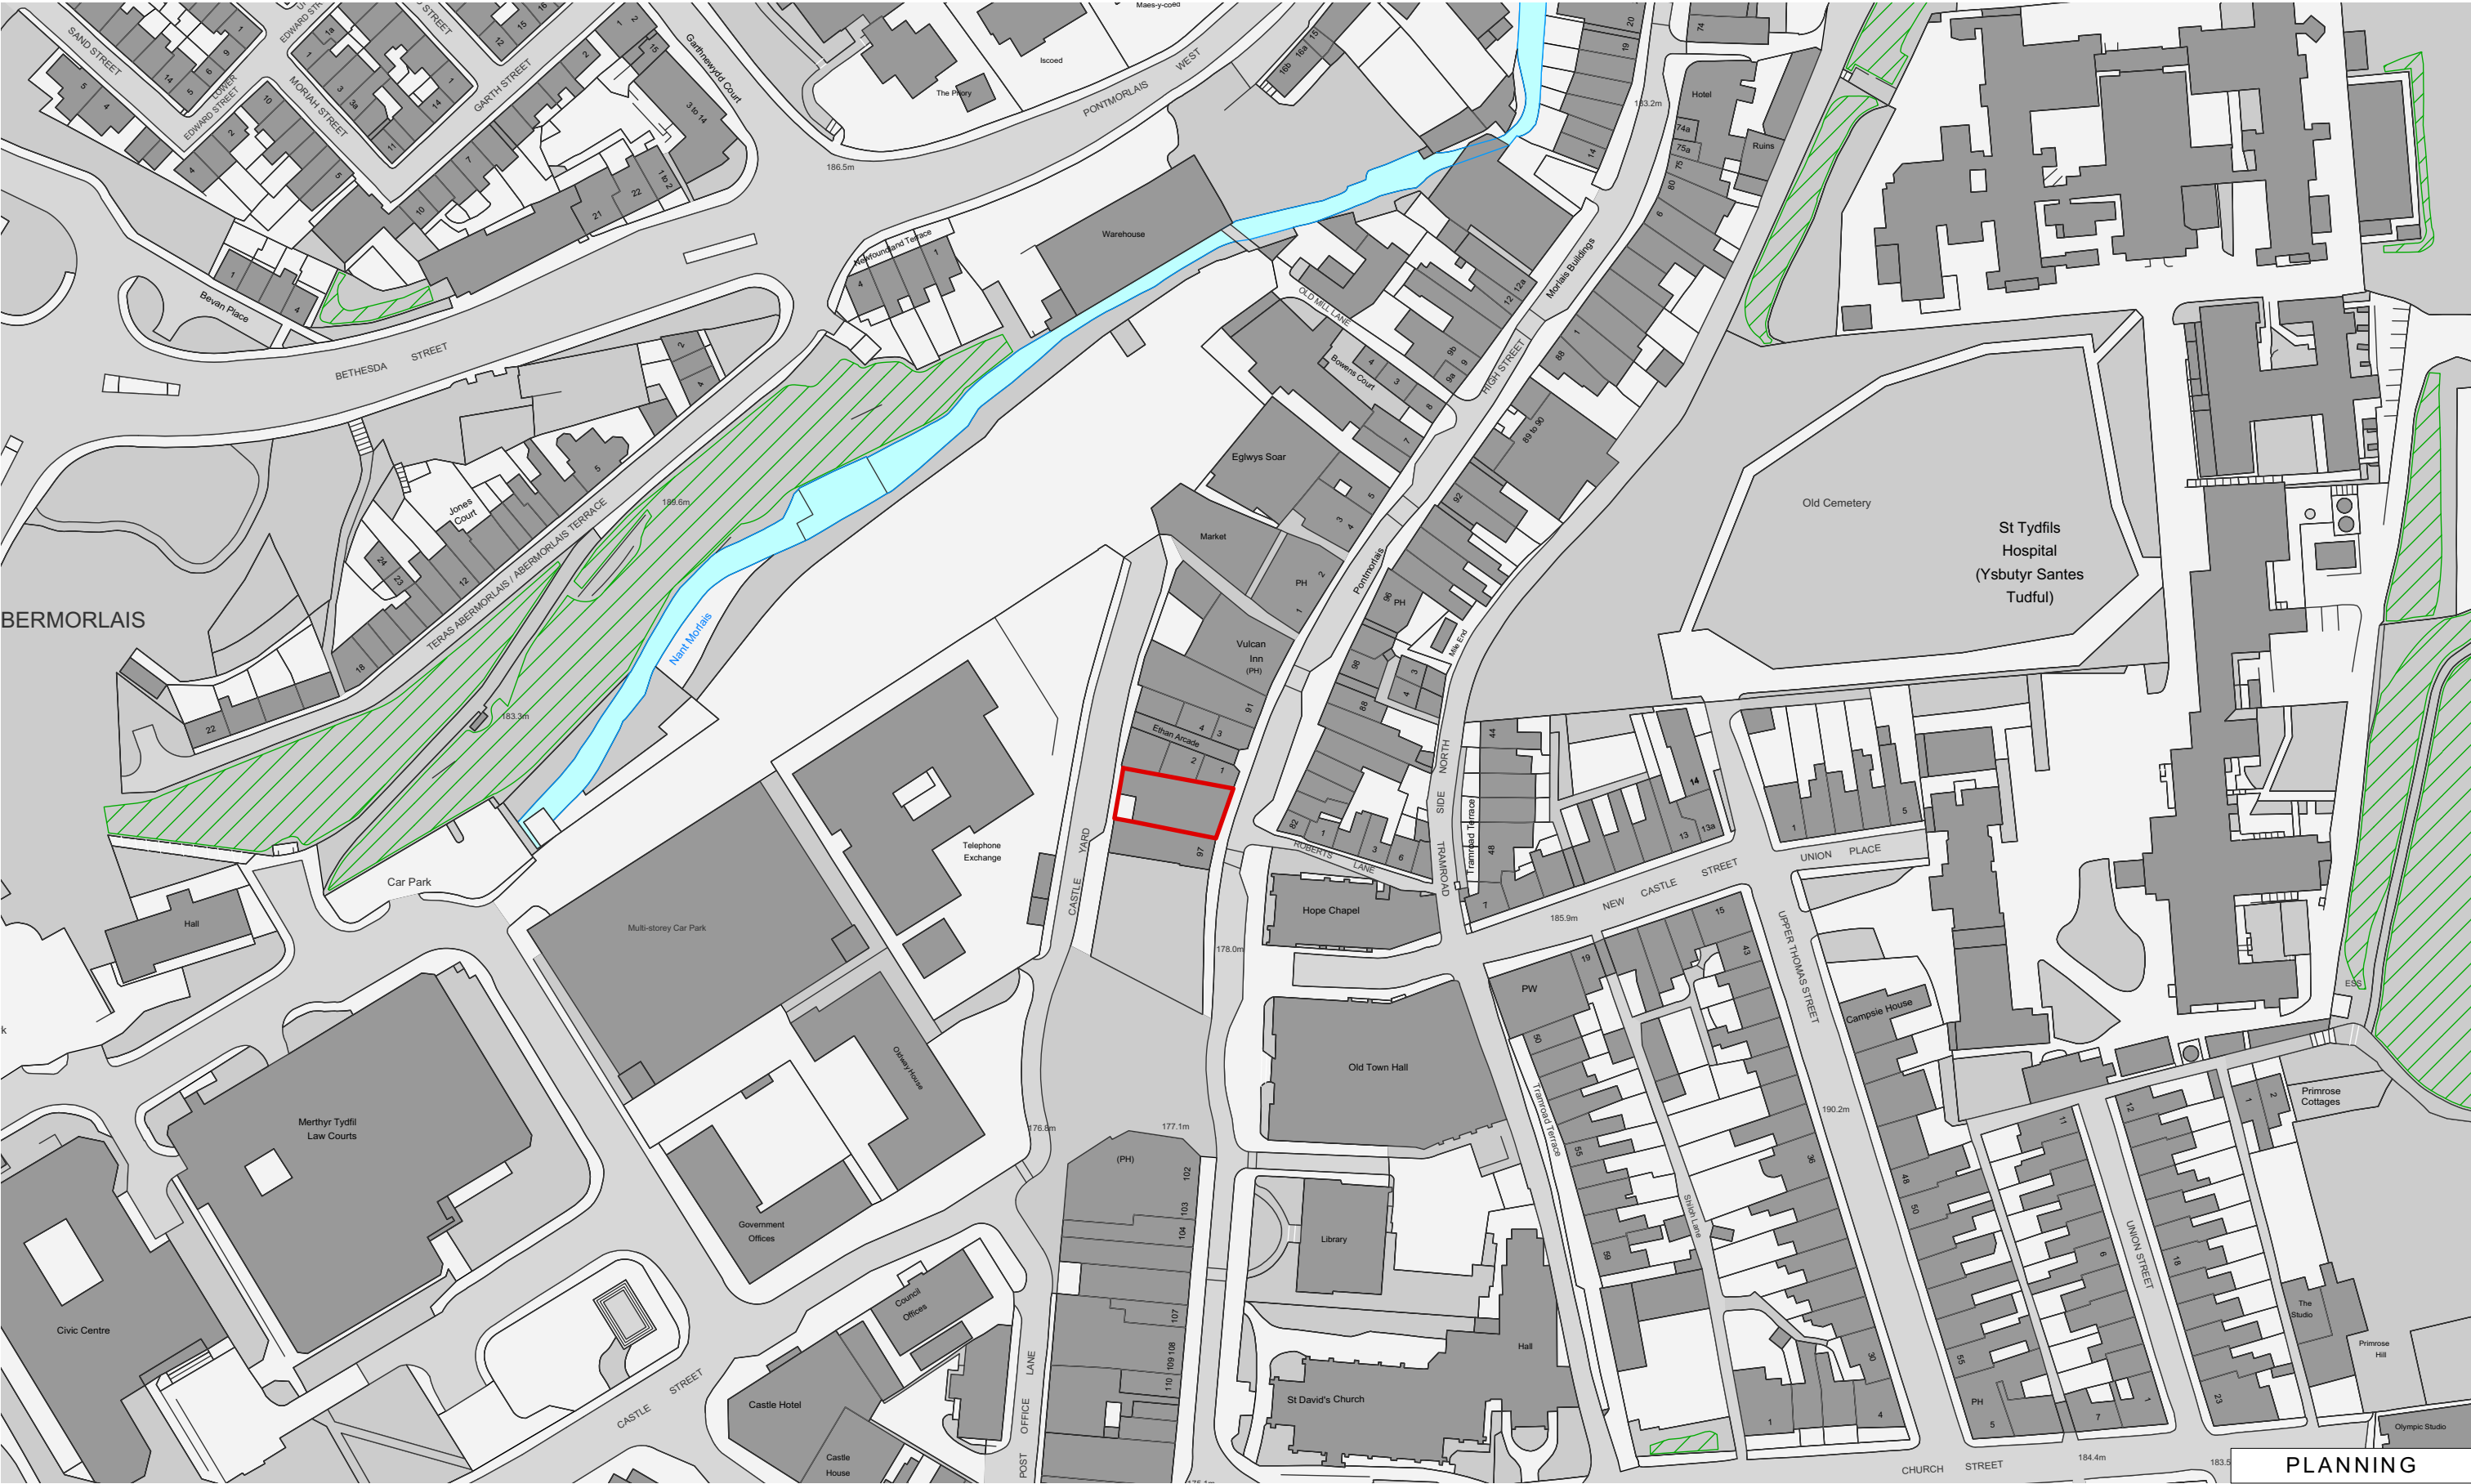

Rev	Date	Dwn	Chkd	Description
	09.05.22	FS	AK	PLANNING ISSUE

KEY

— Site boundary

6 King Street Bristol BS1 4EQ
T 0117 929 9293 E info@fm-architects.co.uk
F 0117 929 9295 W fm-architects.co.uk

- All drawings are copyright
- Report all discrepancies to project administrator
- Do not scale drawing for construction purposes
- All dimensions to be checked on site

0 50m

North

ferguson mann architects			
Job Title Merthyr Tydfil THI			
Client Merthyr Tydfil County Borough Council			
Scale 1:1250 @ A3	Date 15.12.21	Dwn FS	Chkd CF
Drawing Title Manettes Building		Site Location Plan	
Job No 10647-10		Drawing No PL-001	Rev