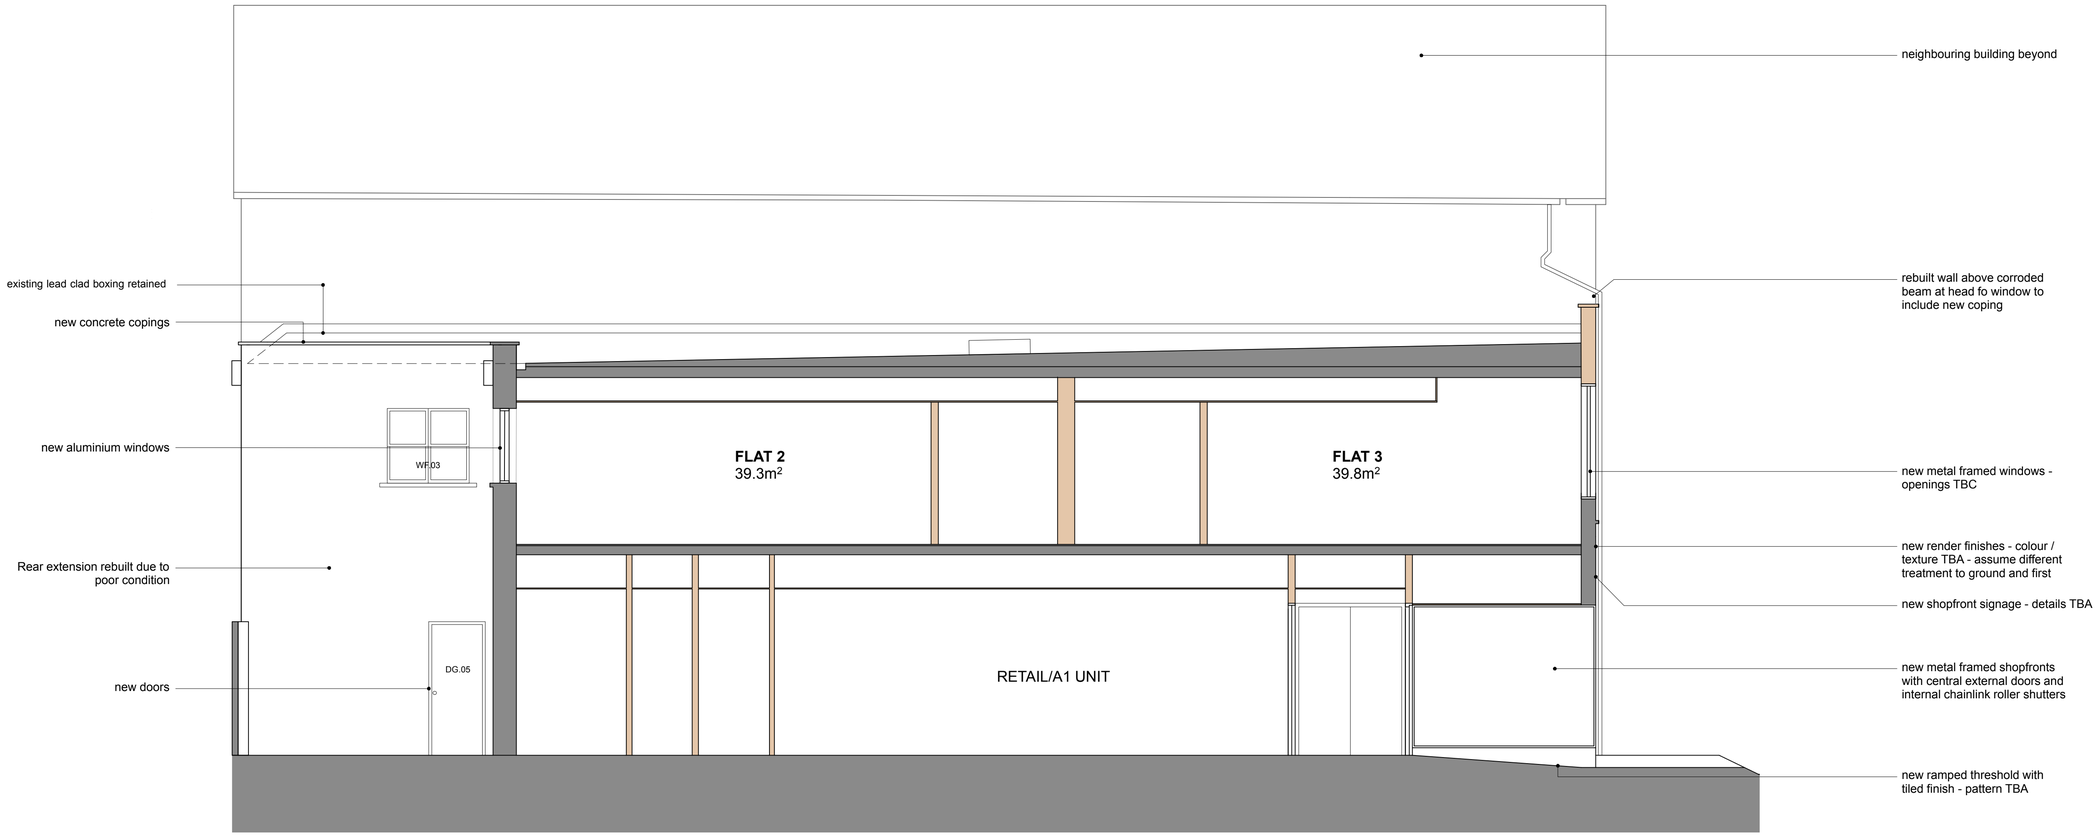

01 proposed **section**

key plan

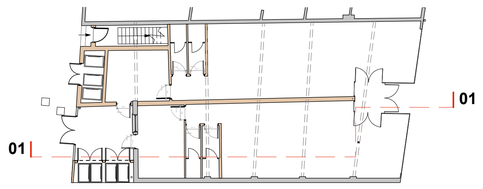

PLANNING

Rev	Date	Dwn	Chckd	Description	Rev	Date	Dwn	Chckd	Description
A	11.02.22	AK	CF	Window positions amended in line with plans.					
	09.05.22	AK	AC	PLANNING ISSUE					

INTERIOR WALL LAYOUT AND MEASURED INTERNAL AREAS APPROXIMATE - PLANS BASED ON XL PROPERTY VENTURES DRAWINGS, TO BE VIREFIED ON SITE

Existing walls retained

New walls

6 King Street Bristol BS1 4EQ
T 0117 929 9293 **E** info@fm-architects.co.uk
F 0117 929 9295 **W** fm-architects.co.uk

• All drawings are copyright
• Report all discrepancies to project administrator
• Do not scale drawing for construction purposes
• All dimensions to be checked on site

0 2.5m

North

ferguson mann architects

Job Title	Drawing Title
Merthyr Tydfil THI	Manettes Building
Client: Merthyr Tydfil County Borough Council	Proposed Elevations & Shopfront Plan

Scale	Date	Drwn	Chckd	Job No	Drawing No	Rev
1:50 @ A1	15.12.21	FS	CF	10647-10	PL-013	A