



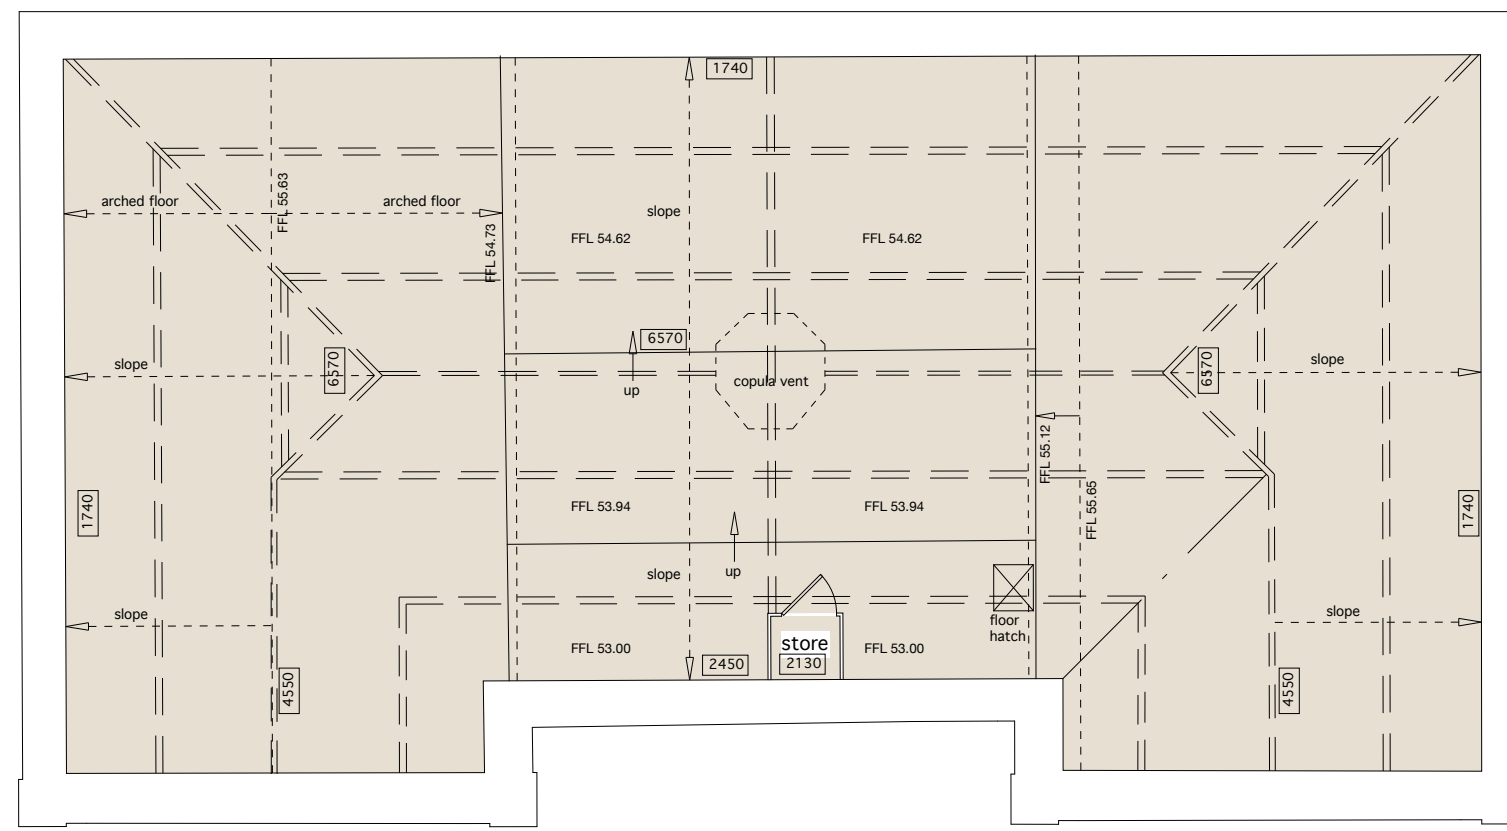


attic plan
*ceiling level = FL 53.00



front elevation

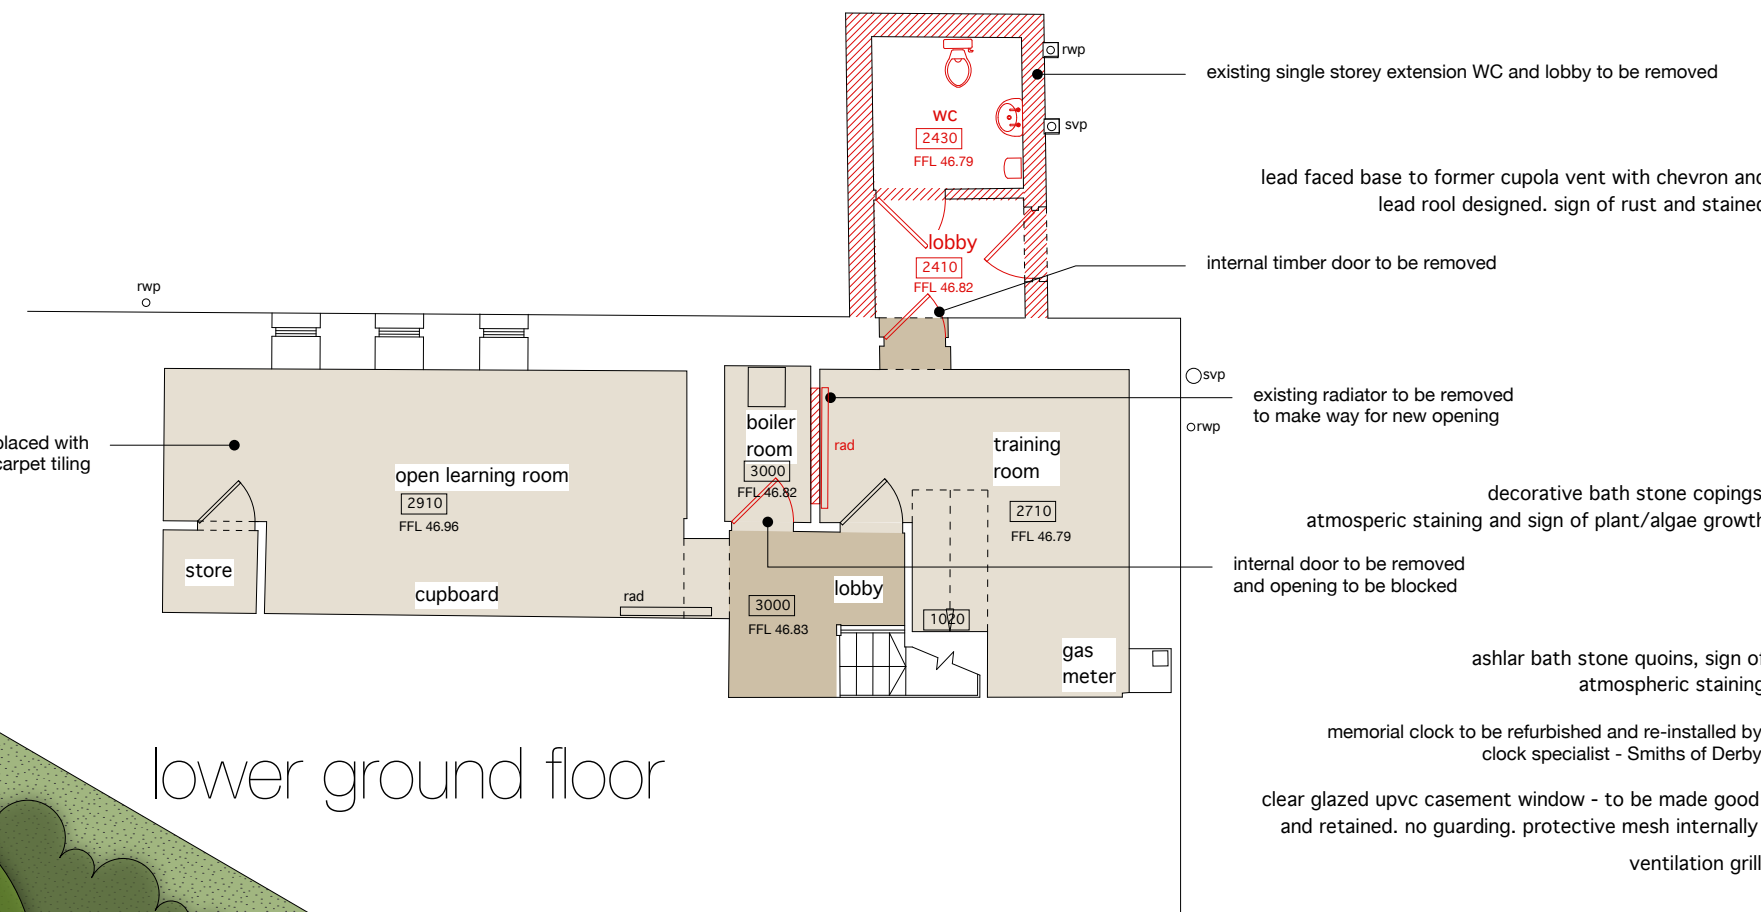


lower ground floor

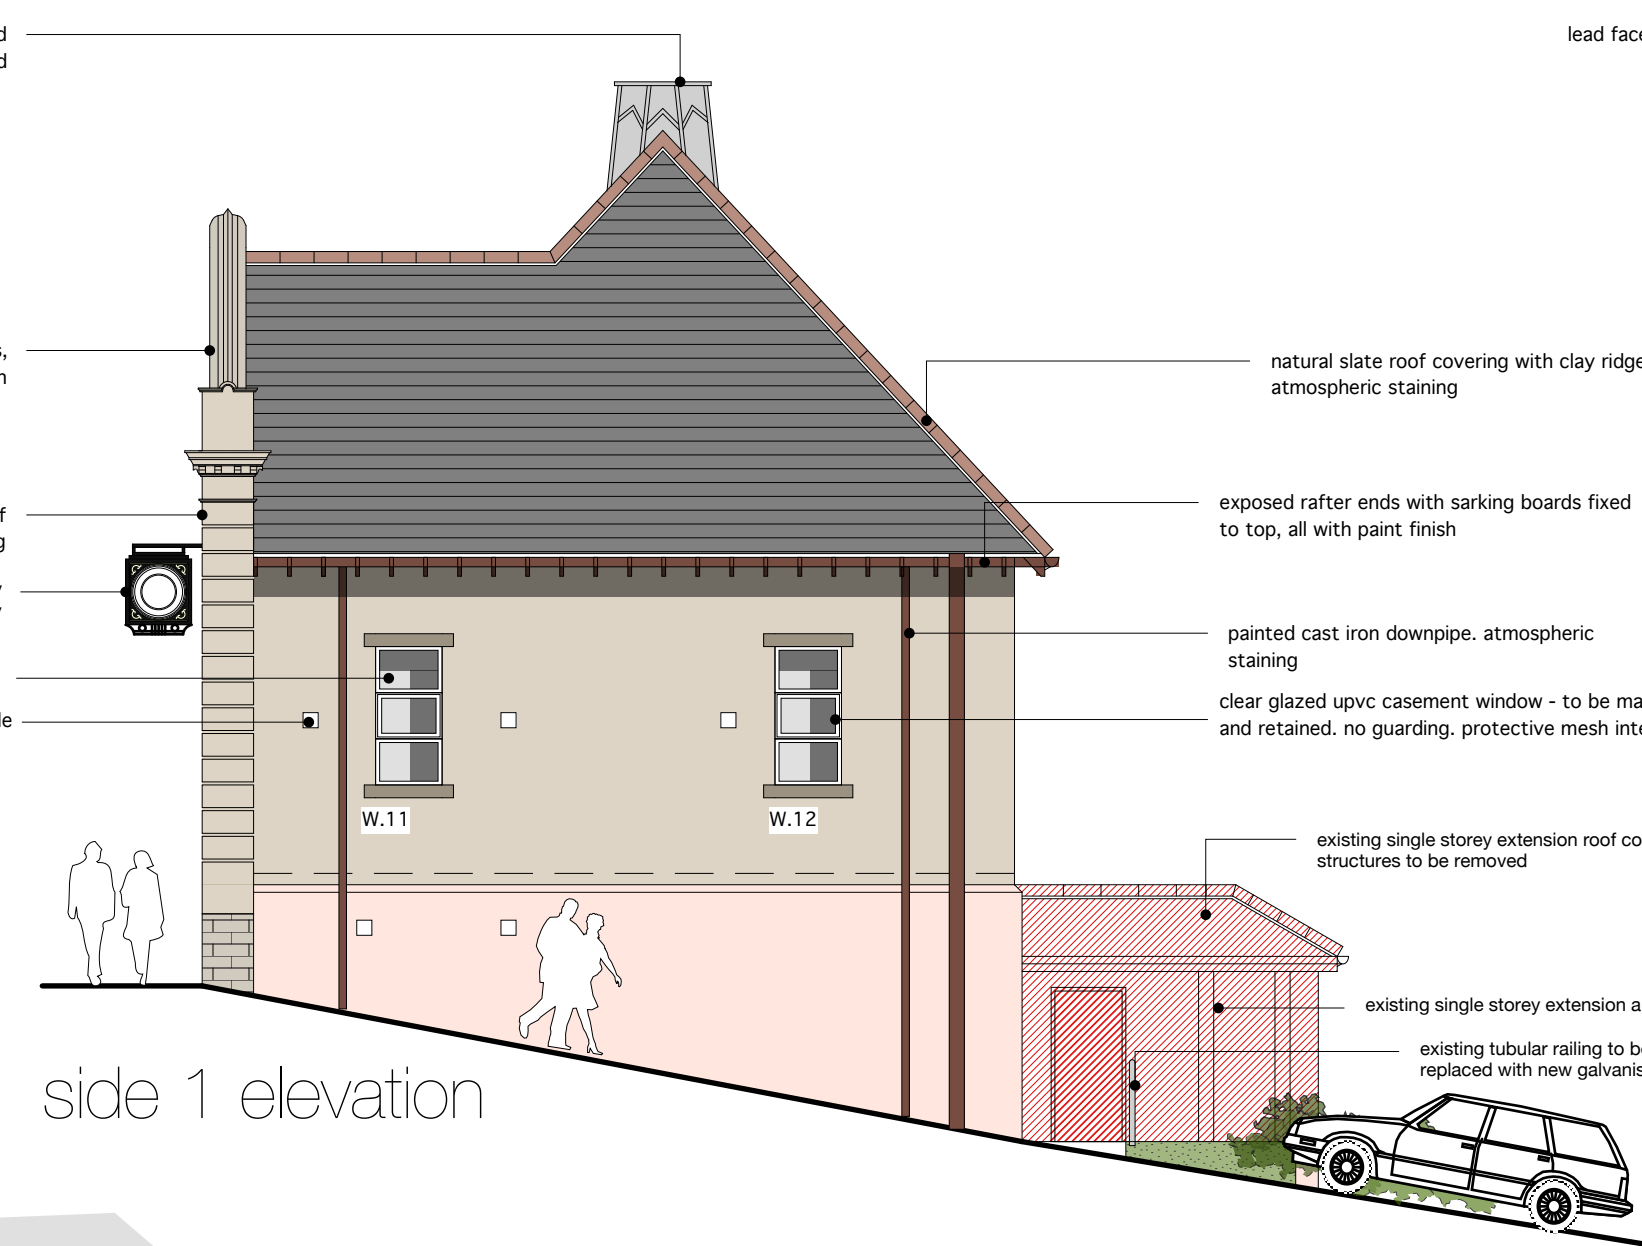


side 1 elevation



side 2 elevation

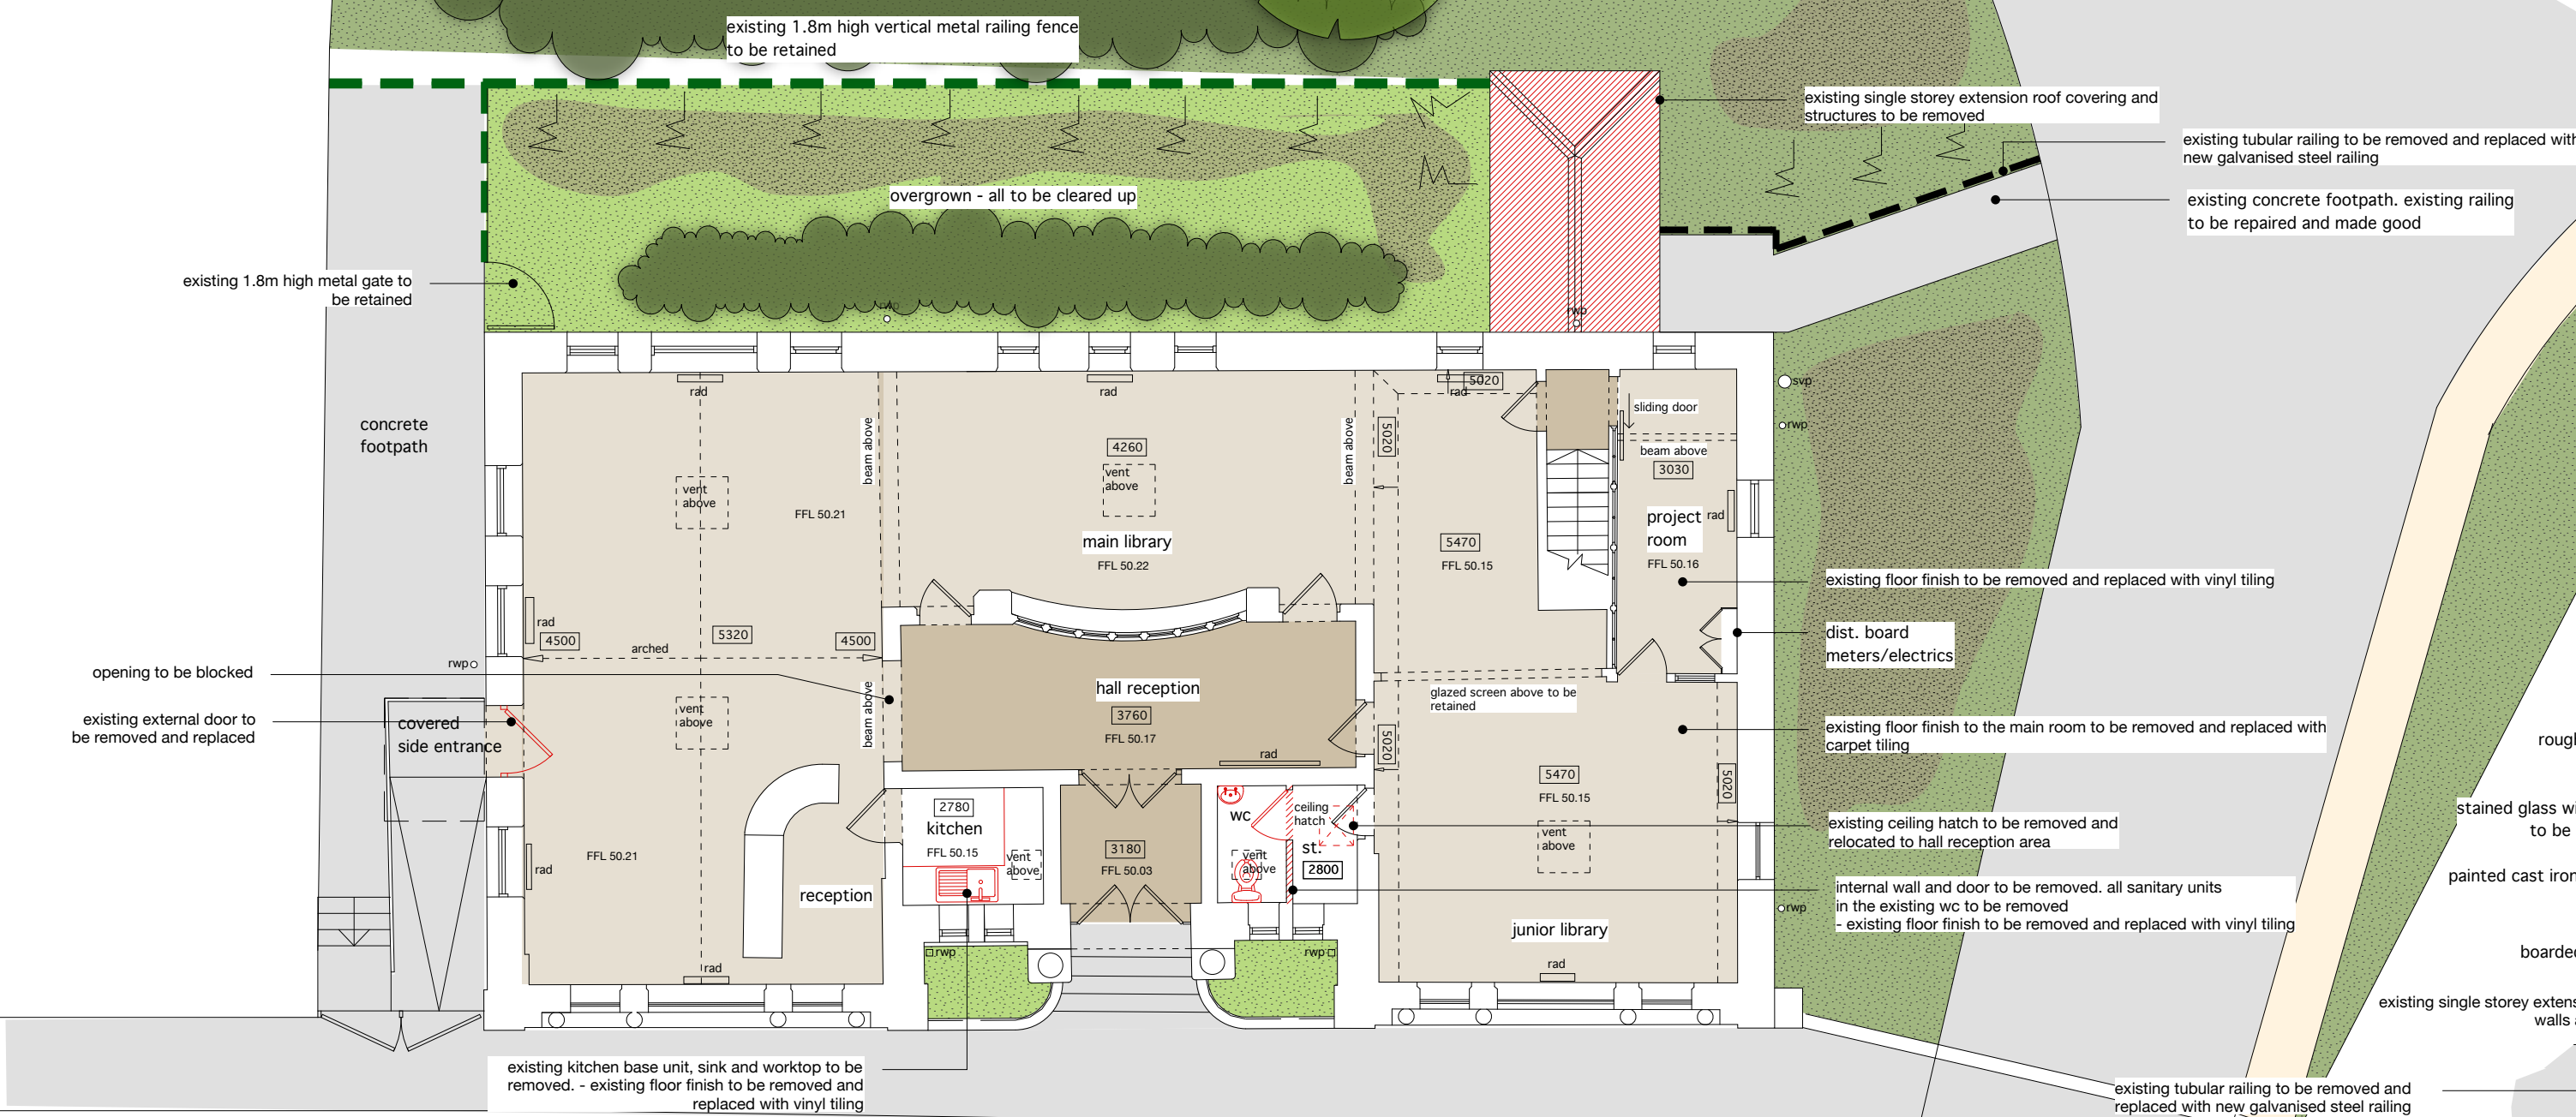

ground floor

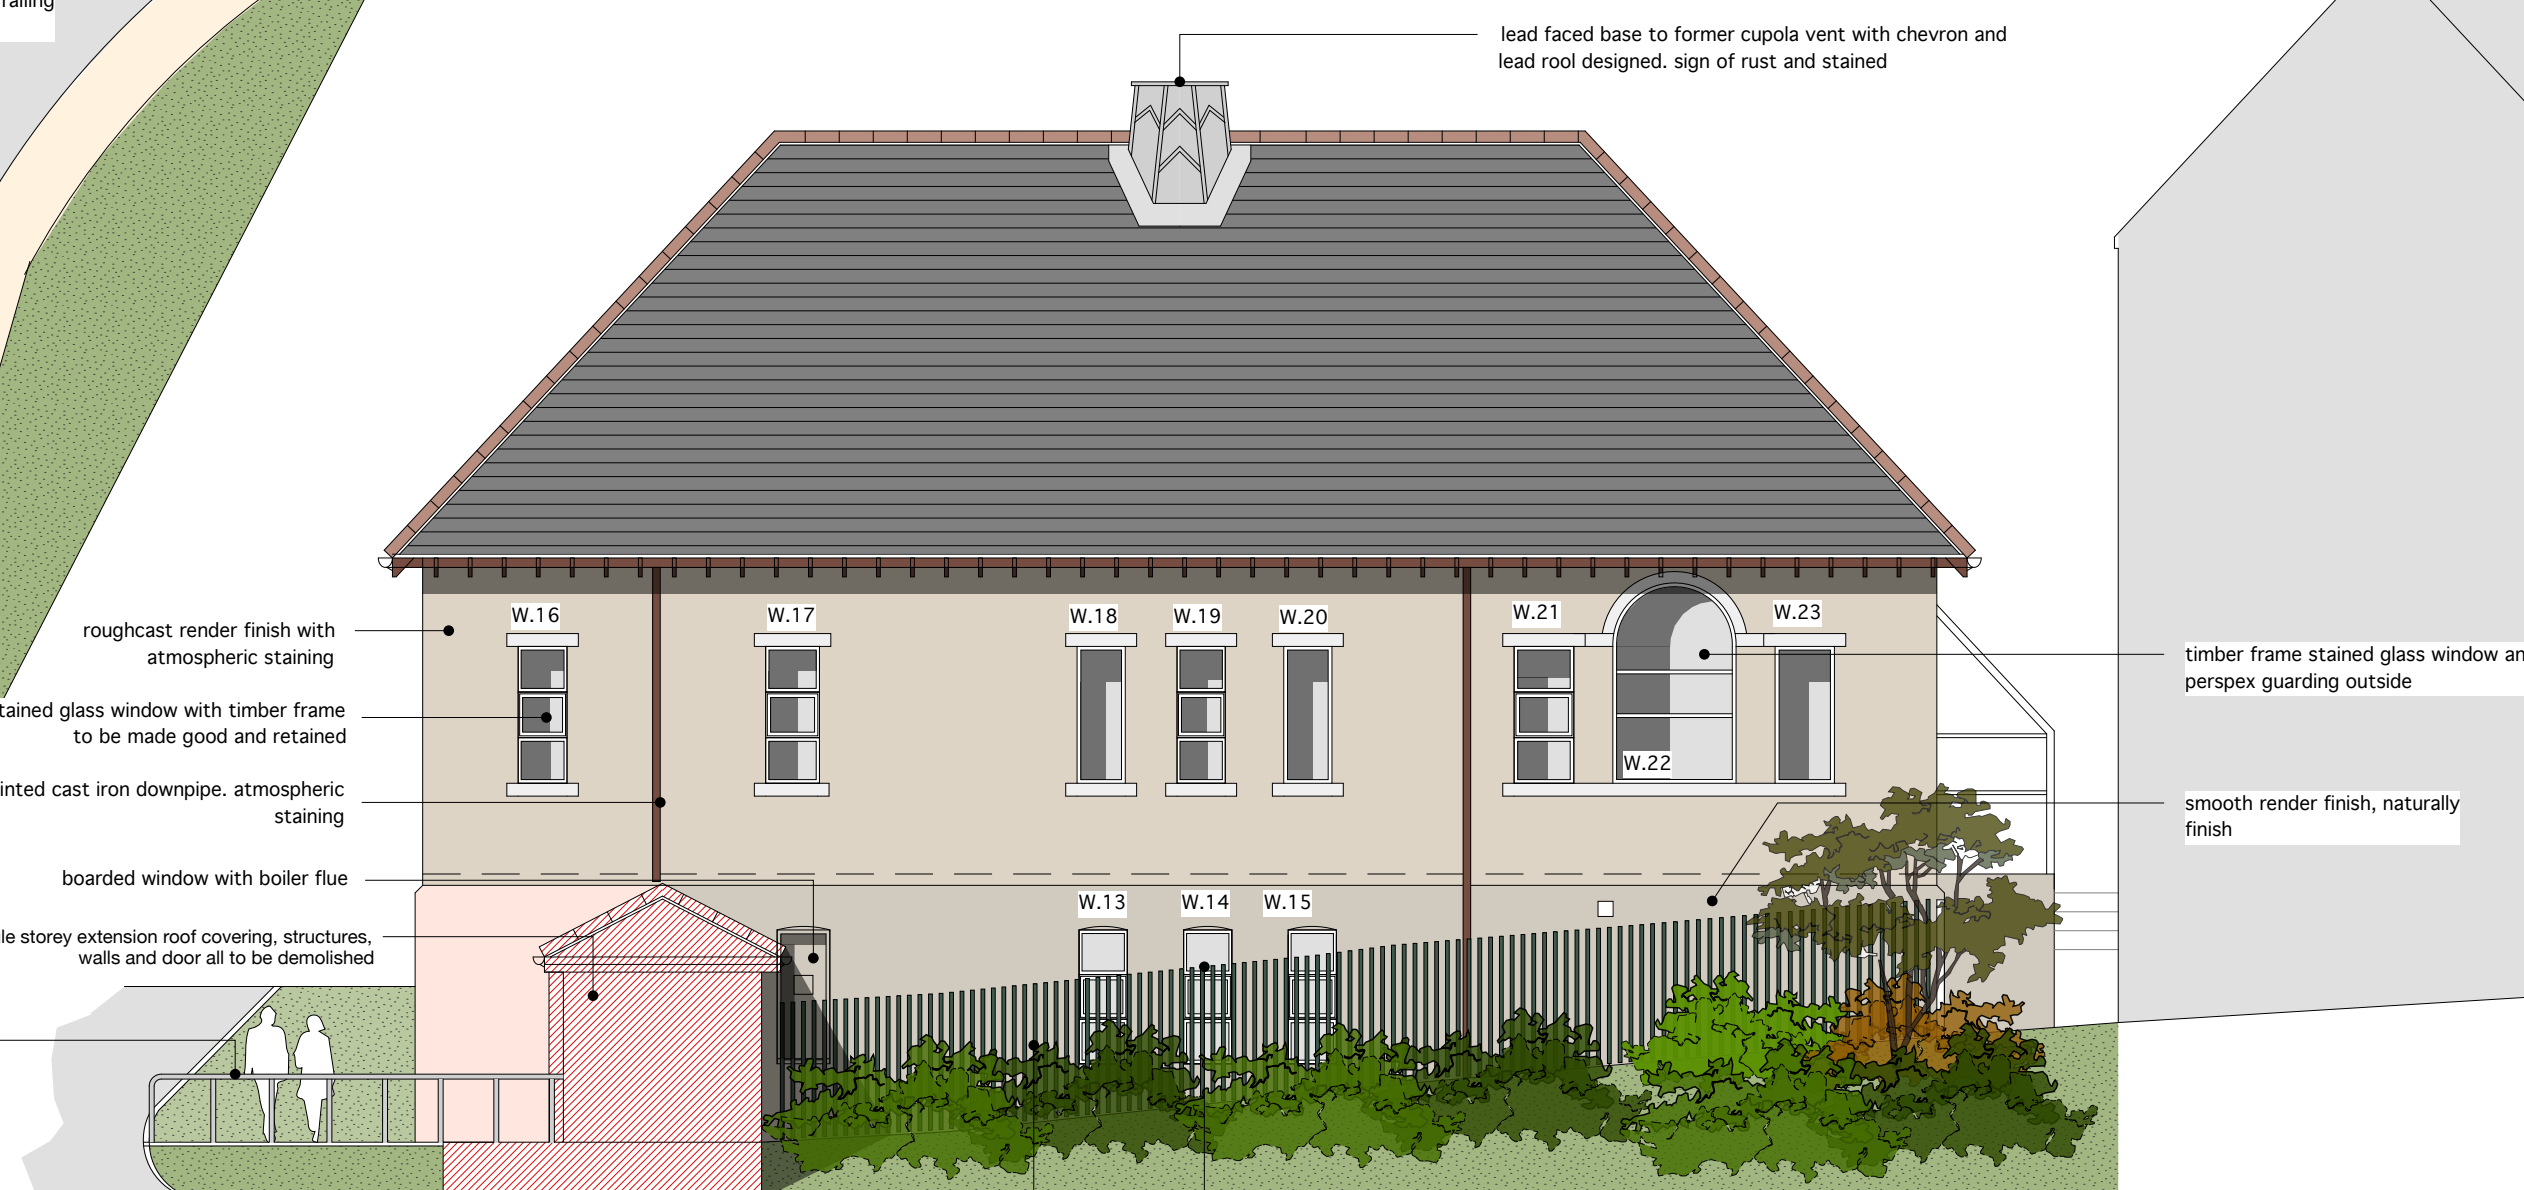

rear elevation

Treharris Library

existing plans + elevations

1:100 @ A1 102 104 10m

C 02.06.23 drawings updated. email on 02.06.23
B 30.03.23 drawings updated to match survey data
A 26.07.22 notes added
Rev Date Action
This drawing is copyright.
Dimensions to be checked on site and any discrepancies reported to the Architect immediately.
Do not scale, use figured dimensions only.