


Bike Park Wales

Merthyr Tydfil

Tree Protection Plan

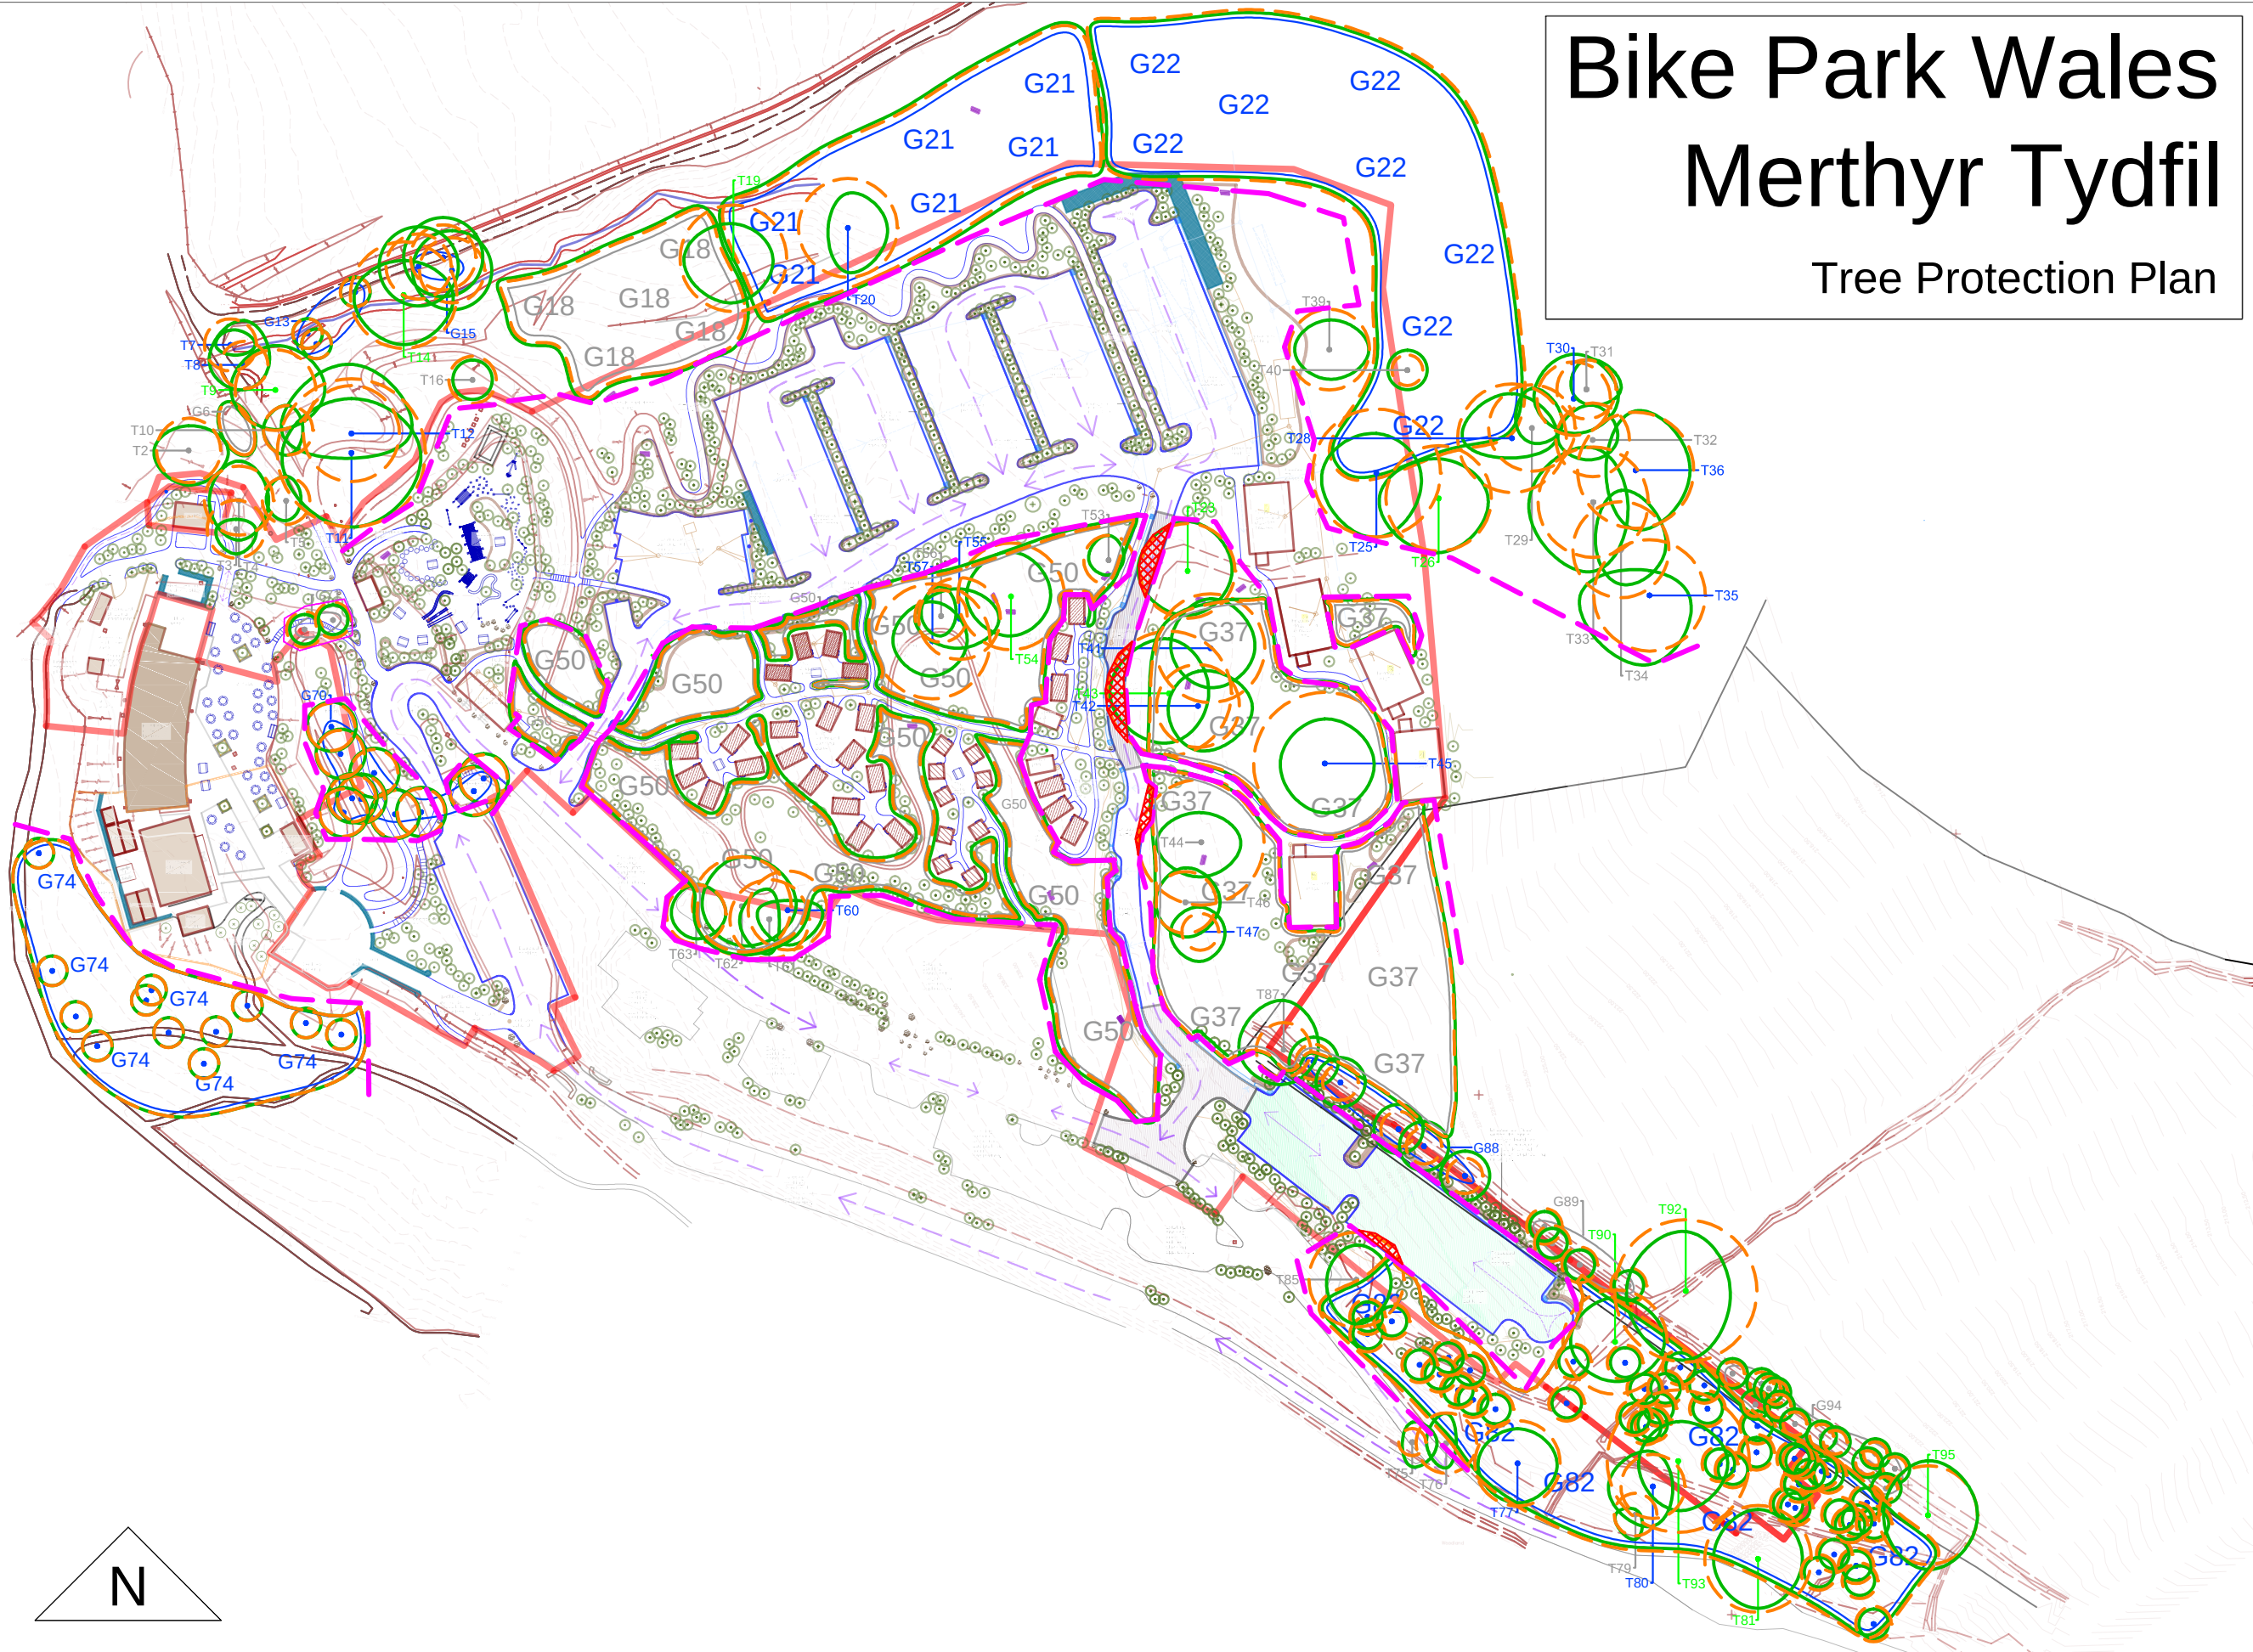

10m


Tree Protection Plan


- Root Protection Area
- Tree Category
- Tree Number
- Canopy Spread
- Protective Fencing
- Areas of No Dig Construction
- Category A Trees
- Category B Trees
- Category C Trees

Scale 1:1300 @A3
11/2019



Tree Protection Plan

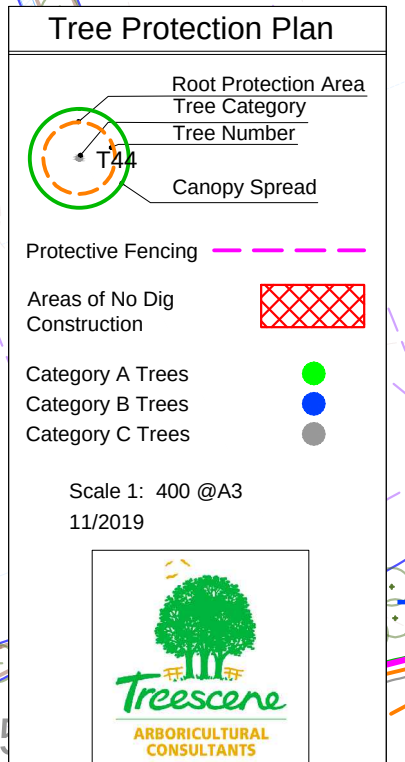

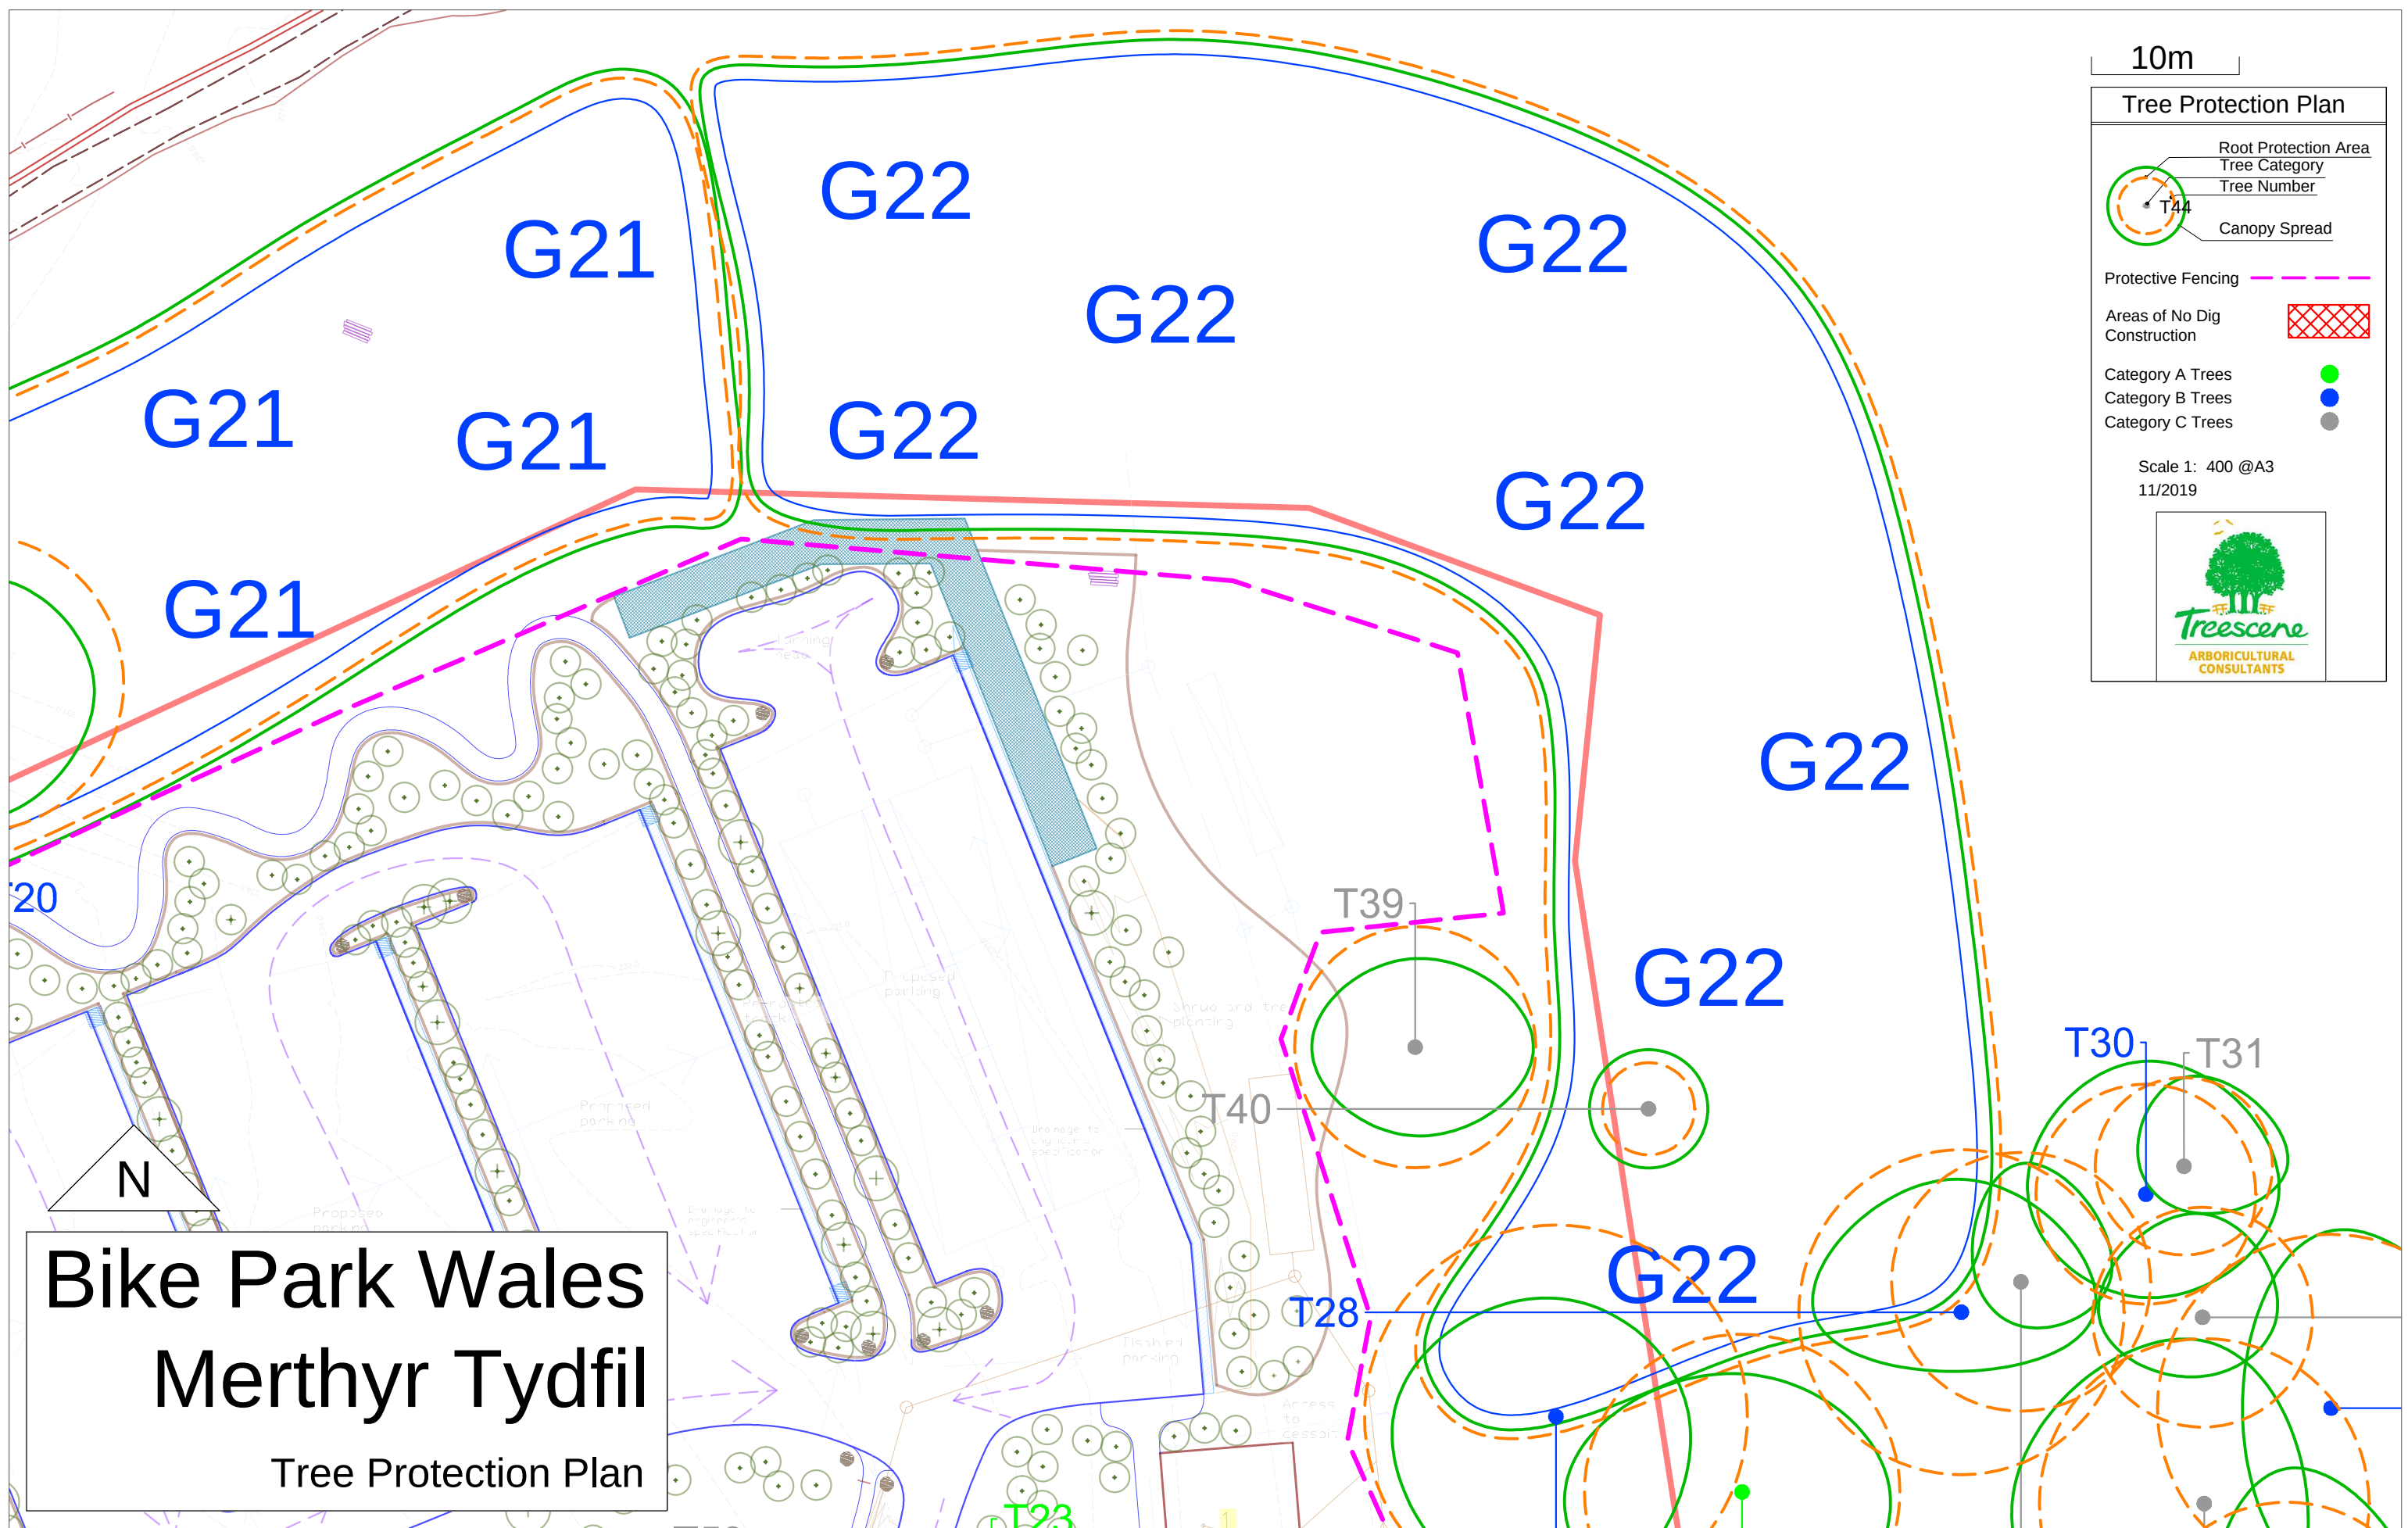

10m

Tree Protection Plan

Root Protection Area
Tree Category
Tree Number
Canopy Spread

Protective Fencing


Areas of No Dig Construction

Category A Trees
Category B Trees
Category C Trees

Scale 1: 400 @A3
11/2019

Treescene
ARBORICULTURAL
CONSULTANTS

Bike Park Wales
Merthyr Tydfil
Tree Protection Plan

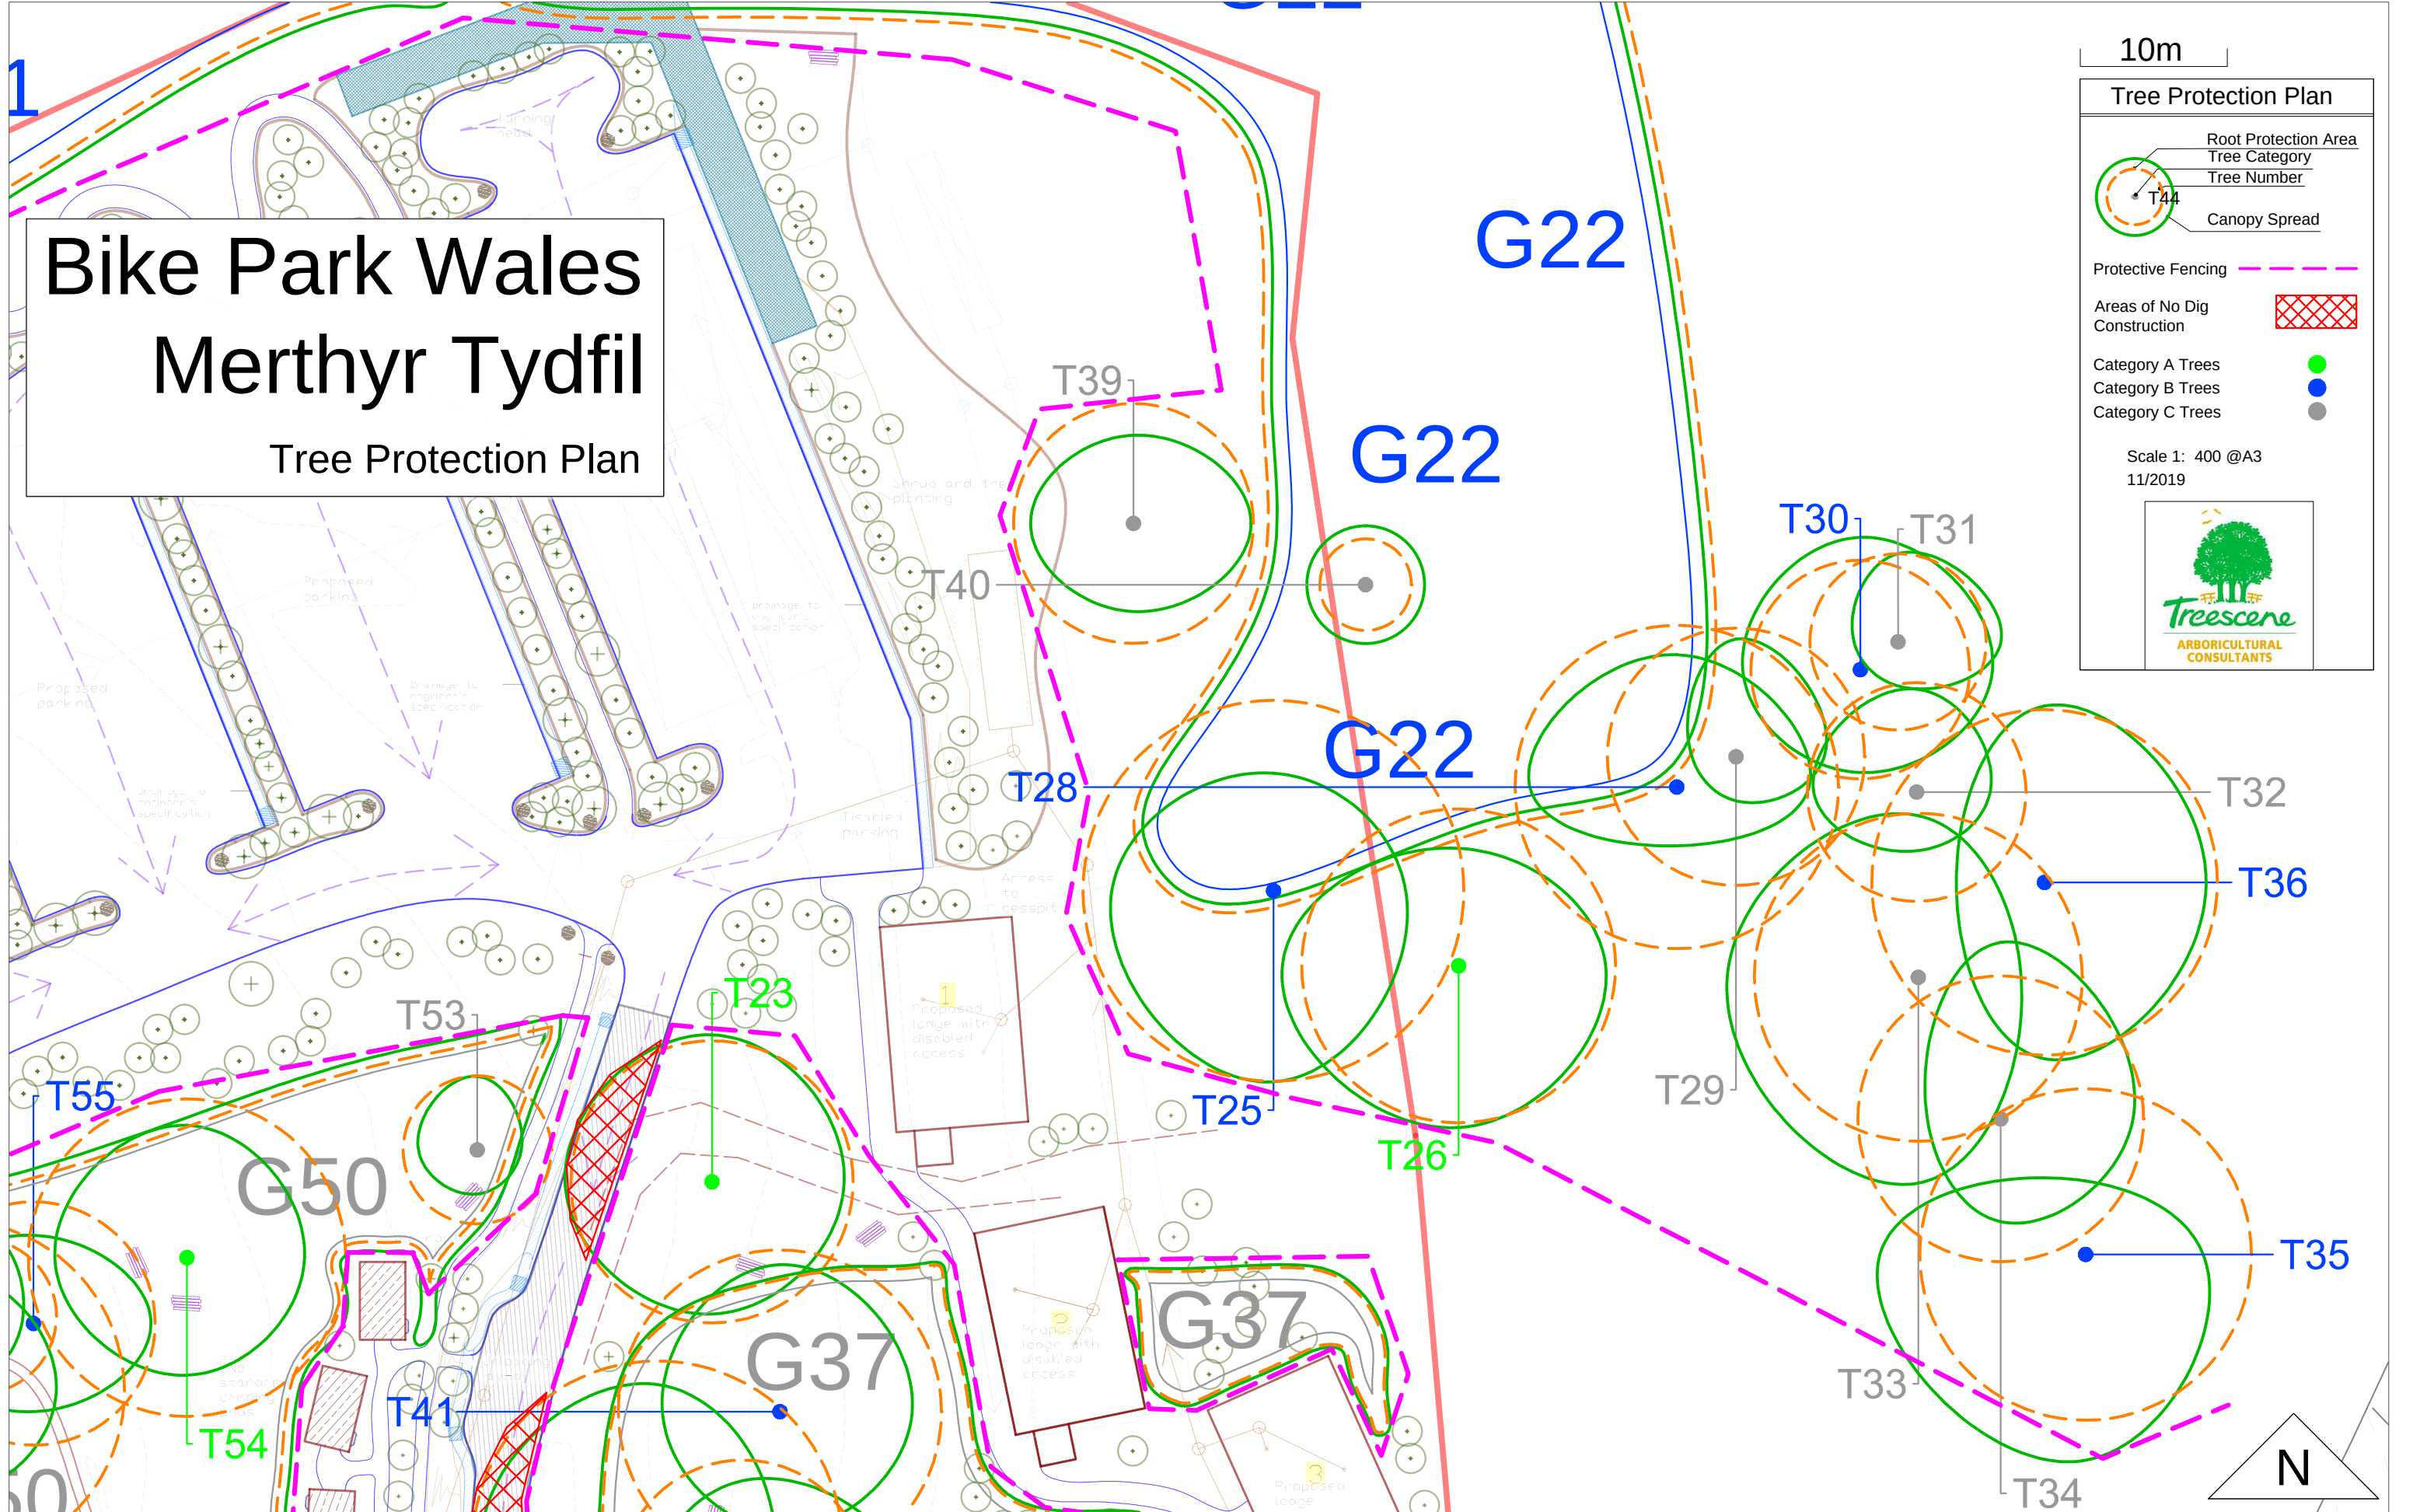

Bike Park Wales Merthyr Tydfil

Tree Protection Plan

10m

Tree Protection Plan

Root Protection Area

Tree Category

Tree Number

Canopy Spread

T41

Protective Fencing

Areas of No Dig Construction

Category A Trees

Category B Trees

Category C Trees


Scale 1: 400 @A3

11/2019



Bike Park Wales Merthyr Tydfil

Tree Protection Plan

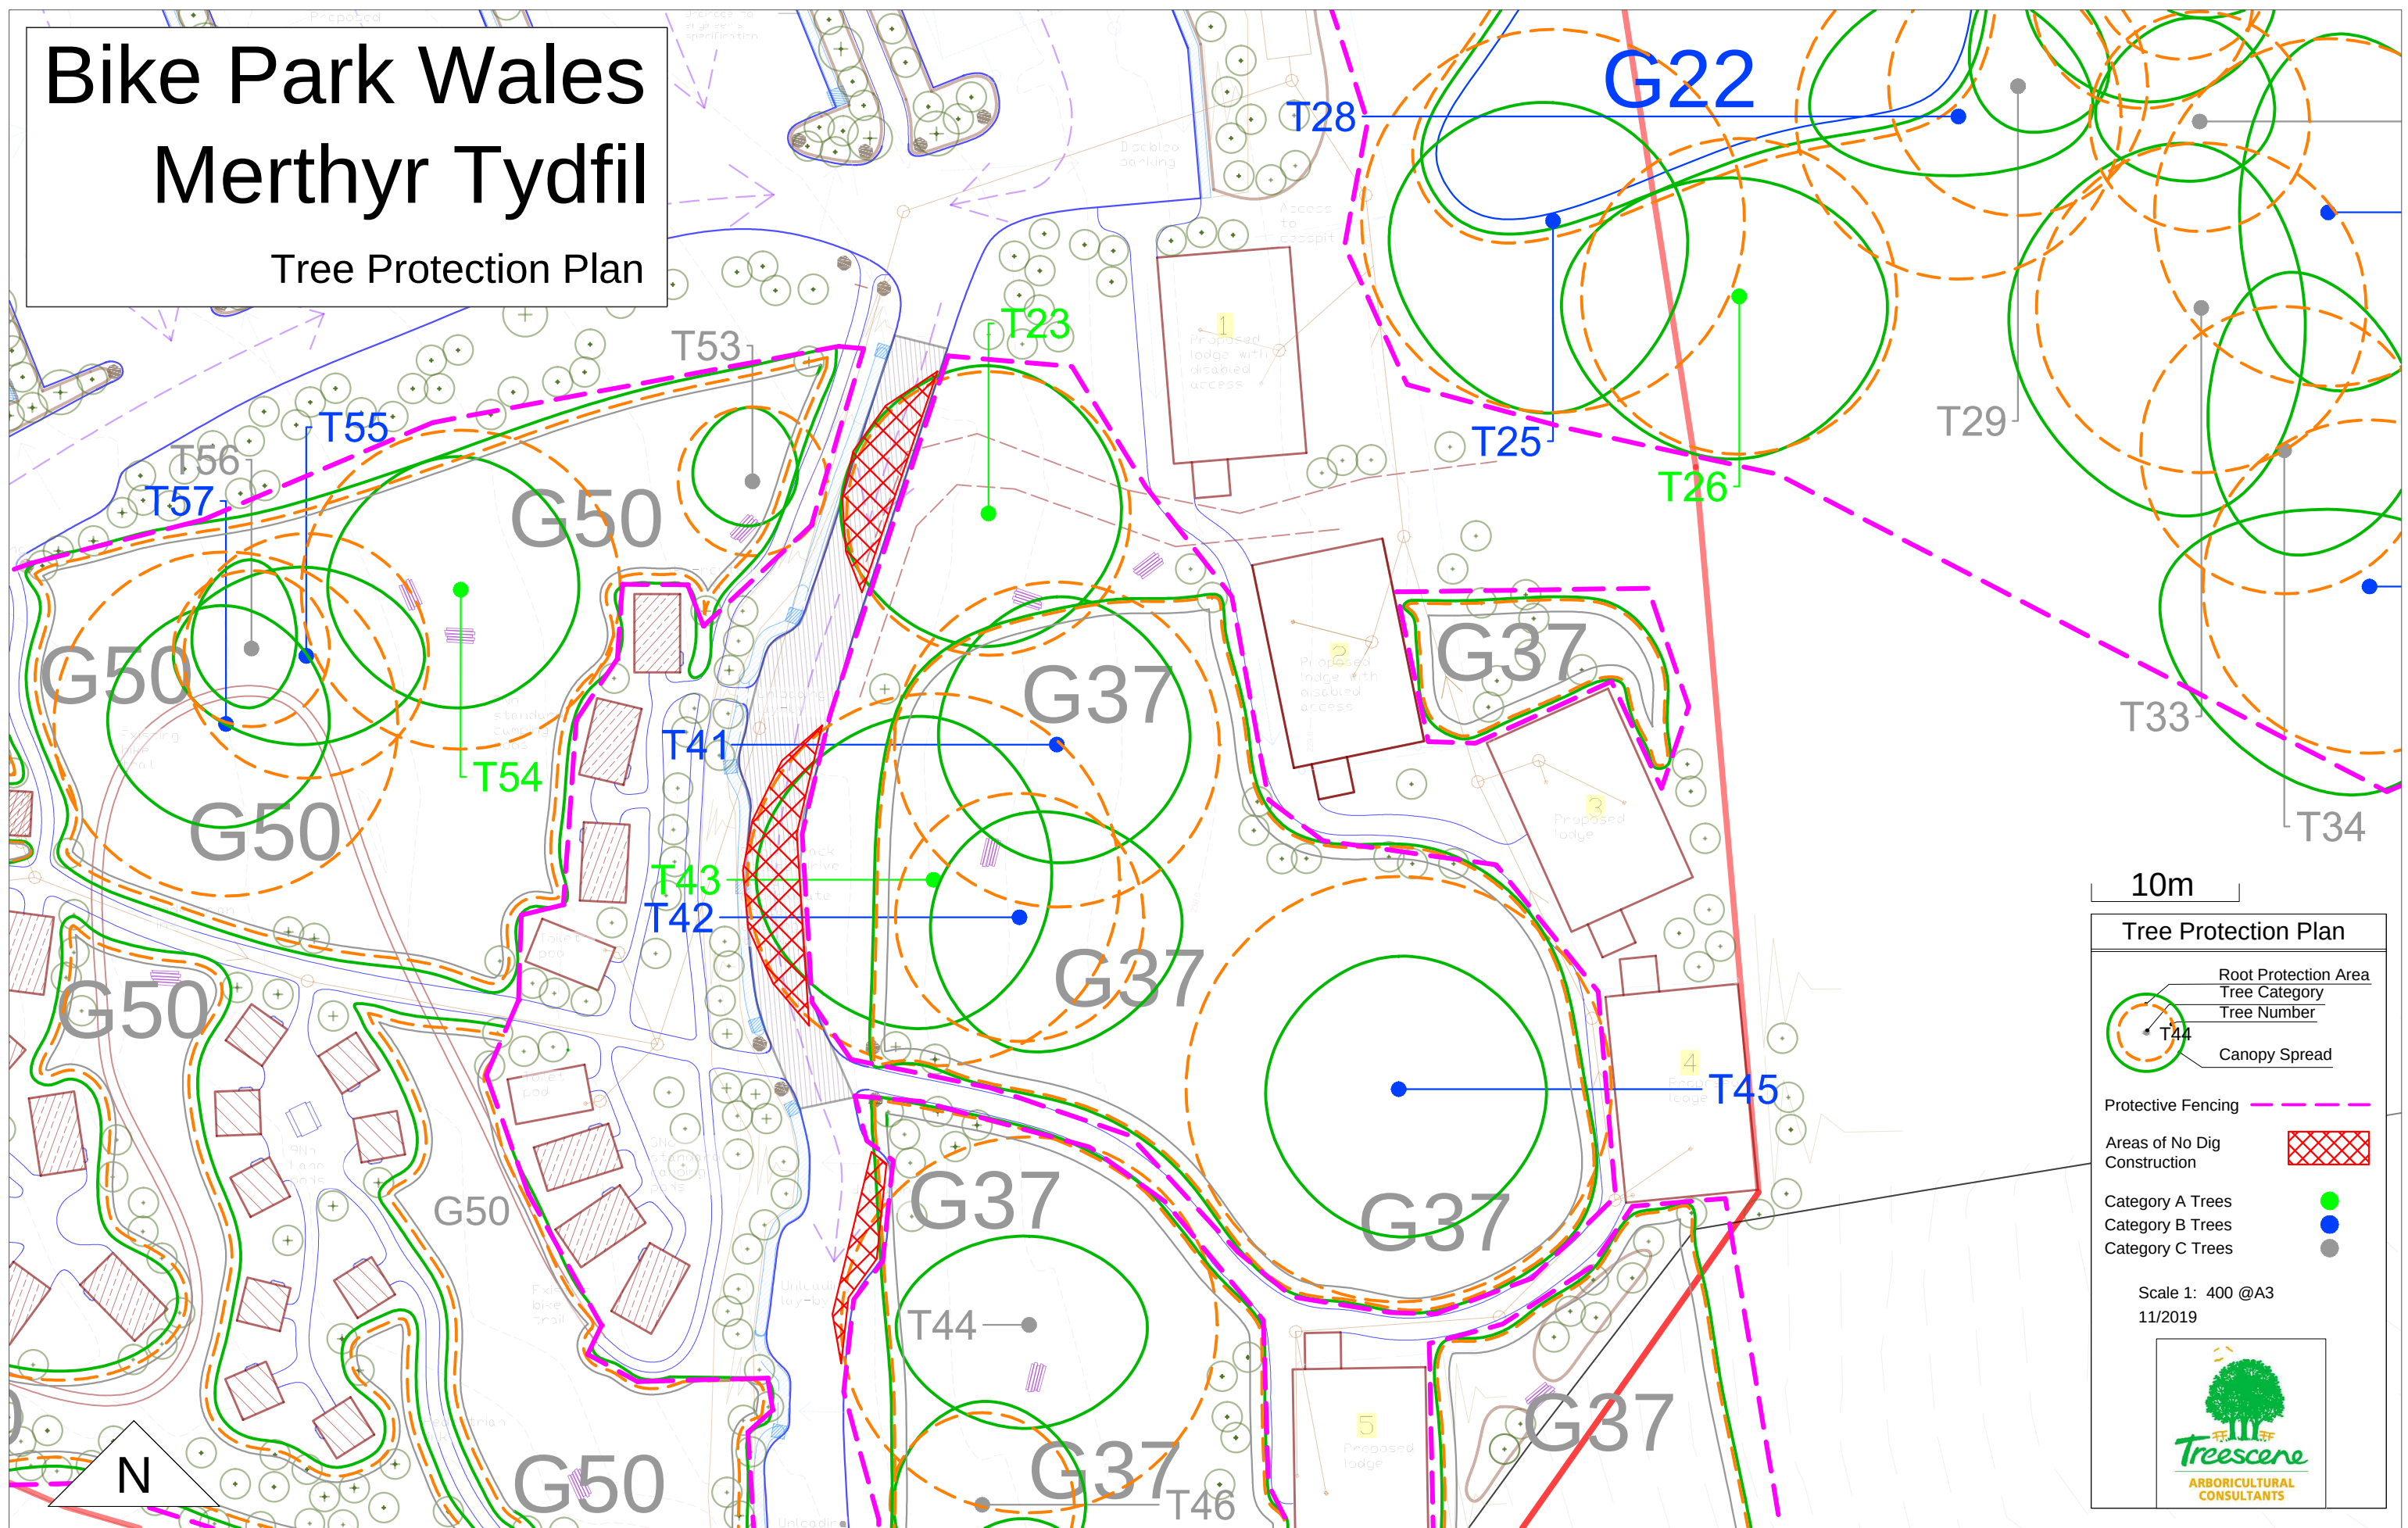

10m

Tree Protection Plan

Root Protection Area
Tree Category
Tree Number
Canopy Spread

Protective Fencing


Areas of No Dig Construction

Category A Trees
Category B Trees
Category C Trees

Scale 1: 400 @A3
11/2019


Bike Park Wales Merthyr Tydfil

Tree Protection Plan

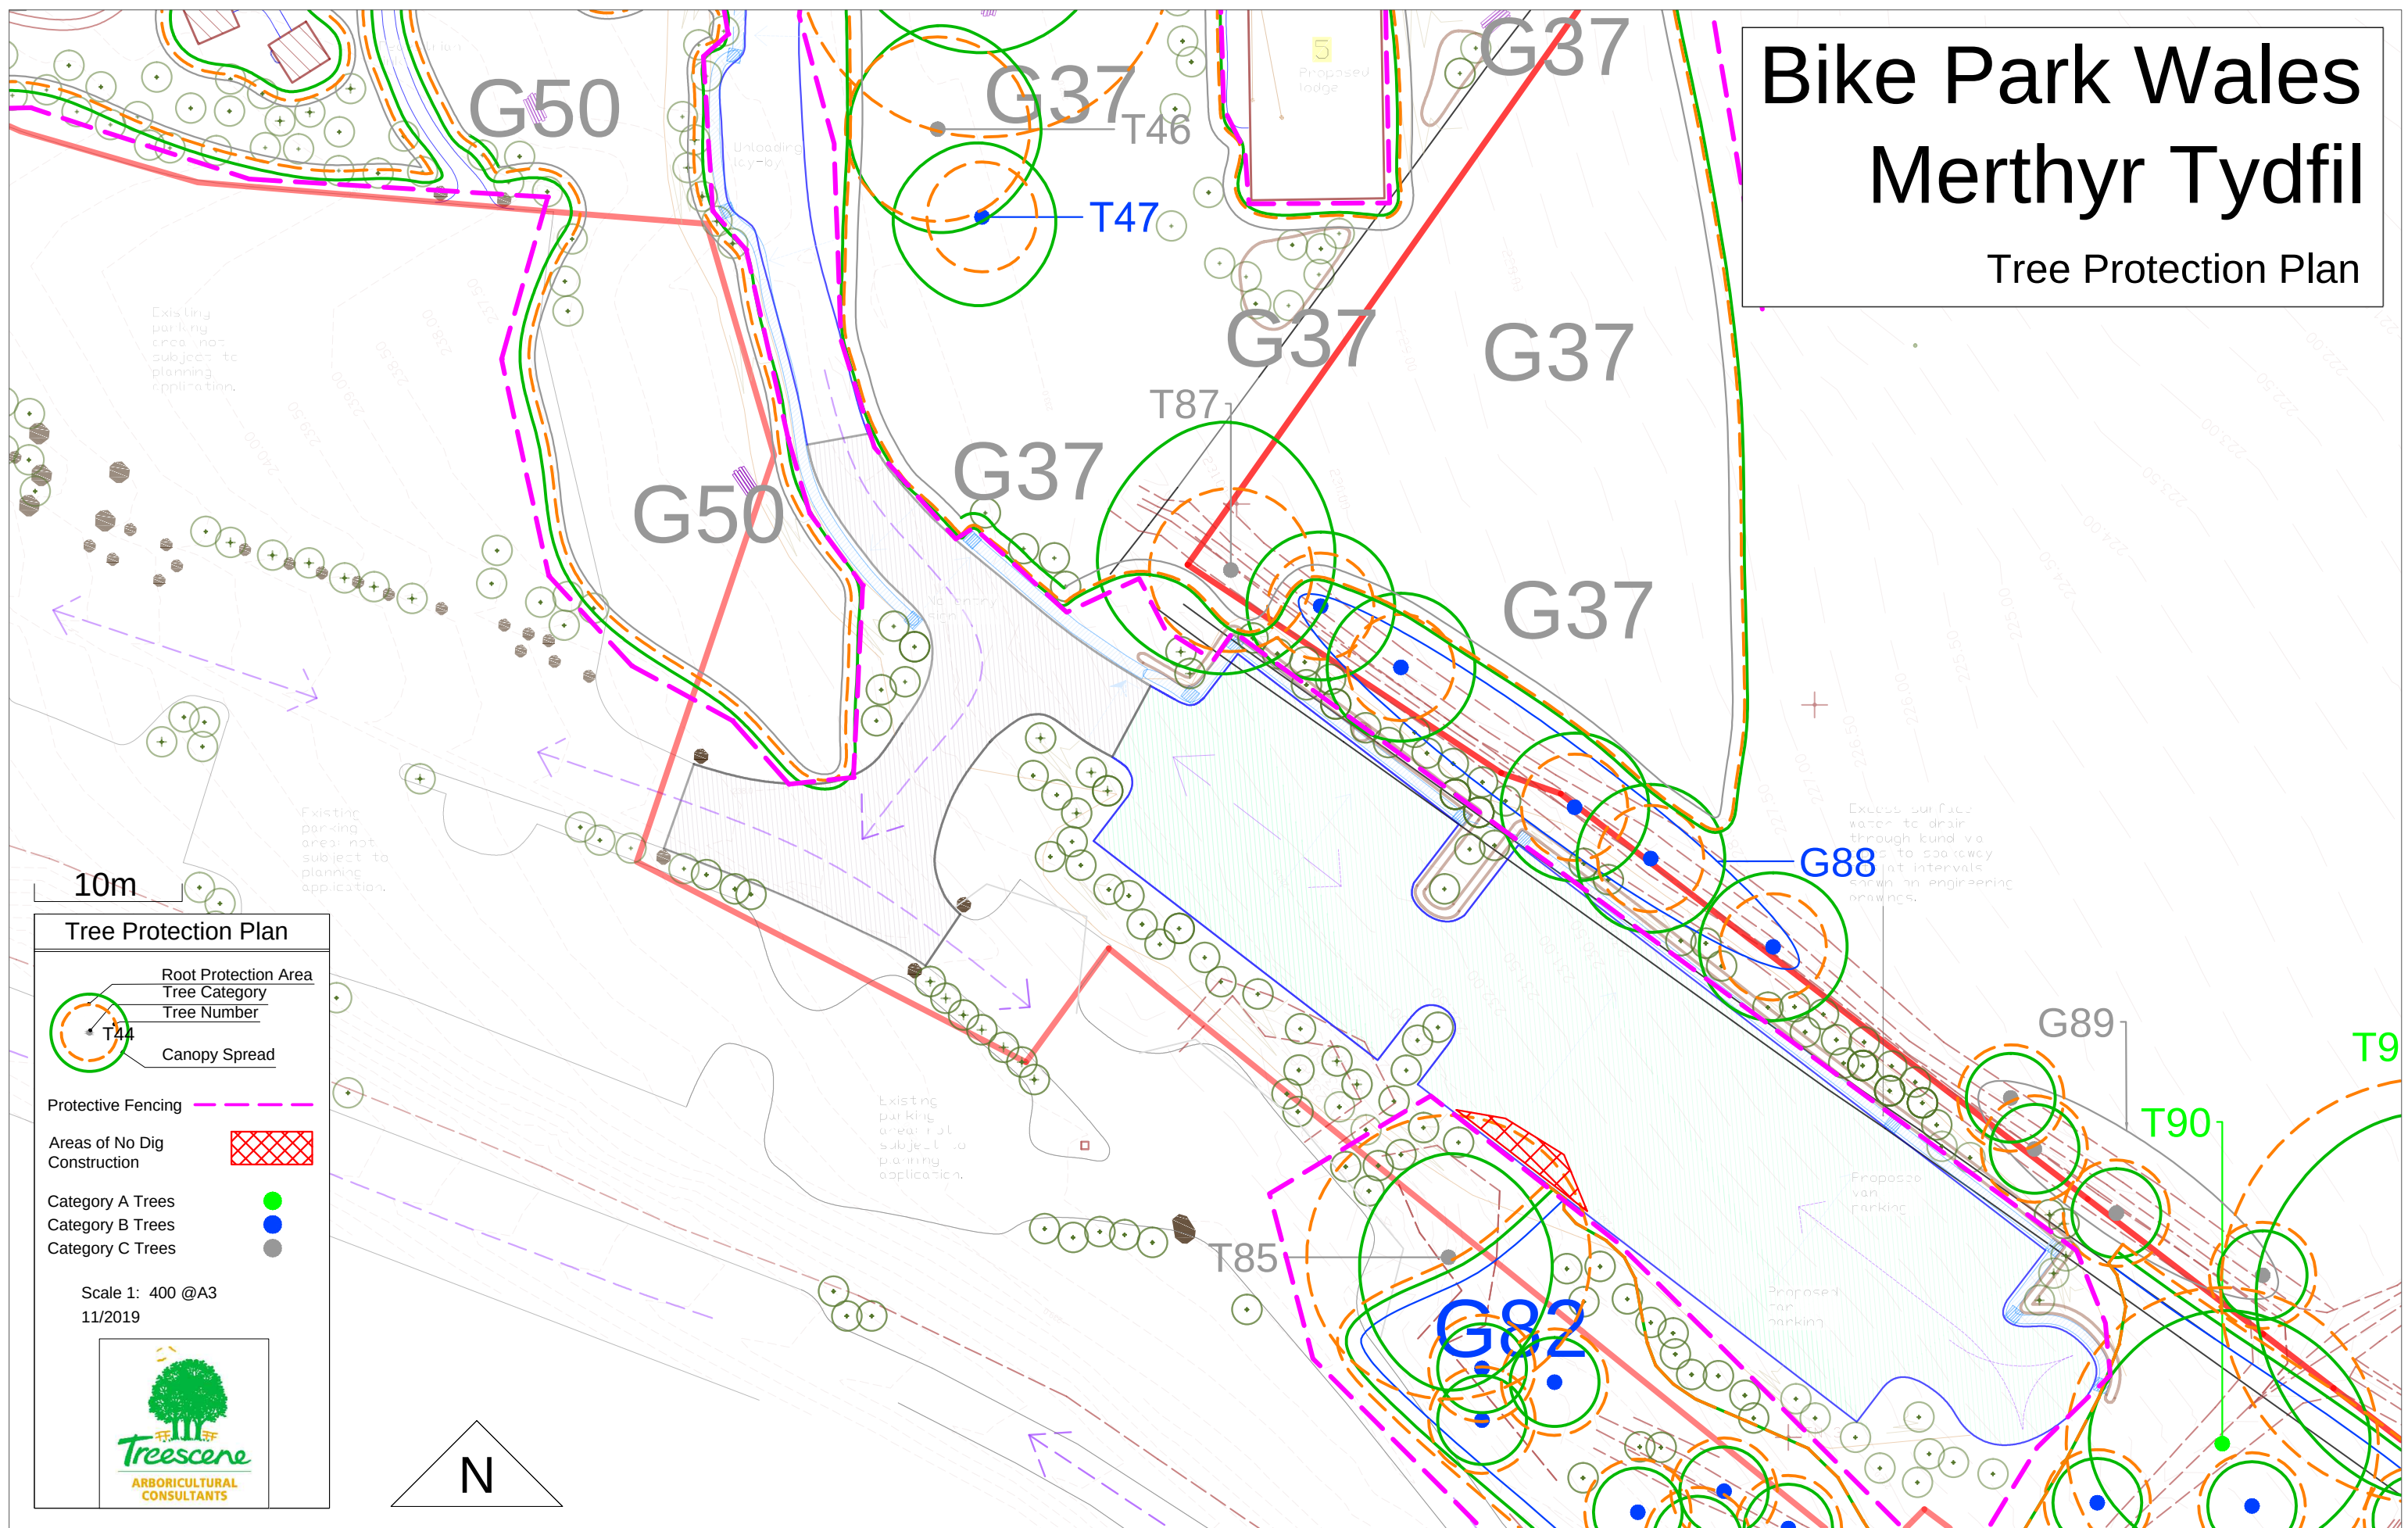

10m

Tree Protection Plan

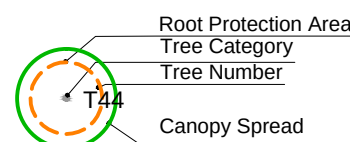


Protective Fencing (dashed purple line)

Areas of No Dig Construction (red cross-hatch pattern)


Category A Trees (green dot)
Category B Trees (blue dot)
Category C Trees (grey dot)

Scale 1: 400 @A3
11/2019

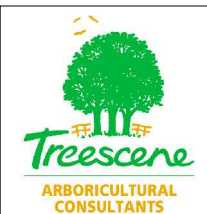


Bike Park Wales Merthyr Tydfil

Tree Protection Plan

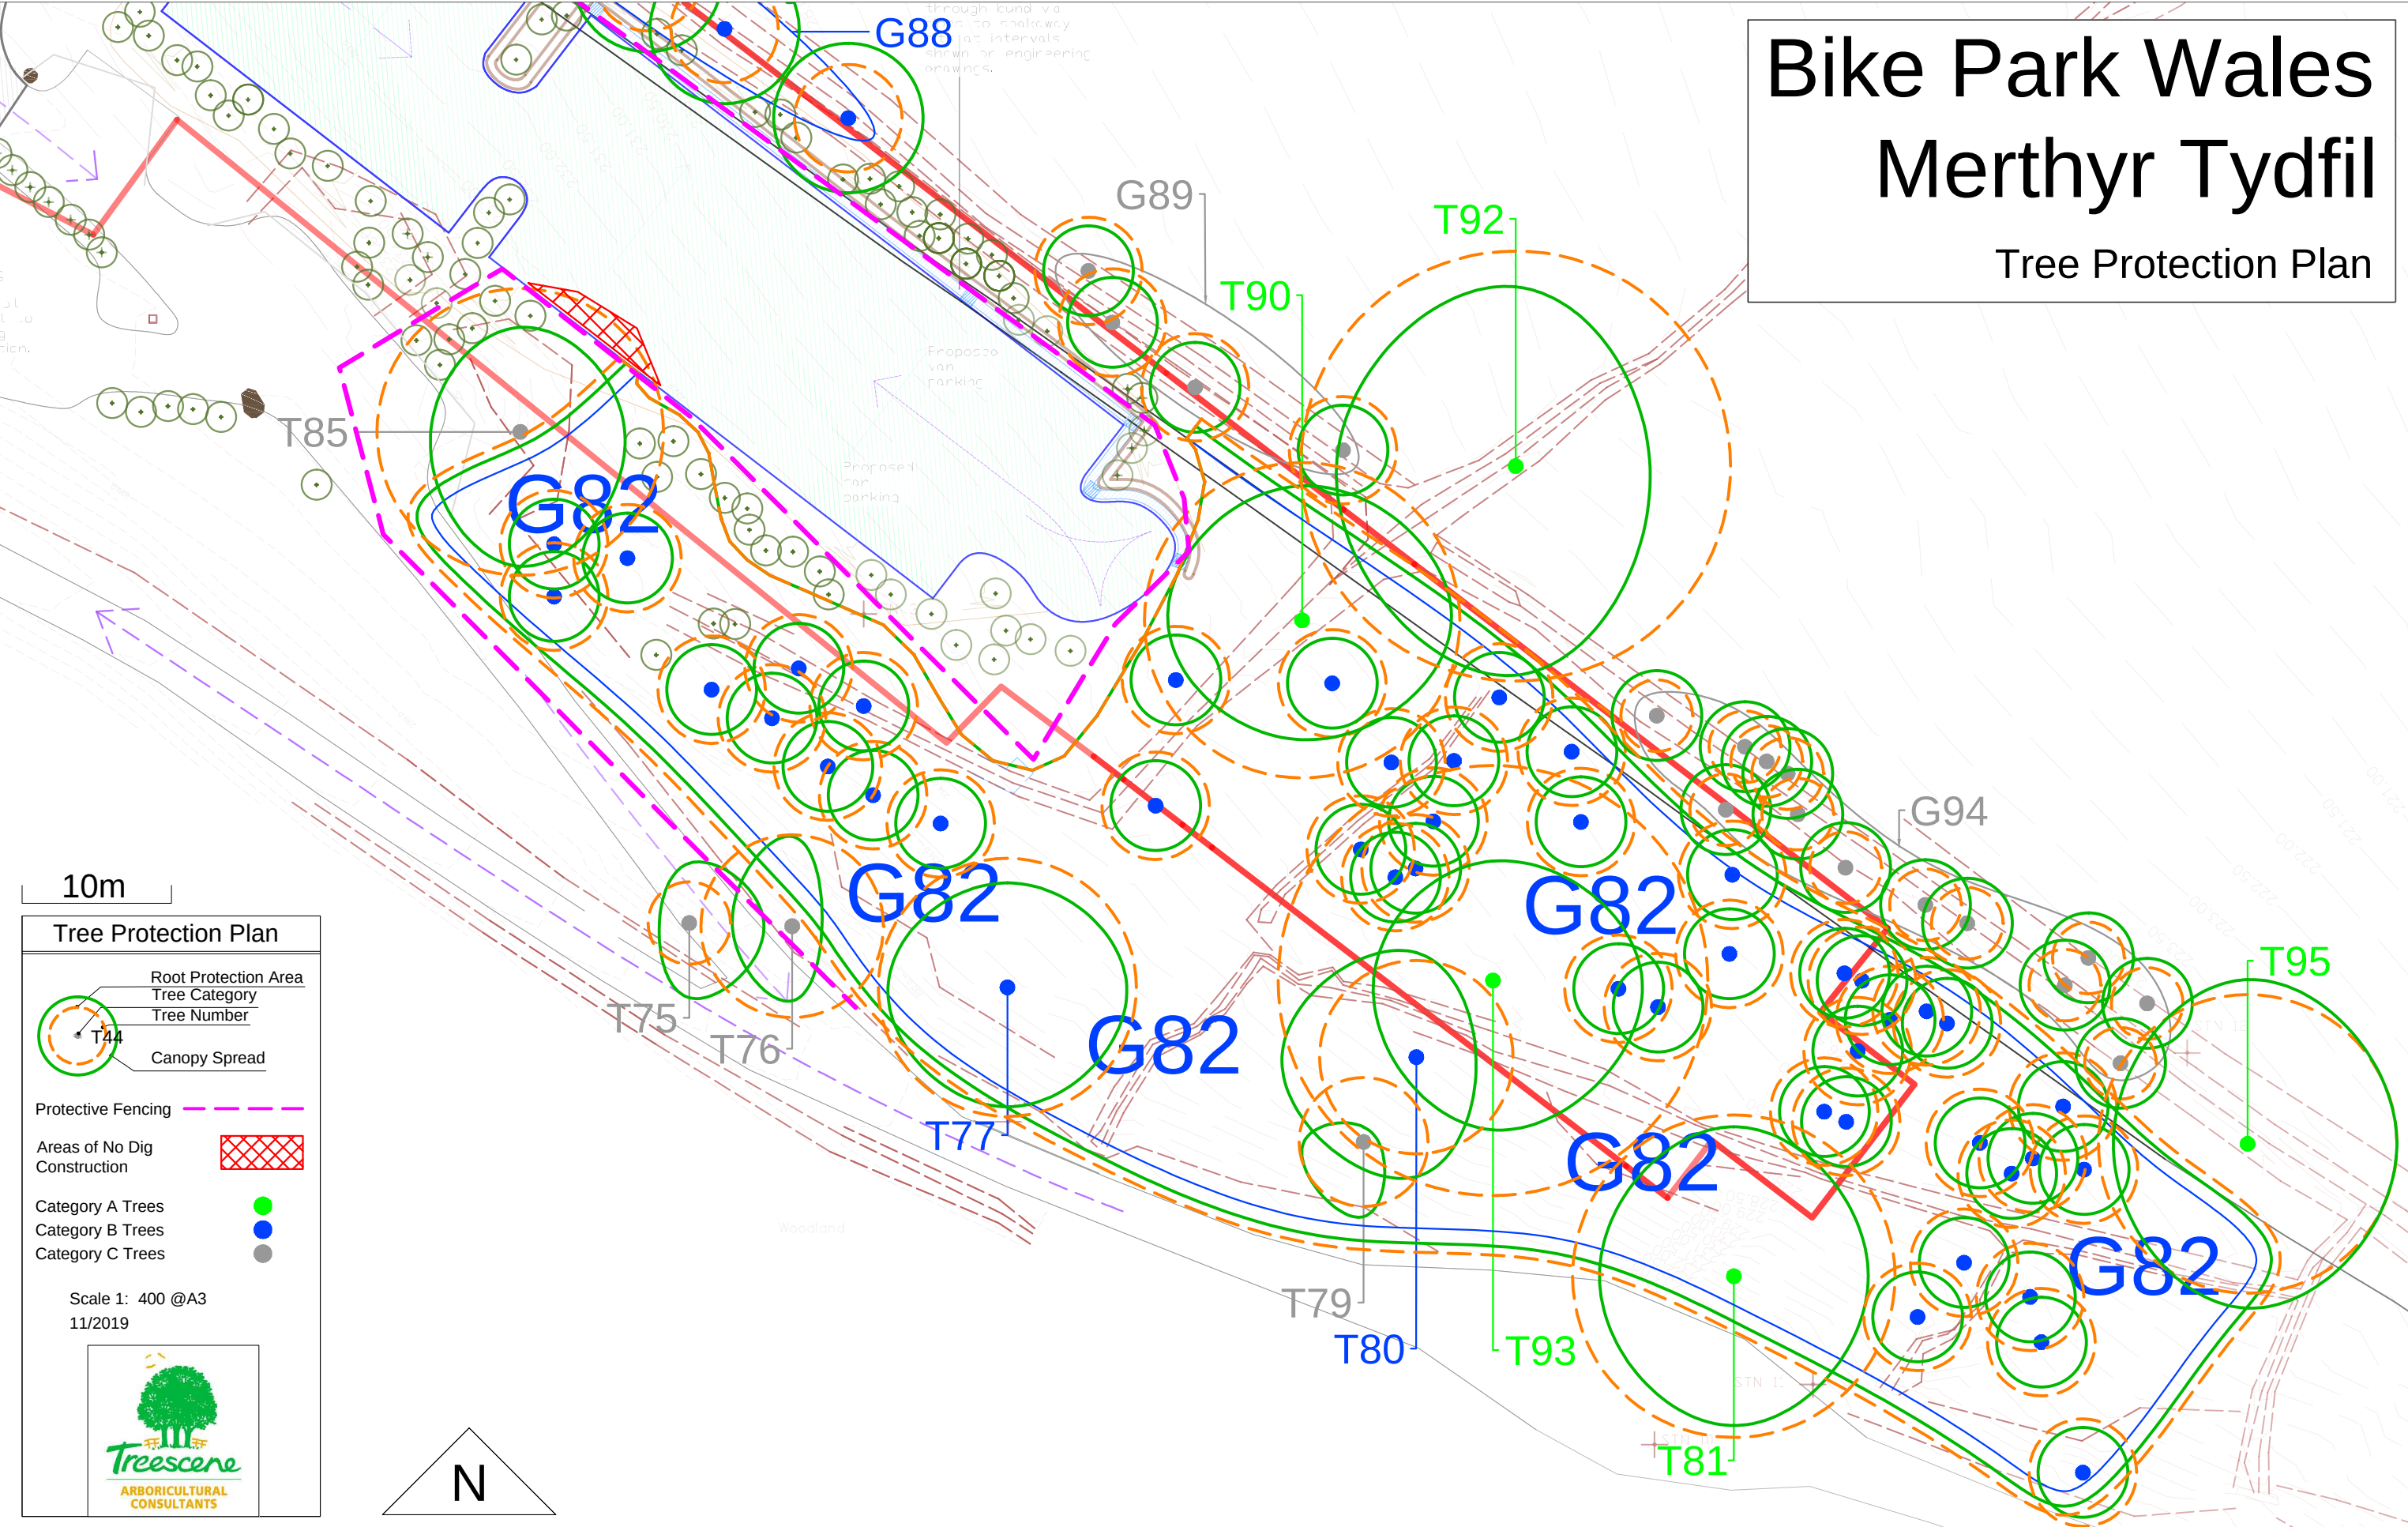

10m

Tree Protection Plan

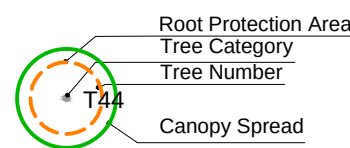


Protective Fencing (magenta dashed line)

Areas of No Dig Construction (red hatched area)

Category A Trees (green dot)
Category B Trees (blue dot)
Category C Trees (grey dot)

Scale 1: 400 @A3
11/2019

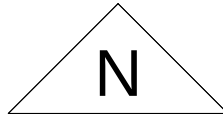

Bike Park Wales
Merthyr Tydfil
Tree Protection Plan

Tree Protection Plan

Root Protection Area
Tree Category
Tree Number
Canopy Spread

Protective Fencing
Areas of No Dig Construction
Category A Trees
Category B Trees
Category C Trees

Scale 1: 400 @A3
11/2019

Treescene
ARBORICULTURAL CONSULTANTS

Bike Park Wales Merthyr Tydfil

Tree Protection Plan

