




There will be no vehicles in the outdoor display area when vehicles are delivered

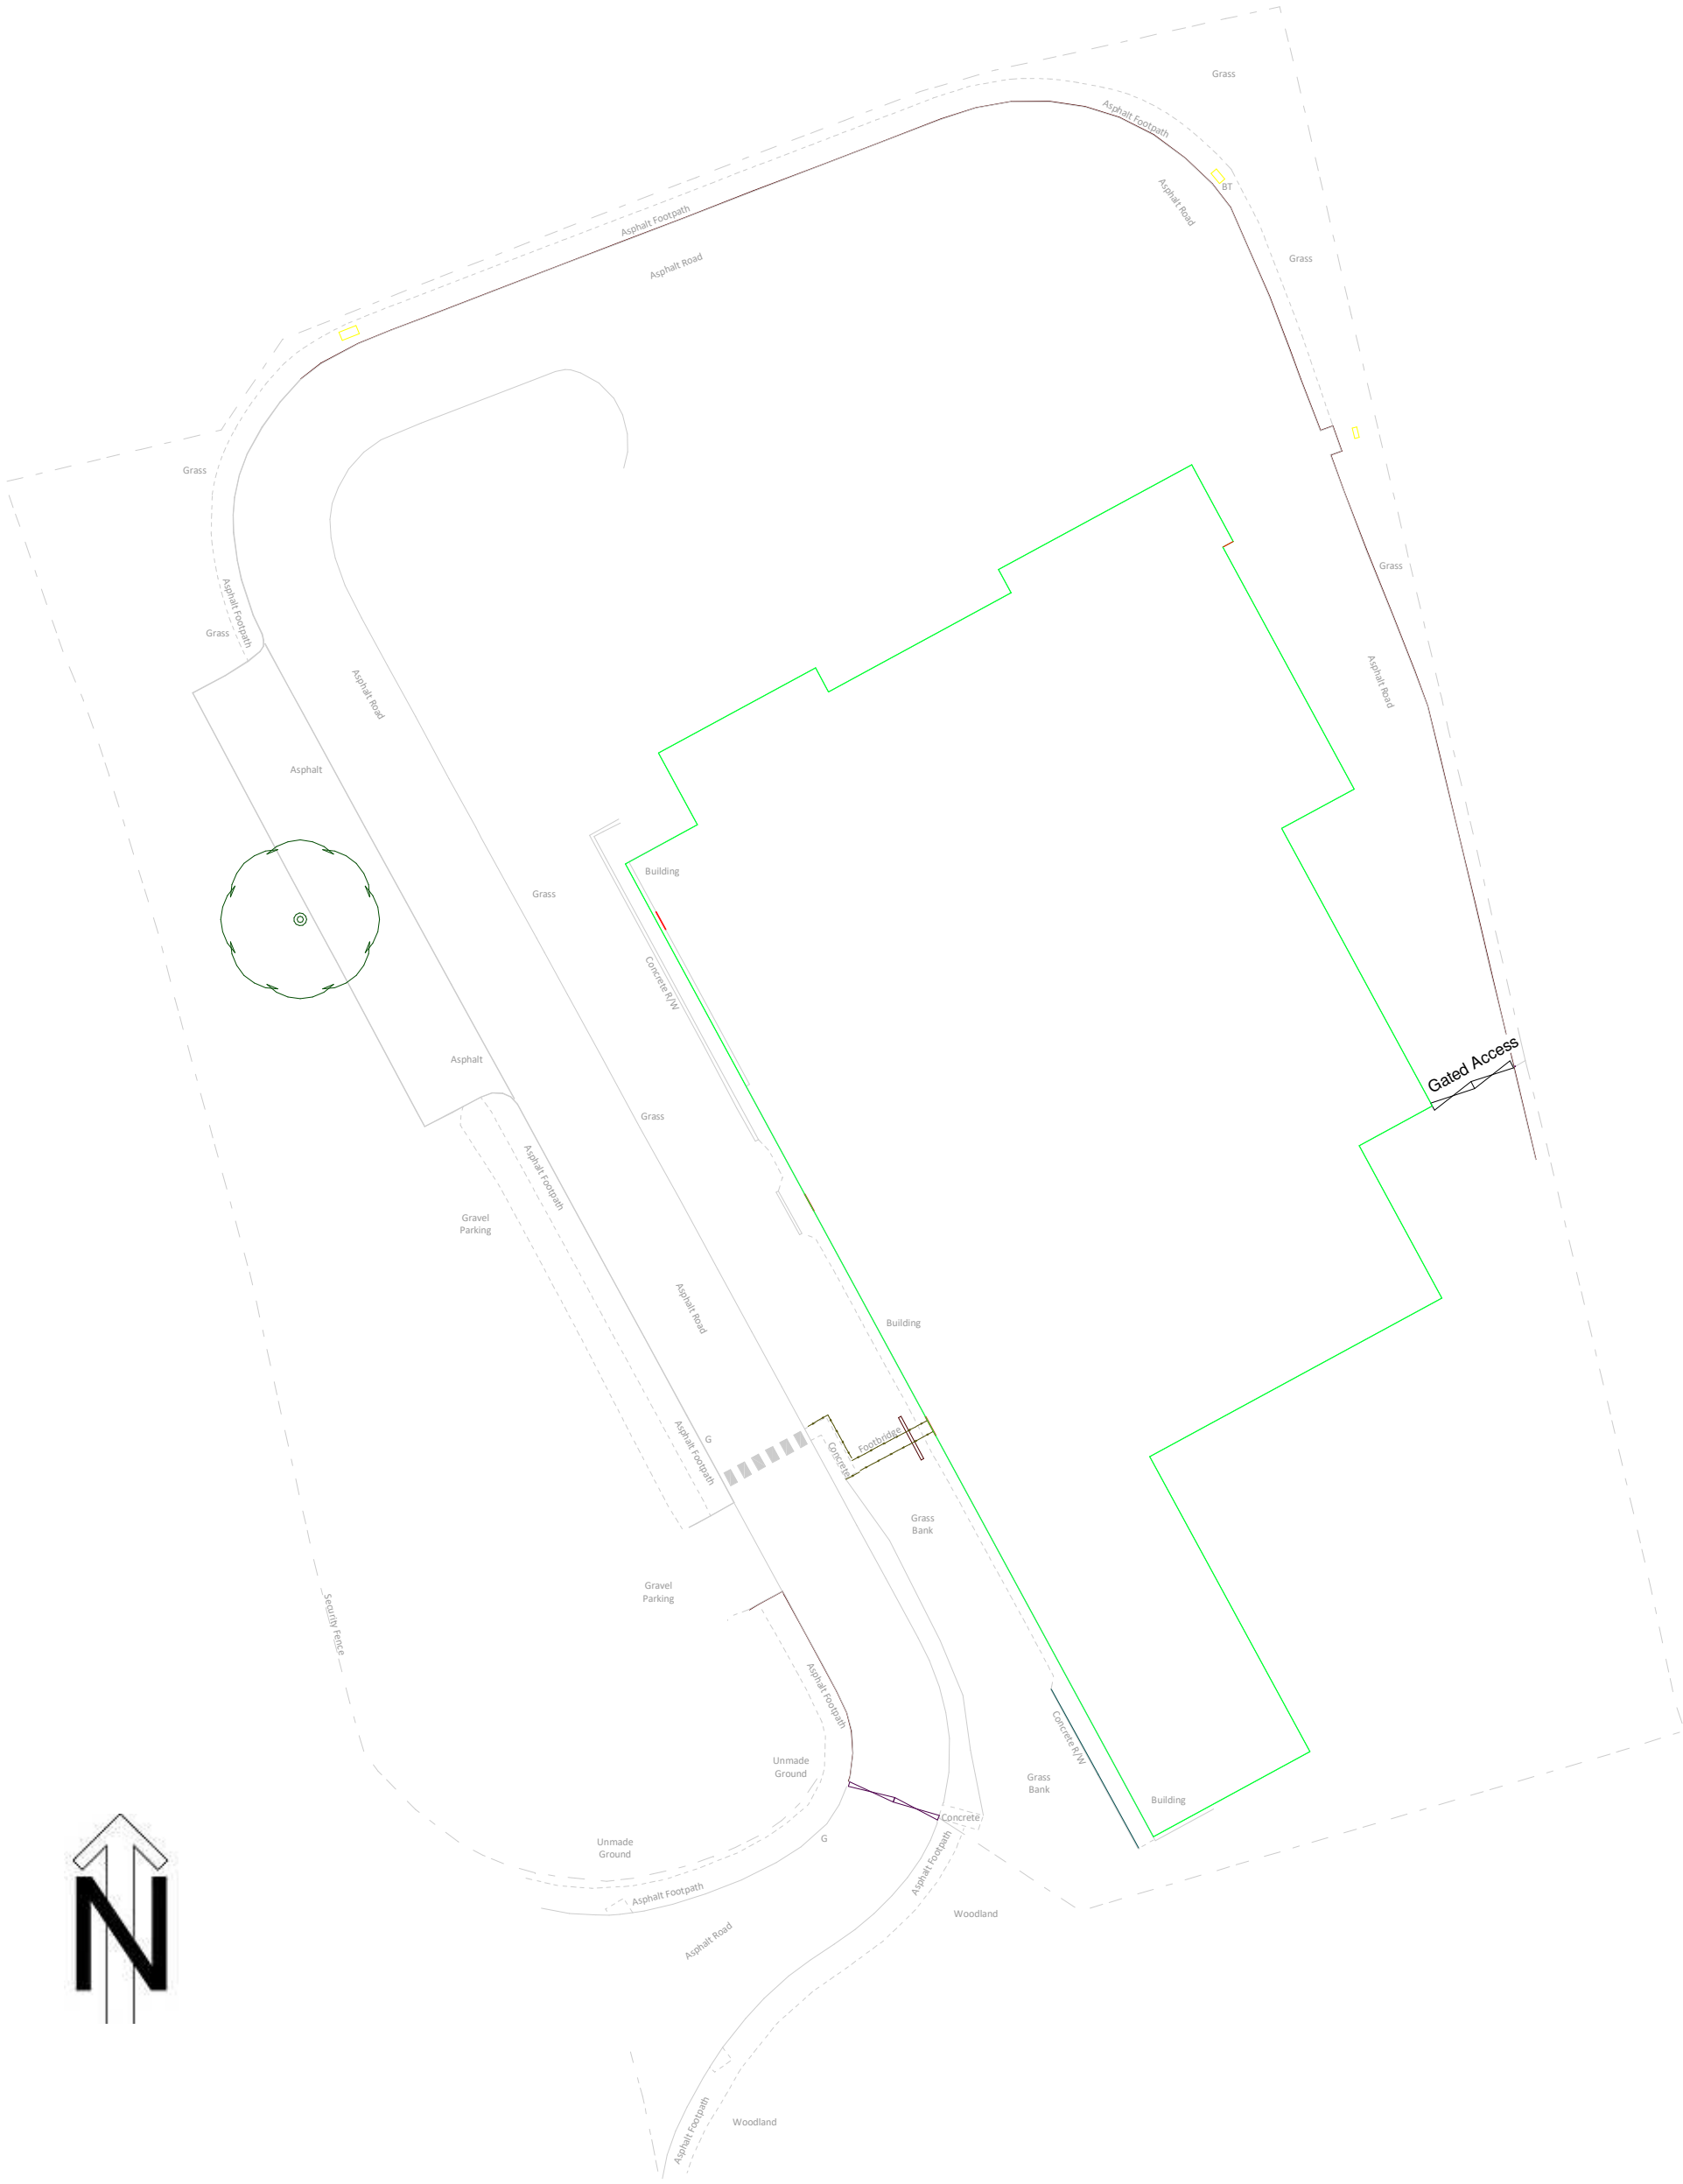

1 Existing Site
1 : 500

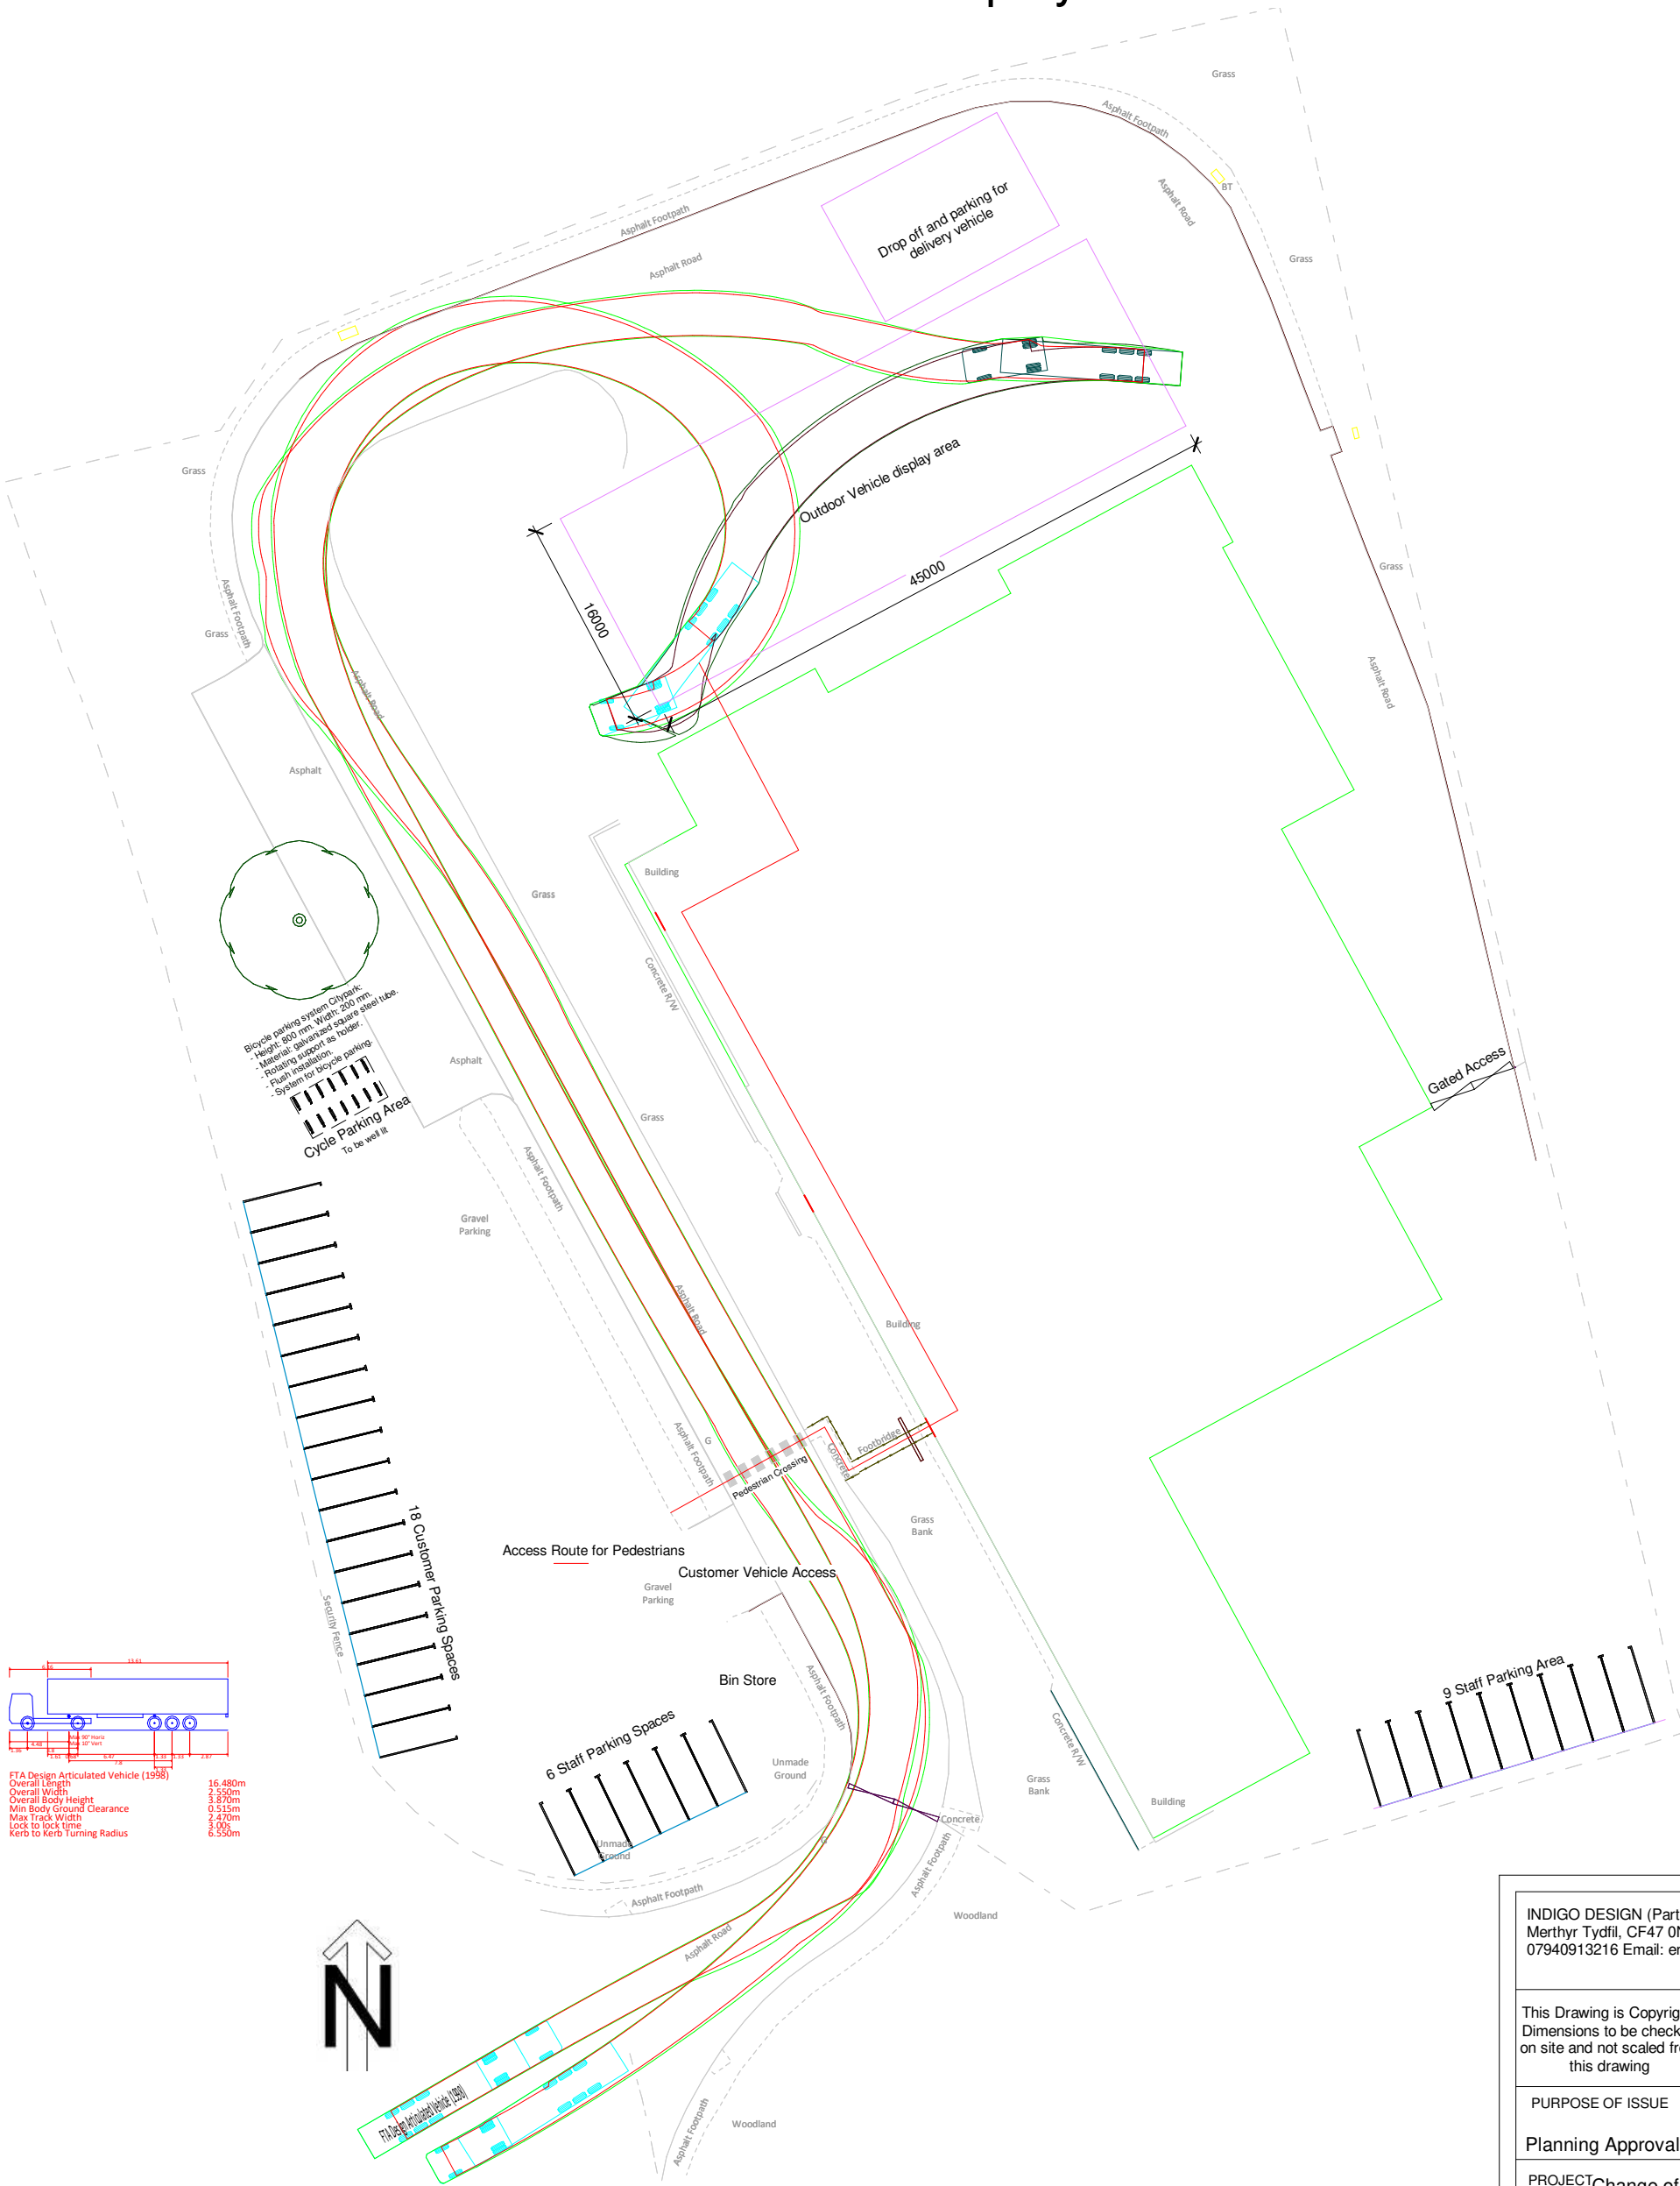

2 Proposed Site
1 : 500

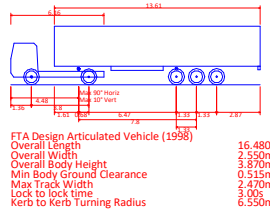

INDIGO DESIGN (Part of 3dcadwales Ltd) 5 Ashlea Drive, Merthyr Tydfil, CF47 0NY Tele 01685 385746 Mob - 07940913216 Email: enquiries@indigo-3d-design.co.uk

This Drawing is Copyright, Dimensions to be checked on site and not scaled from this drawing



PURPOSE OF ISSUE
Planning Approval

DRWAING NUMBER
DP-01

PROJECT
Change of use from a factory to a car sales/showroom

SHEET
Existing plans and elevations

Address
Unit B Dragon Parc Abercanaid Merthyr Tydfil

Checked by
JH

Drawn by
PH

Scale (@ A2)
1 : 500

Rev No	Description	Date
A	Issue	10/08/2026
B	Vehicle Path amended	08/09/2026