


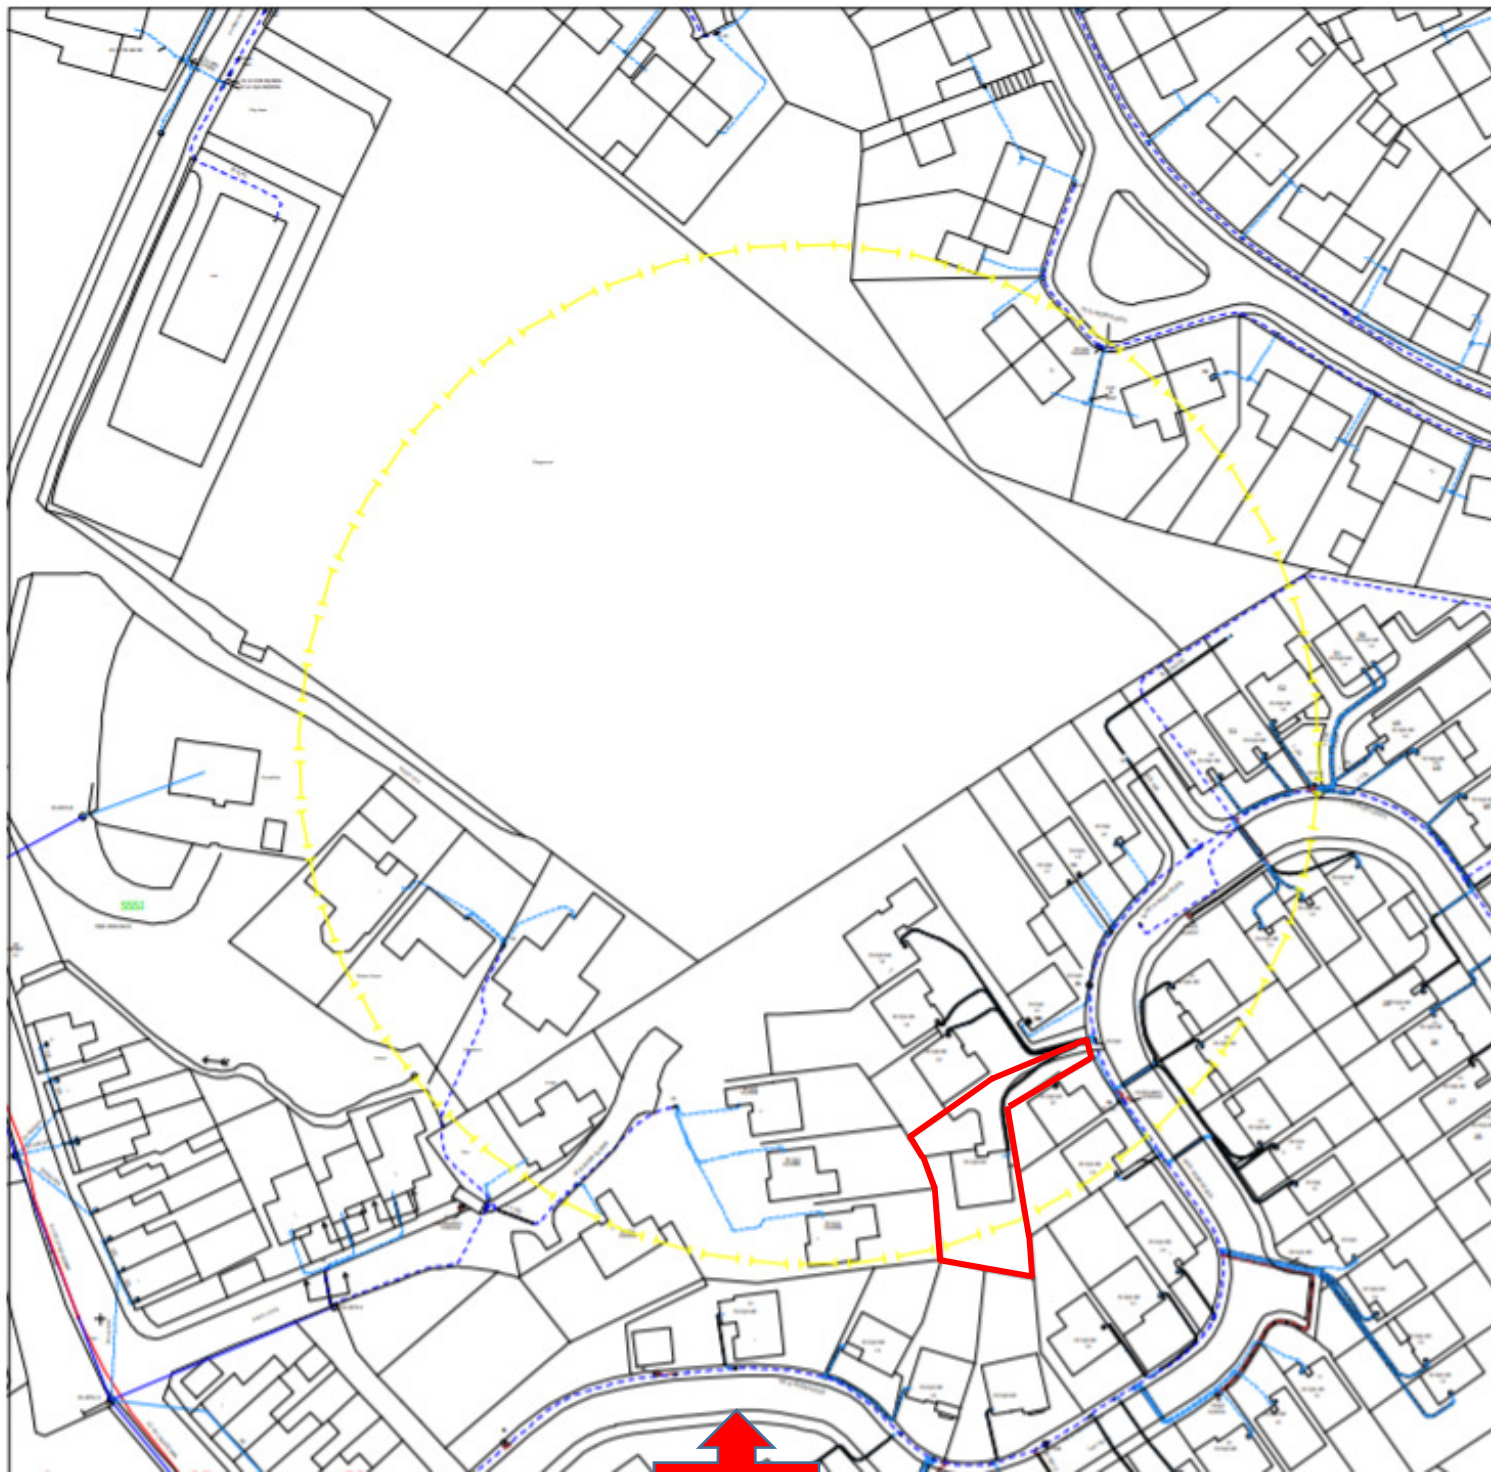

NORTH

Location Plan for.....

10, Cwrt Bevan, Mardy, Merthyr Tydfil, CF47 0AQ

Scale – 1:1250

Paper – A4