
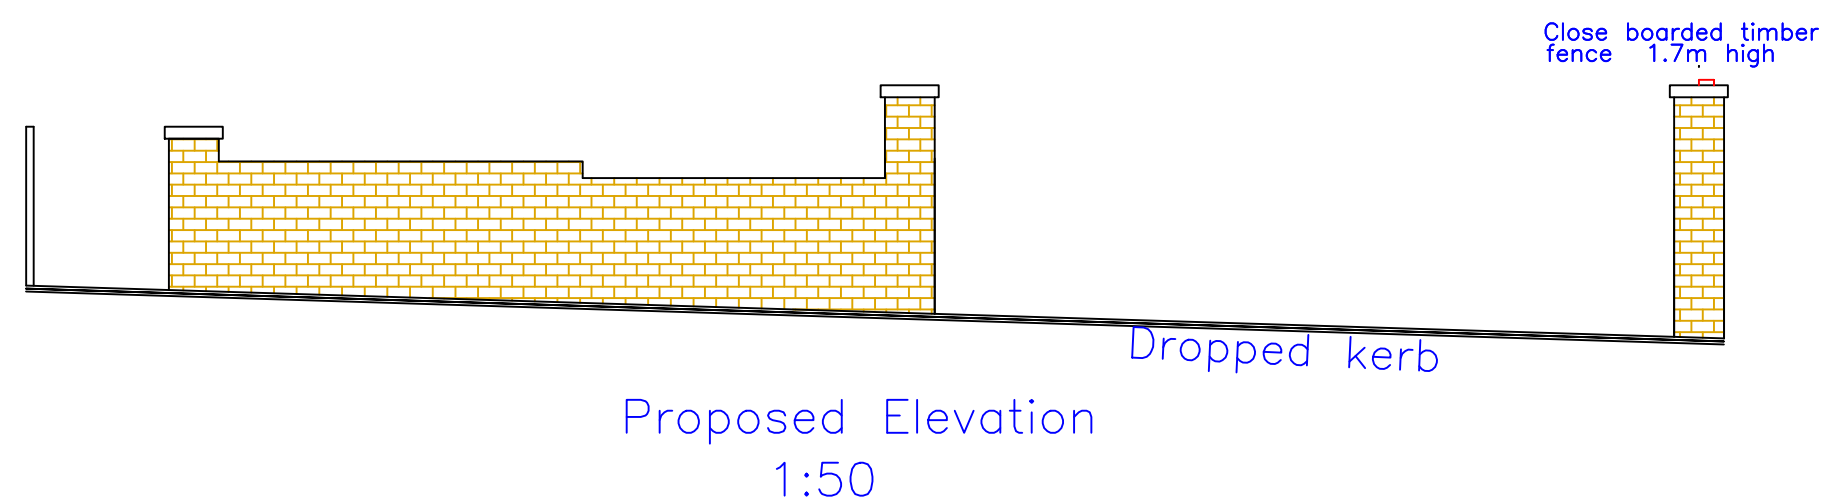
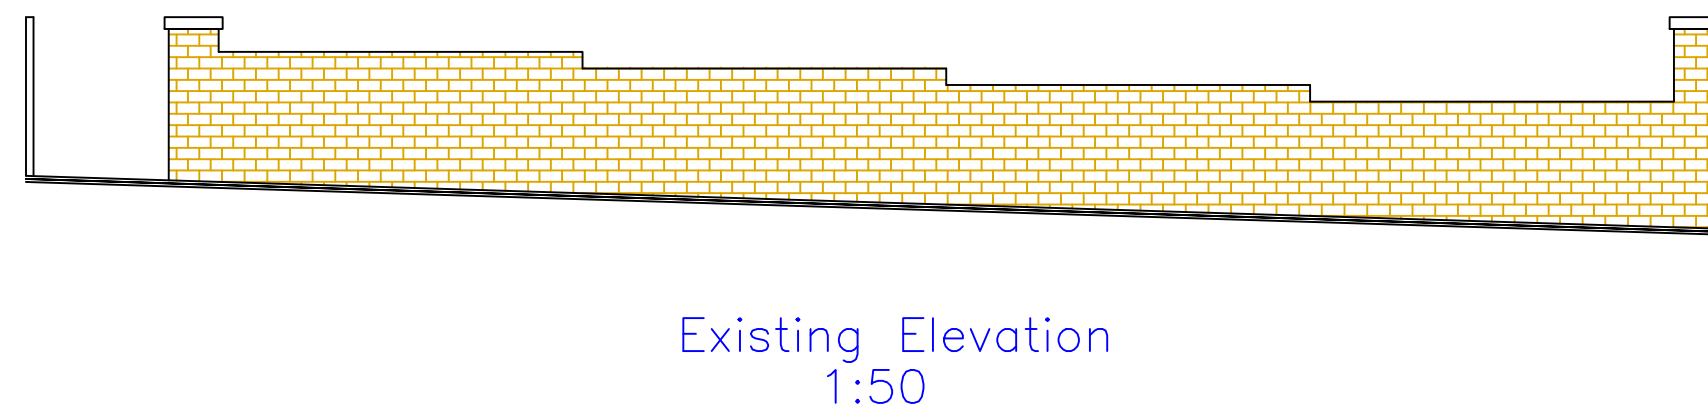
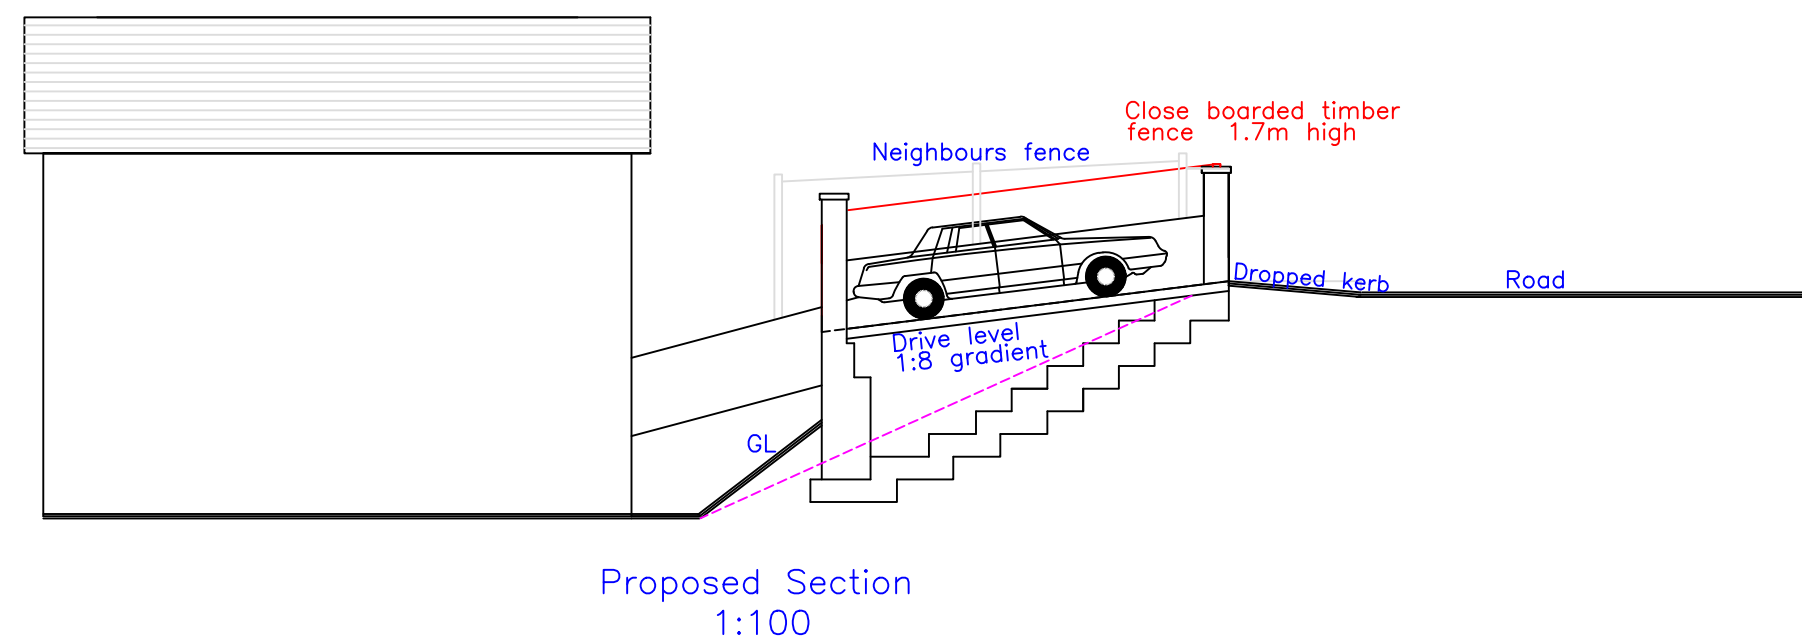
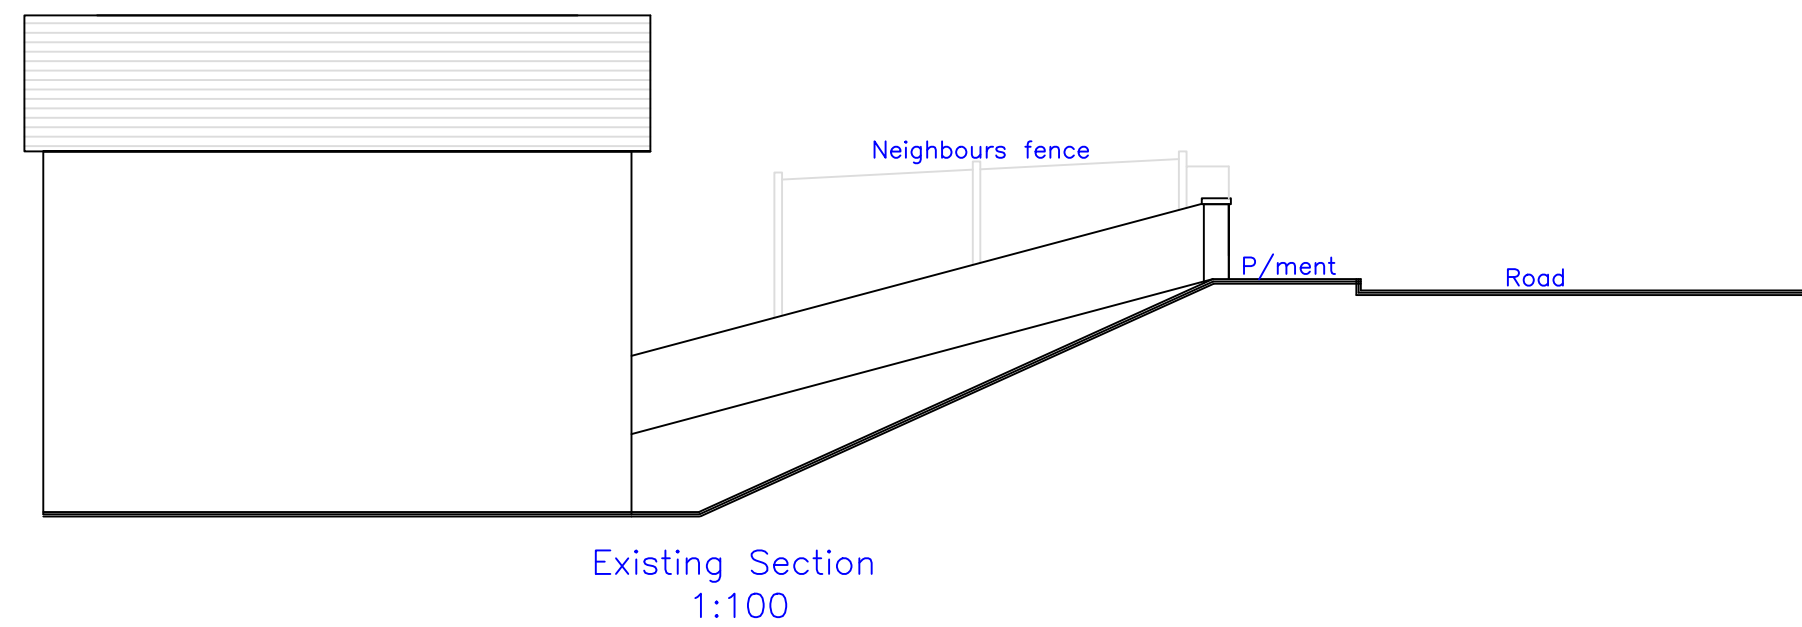
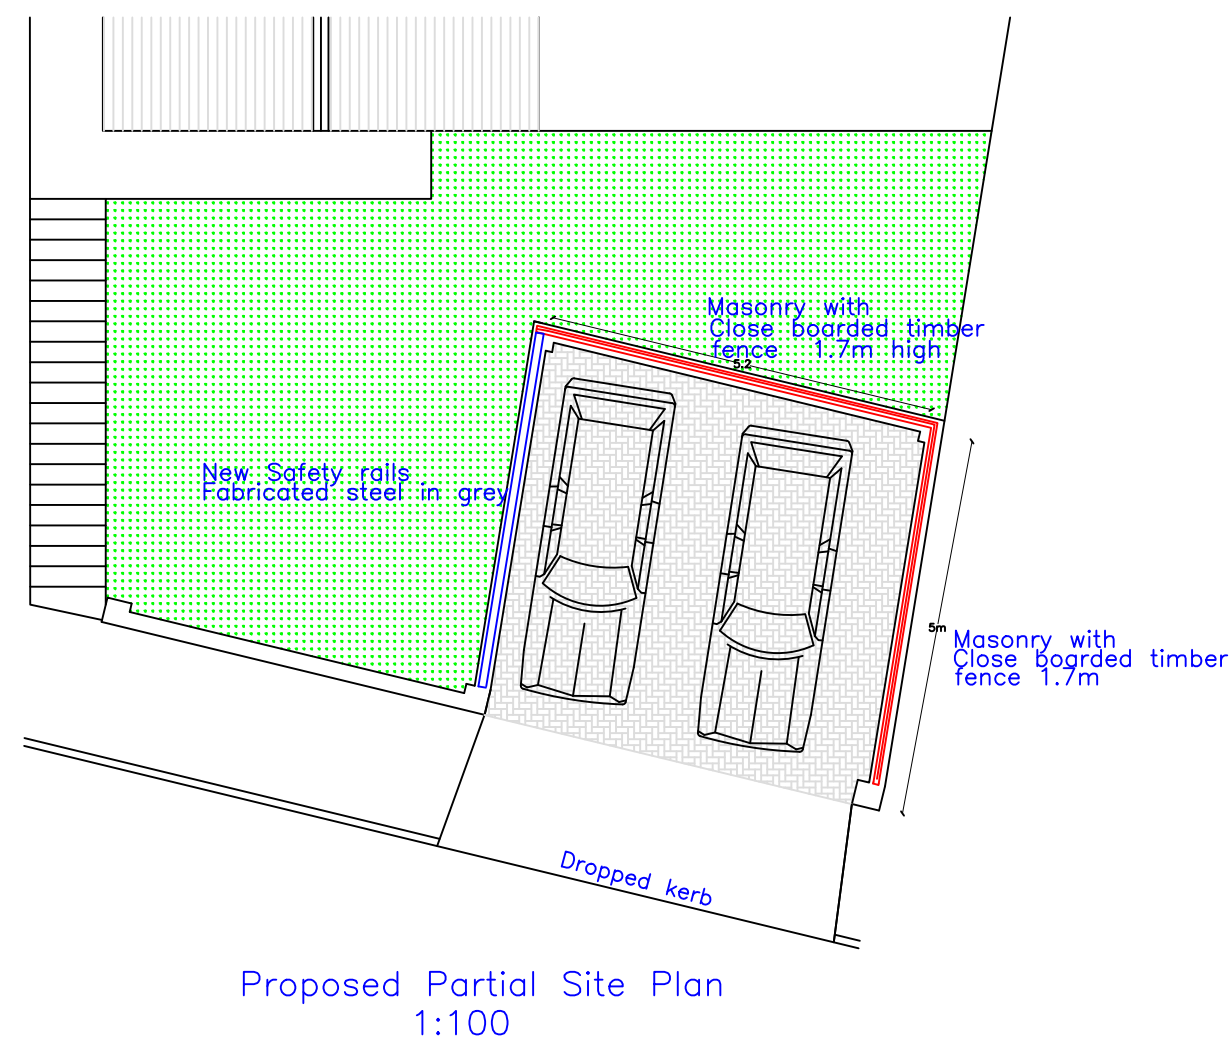


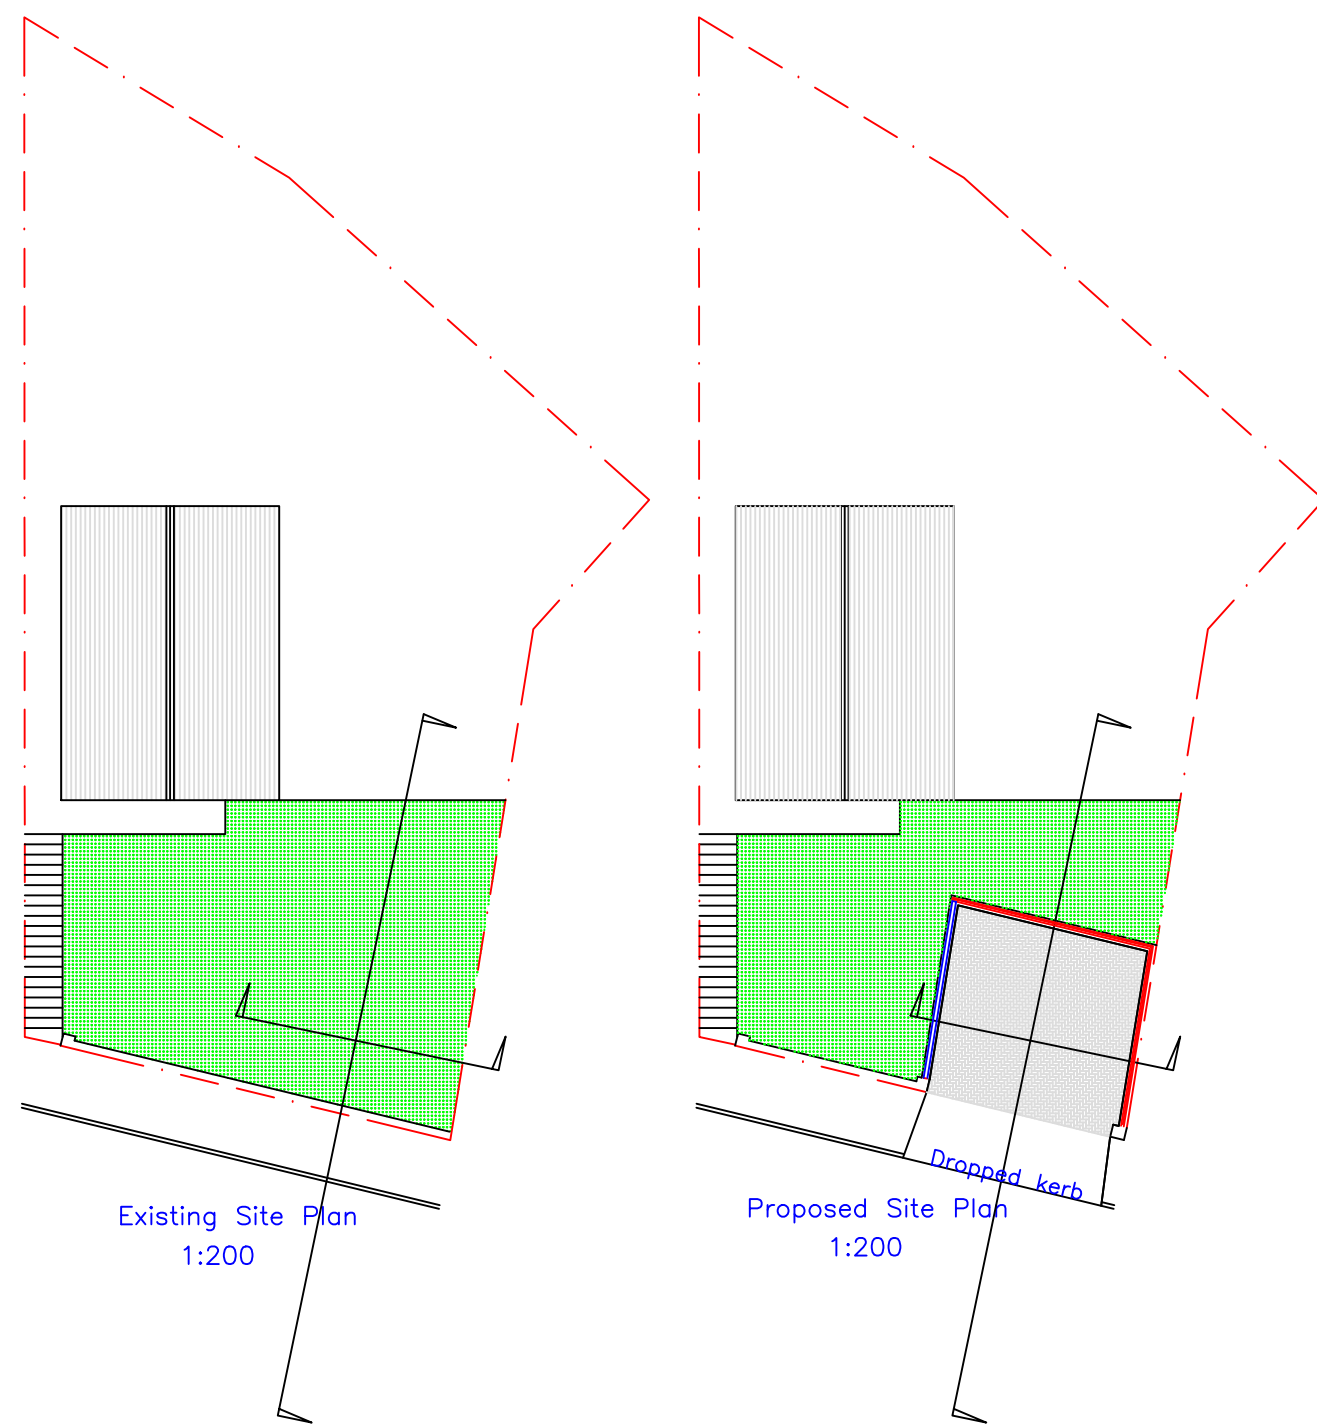

REVISION 25.03.2020 Close boarded timber fence 1.7m high to 2 sides on drive as shown	
	
Issued Only for Purpose Indicated	
Drawing Status: FOR LAWFULNESS PURPOSES ONLY	
Client 70 Brecon Rise Pant, Dowlais Merthyr Tydfil CF48 2EF	
Project Proposed New Parking Area with Associated Access & Ground Re-profiling to Front Garden	
Title	Date 20.02.2020
Existing & Proposed Plans, Elevations & Sections	Scale 1:50, 1:100 1:200
	Paper A2
	Drwg No BREC RISE 70 01C