





 George and Co.

Proposed new dwellings
and Granny annex at
Park Place, Troedyrhiw

For Mr and Mrs Birch

604.006		ELEVATIONS	
sketch	1:50@A1	Dec 19	CG
1st Floor Woodfred Studios 62 High St Merthyr Tydfil CF37 8DE 07830328652 hello@georgeandco.studio www.georgeandco.studio			
DO NOT SCALE THIS DRAWING			©George and Co.

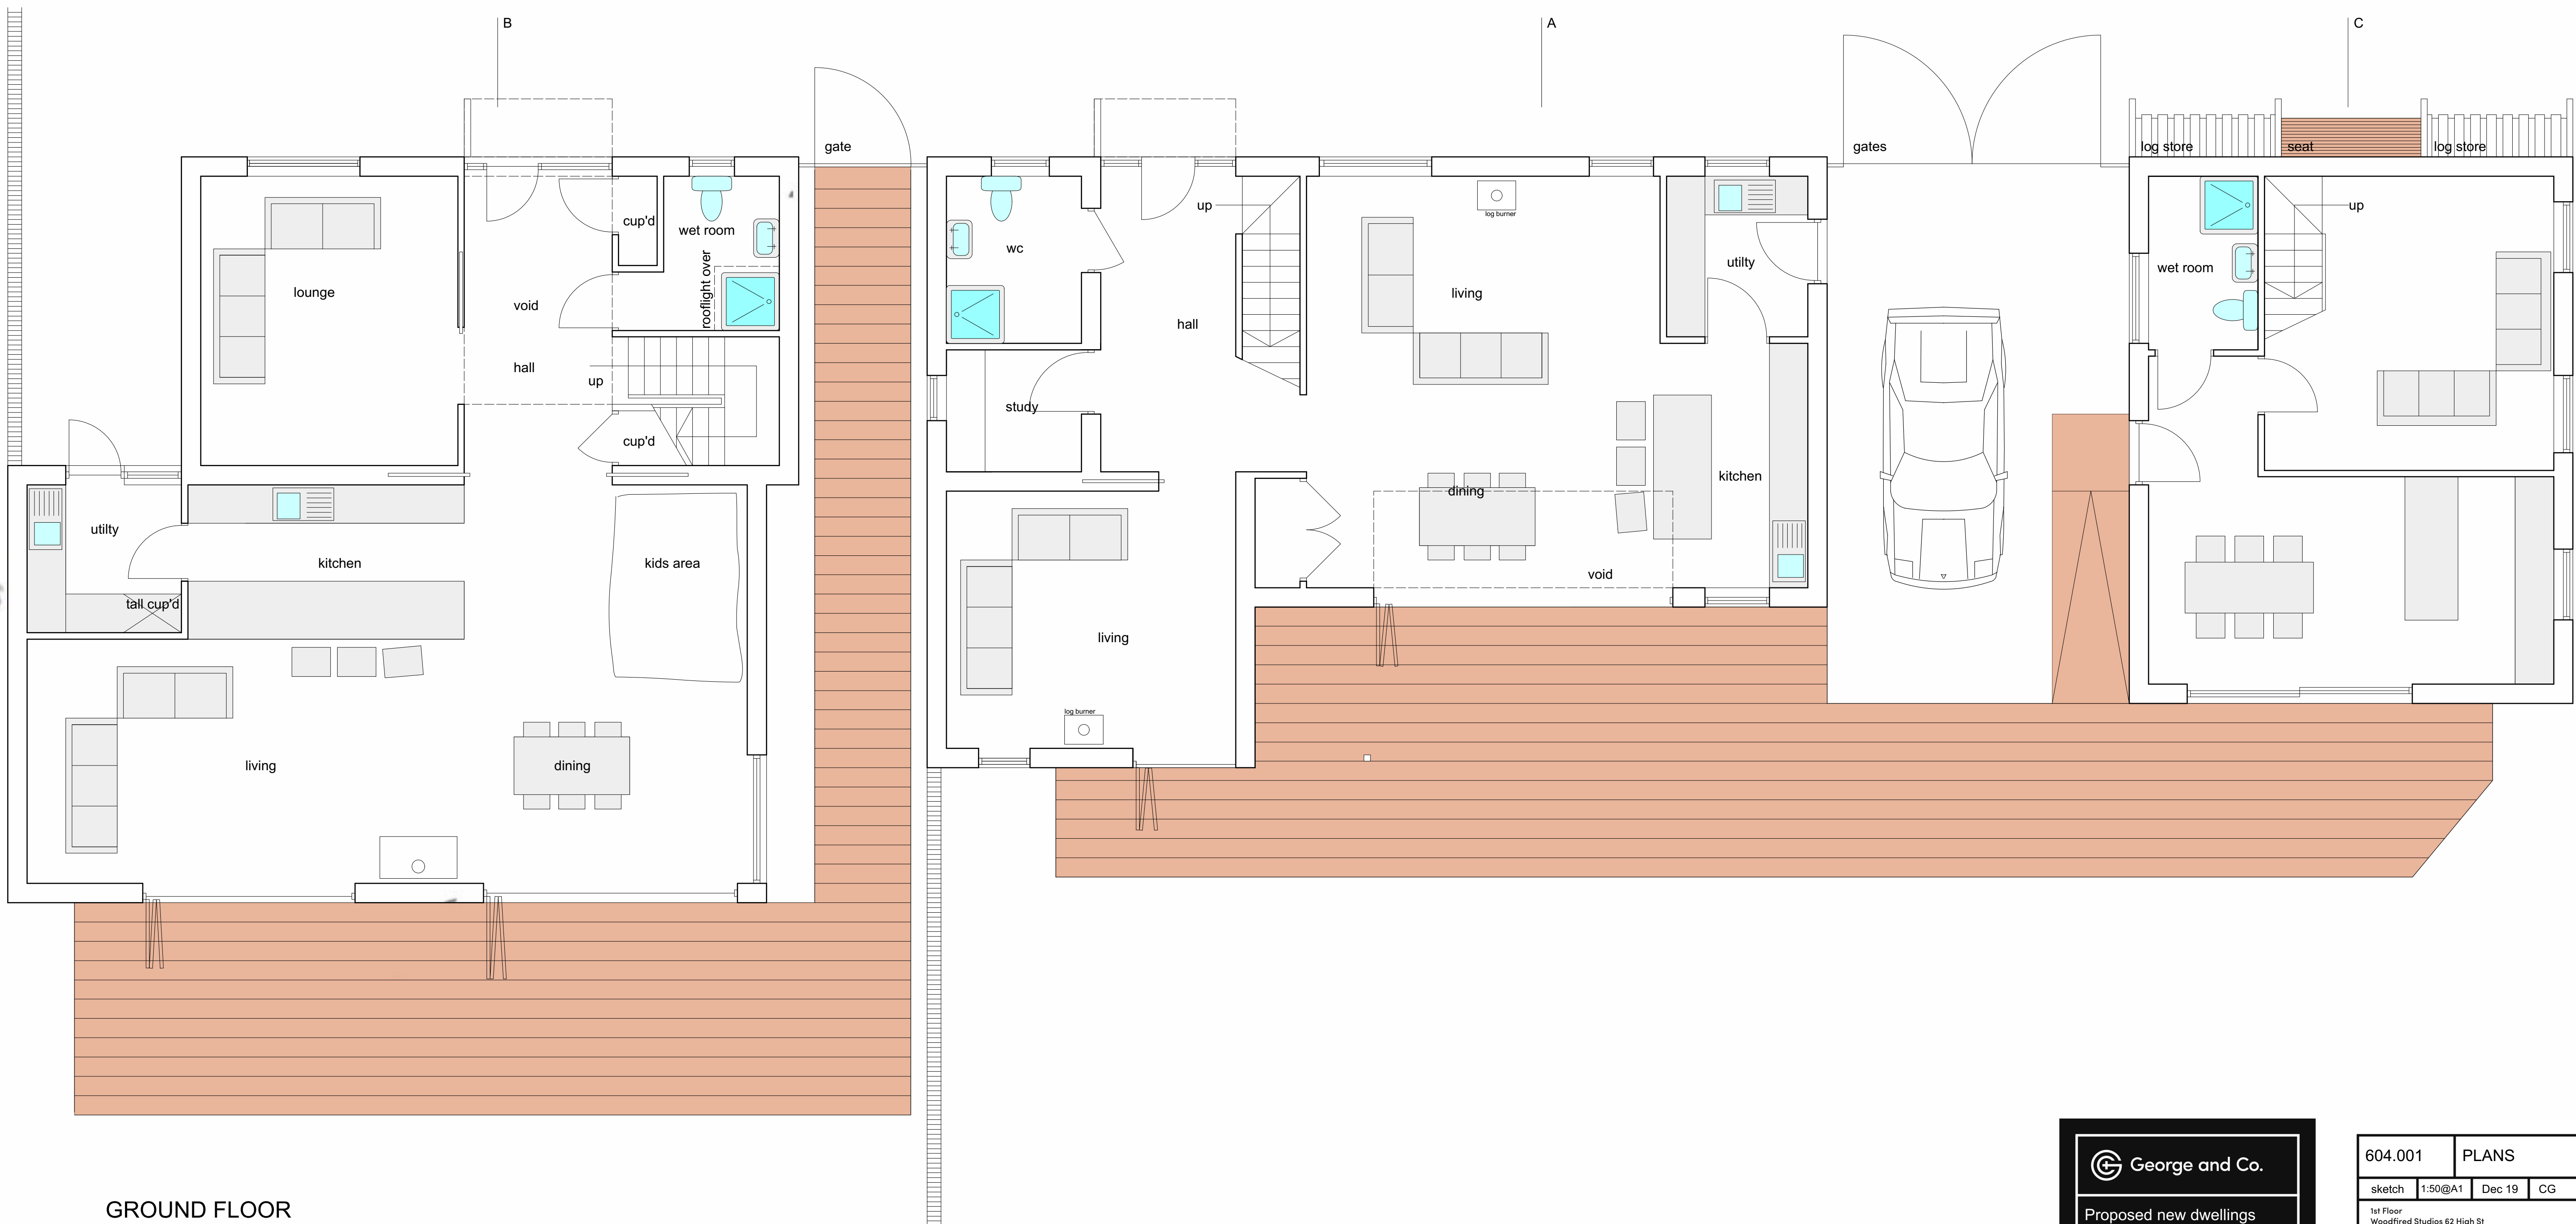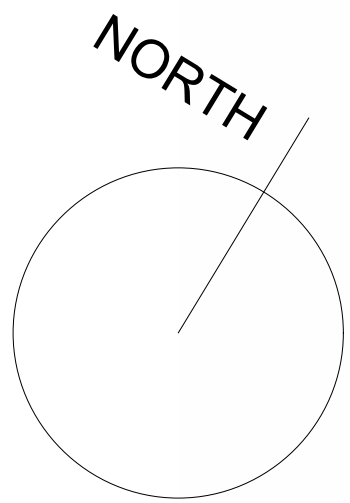

GROUND FLOOR

George and Co.

Proposed new dwellings
and Granny annex at
Park Place, Troedyrhiw

For Mr and Mrs Birch


604.001

PLANS


sketch 1:50@A1 Dec 19 CG

1st Floor
Woodfired Studios 62 High St
Merthyr Tydfil CF37 8DE
07830328652
hello@georgeandco.studio
www.georgeandco.studio


DO NOT SCALE THIS DRAWING ©George and Co.

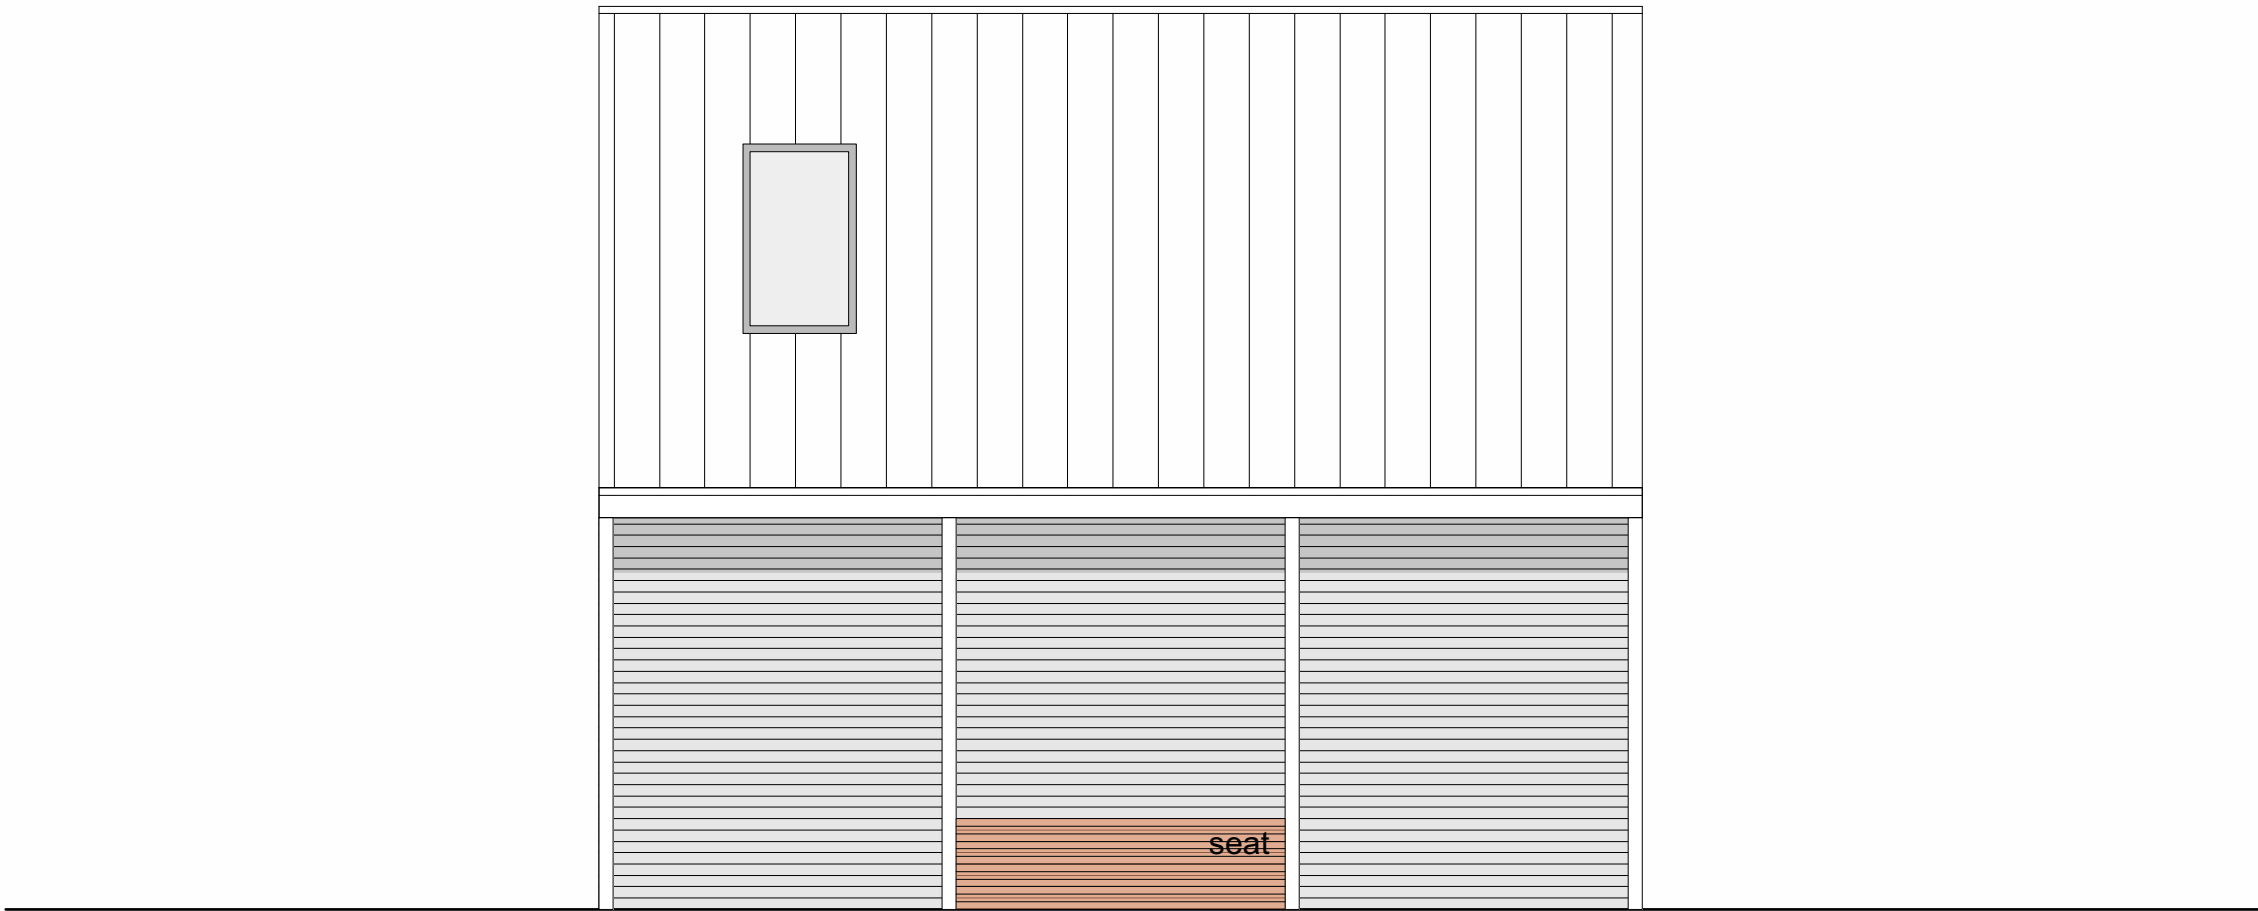


FRONT ELEVATION

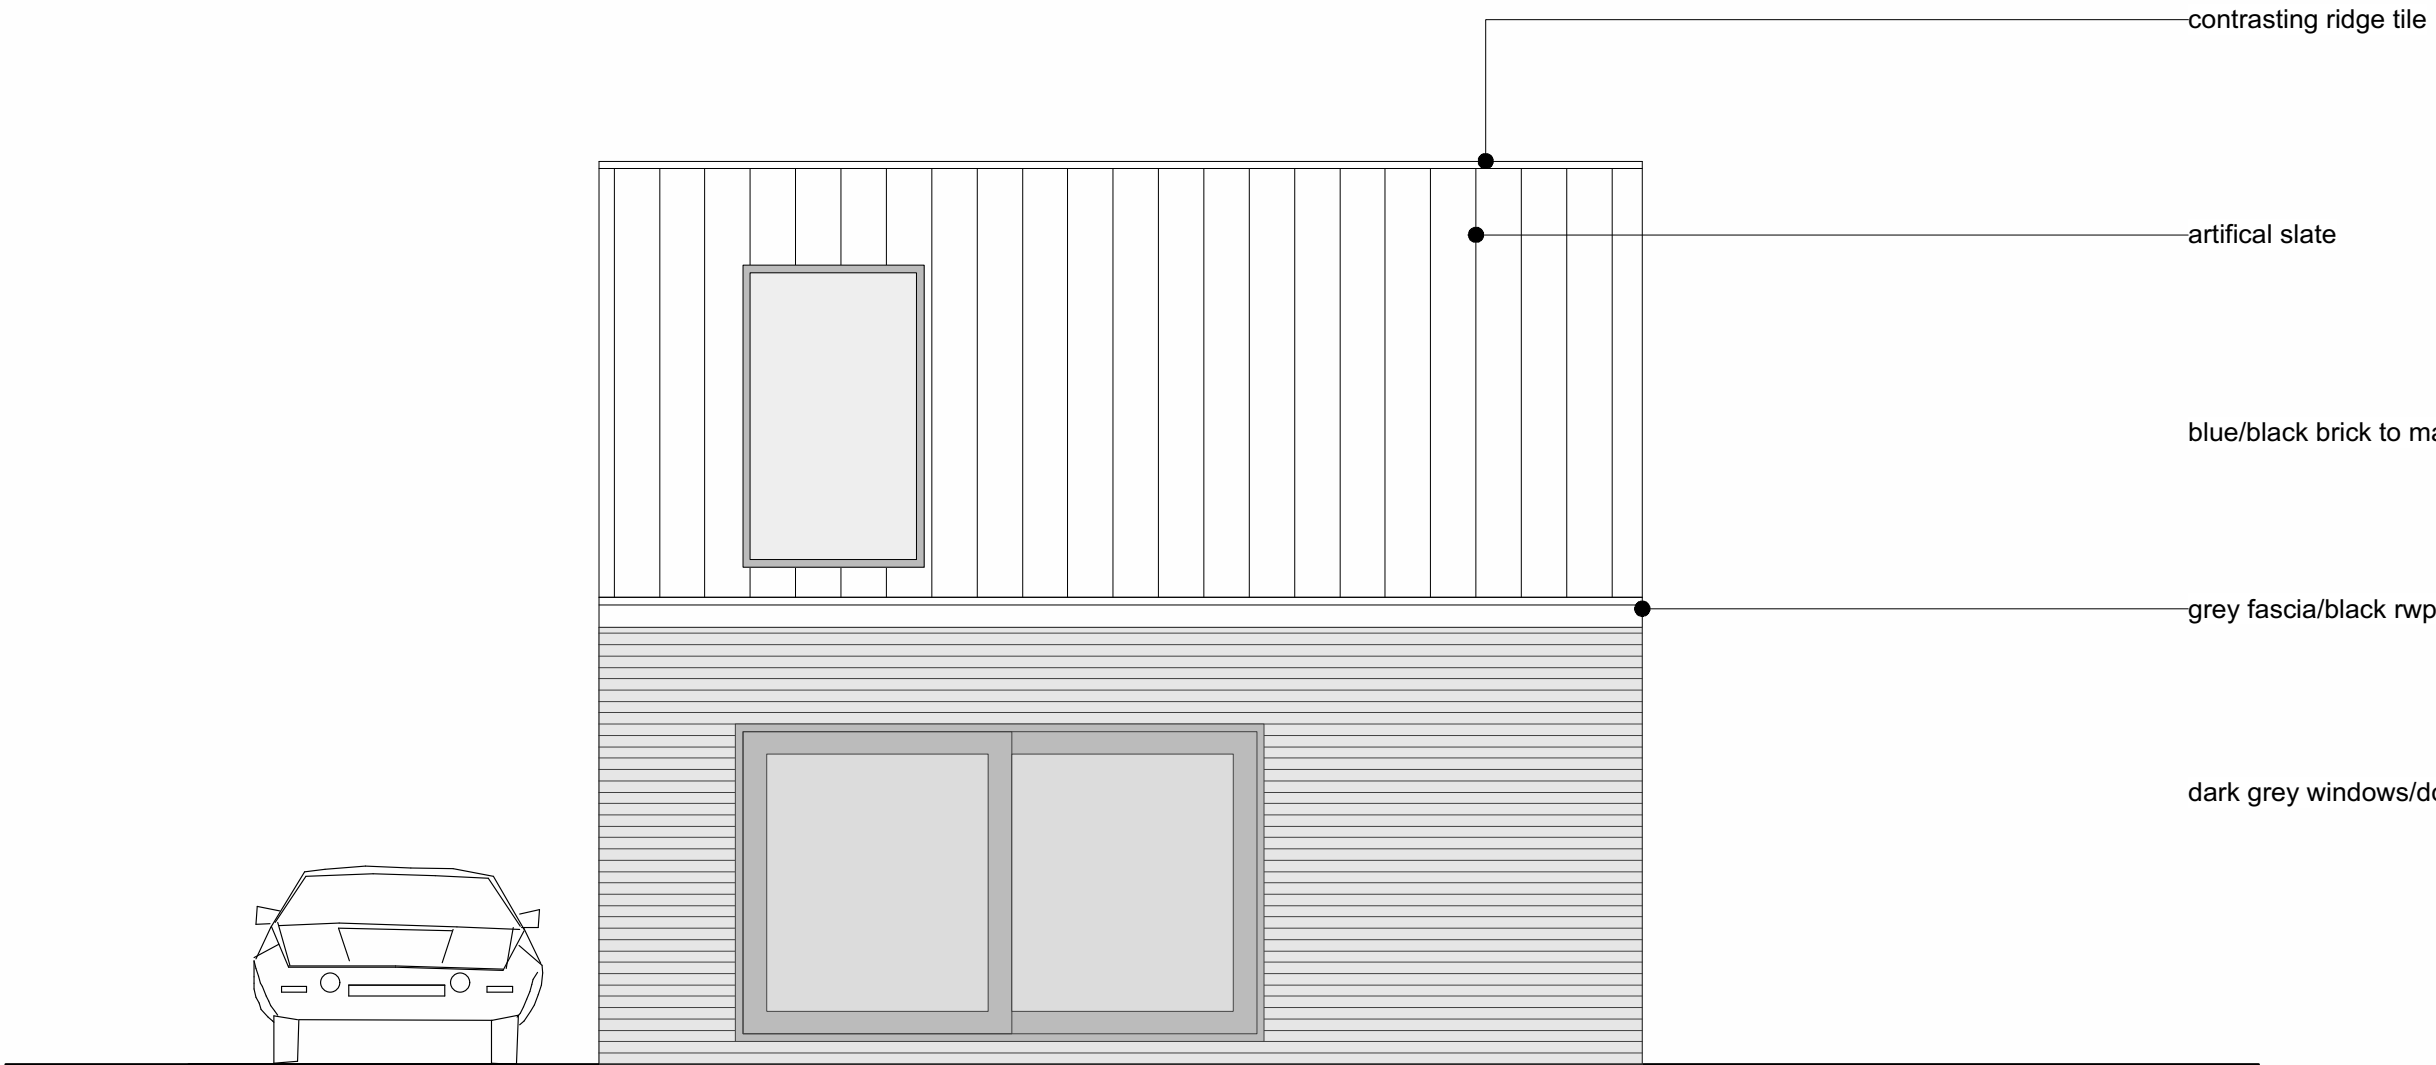


REAR ELEVATION

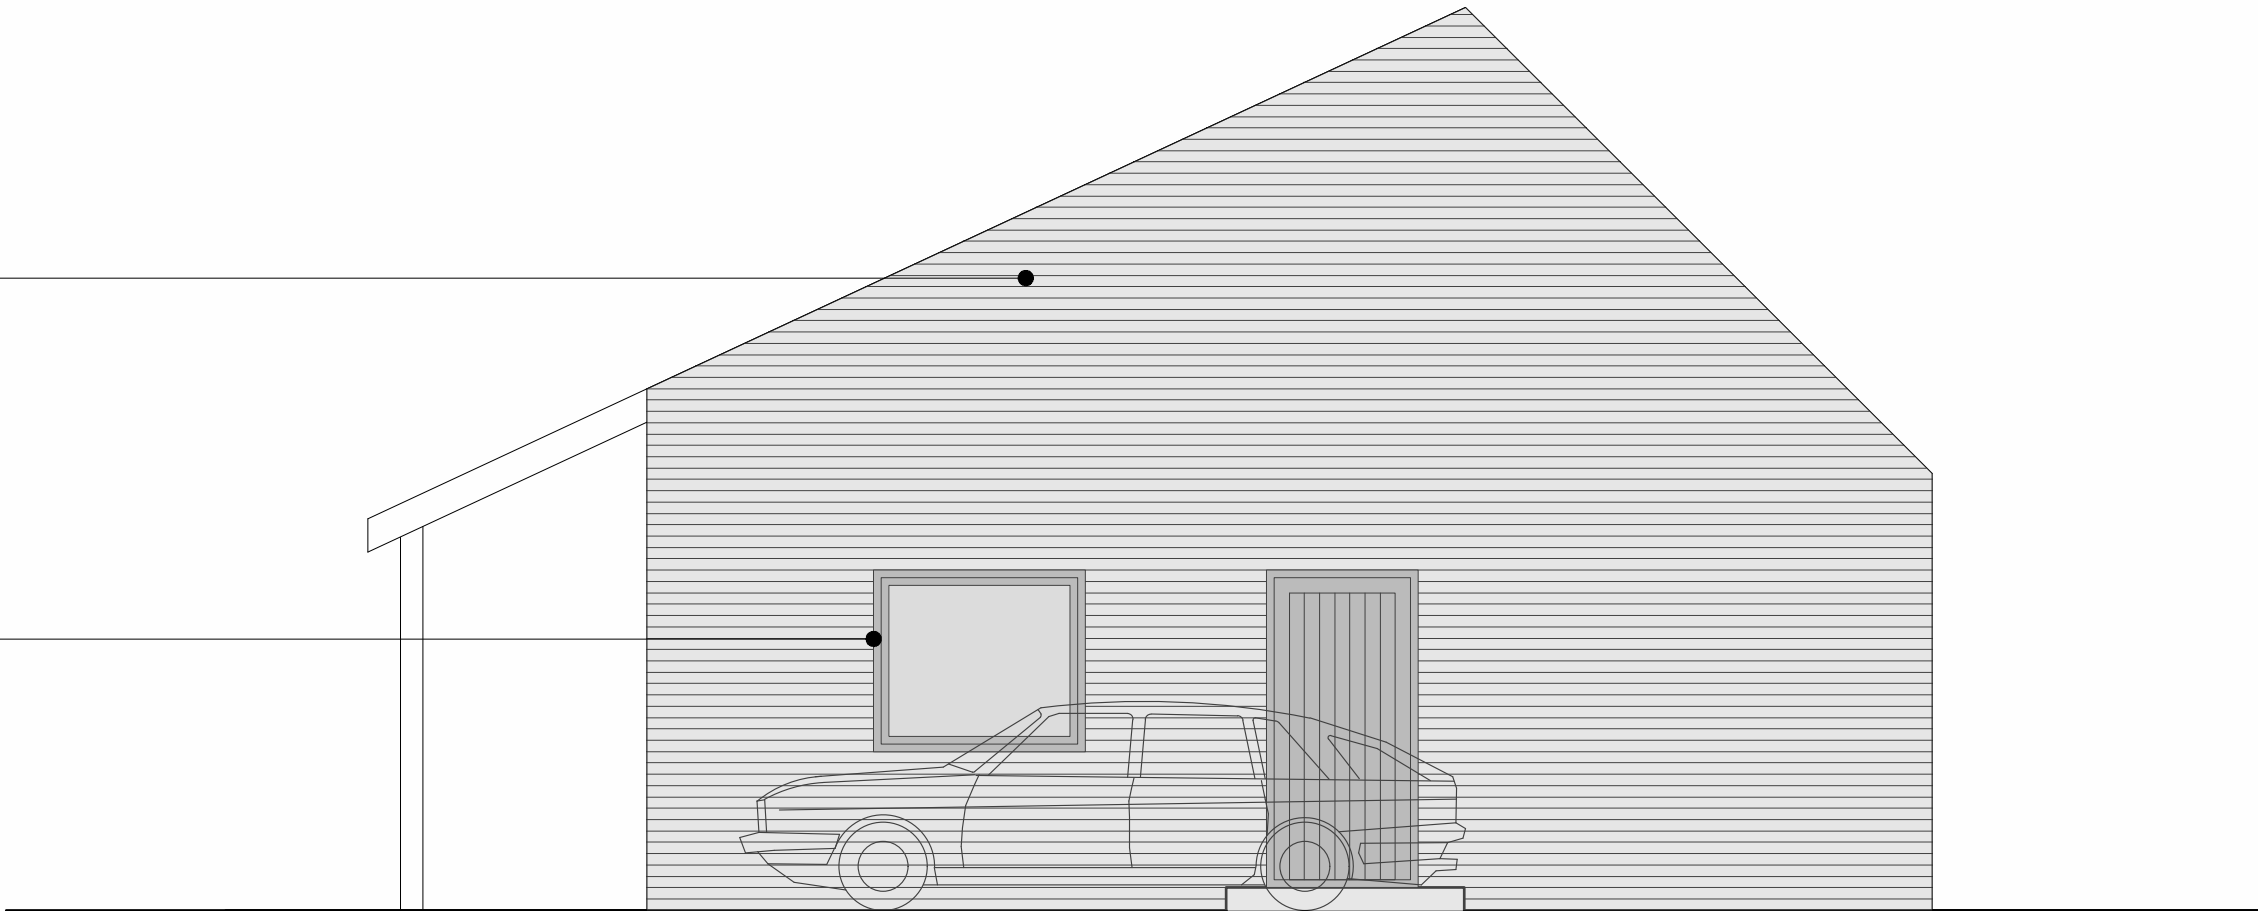

SIDE ELEVATION

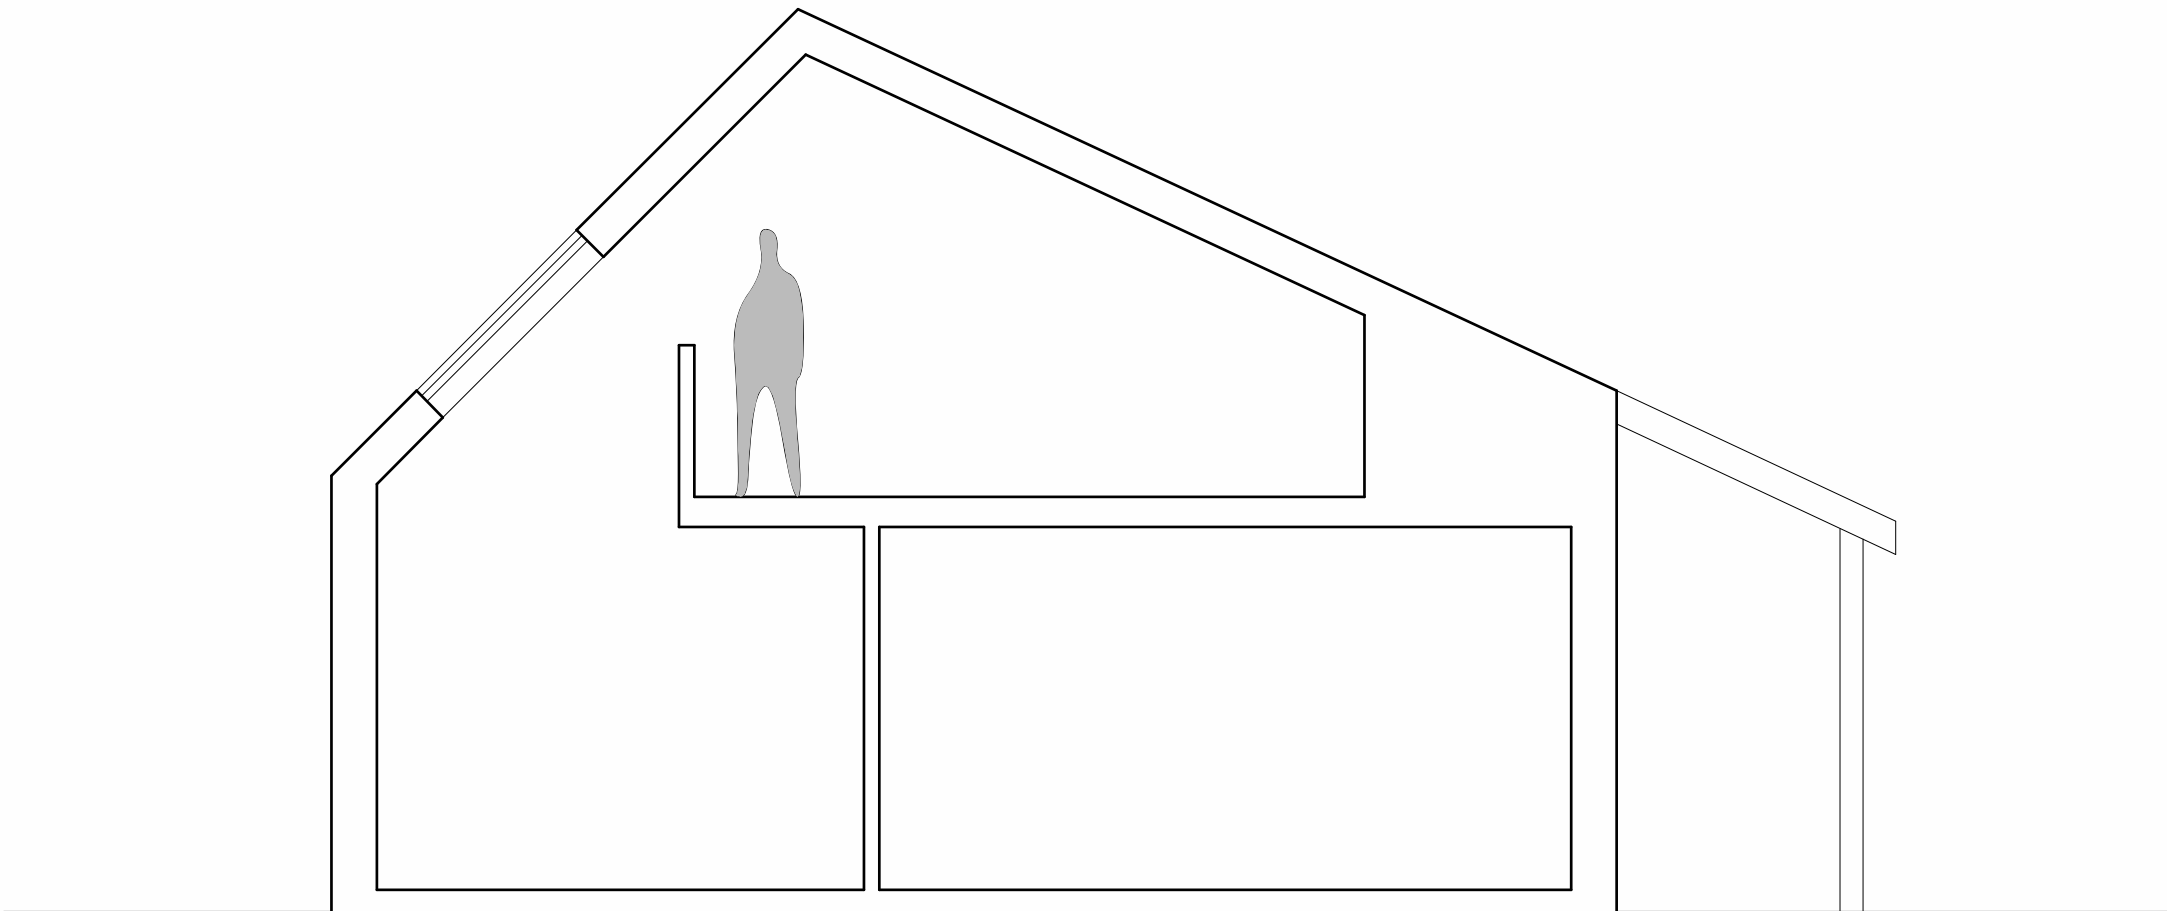

SECTION C-C

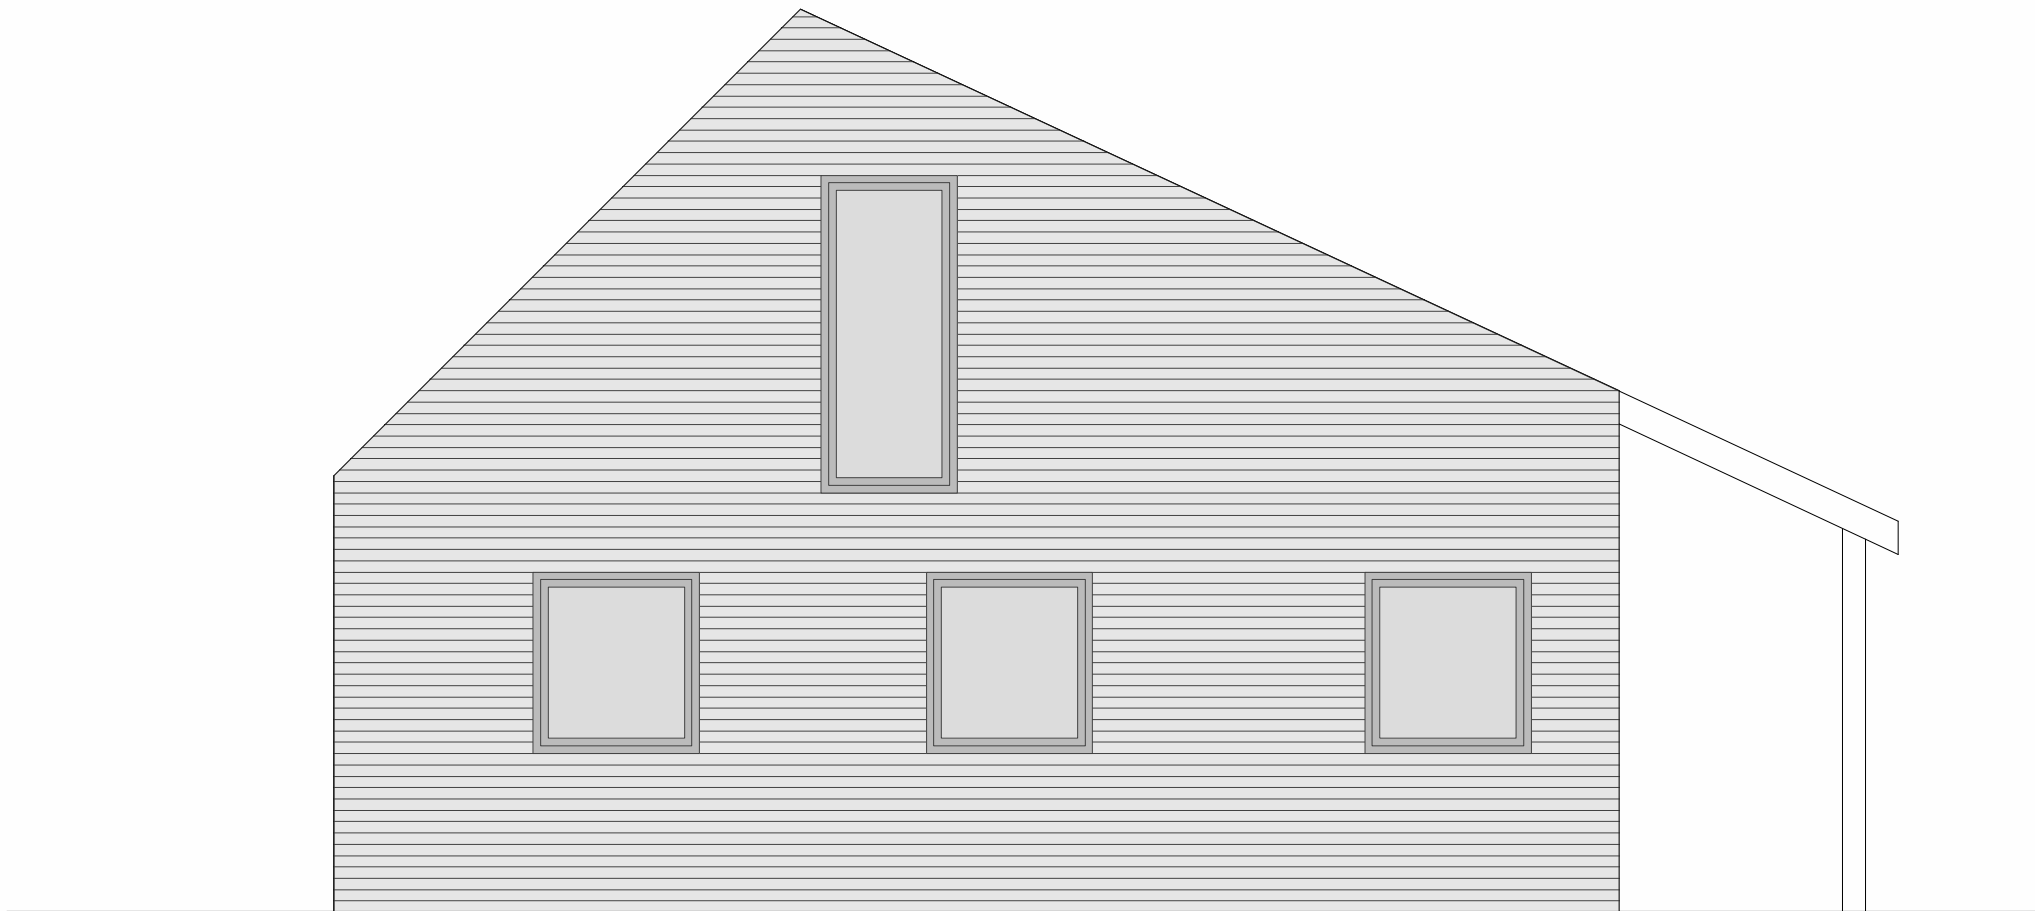


SIDE ELEVATION

 George and Co.


Proposed new dwellings
and Granny annex at
Park Place, Troedyrhiw

For Mr and Mrs Birch


604.004	ELEVATIONS		
sketch	1:50@A1	Dec 19	CG
1st Floor Woodfred Studios 62 High St Merthyr Tydfil CF37 8DE 07830328652 hello@georgeandco.studio www.georgeandco.studio			
DO NOT SCALE THIS DRAWING			©George and Co.

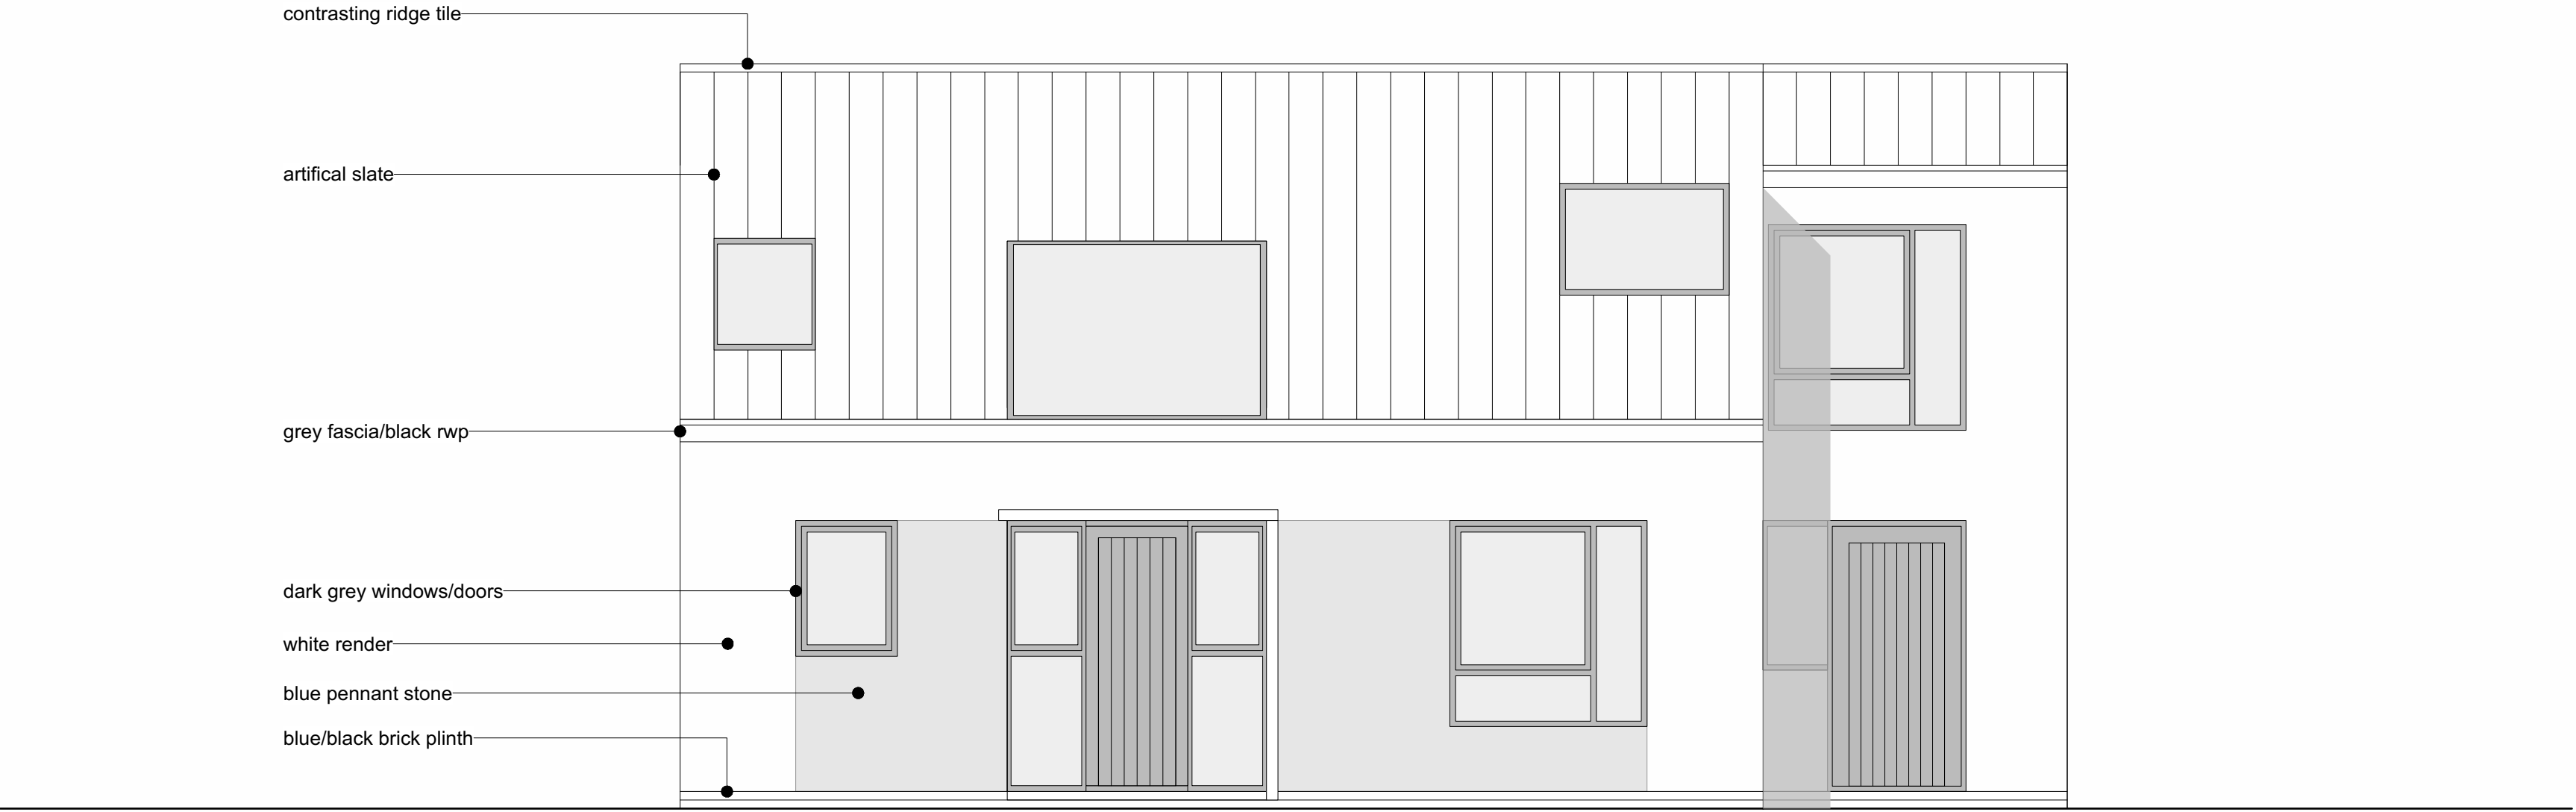


FRONT ELEVATION

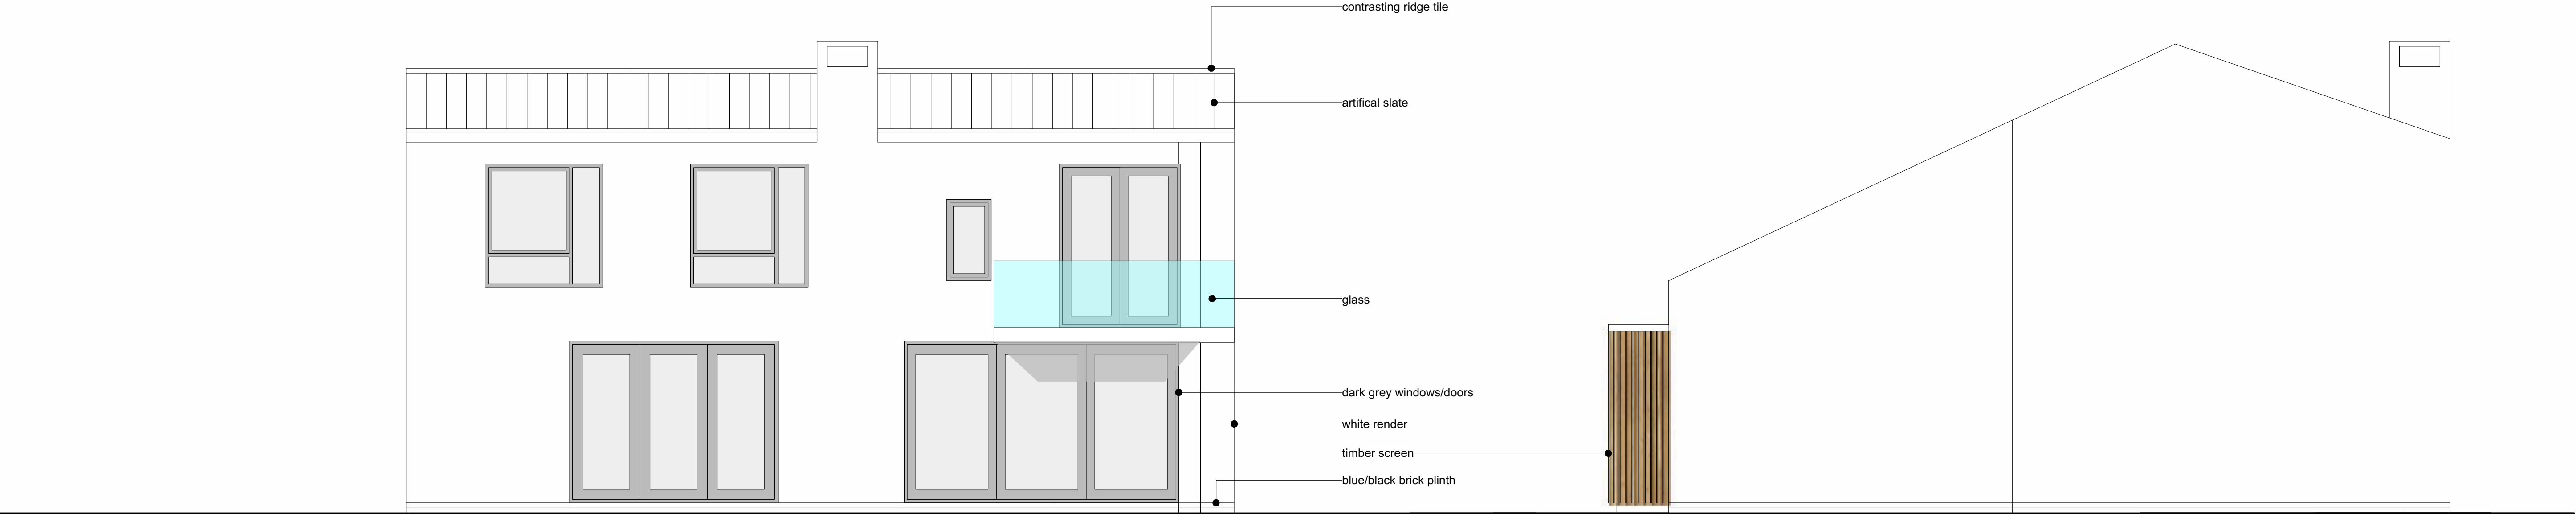

REAR ELEVATION

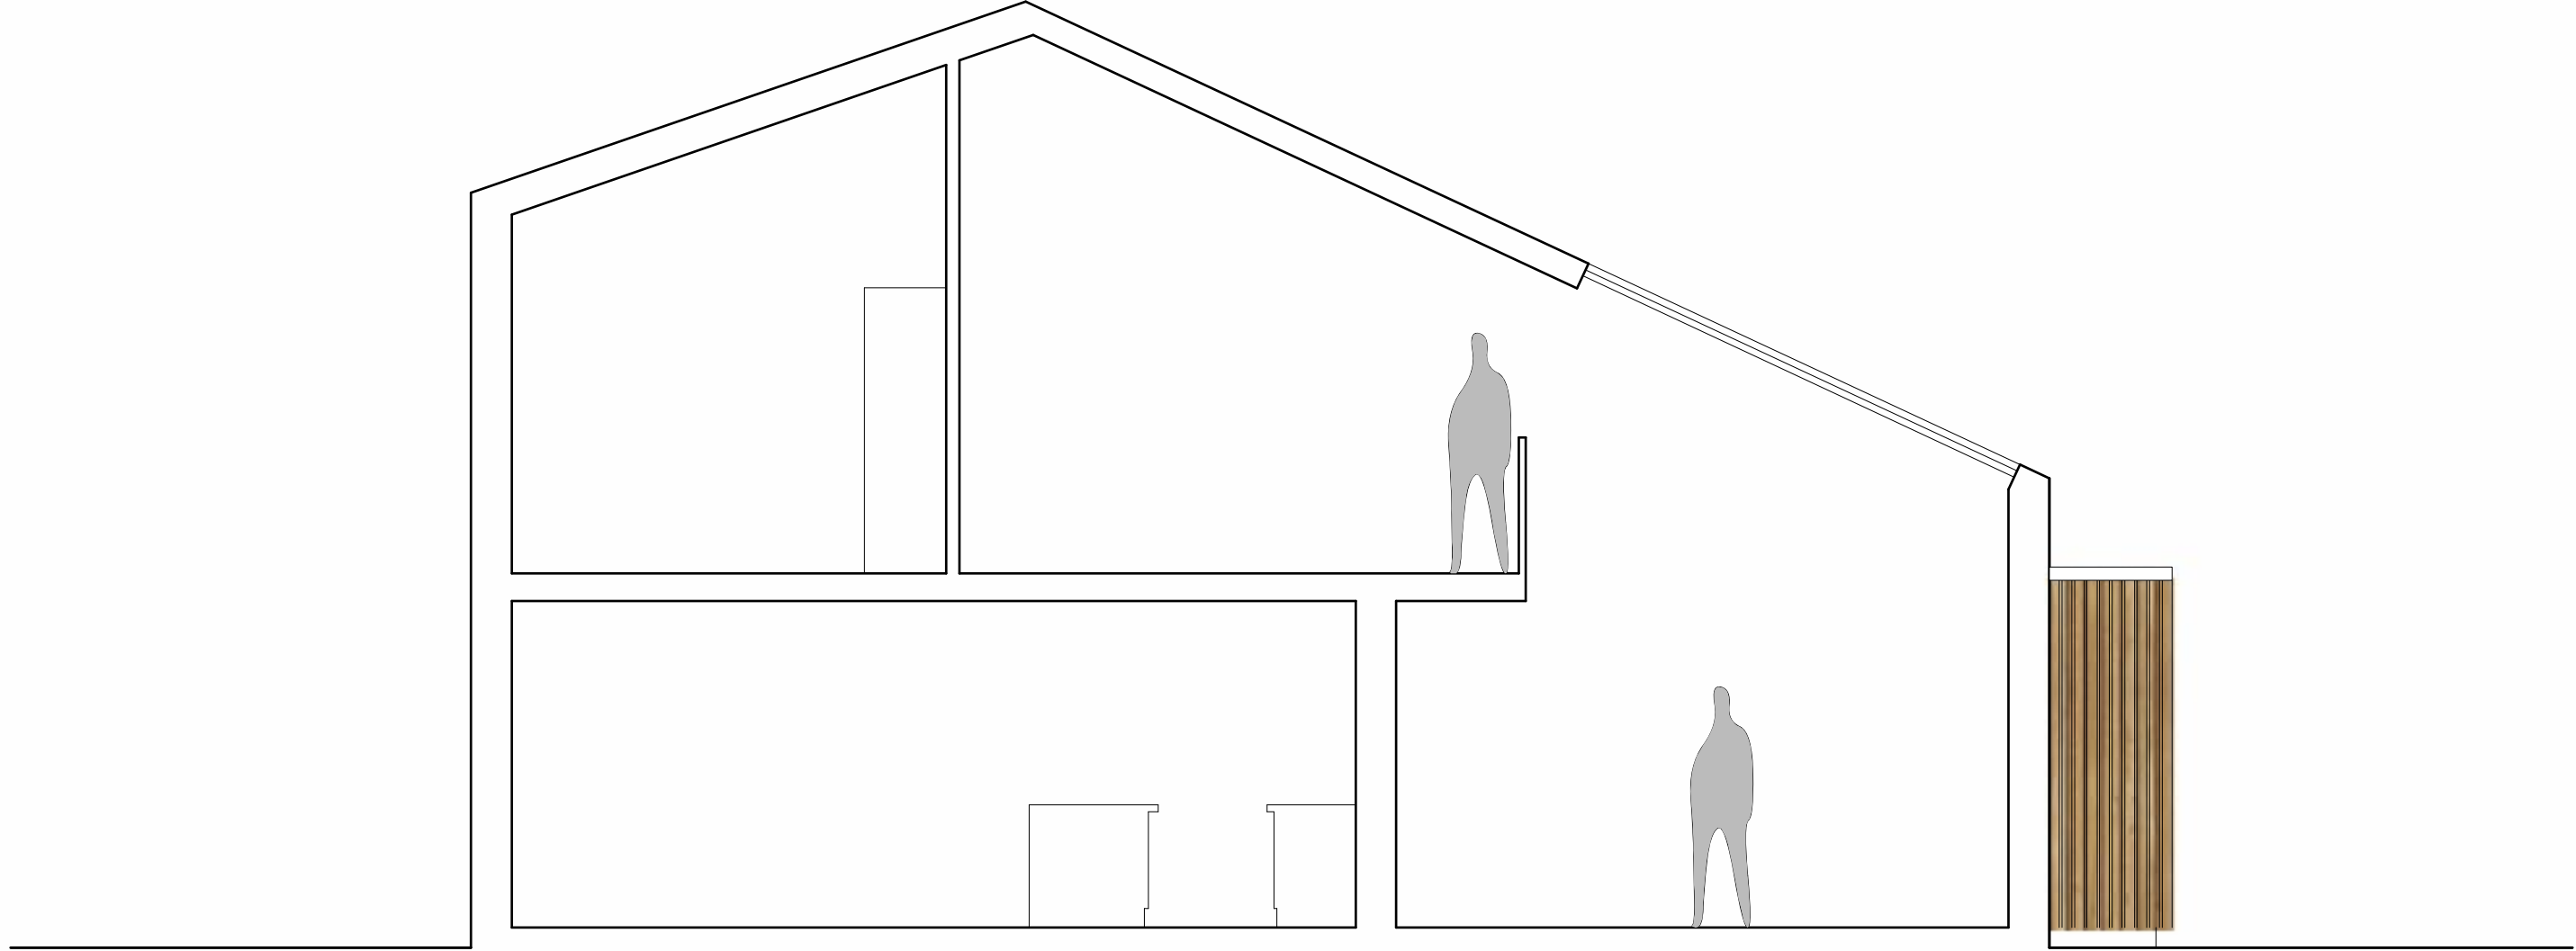

SECTION A-A

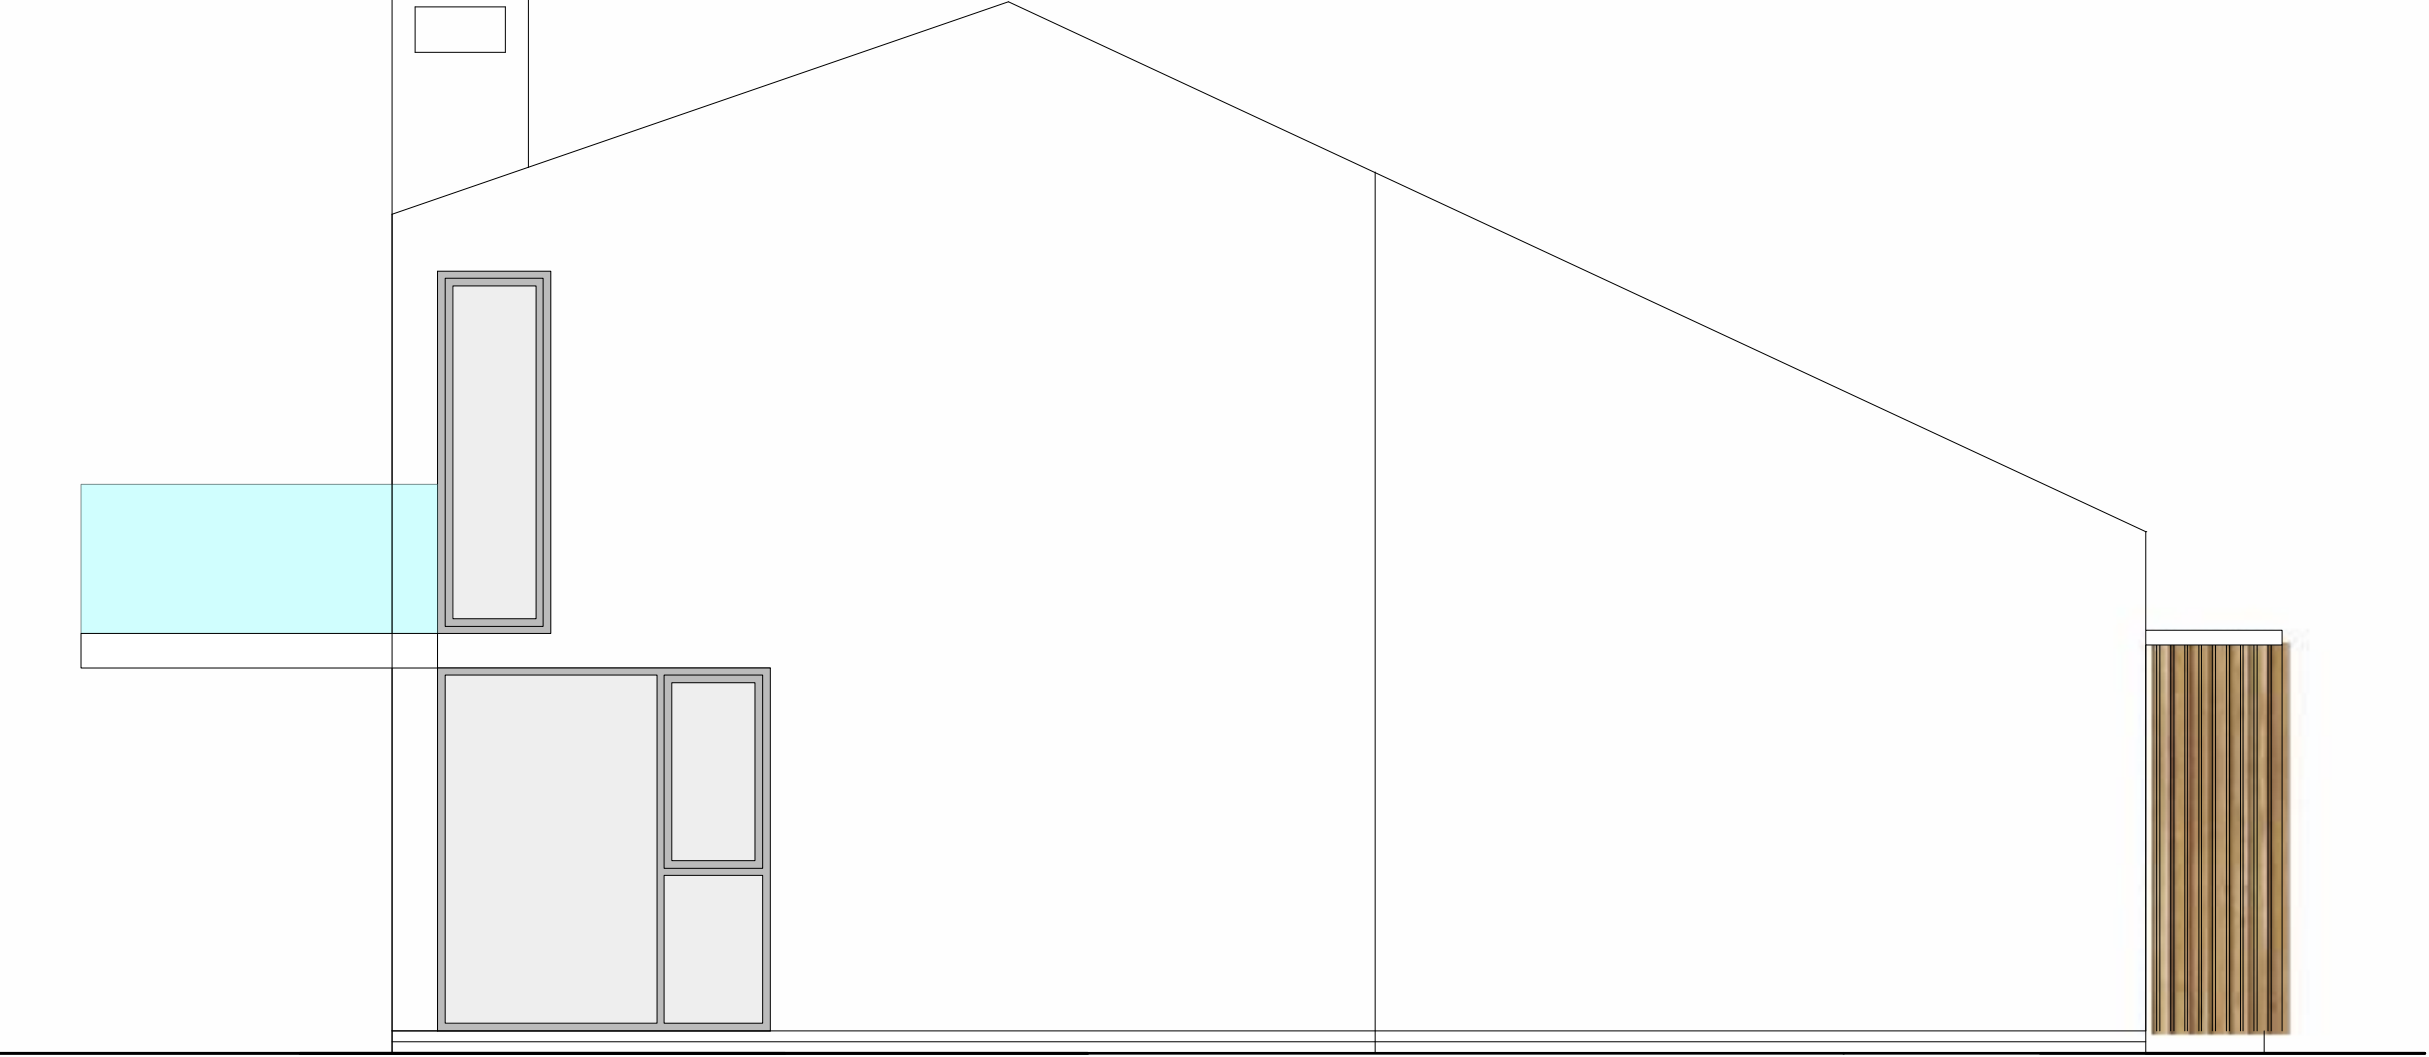


SIDE ELEVATION

 George and Co.


Proposed new dwellings
and Granny annex at
Park Place, Troedyrhiw


For Mr and Mrs Birch

604.005	ELEVATIONS		
sketch	1:50@A1	Dec 19	CG
1st Floor Woodfired Studios 62 High St Merthyr Tydfil CF37 6DE 07830328652 hello@georgeandco.studio www.georgeandco.studio			
DO NOT SCALE THIS DRAWING		©George and Co.	

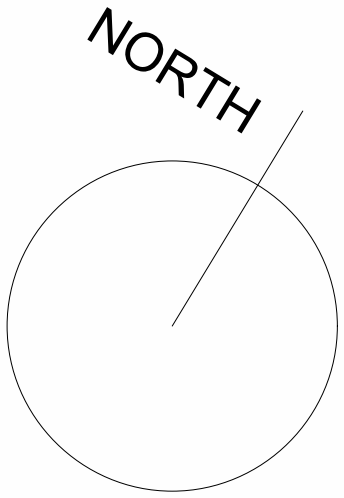


FIRST FLOOR

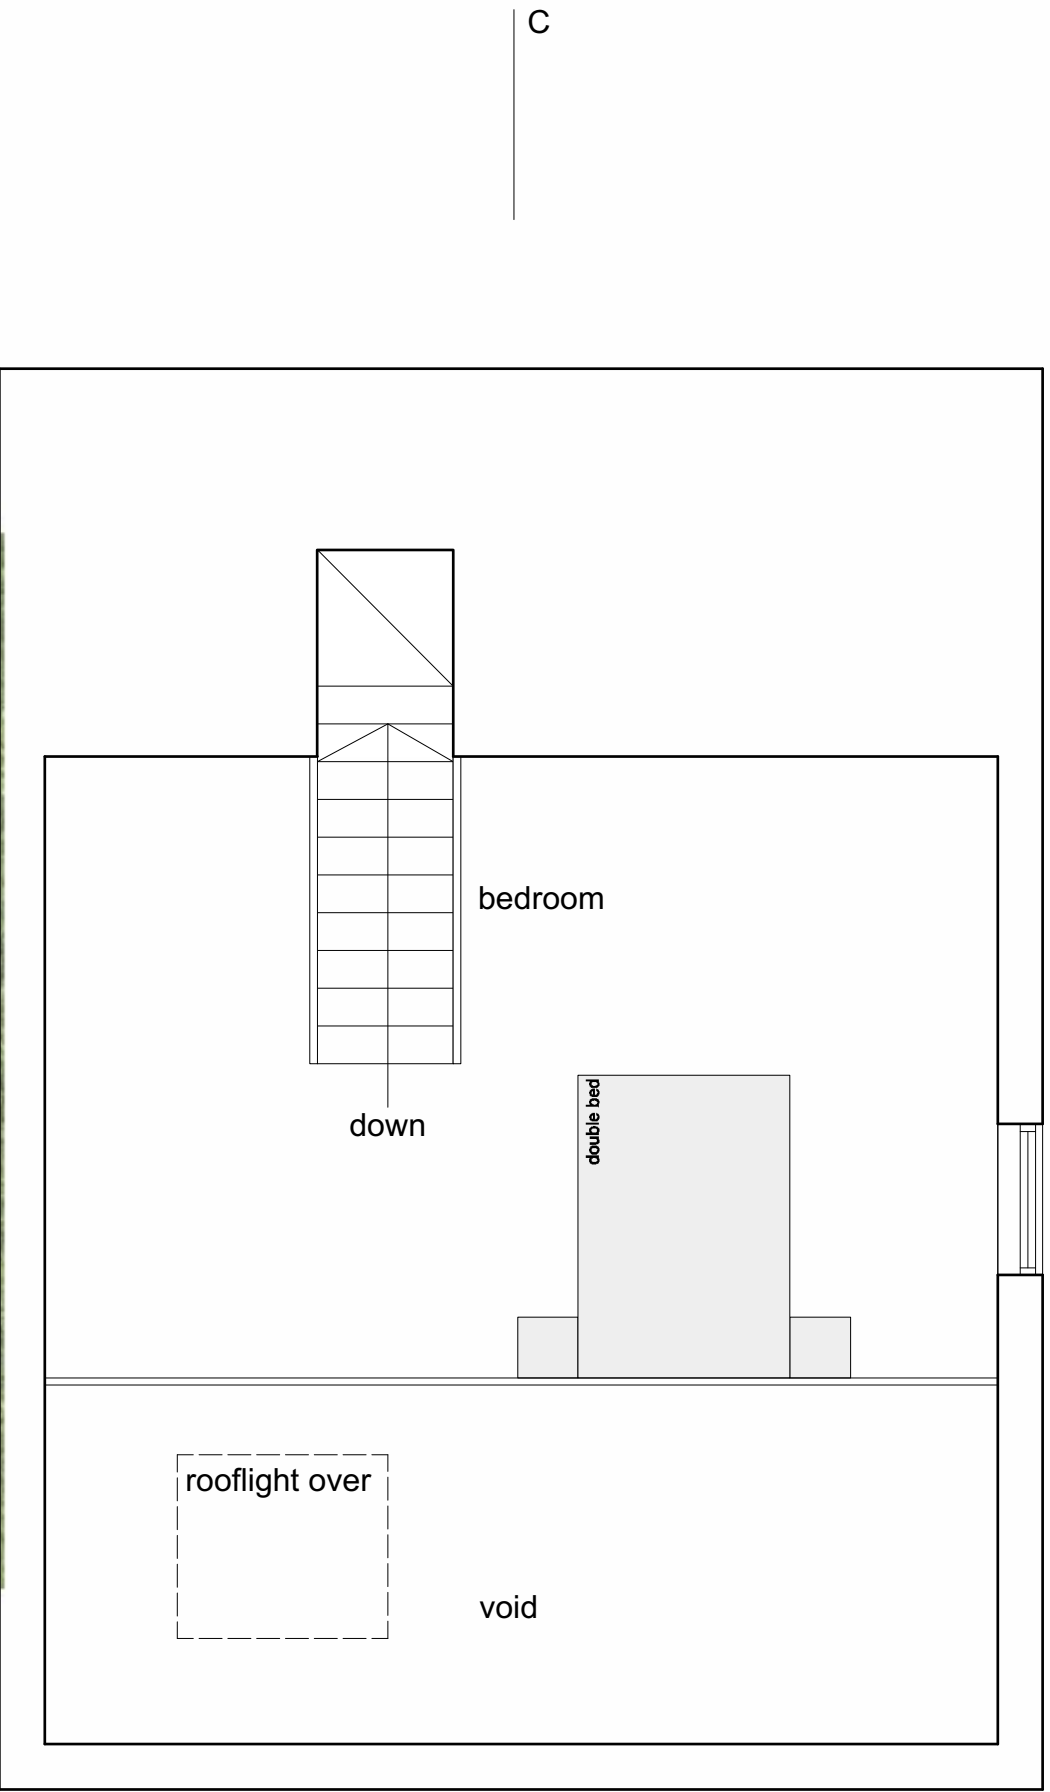

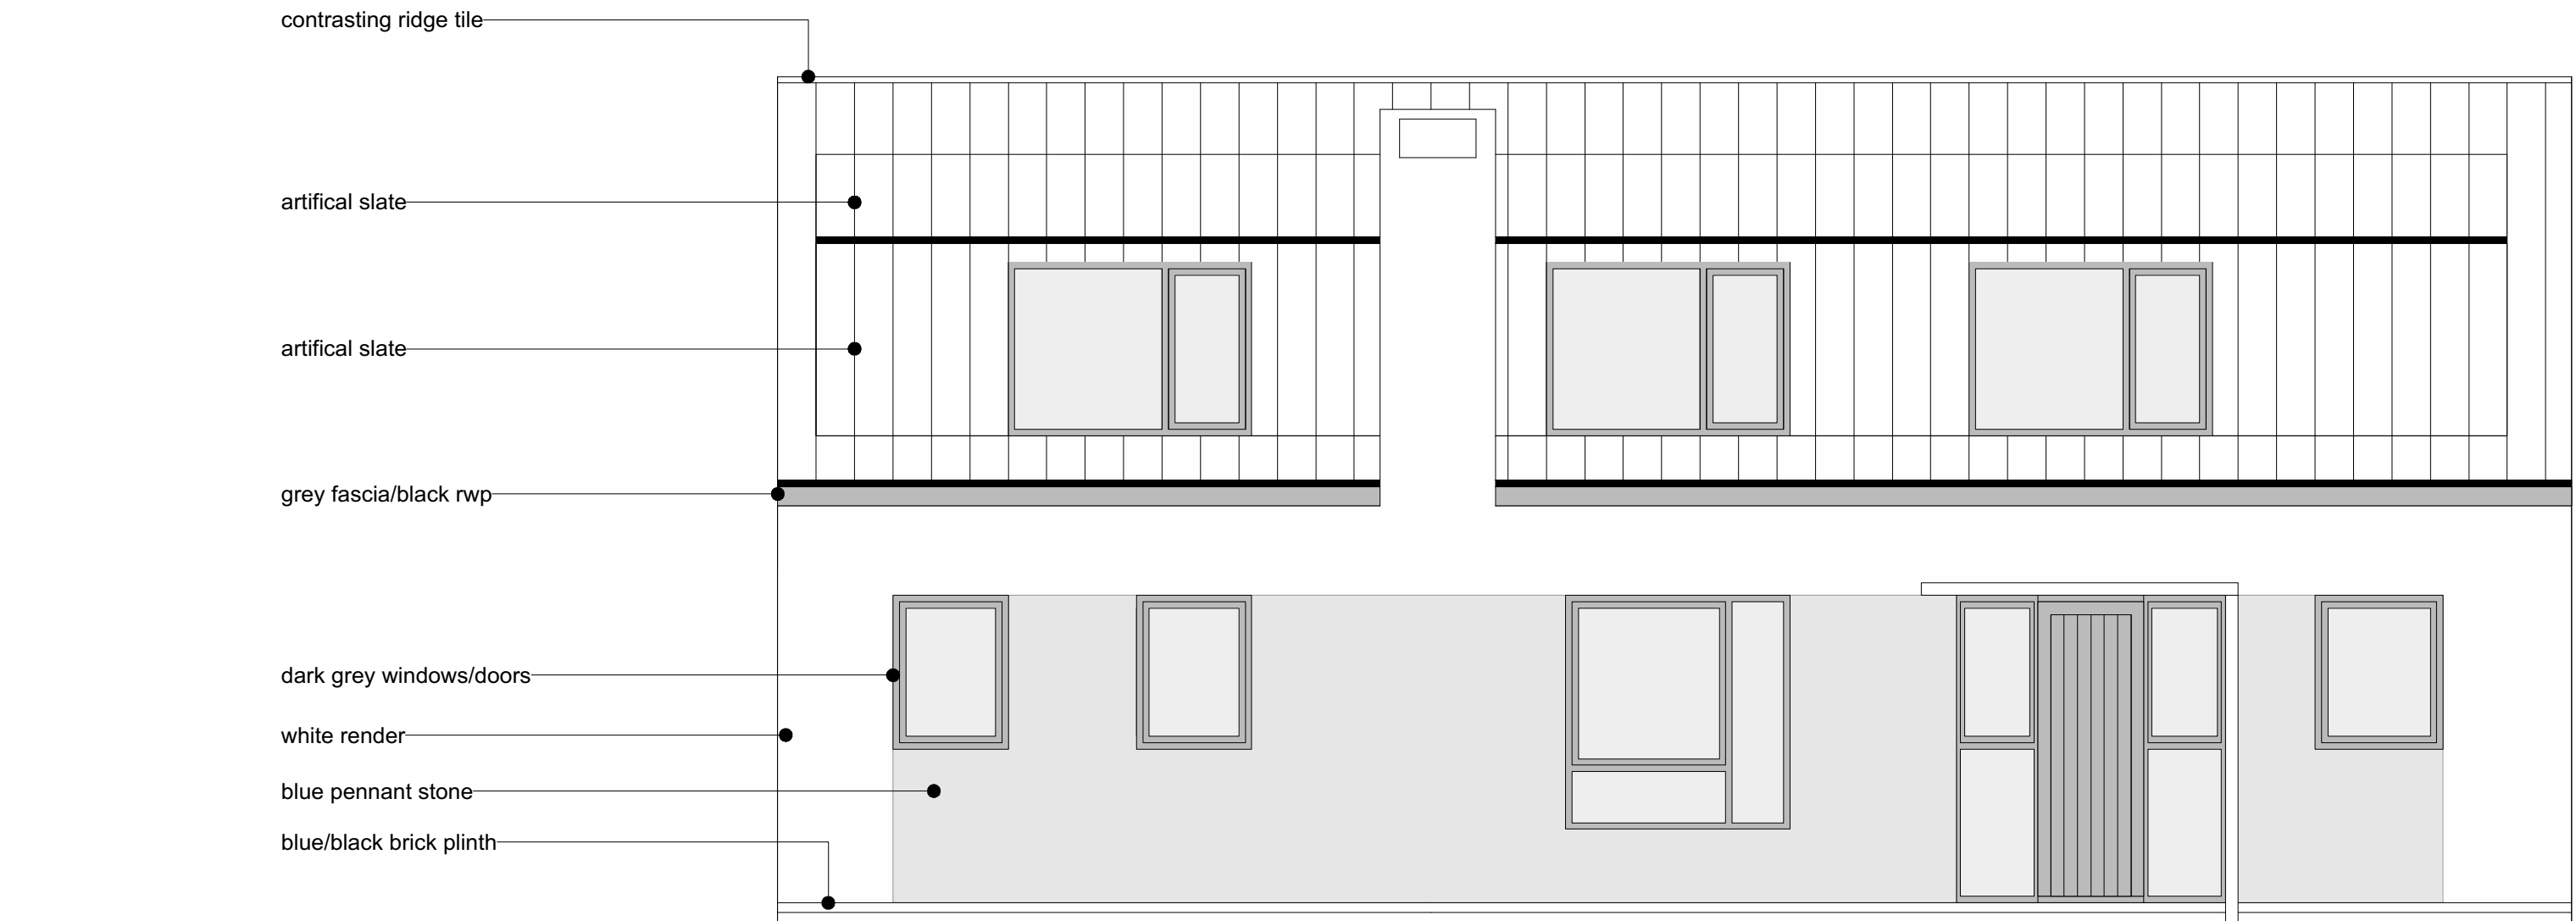


FRONT ELEVATION

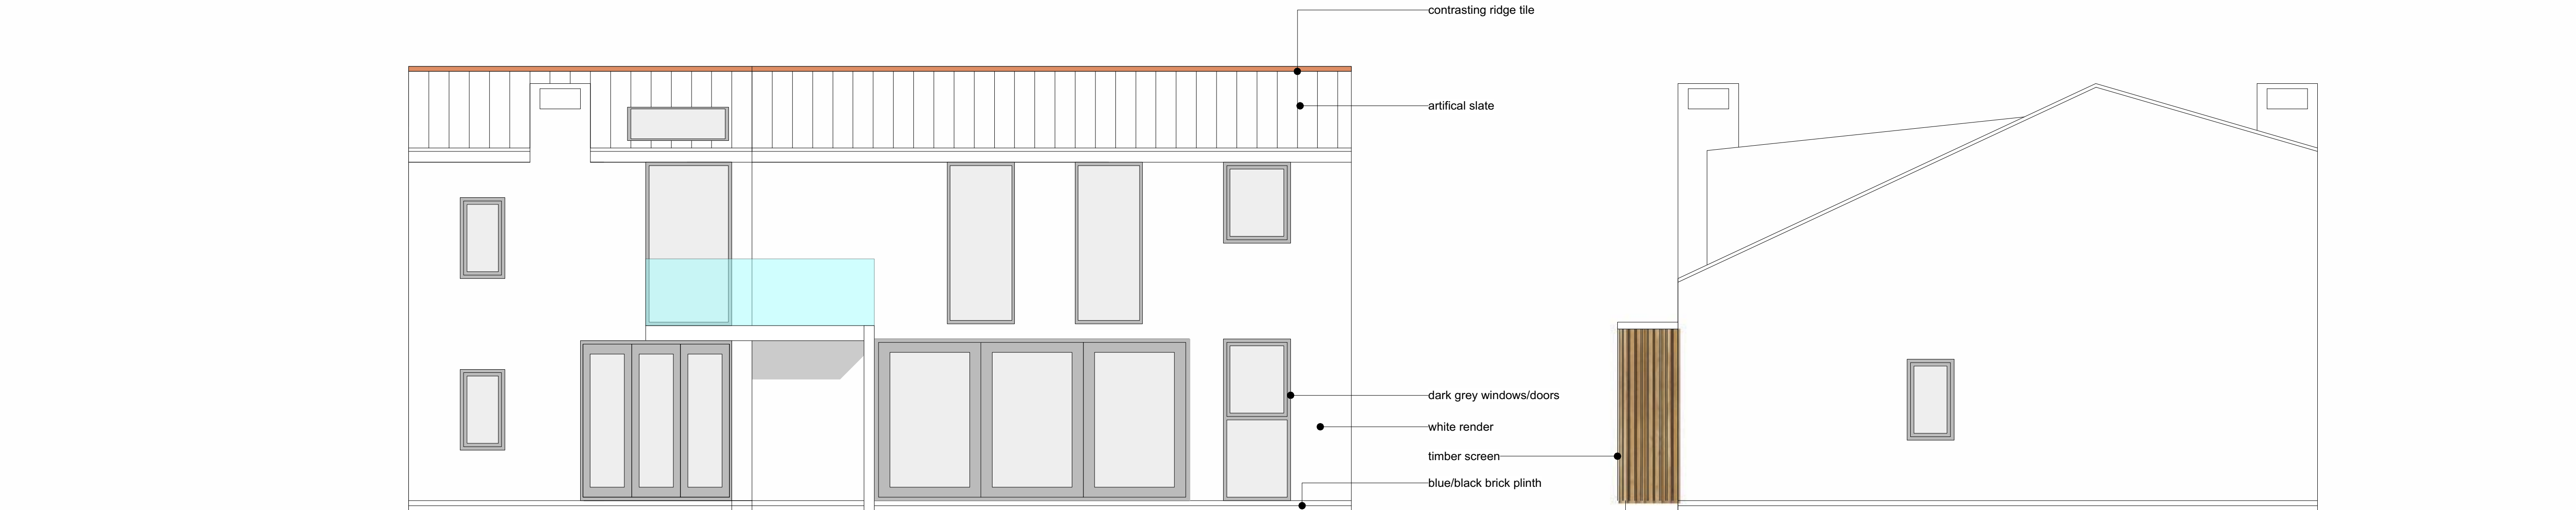


REAR ELEVATION

SIDE ELEVATION

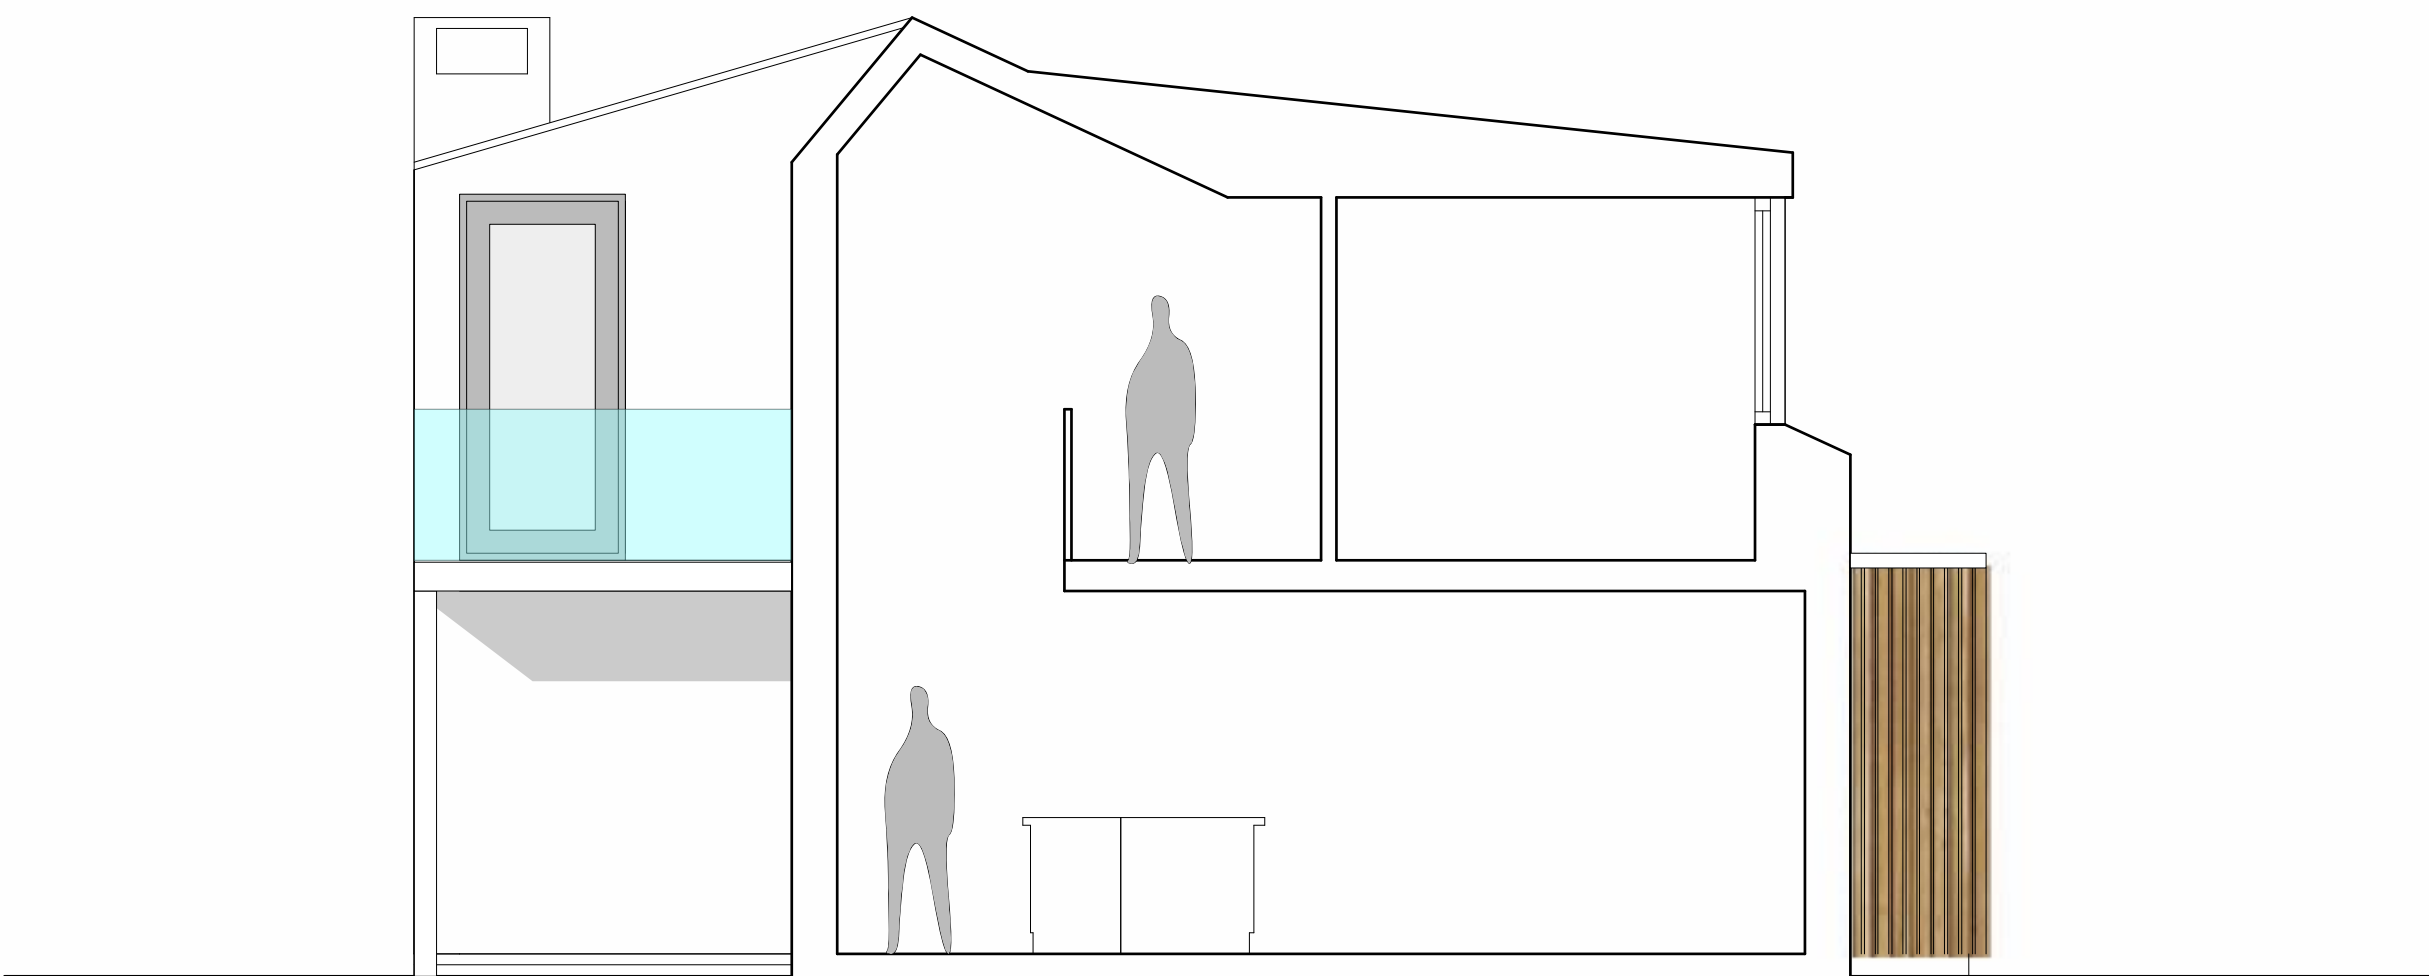

SECTION A-A

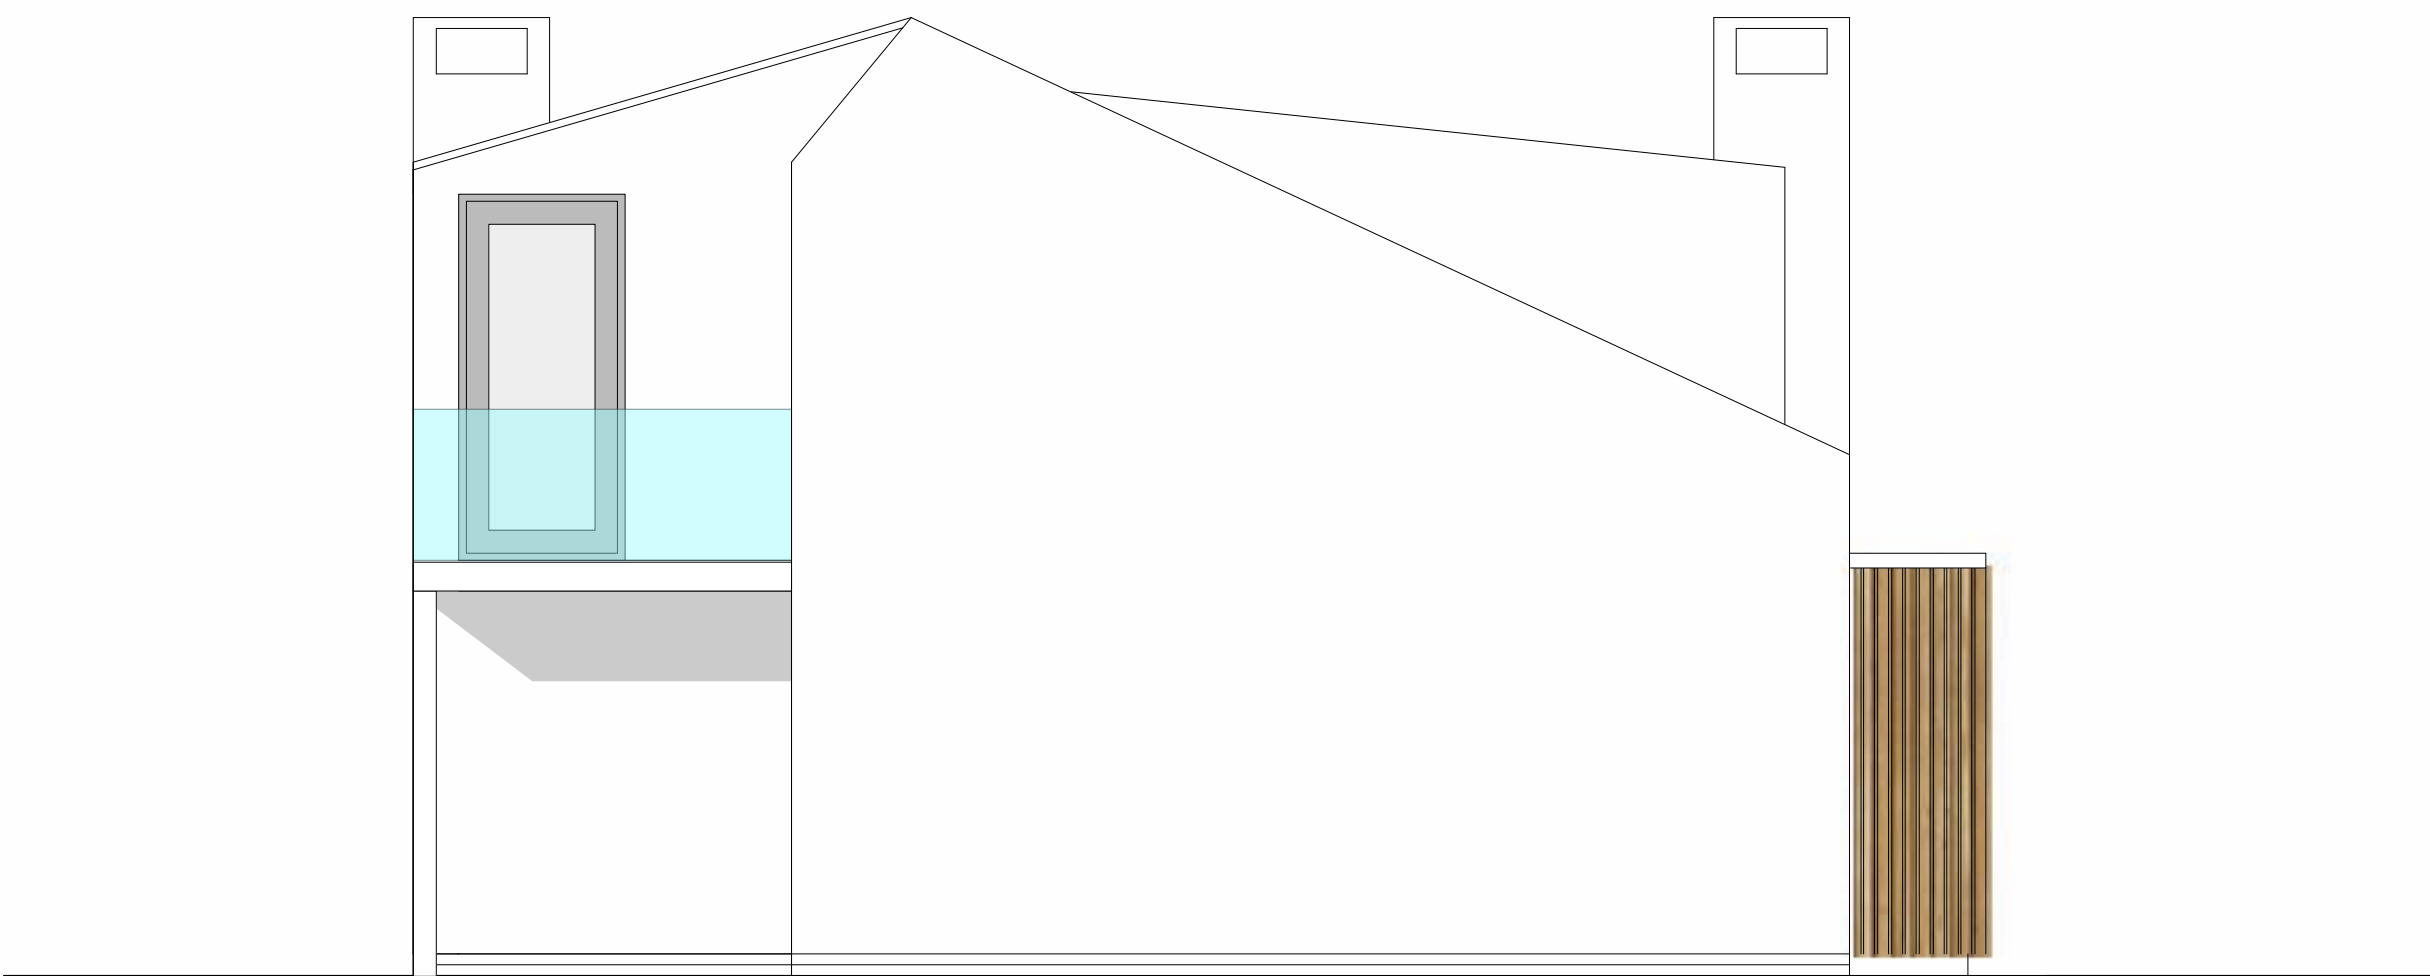

SIDE ELEVATION

George and Co.

Proposed new dwellings
and Granny annex at
Park Place, Troedyrhiw
For Mr and Mrs Birch

604.003	ELEVATIONS		
sketch	1:50@A1	Dec 19	CG
1st Floor Woodfired Studios 62 High St Marlthyr Tydref, CF37 8DE 07830328652 hello@georgeandco.studio www.georgeandco.studio			
DO NOT SCALE THIS DRAWING			©George and Co.