


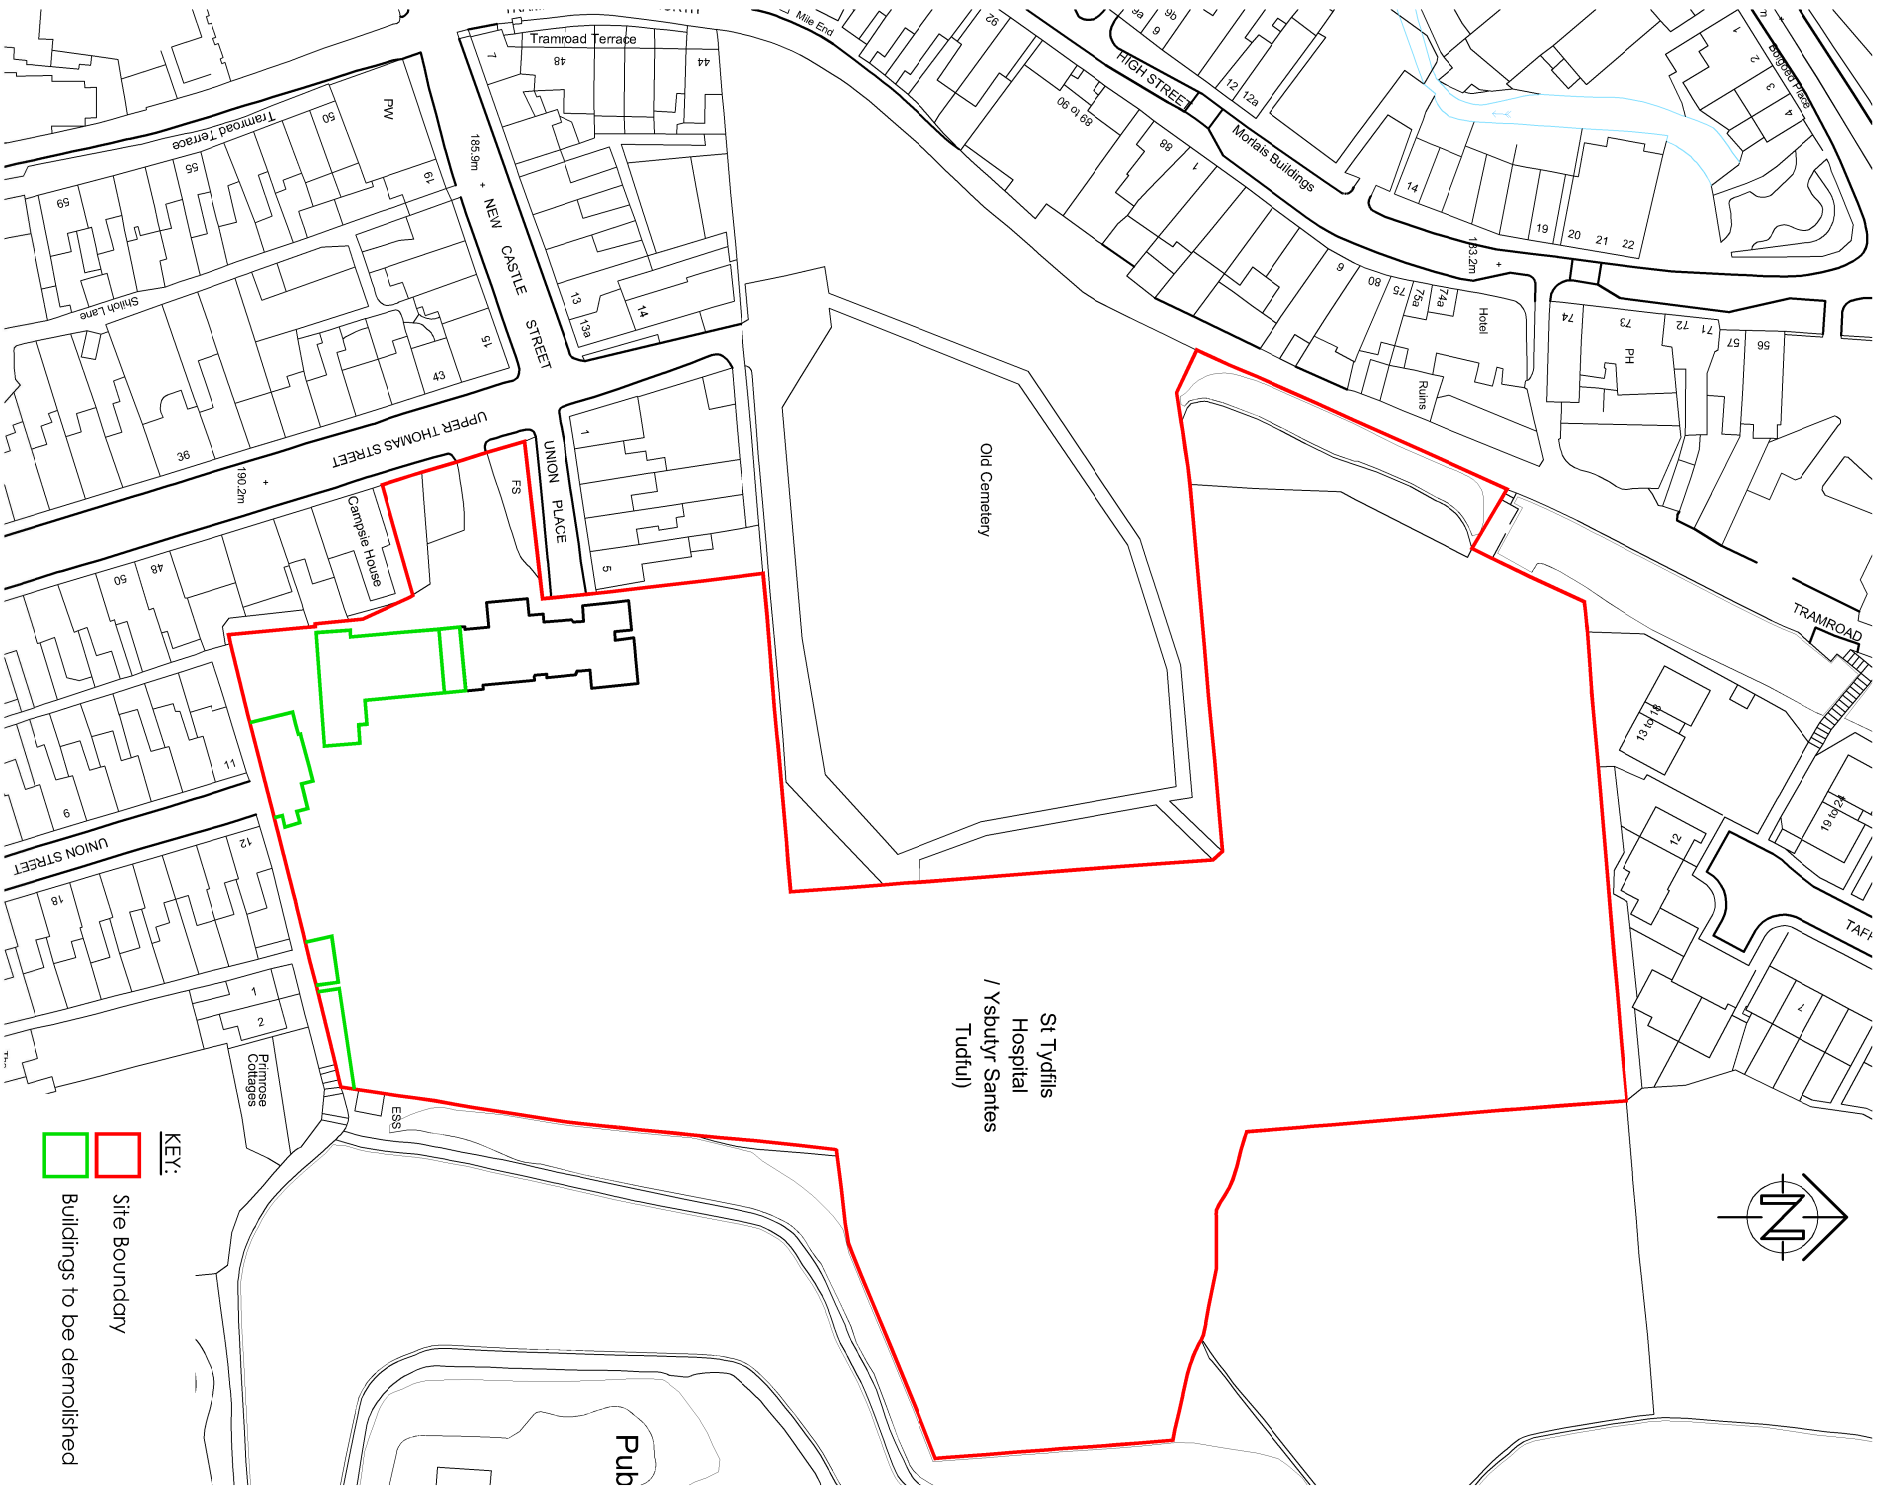

Drawn: WWM Client: Coronado
Checked: JM Project: St Tydfil's Hospital Site, Merthyr Tydfil
Date: July' 2020 Title: Site Location Plan
Scale: 1:1250@A4 Ref: 2447-00 (03) 100 Rev: -
Status: