



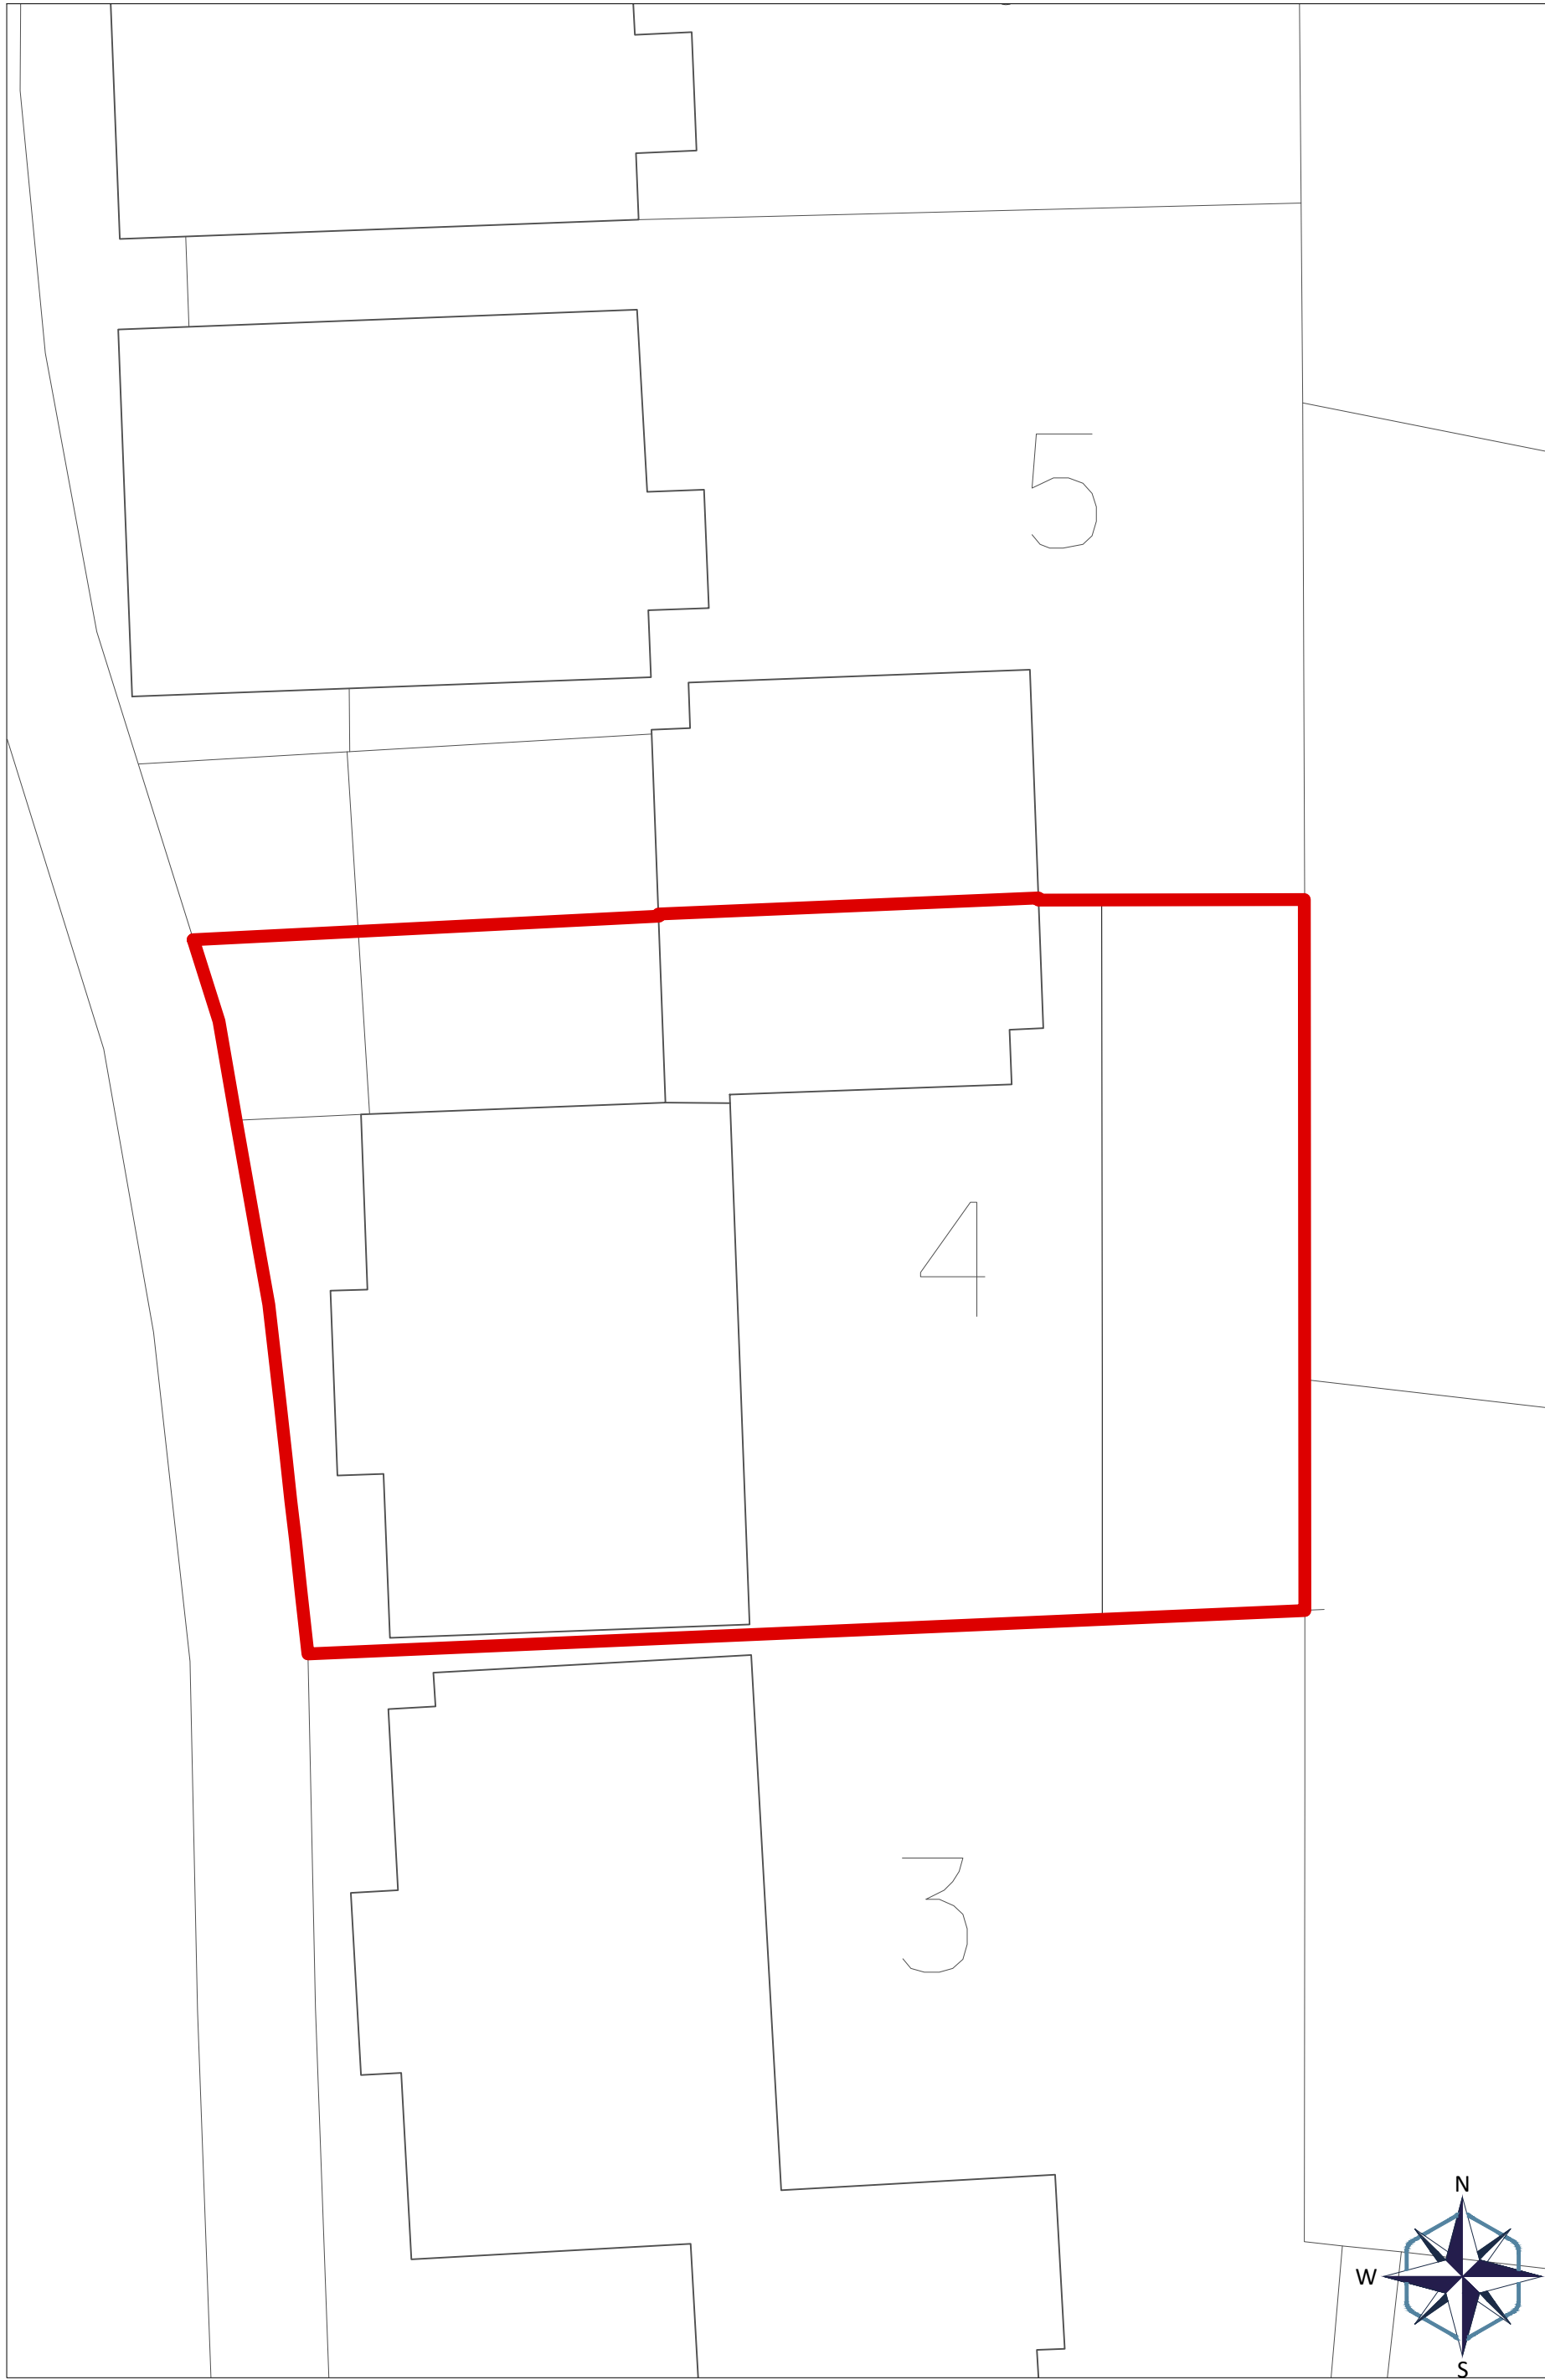

Existing Site layout

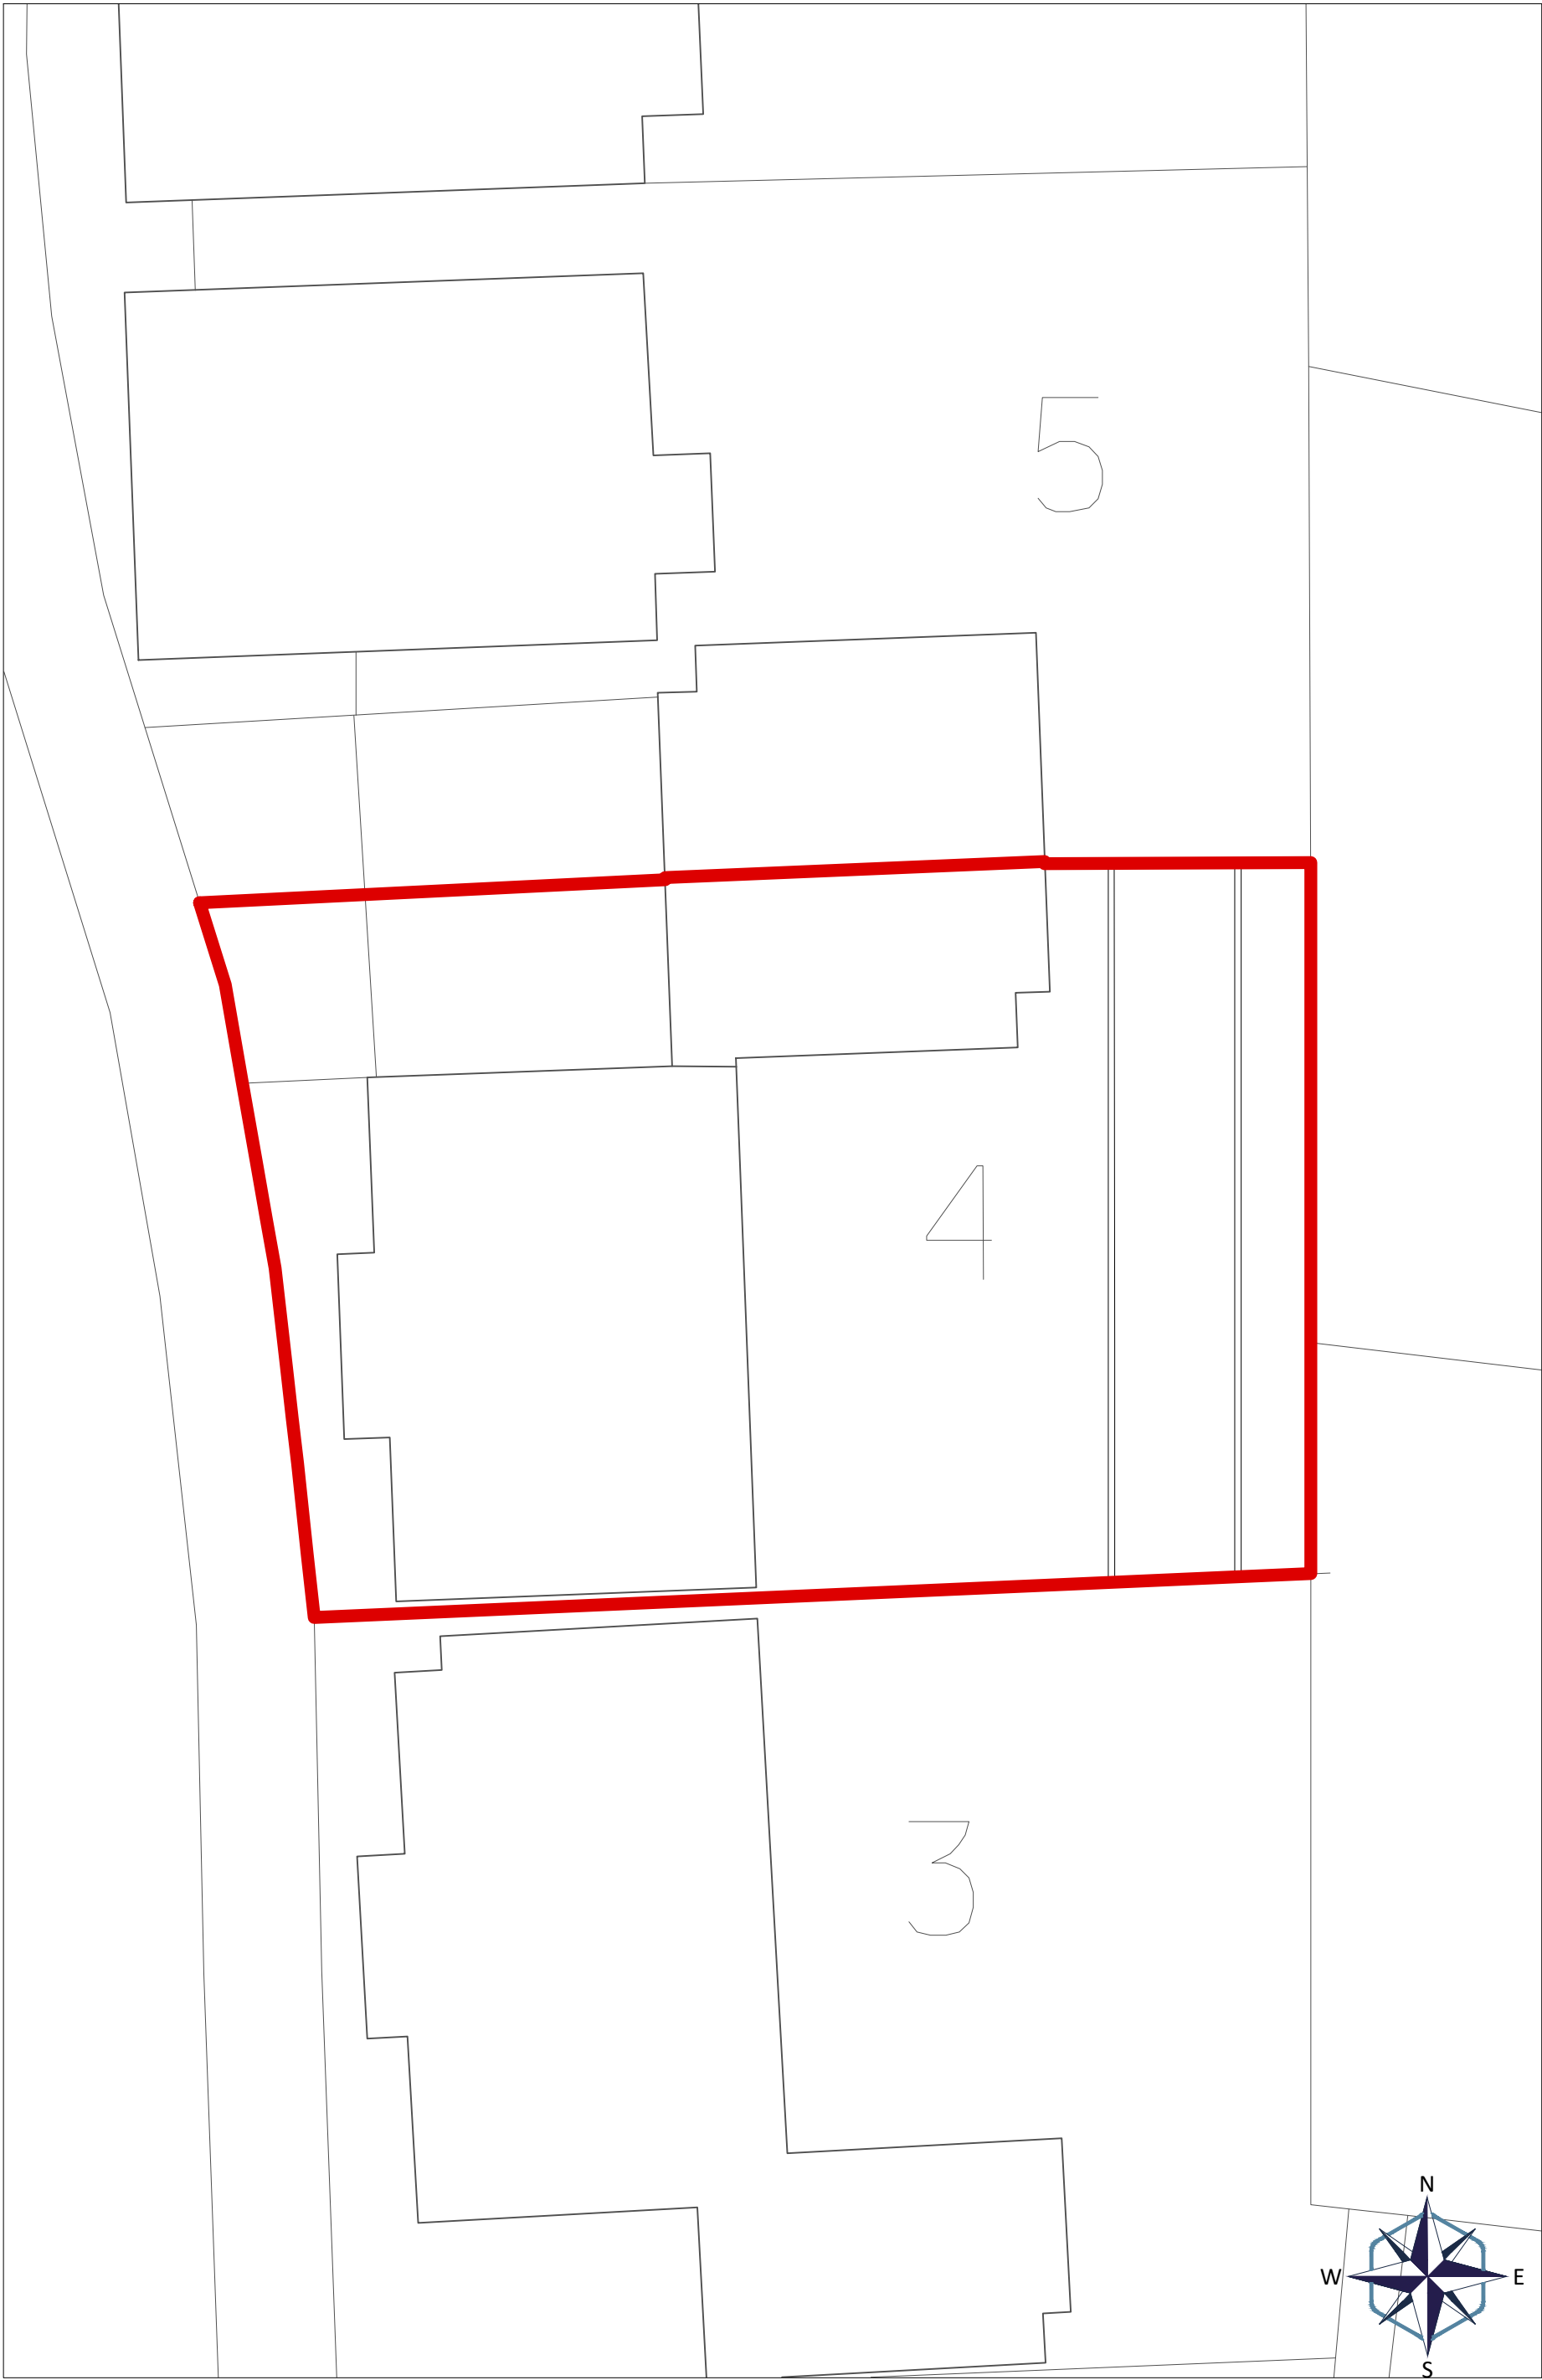

Proposed Site layout

Existing and proposed Site layout
Scale 1:100
PP-13926095
4 Harris Court,
Quakers Yard,
Treharris,
CF46 5LX

 Site Boundary