




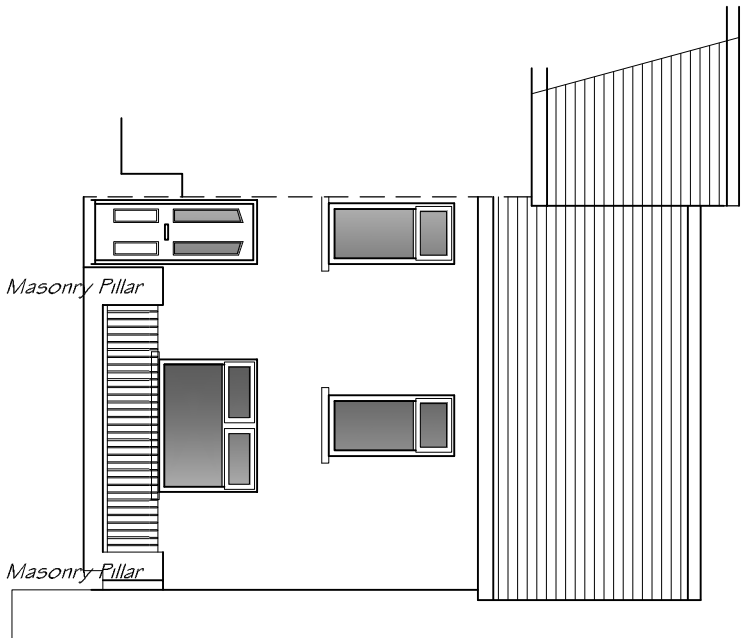


EXISTING FRONT ELEVATION 1:100

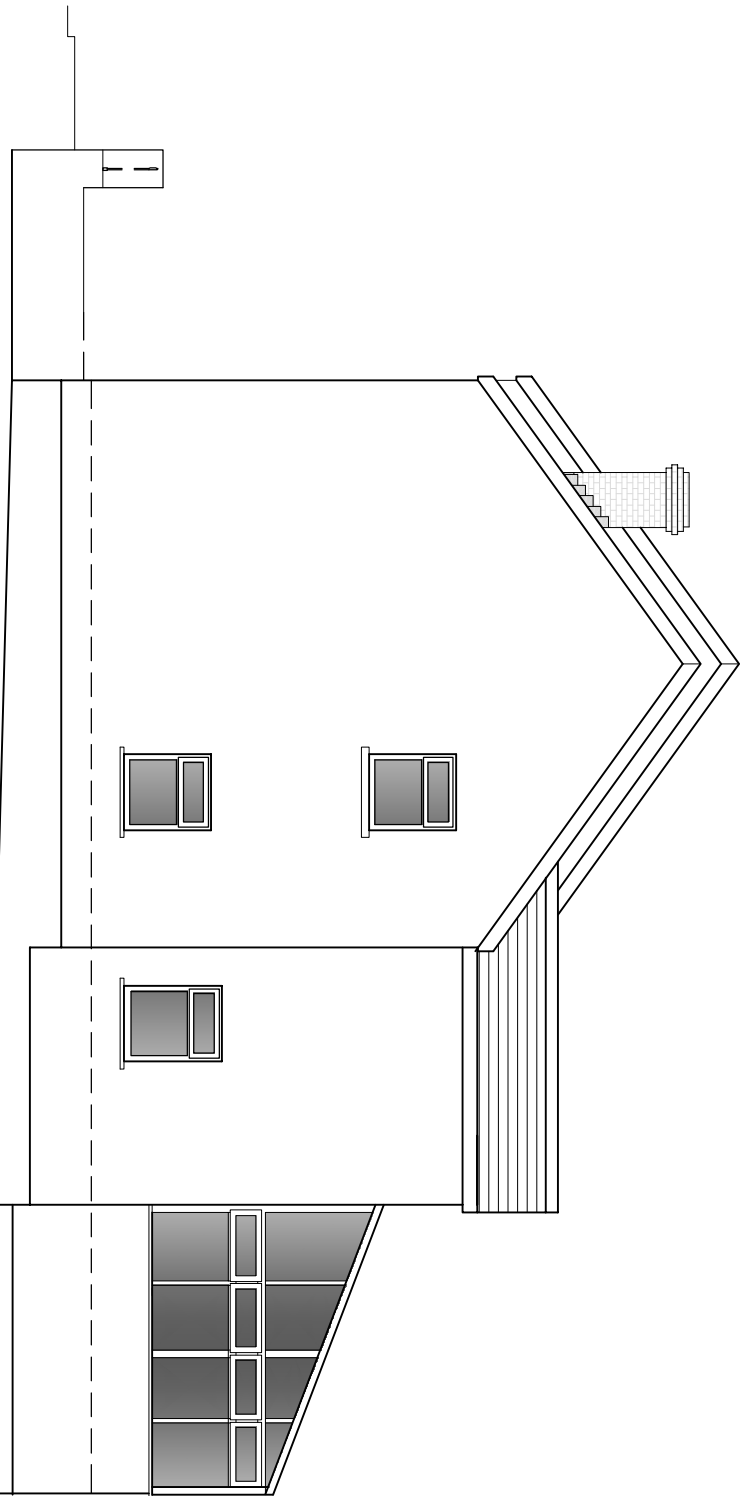


EXISTING SIDE ELEVATION 1:100

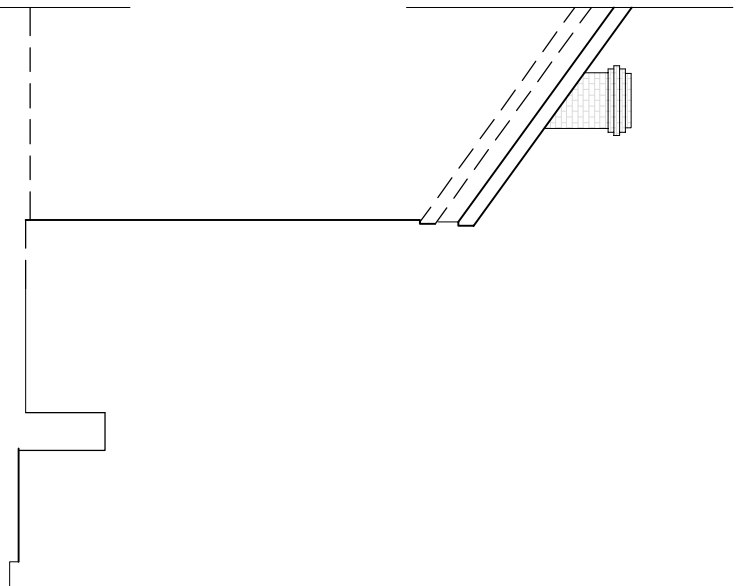


EXISTING SIDE ELEVATION (PART) 1:100

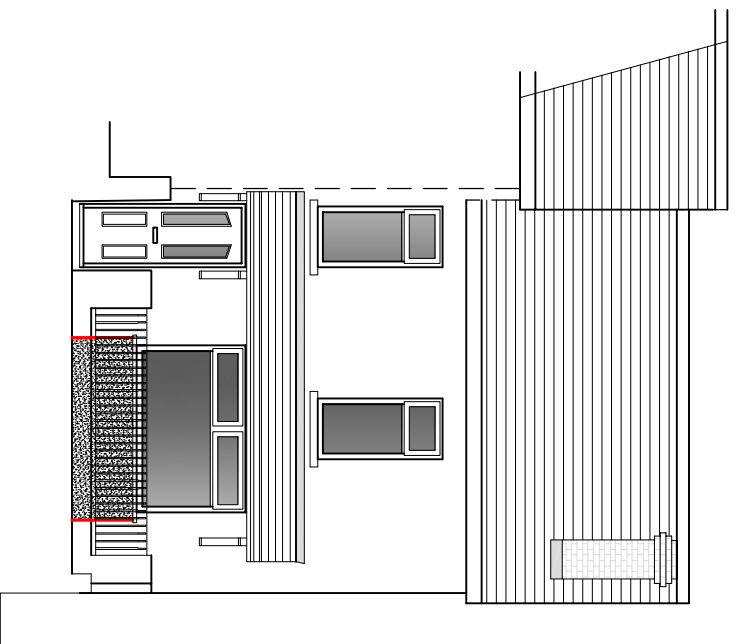


PROPOSED FRONT ELEVATION 1:100

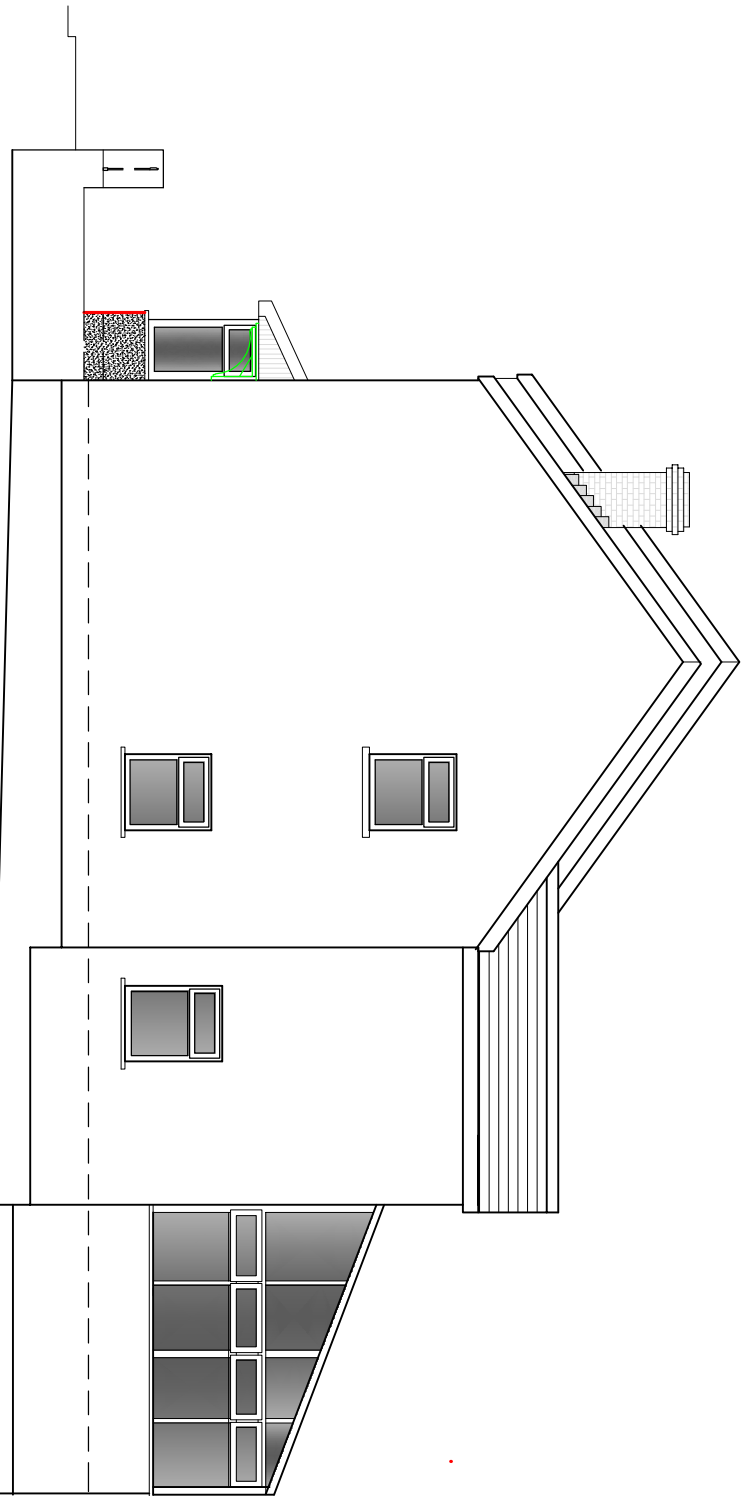


PROPOSED SIDE ELEVATION 1:100

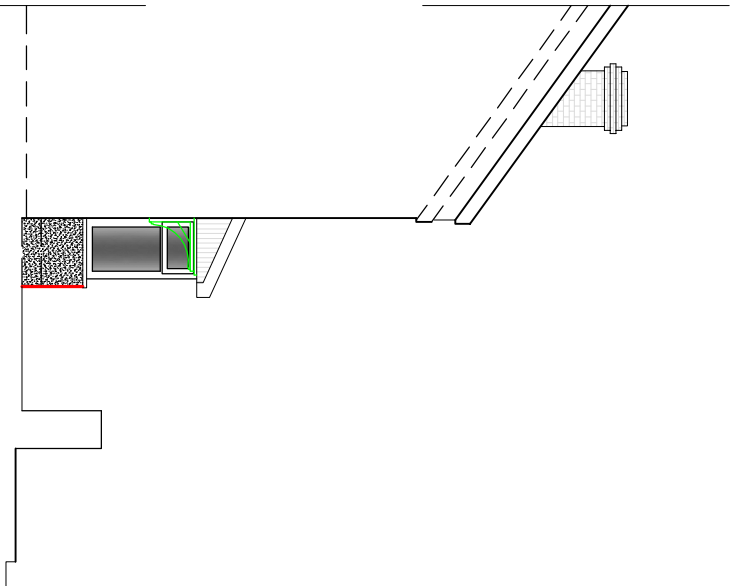

PROPOSED SIDE ELEVATION (PART) 1:100

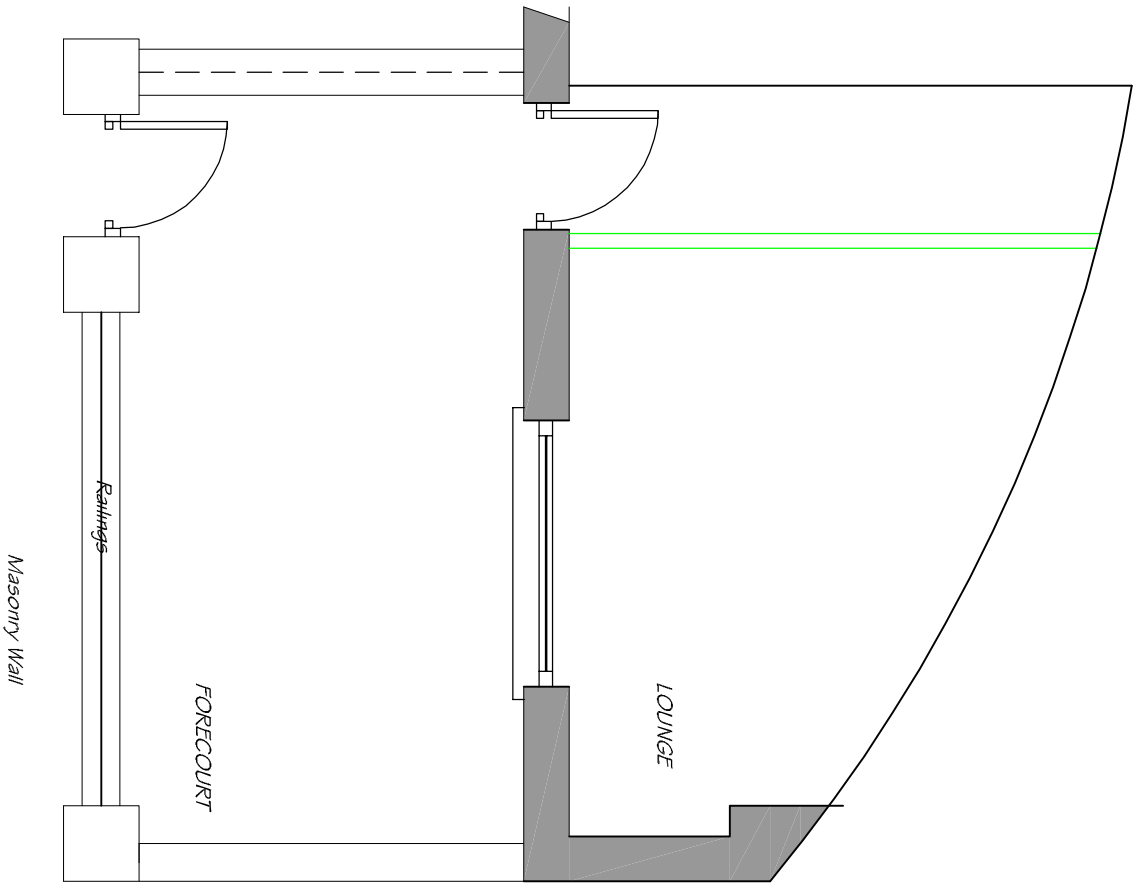

EXISTING GROUND FLOOR PLAN (PART) 1:50

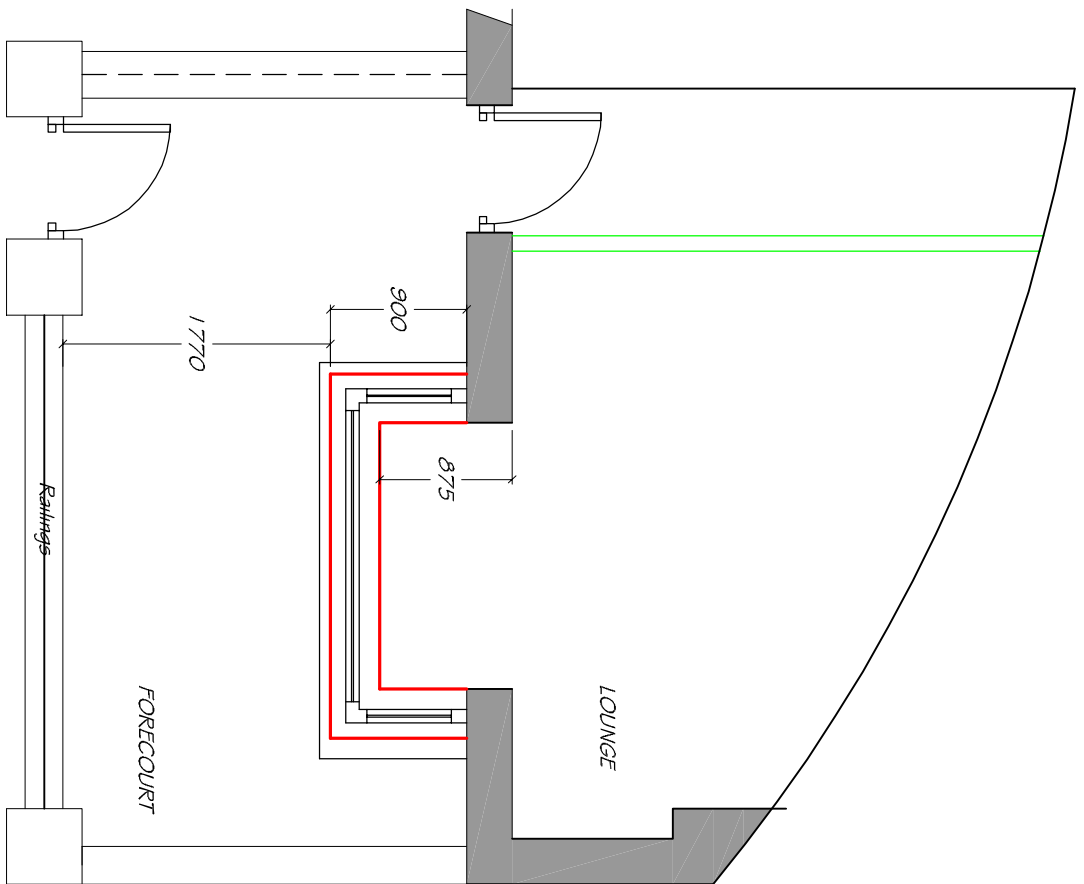

PROPOSED GROUND FLOOR PLAN (PART) 1:50

PROPOSED EXTERNAL FINISHES
ROOF:
GREY SLATE TO MATCH THE EXISTING
WALLS:
CAVITY CONSTRUCTION WITH SAND & CEMENT
RENDER WITH DASH FINISH TO MATCH EXISTING.
WINDOWS:
WHITE UPVC DOUBLE GLAZED,
FASCIA & BARGEBOARDS
WHITE UPVC.



LOCATION PLAN 1:1250