


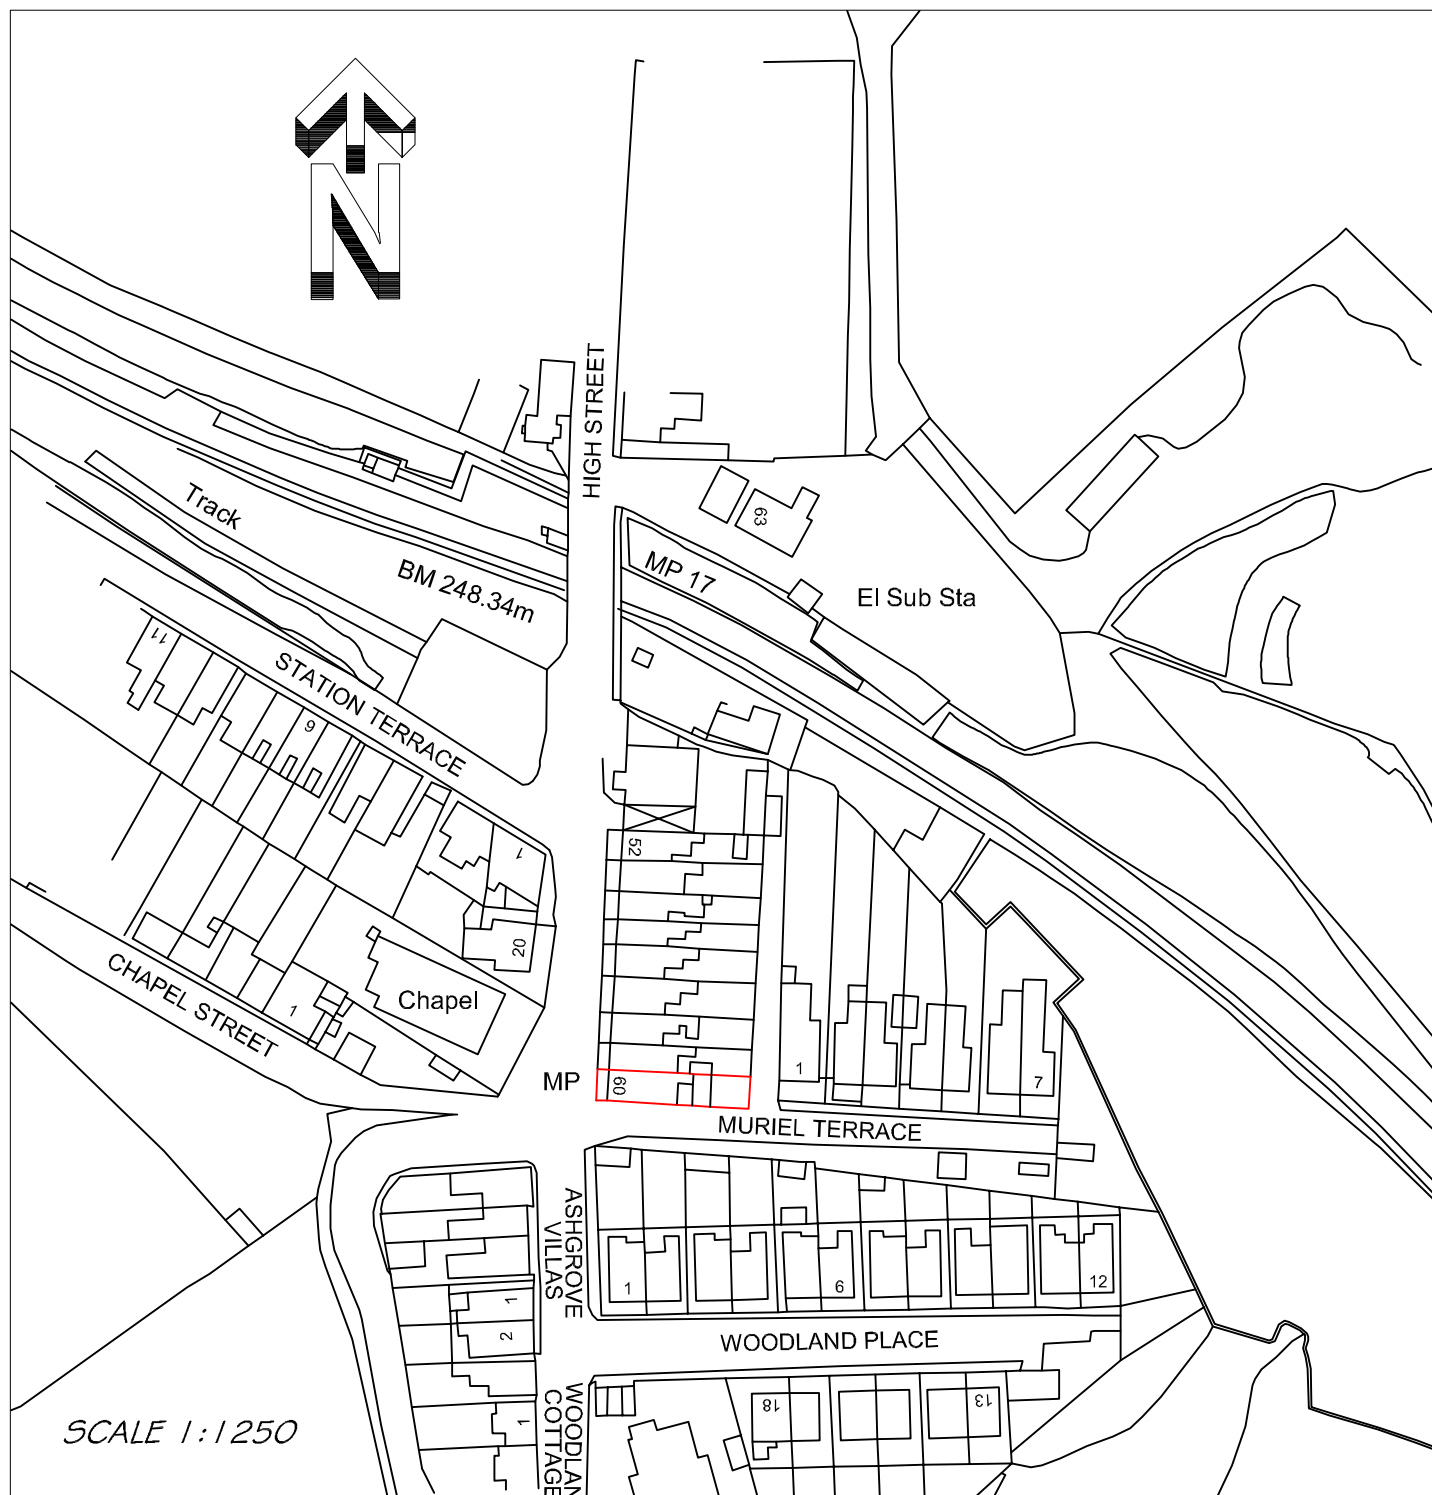

PROPOSED FRONT BAY WINDOW
AT:
60, HIGH STREET,
BEDLINOG,
MERTHYR TYDFIL CF46 6TR