



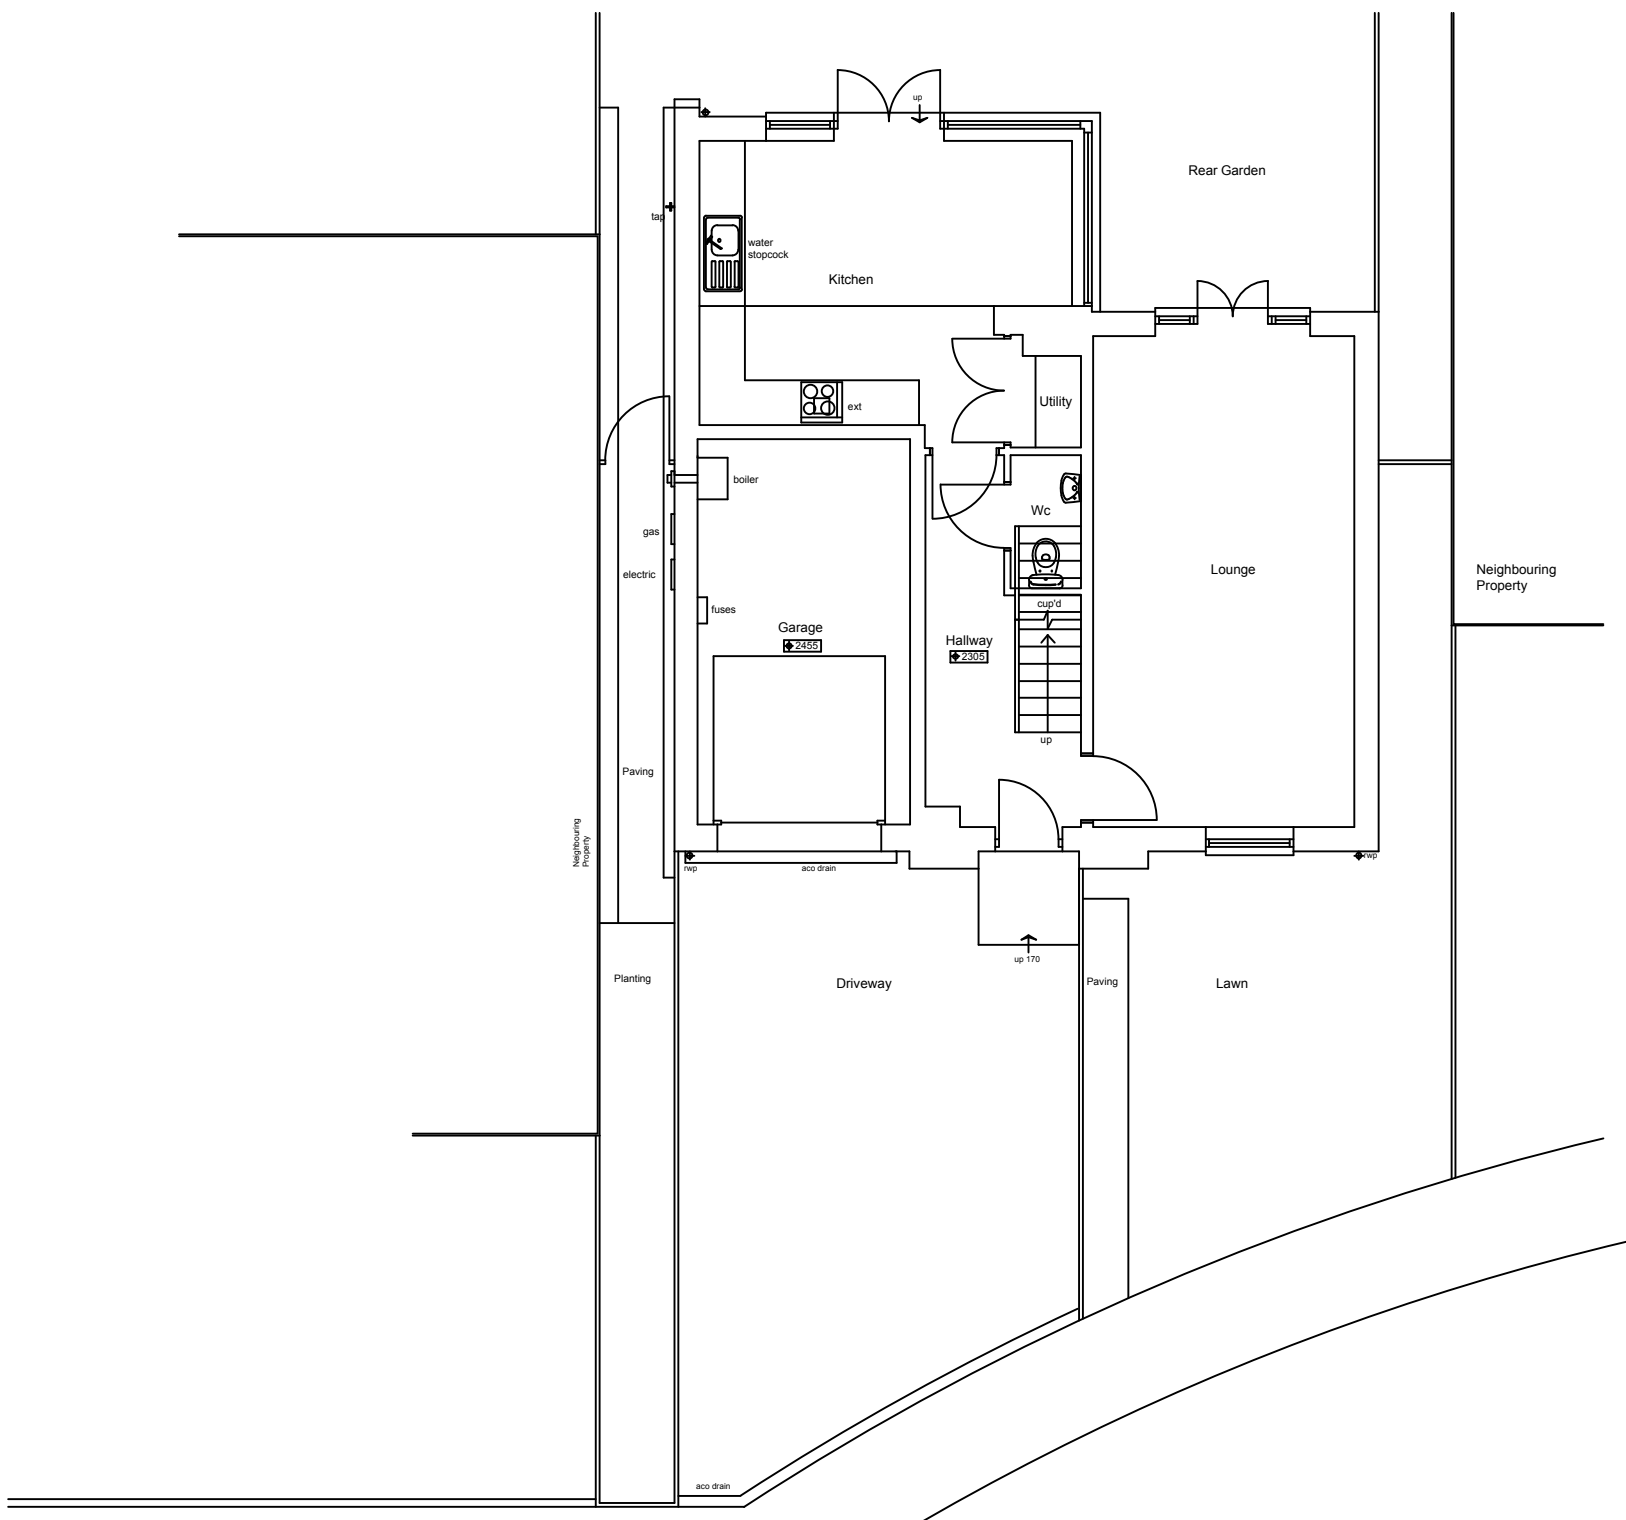


EXISTING GROUND FLOOR PLAN



EXISTING FRONT ELEVATION

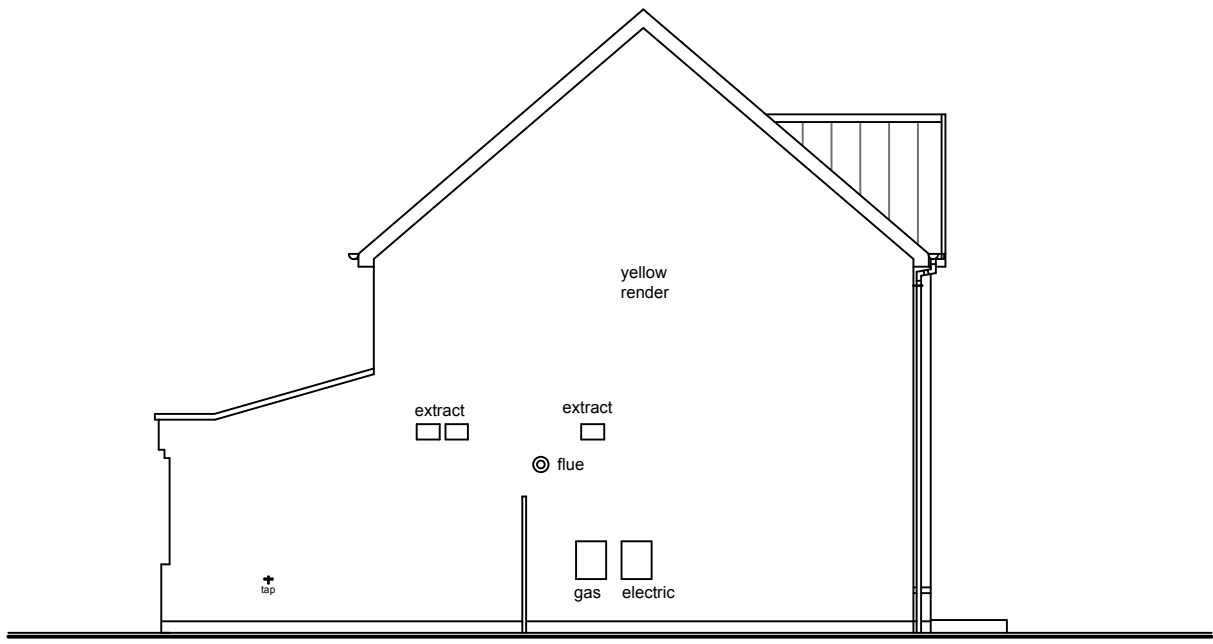


EXISTING SIDE ELEVATION

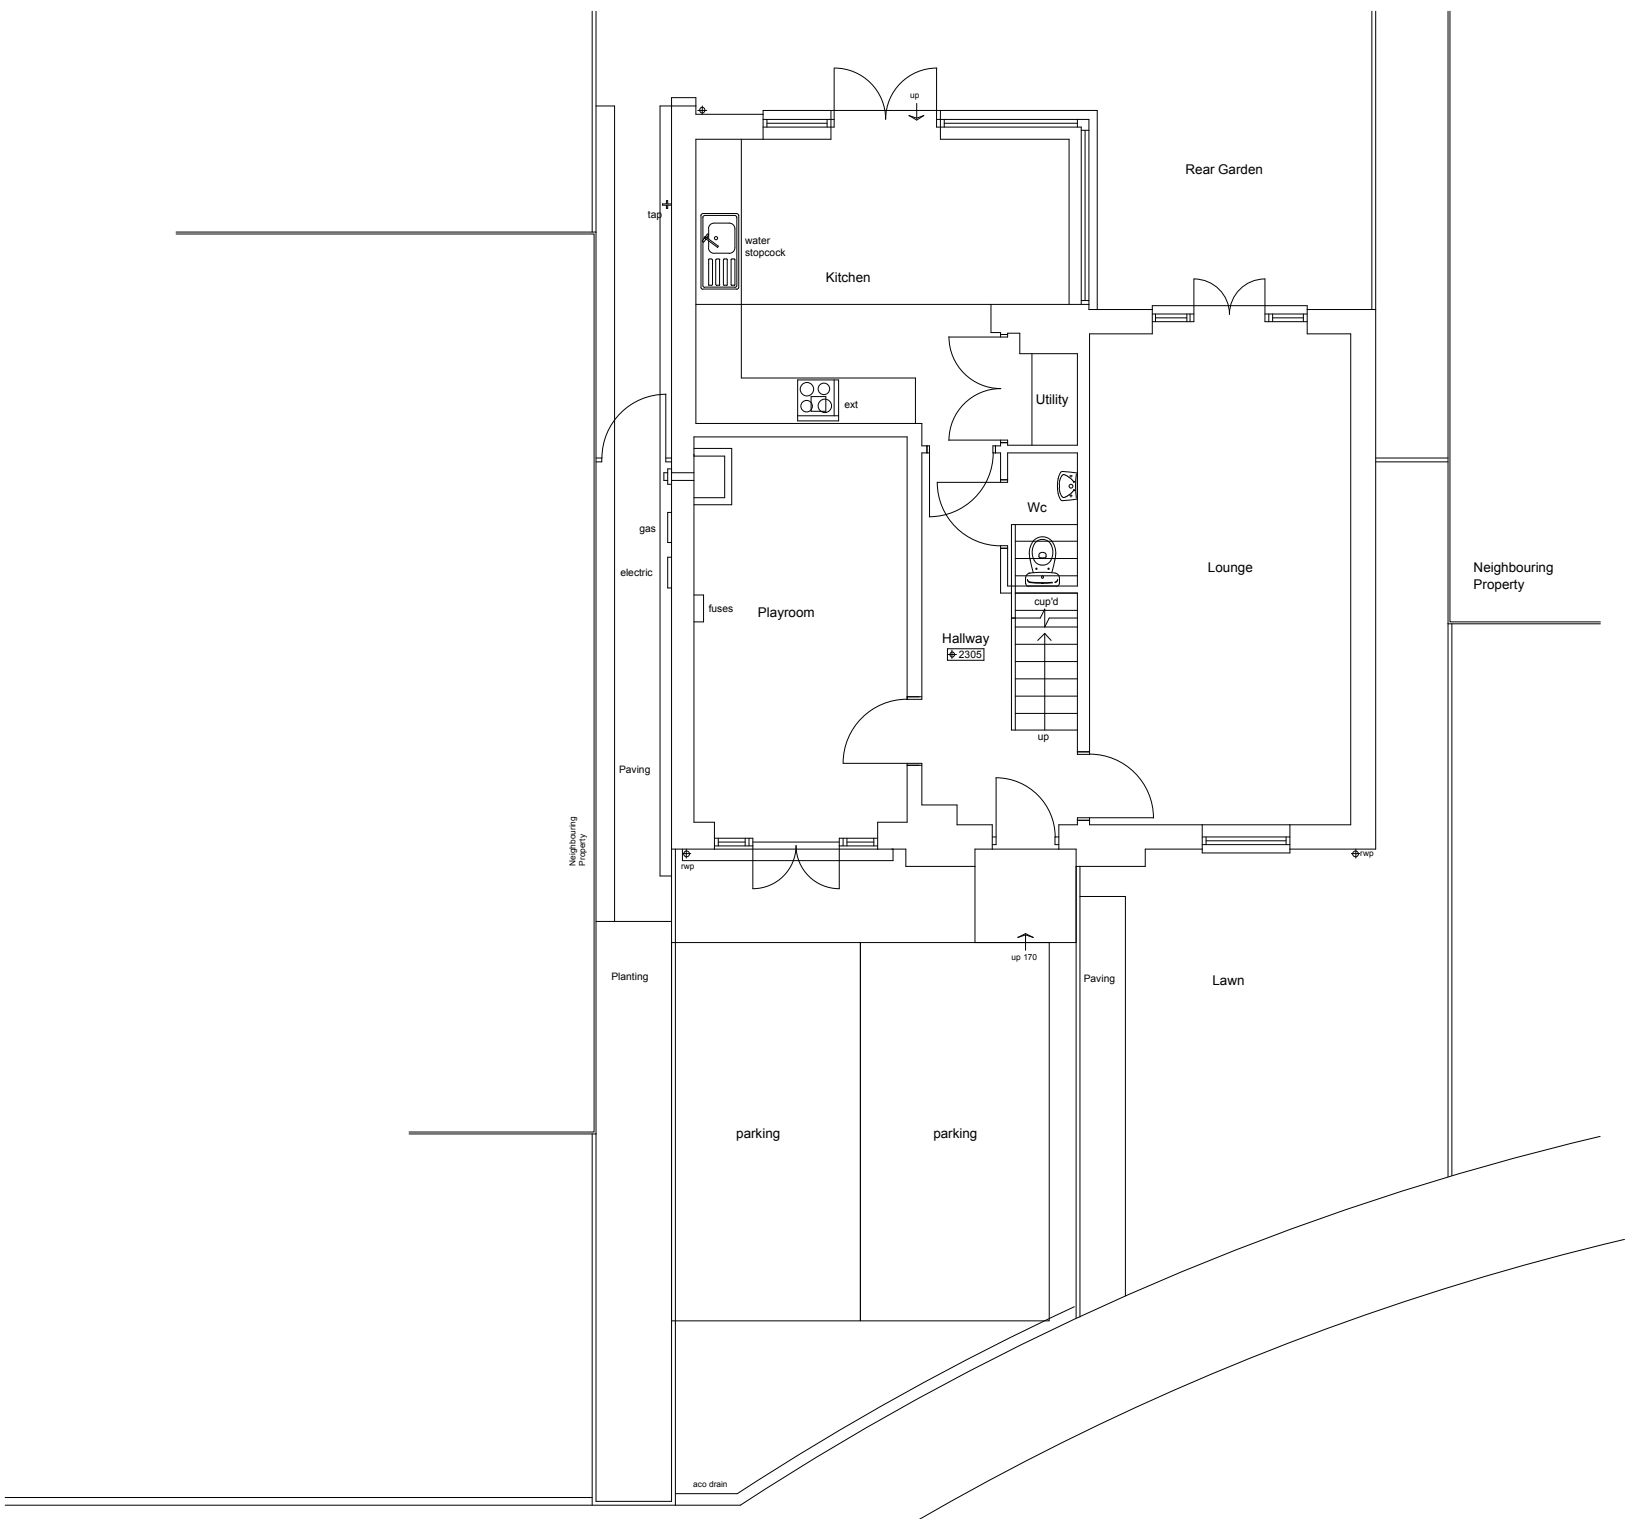

PROPOSED GROUND FLOOR PLAN



PROPOSED FRONT ELEVATION

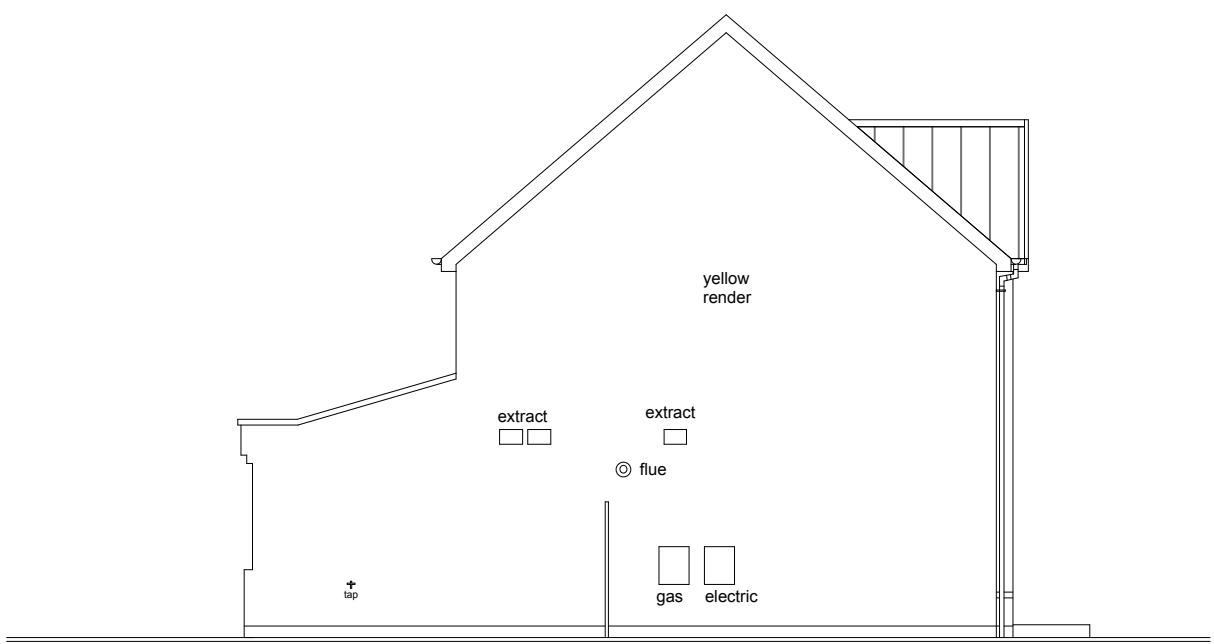

PROPOSED SIDE ELEVATION

**George and Co.**

GARAGE CONVERSION
24 Cwrt Bevan Merthyr Tydfil
CF47 0AQ

699.001		Existing and proposed	
planning	1:100@A1	MAR 20	CG
1st Floor: Woodfired Studios 62 High St Merthyr Tydfil CF37 8DE 07830328652 hello@georgeandco.studio www.georgeandco.studio			
DO NOT SCALE THIS DRAWING			©George and Co.