
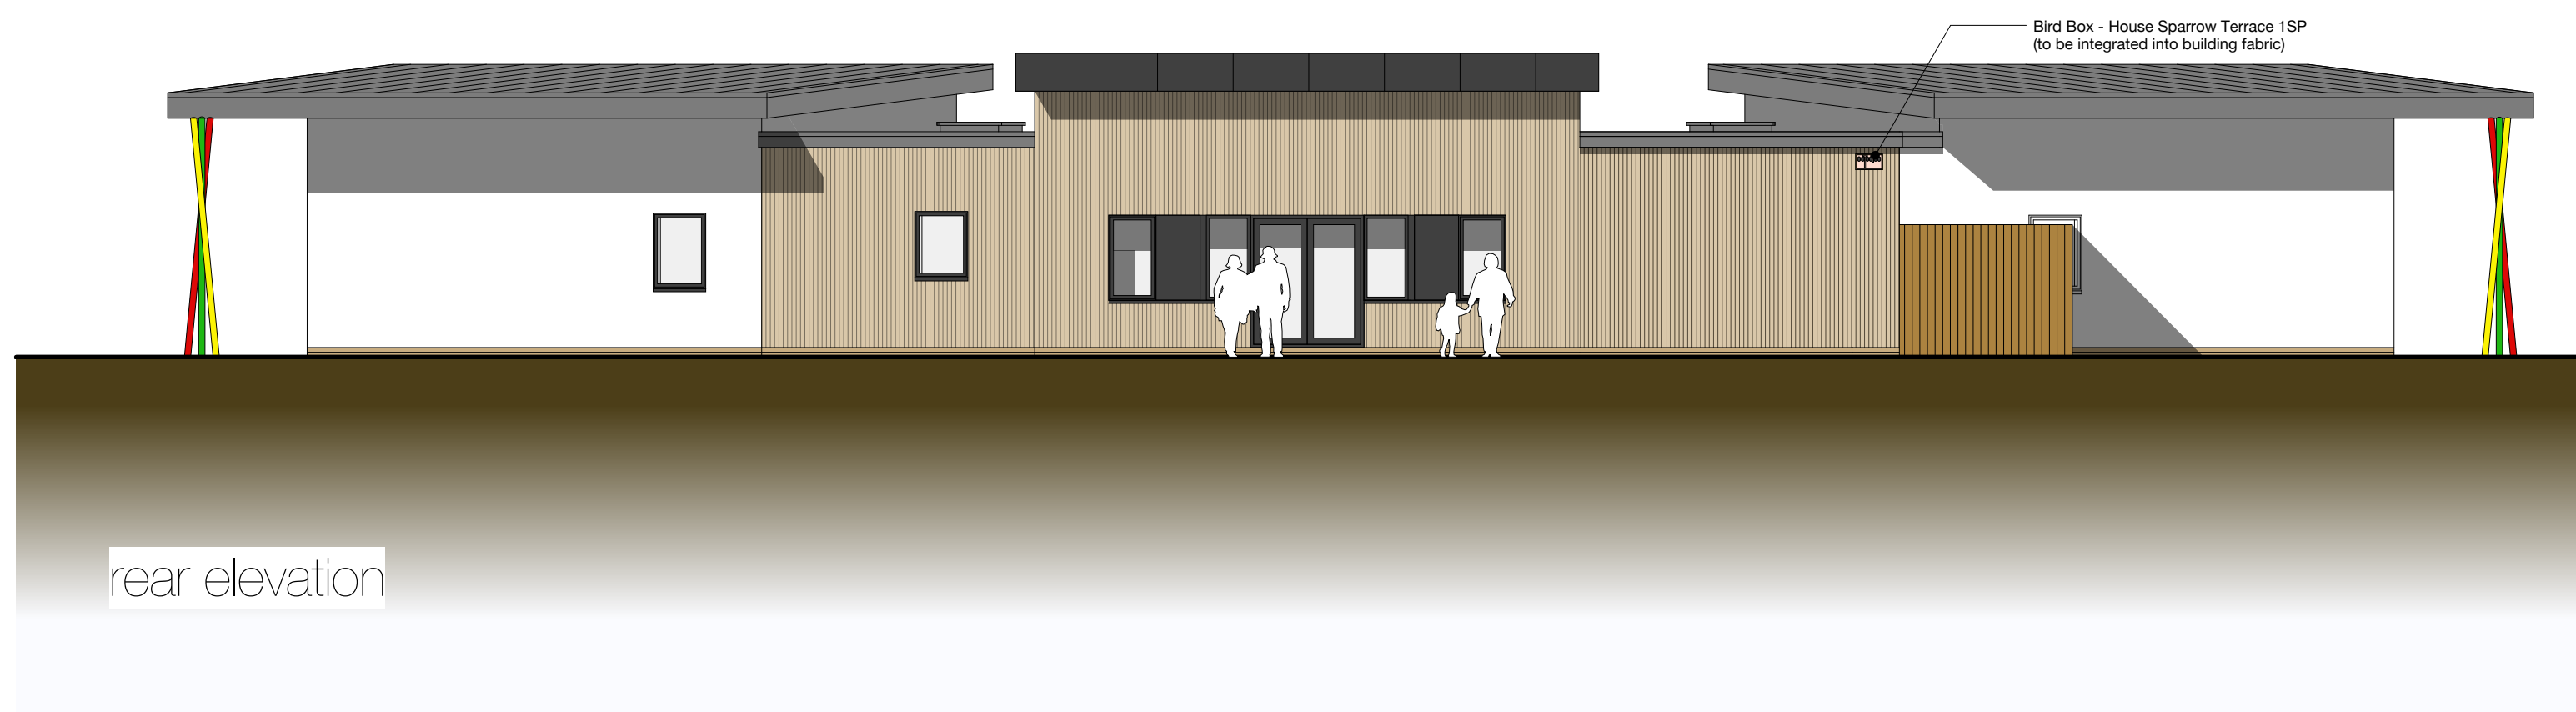


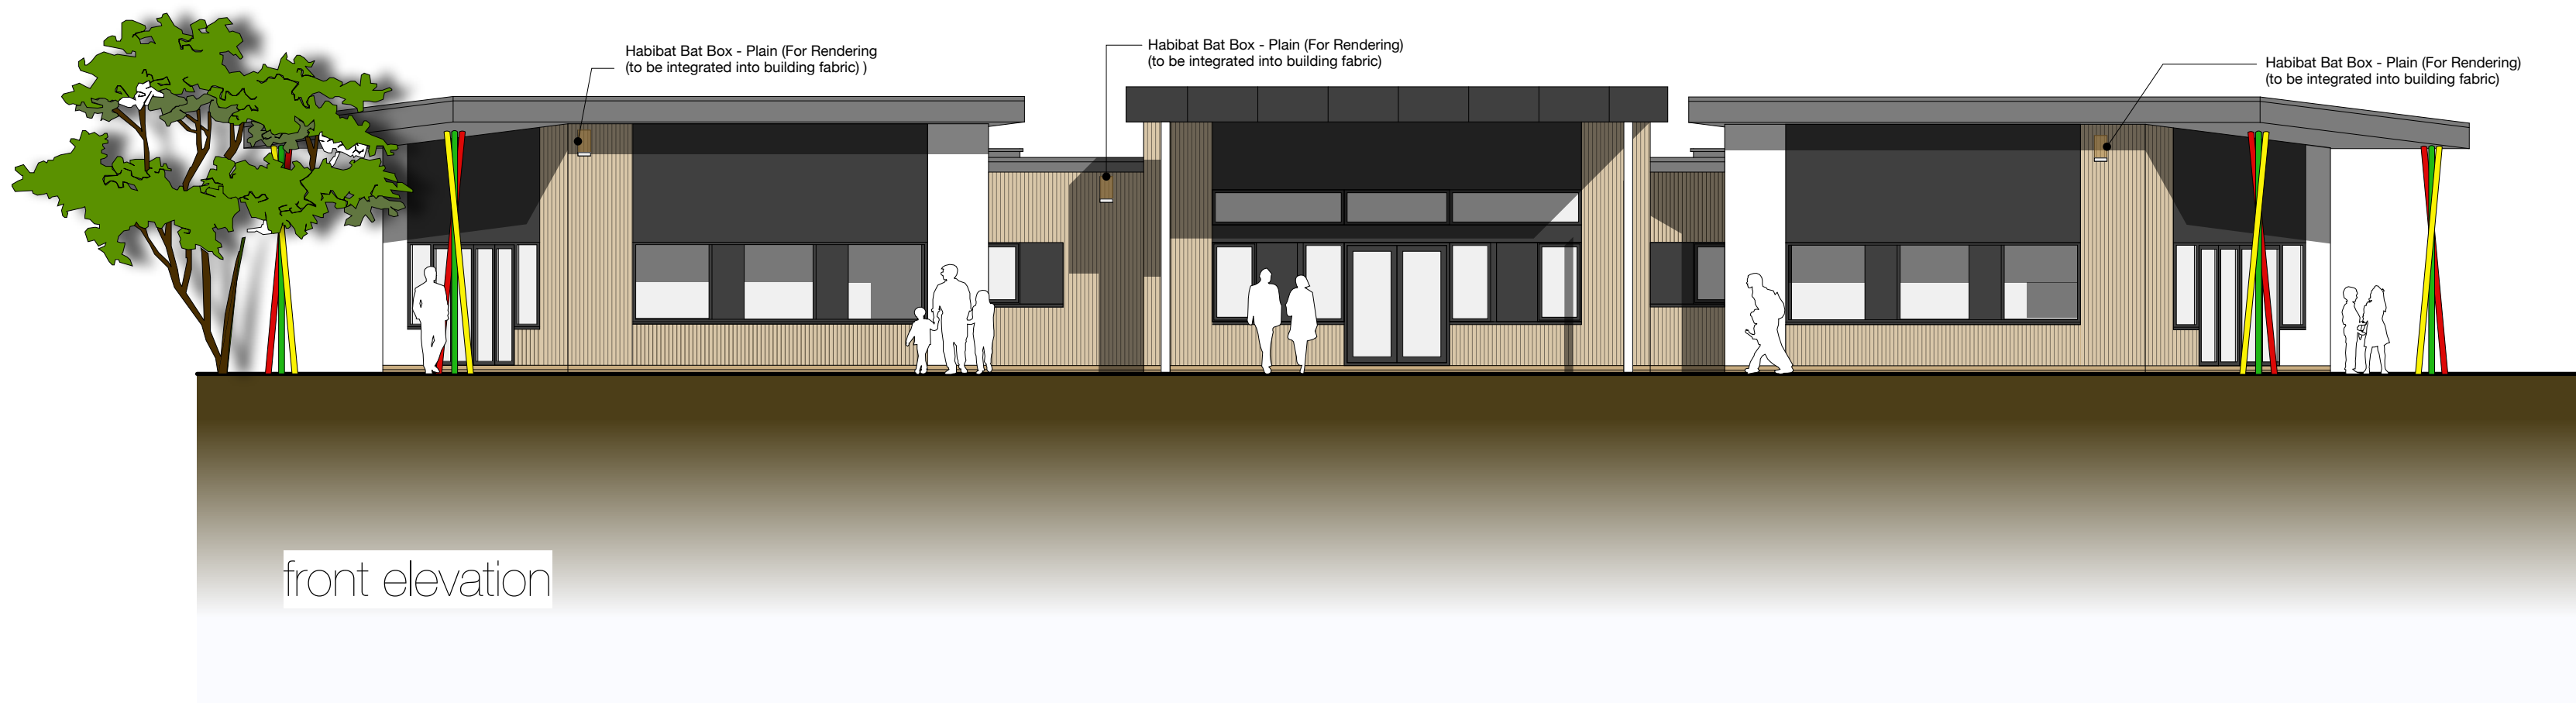

Notes:
1. All bat and bird boxes to be **integrated into the fabric of the building**
2. For future of any installation new boundary features, **gaps (13cm x 13cm)** need to be included at ground level to allow free passage of hedgehogs through the site.

material/finishes:
1. walls - mix of white smooth render and vertical red cedar cladding board
2. windows - powder coated aluminium
3. rainwater goods - powder coated aluminium gutter and downpipe. colour RAL to match window and roof
4. external door - powder coated aluminium
5. roof - Euroclad metal roof sheeting or similar approved

Bird Box - House Sparrow Terrace 1SP
External Dimension: 24.5 cm x 43cm x 20cm (H x W x D)
Installation height: Ideally place the terrace 2m or more above the ground. Either install on the surface of the wall using the plugs and screws provided, or install directly into the wall.

link: http://www.nhbs.com/1sp_schwegler_sparrow_terrace_tefno_174850.h tml



Habitat Bat Box - Plain (For Rendering)
- Dimension 215 mm wide x 440 mm high x 102 mm deep
- Orientation: Habitat should be located where it will receive the maximum amount of sunlight. In the northern hemisphere this will be the southerly aspects/orientation (south, south-west and south-east).
- Installation Height: Position Habitat a minimum of 2 metres but preferably 5 to 7 metres above ground. Avoid placement above windows, doors and wall climbing plants, thereby reducing the likelihood of predation by cats. A position near the eaves or gable apex of the property would be preferable.
- Recommendation: If external lighting is required, then a lighting plan will be required taking into account recommendations from BCT/ILP Guidance Note 08/18 to ensure no additional artificial lighting on the stone wall around the north of the site.



link: <https://www.nhbs.com/habitat-bat-box-plain-for-rendering>

elevations

1:100 @ A1