


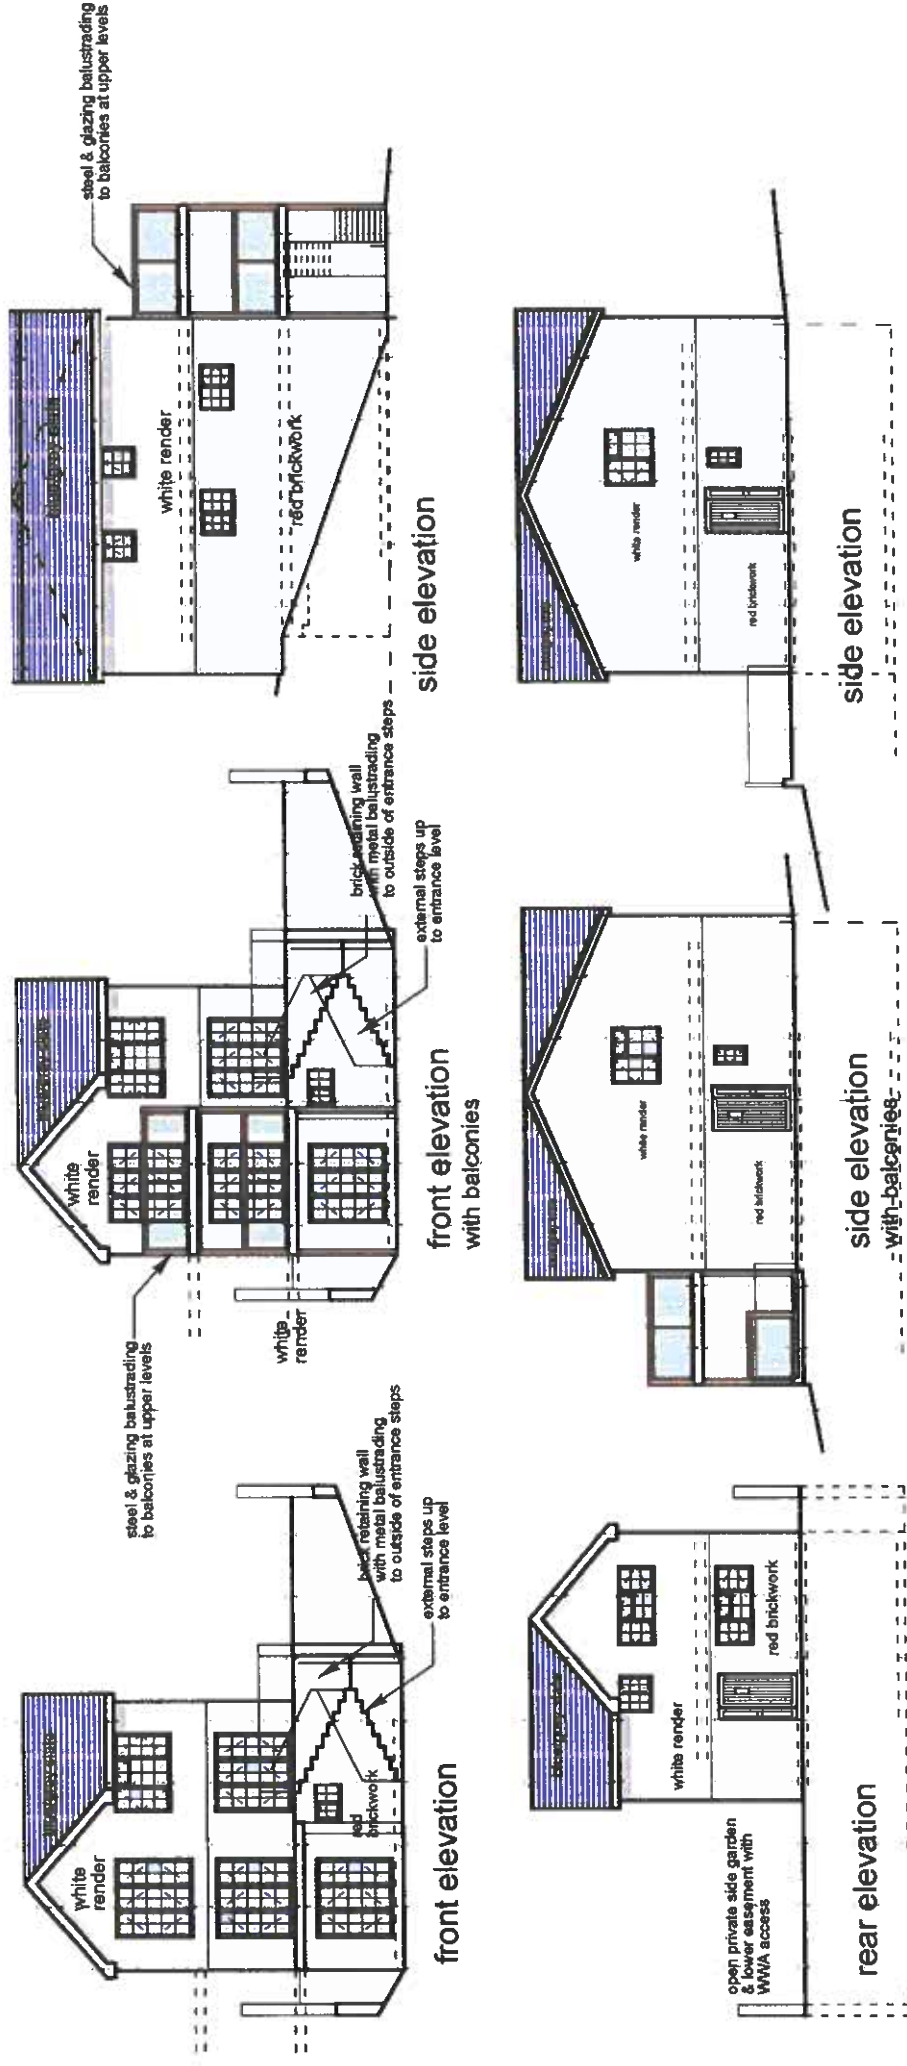

|                                                      |
|------------------------------------------------------|
| <b>Trent Designs Ltd</b>                             |
| client - Ms. Kara Milne                              |
| proj: Plot 1, Springfield Rise,<br>Trehems, CF46 5RD |
| proposed elevations 1 of 2                           |
| scale - 1:200 @ A4                                   |
| dwg no. - 2151-23                                    |

levels shown are subject to a full line & level survey, and are indicative