




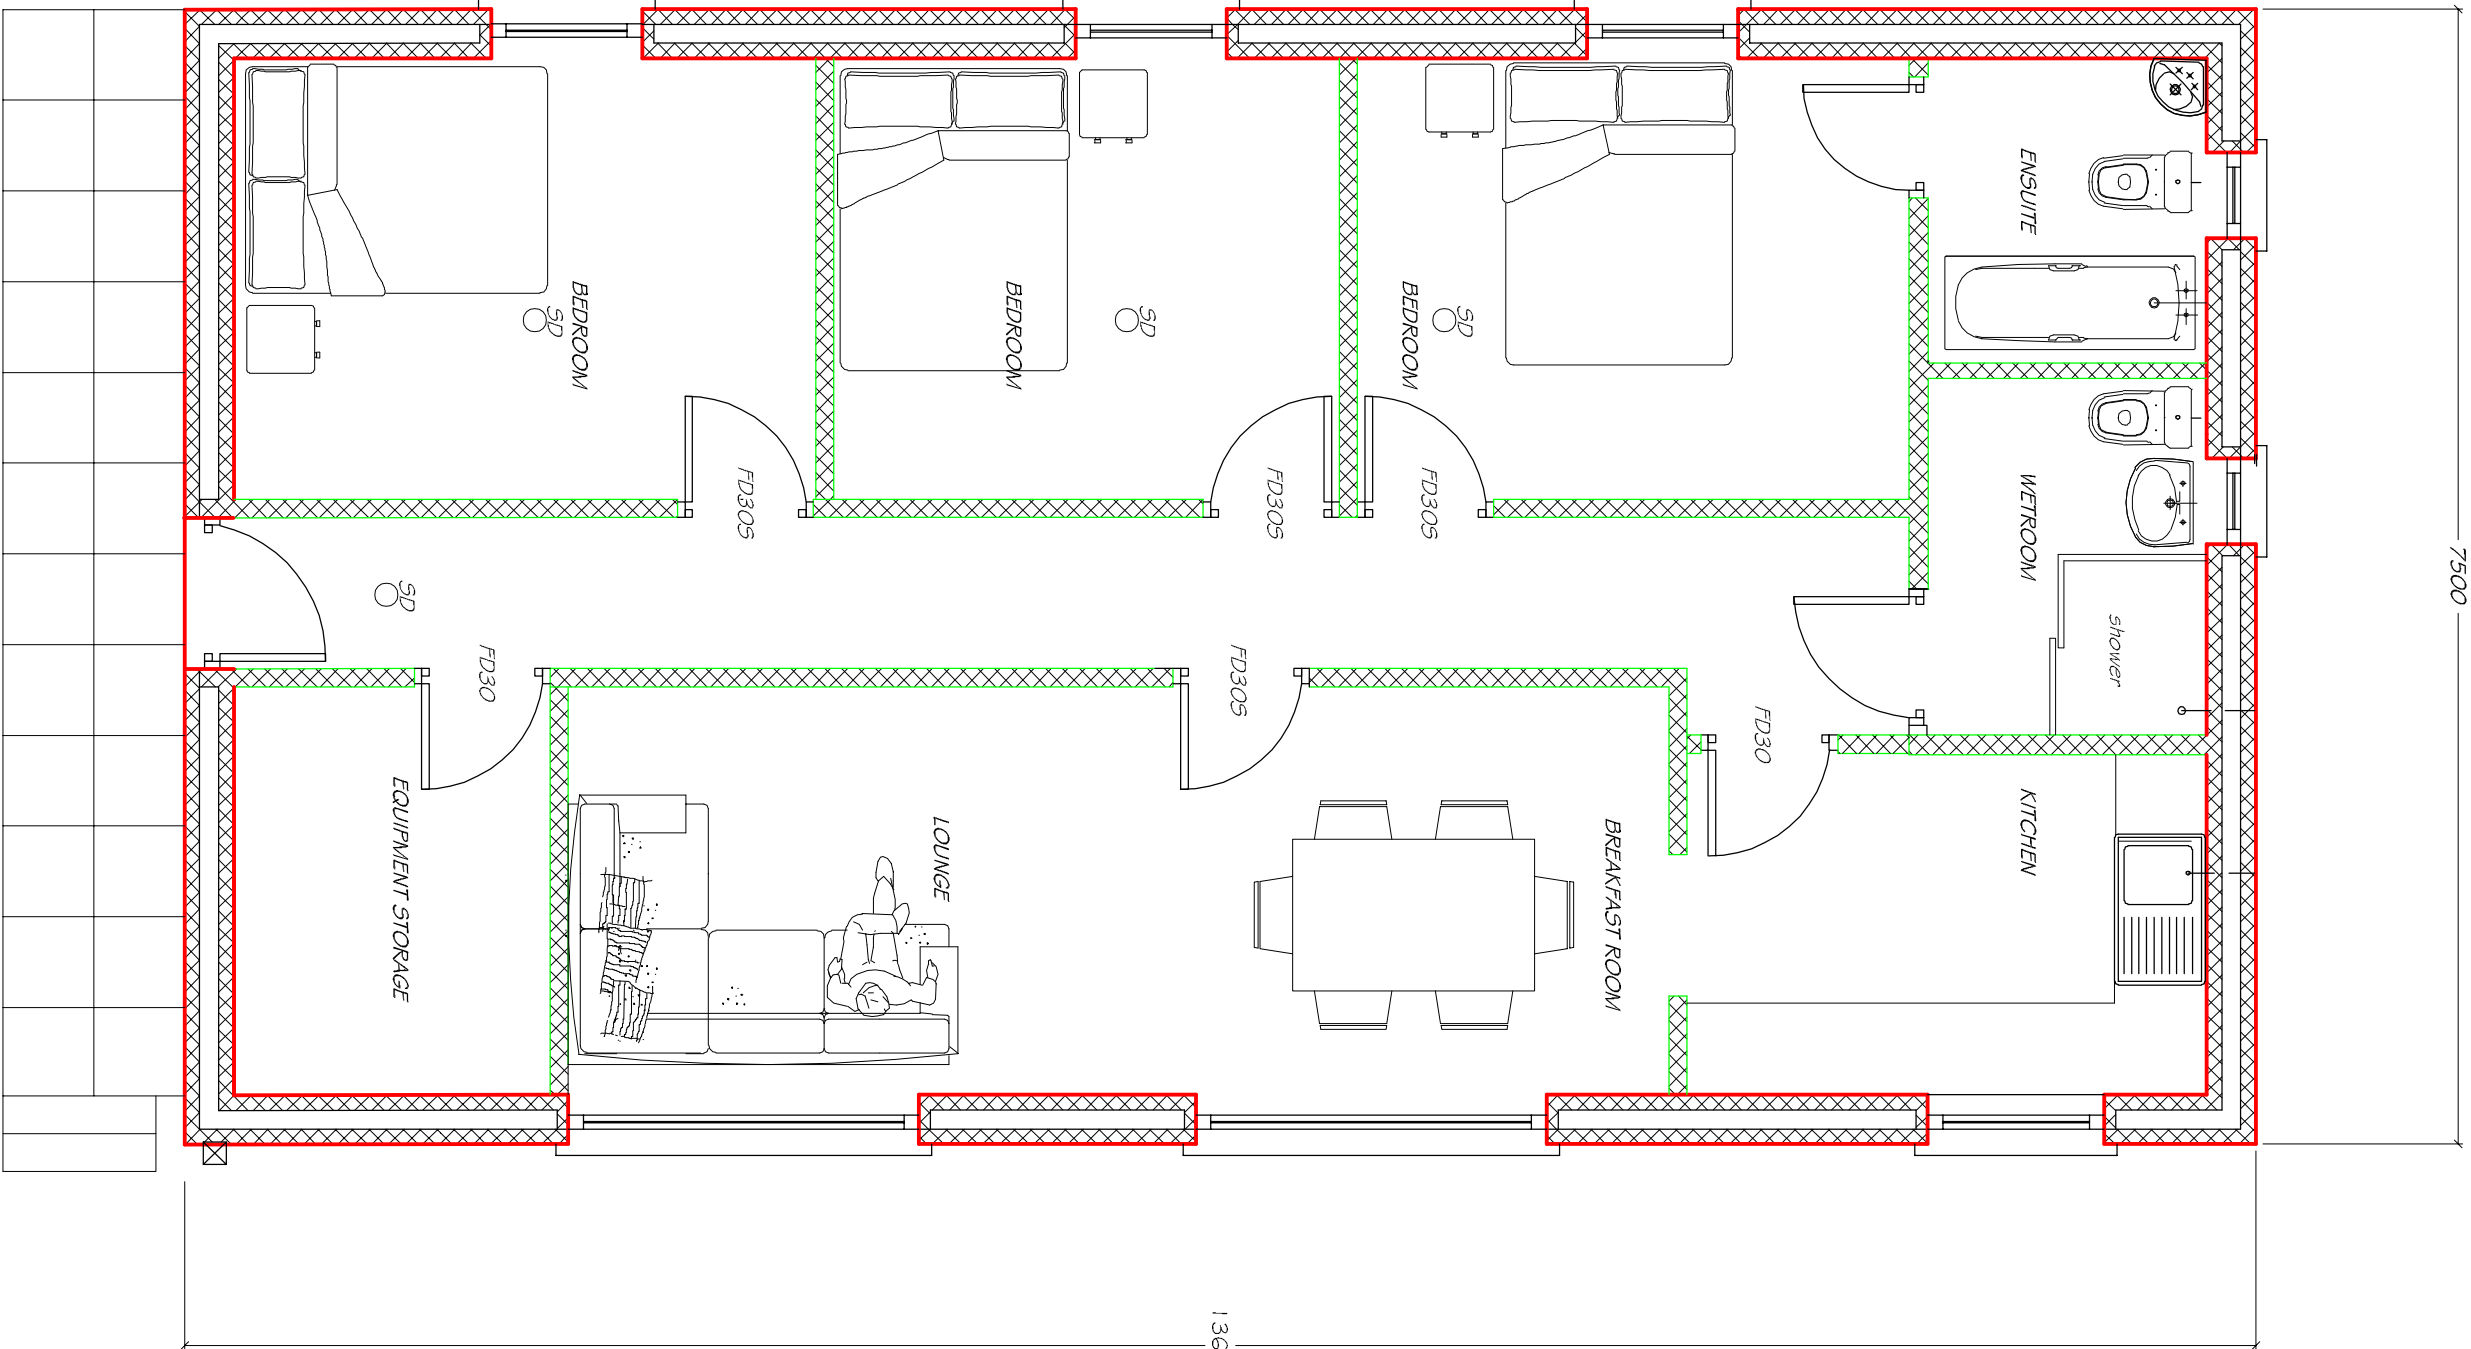


PROPOSED FLOOR PLAN 1:50

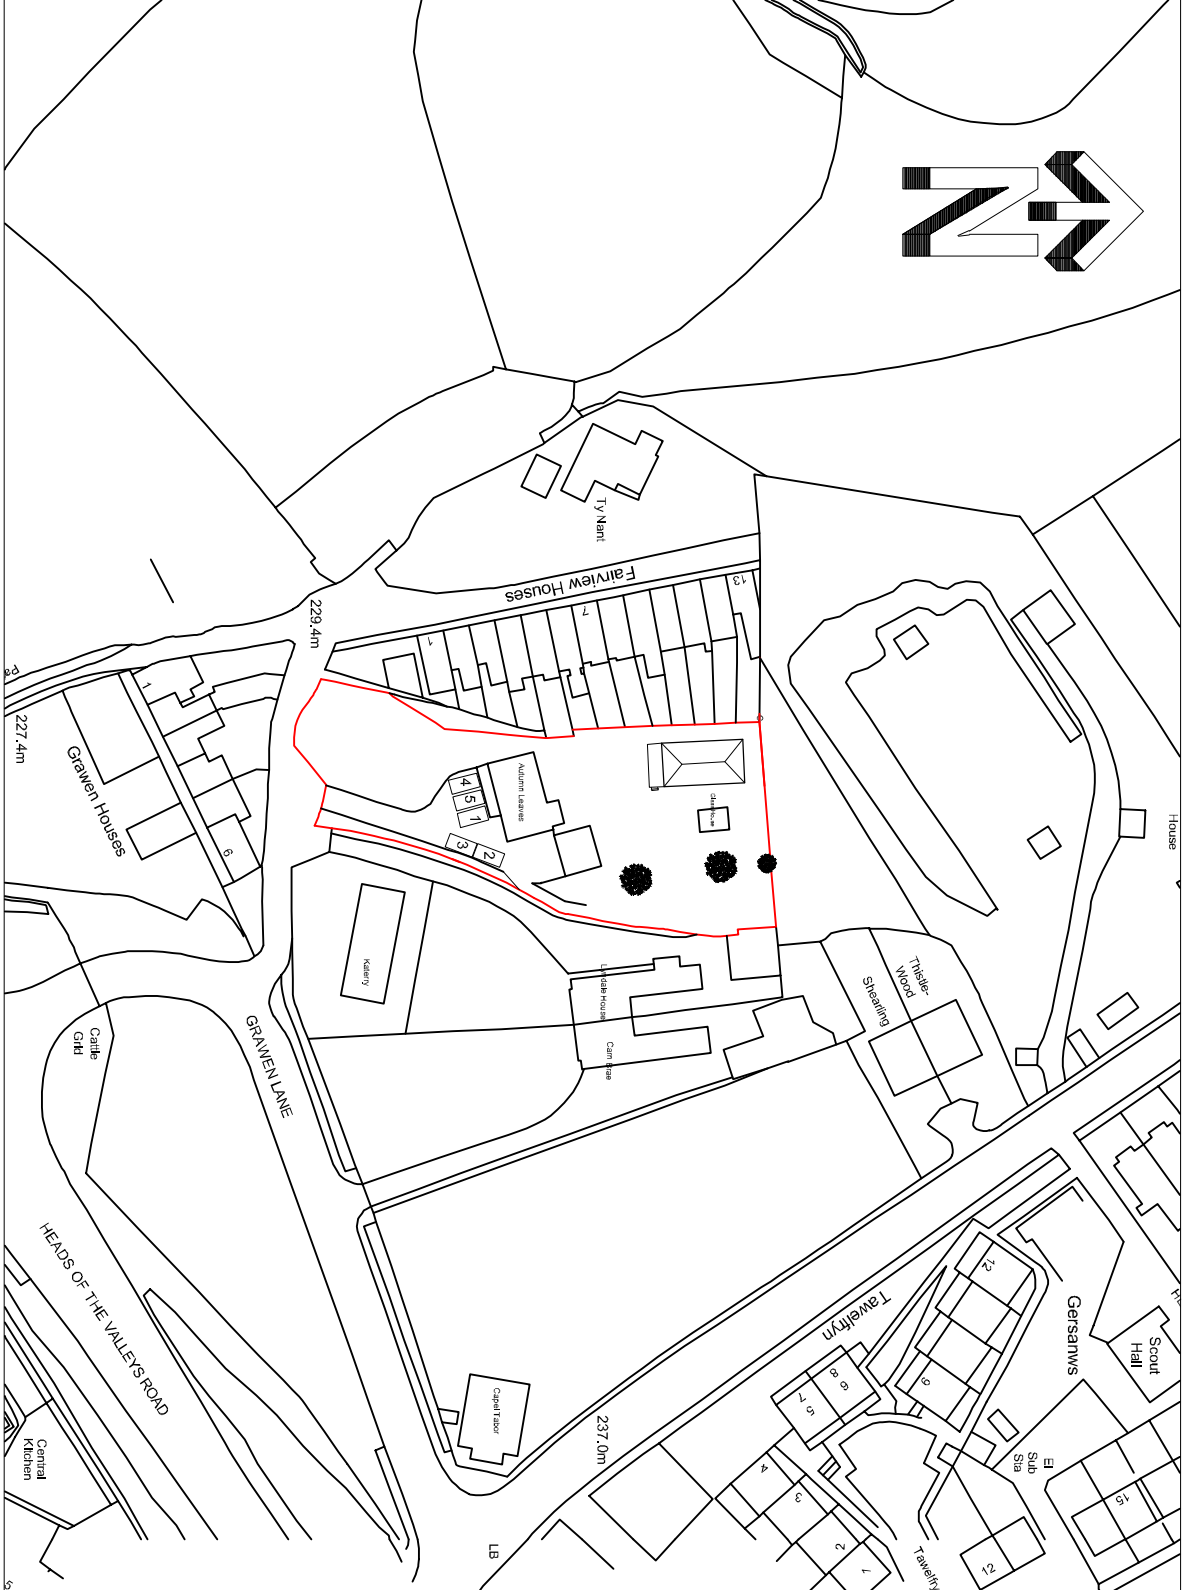


LOCATION PLAN 1:1250

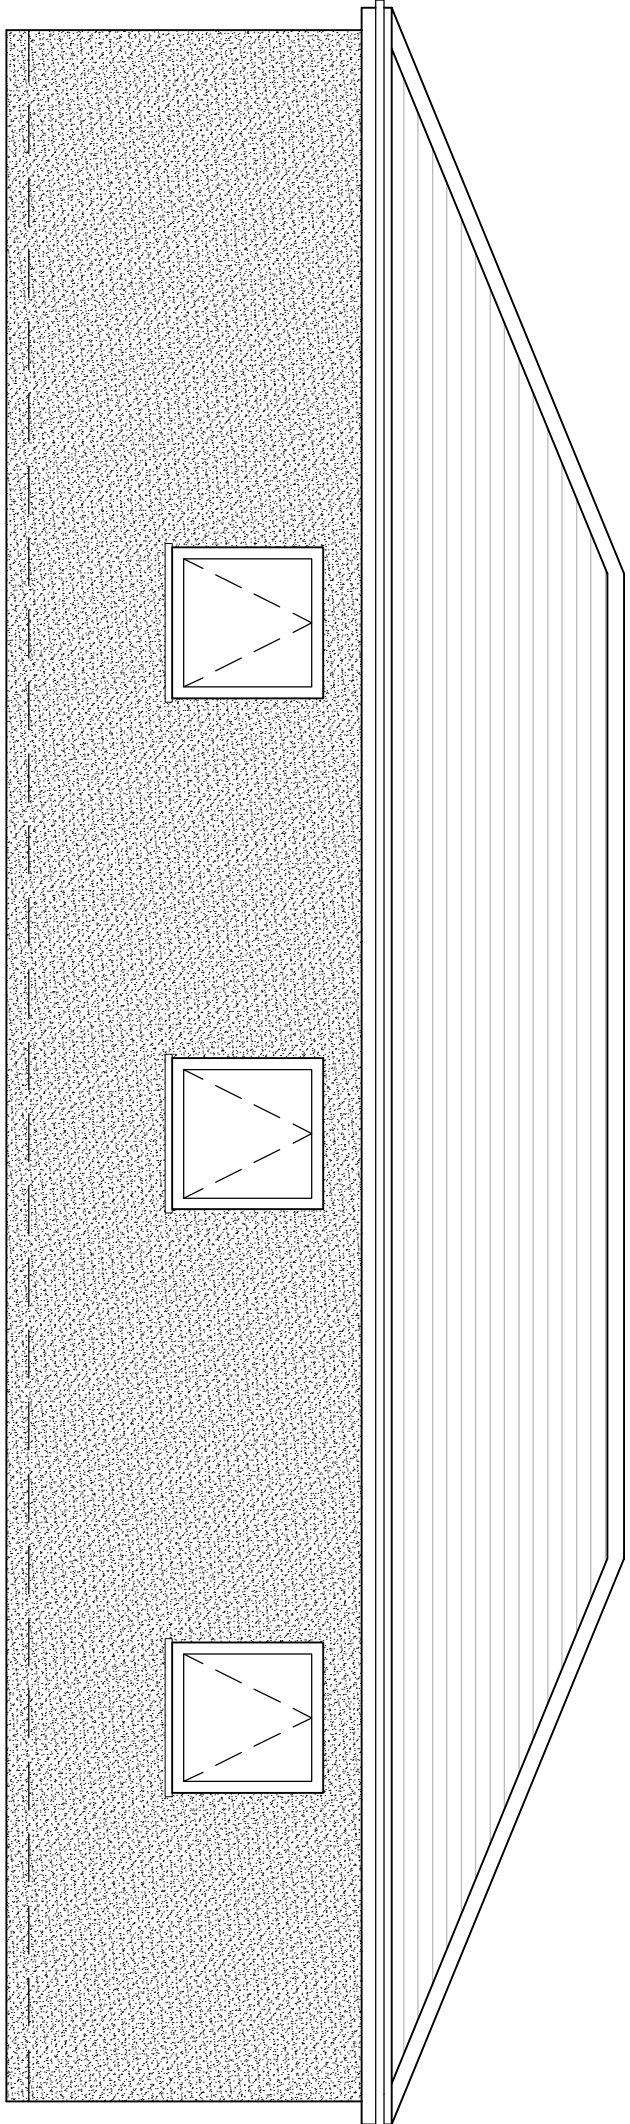


PROPOSED NORTHERN ELEVATION 1:50

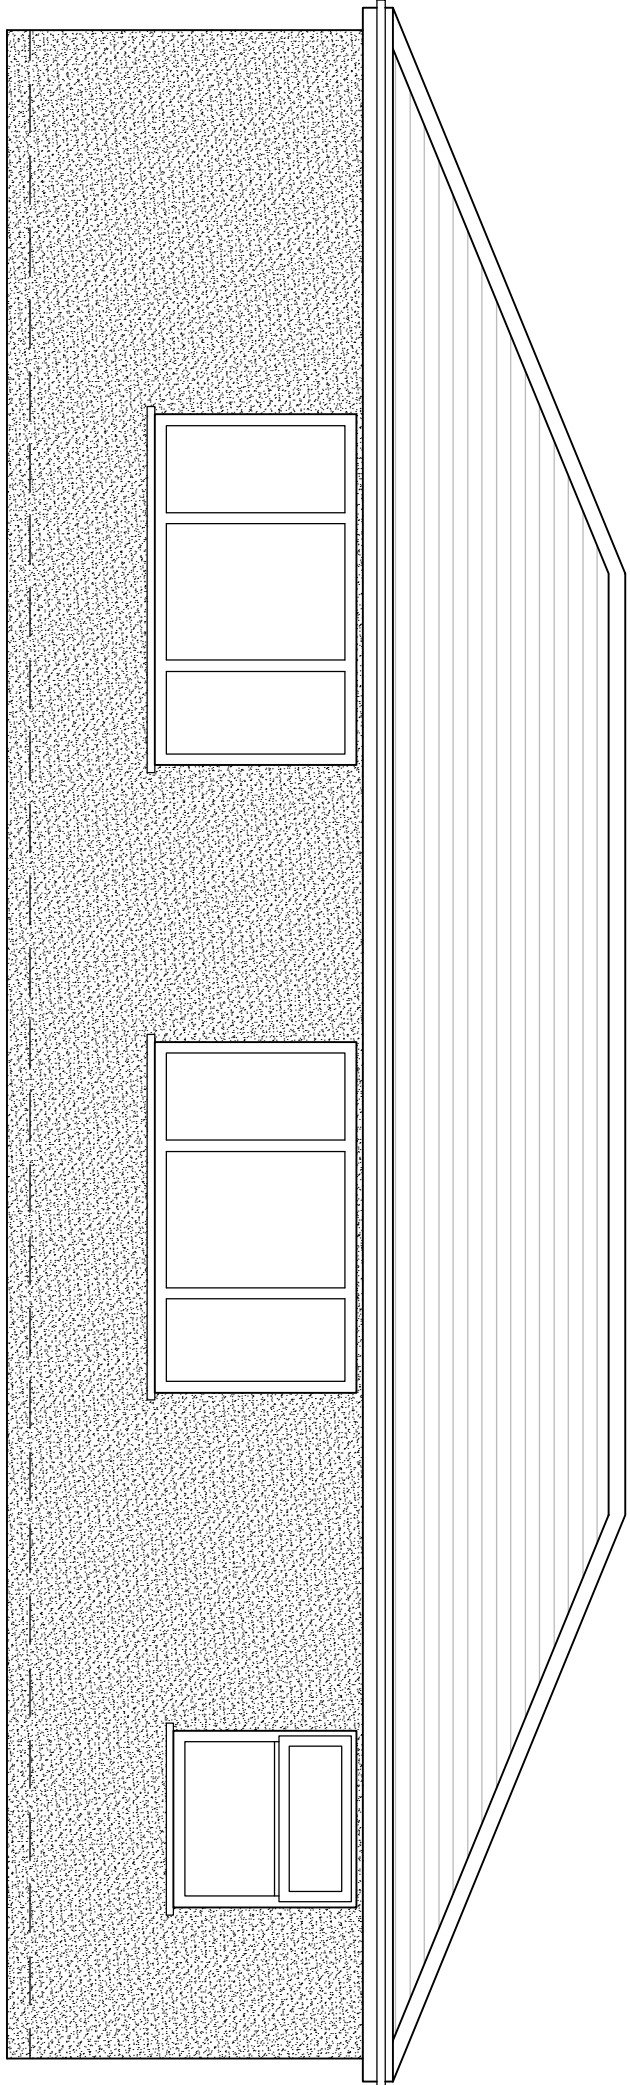


PROPOSED SOUTHERN ELEVATION 1:50

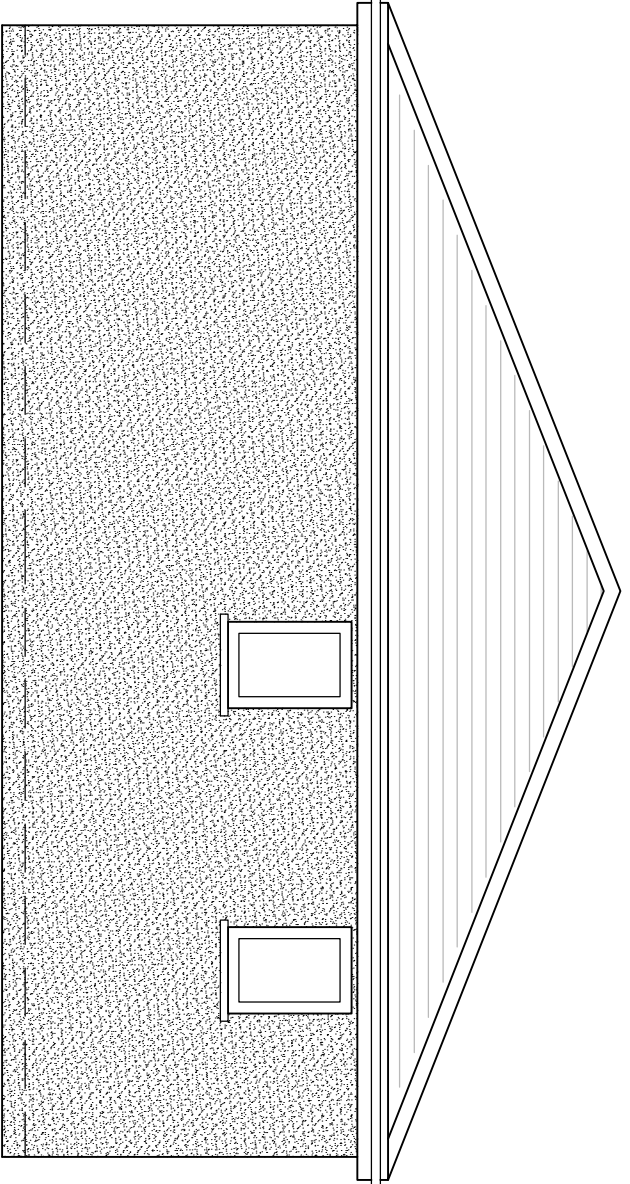

PROPOSED EASTERN SIDE ELEVATION 1:50

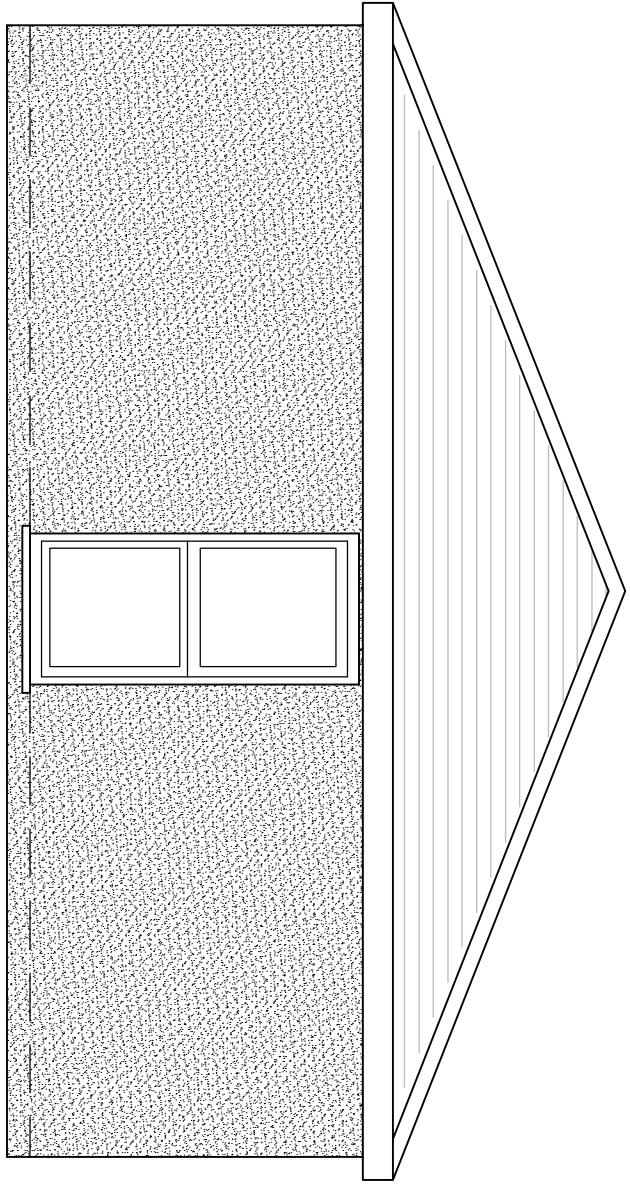


PROPOSED WESTERN SIDE ELEVATION 1:50

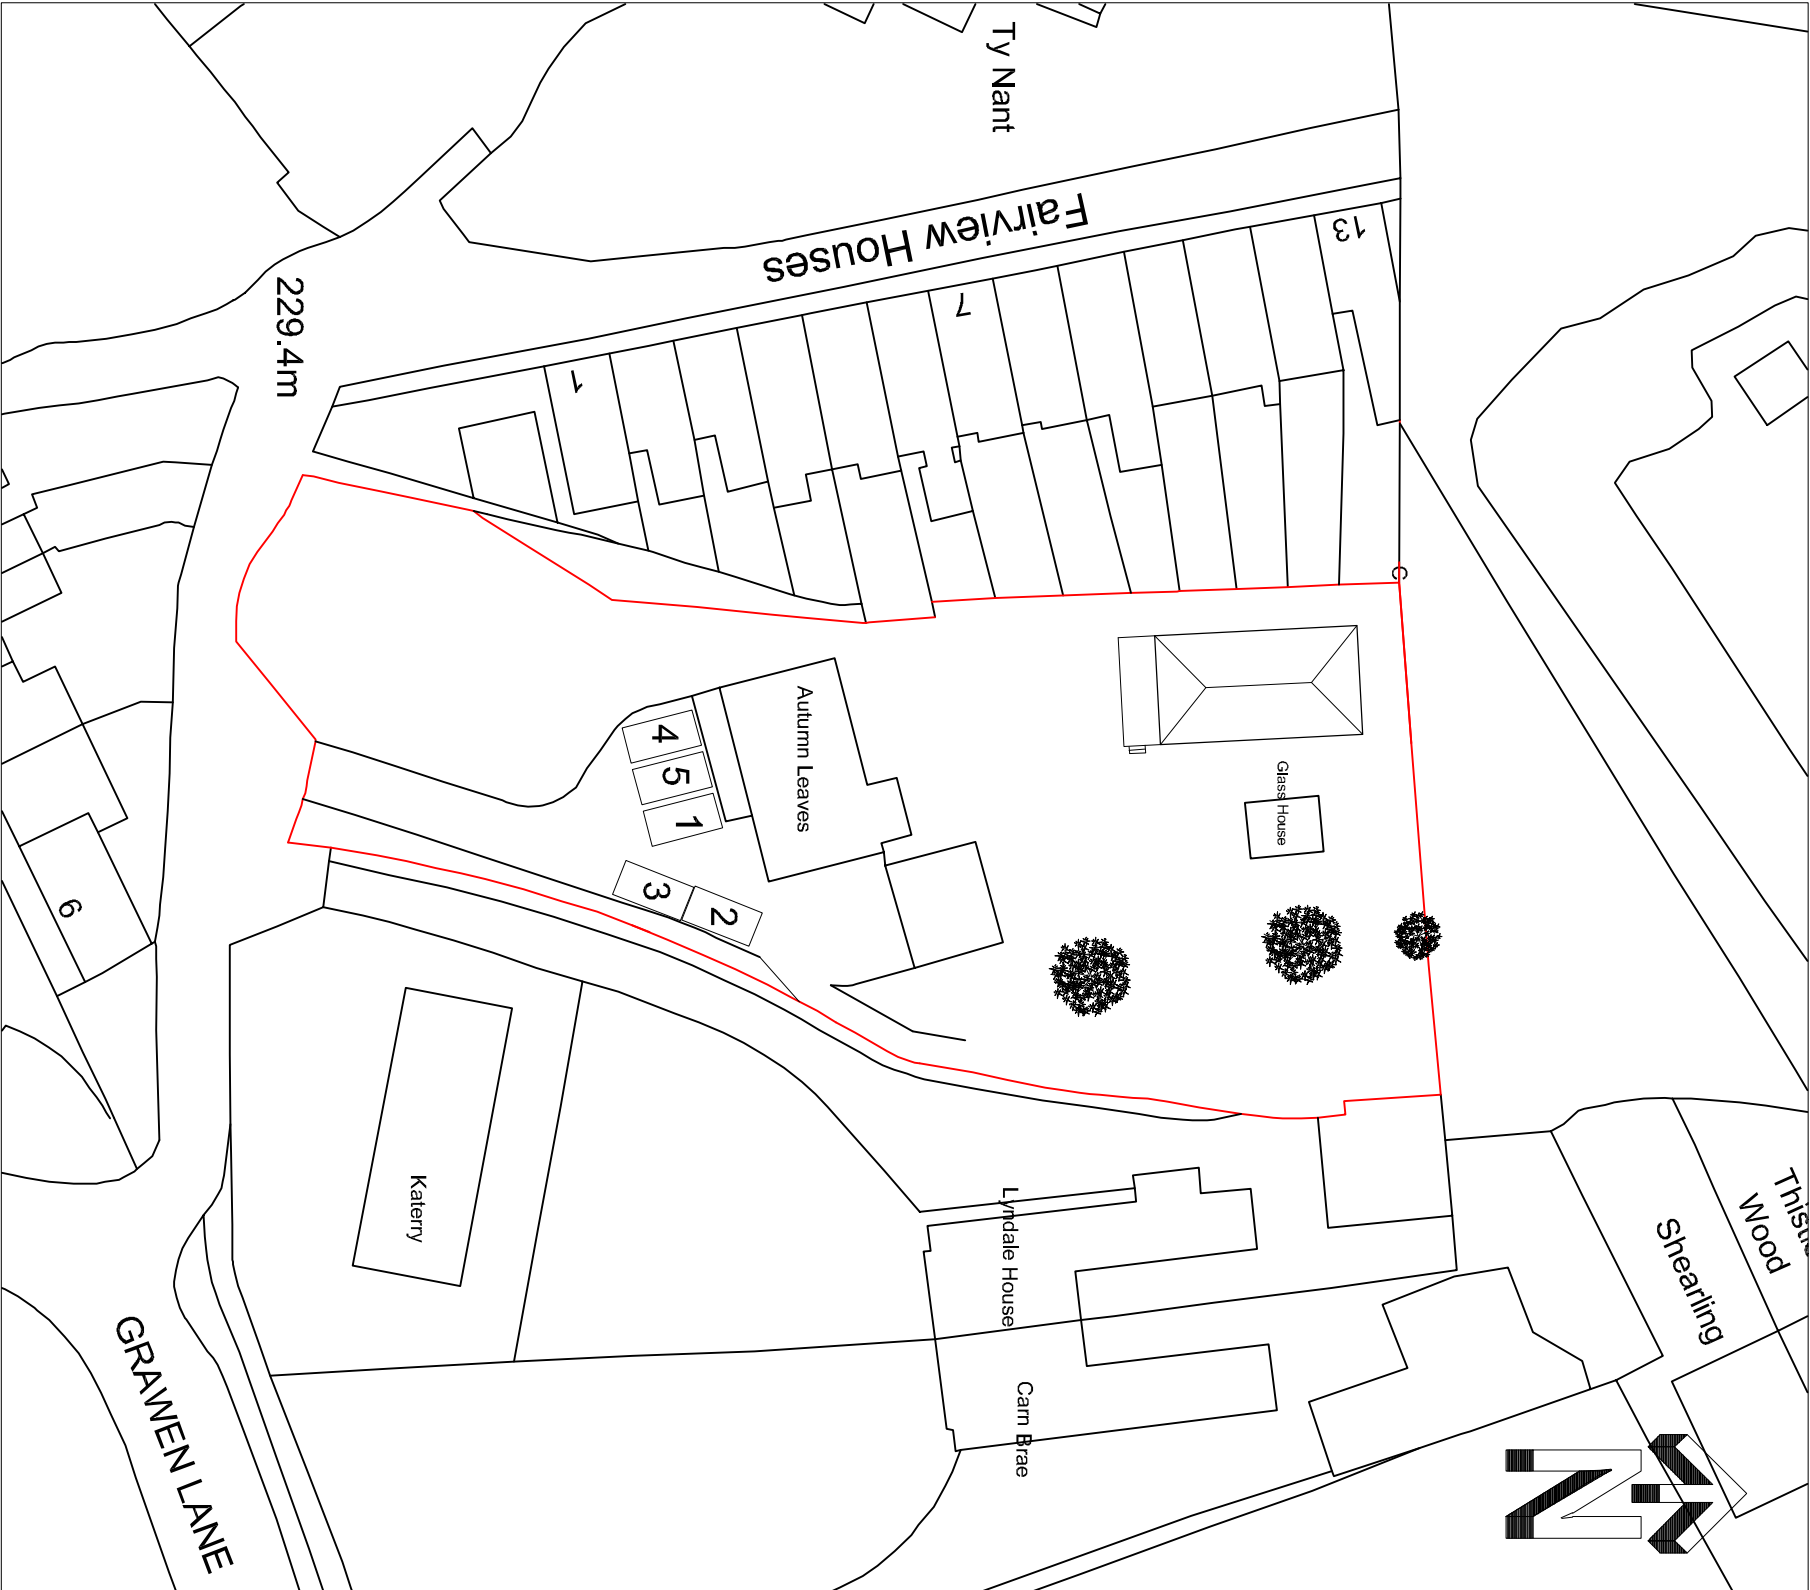

EXISTING SITE LAYOUT 1:500

EXTERNAL FINISHES:
ROOF: CONCRETE TILES
WALLS: CONCRETE TILES COLOUR TO BLIND WITH THOSE THAT SURROUND THE SITE.
FLOORING: LIME WASH
GLAZING: GLASS
WALLS: GAULT CONSTRUCTION WITH SIC RENDER AND DASH EXTERNALLY.
WINDPROOFING: 100% WINDPROOFING
WIND LOADS: 100% WINDPROOFING

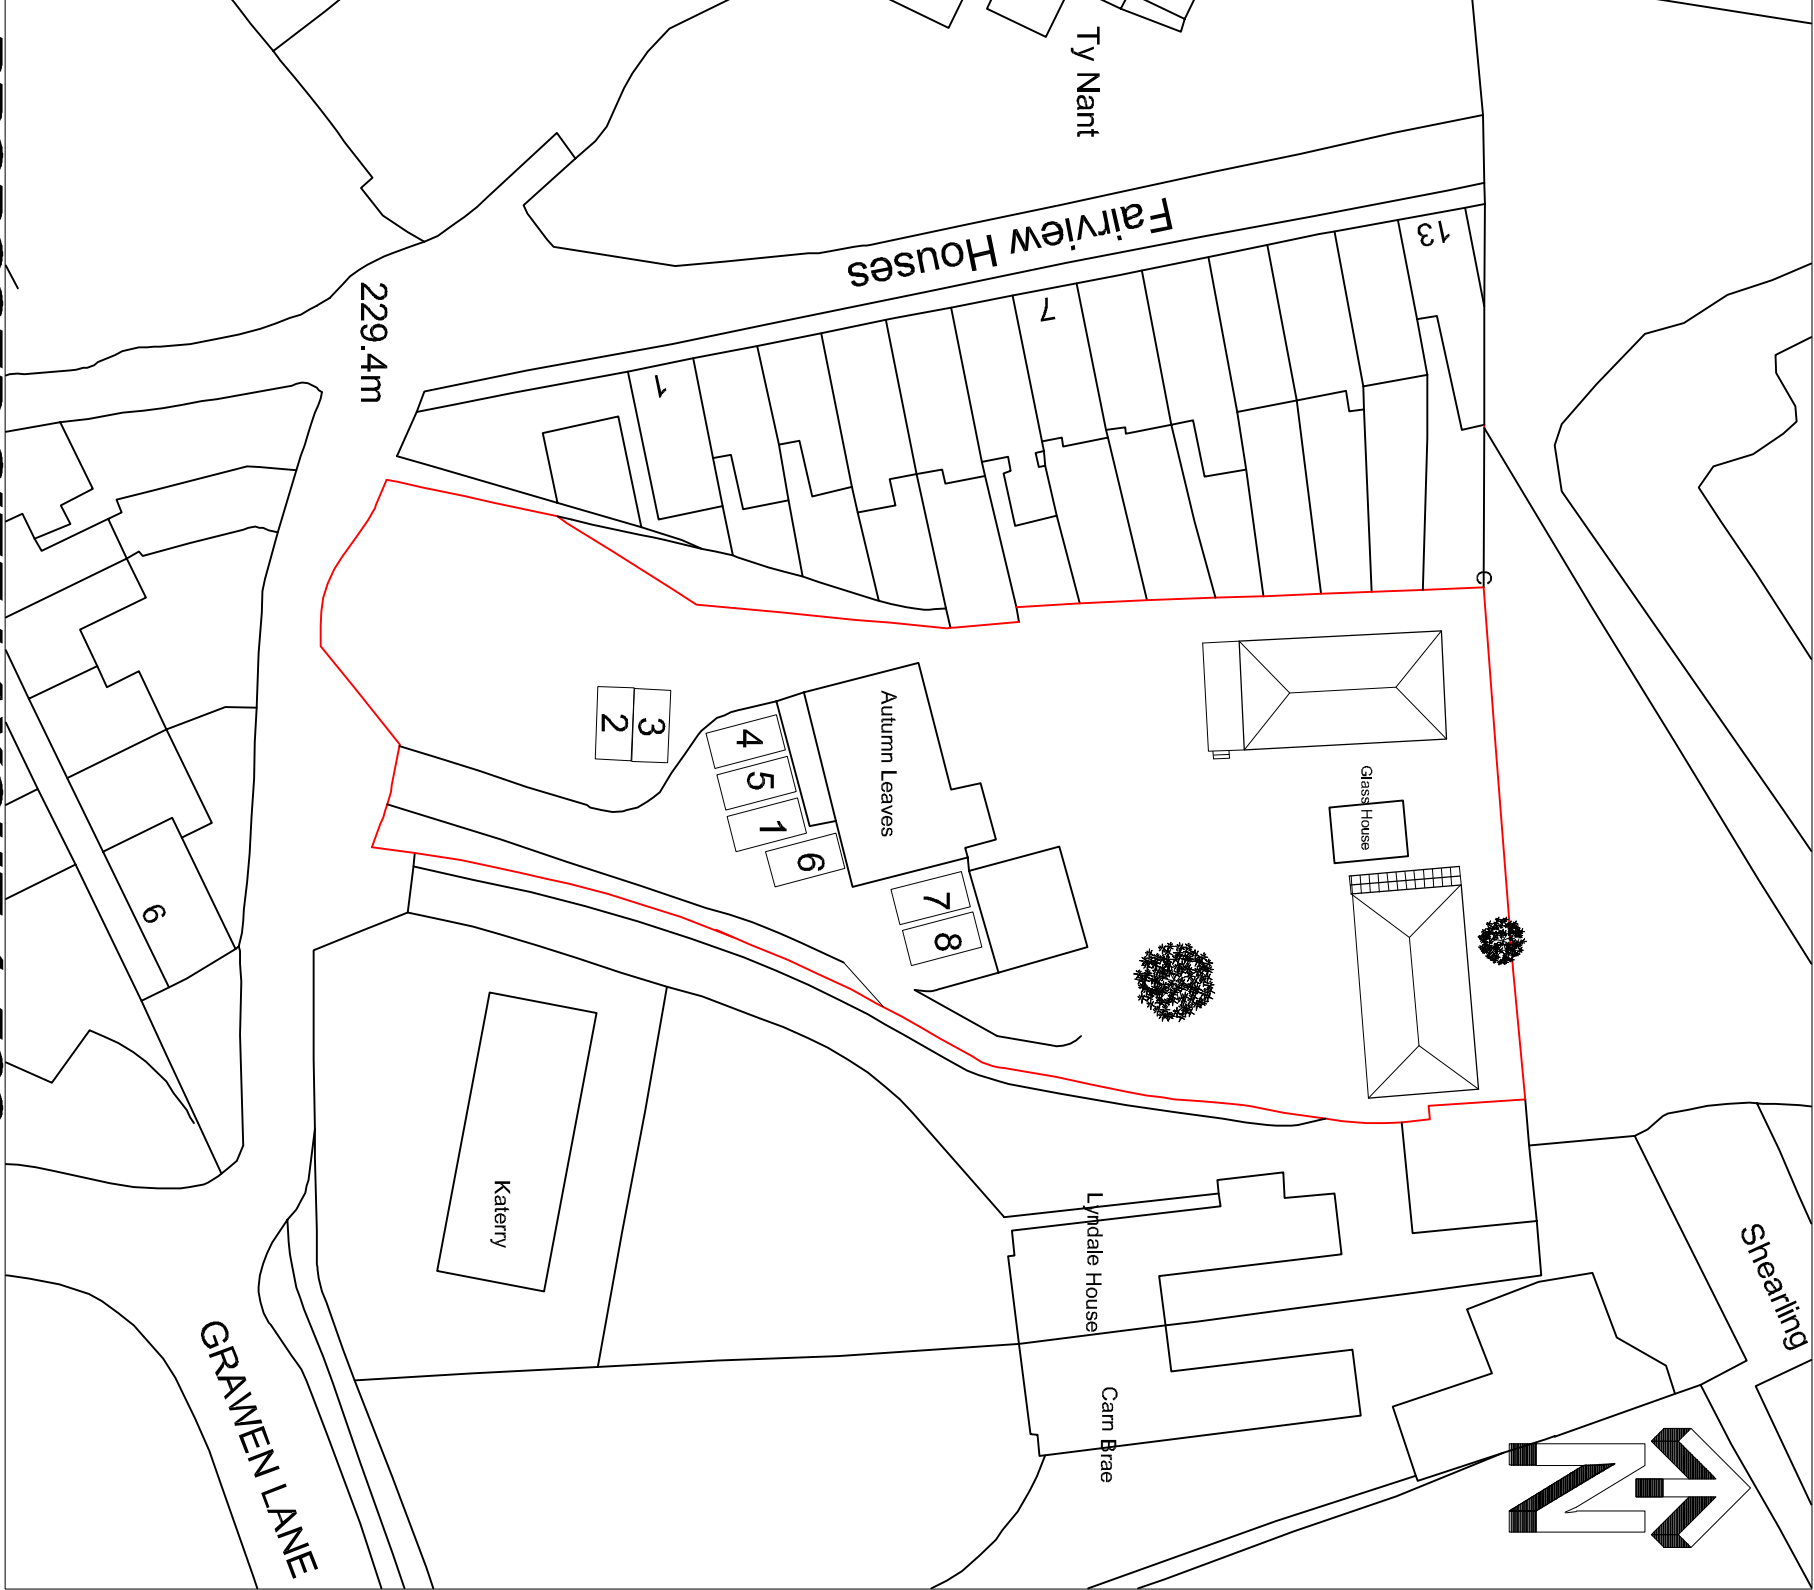

PROPOSED SITE LAYOUT 1:500

Client:

MR C TOVEY

Project:

PROPOSED HOLIDAY ACCOMODATION AT: 'AUTUMN LEAVES', CEFN COED, MERTHYR TYDFIL

Drawing Title:

EXISTING & PROPOSED PLANS & ELEVATIONS

Date:

SEPT 2022