


1 Existing Site
1 : 500

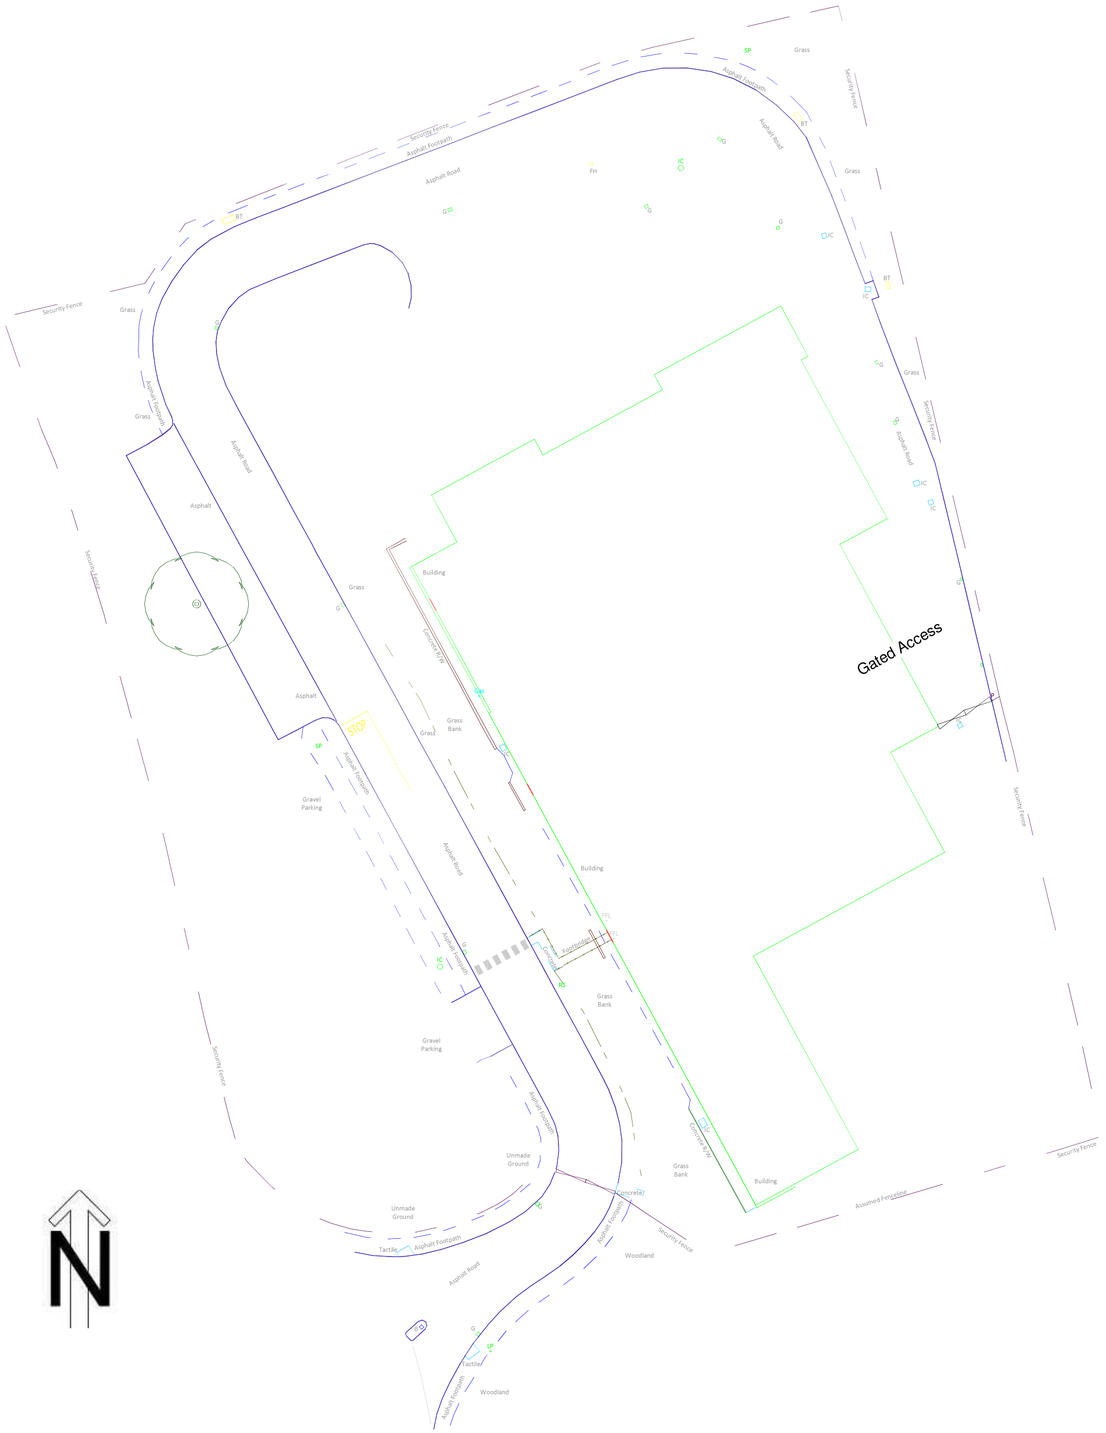

2 Proposed Site
1 : 500

INDIGO DESIGN (Part of 3dcadwales Ltd) 5 Ashlea Drive, Merthyr Tydfil, CF47 0NY Tele 01685 385746 Mob - 07940913216 Email: enquiries@indigo-3d-design.co.uk

This Drawing is Copyright, Dimensions to be checked on site and not scaled from this drawing

Indigo 3d Design

PURPOSE OF ISSUE	DRWAING NUMBER
Planning Approval	DP-01

PROJECT Change of use from a factory to a car sales/showroom

SHEET Existing plans and elevations

Address Unit B Dragon Parc Abercanaid Merthyr Tydfil

Checked by	Drawn by	Scale (@ A2)
JH	PH	1 : 500

Rev No	Description	Date
A	Issue	10/08/2026