



N:\5186\00 FURNACE ROW - FENCE AMENDMENT\01 PRODUCTION FORMAT DRAWINGS\02 CIVILS

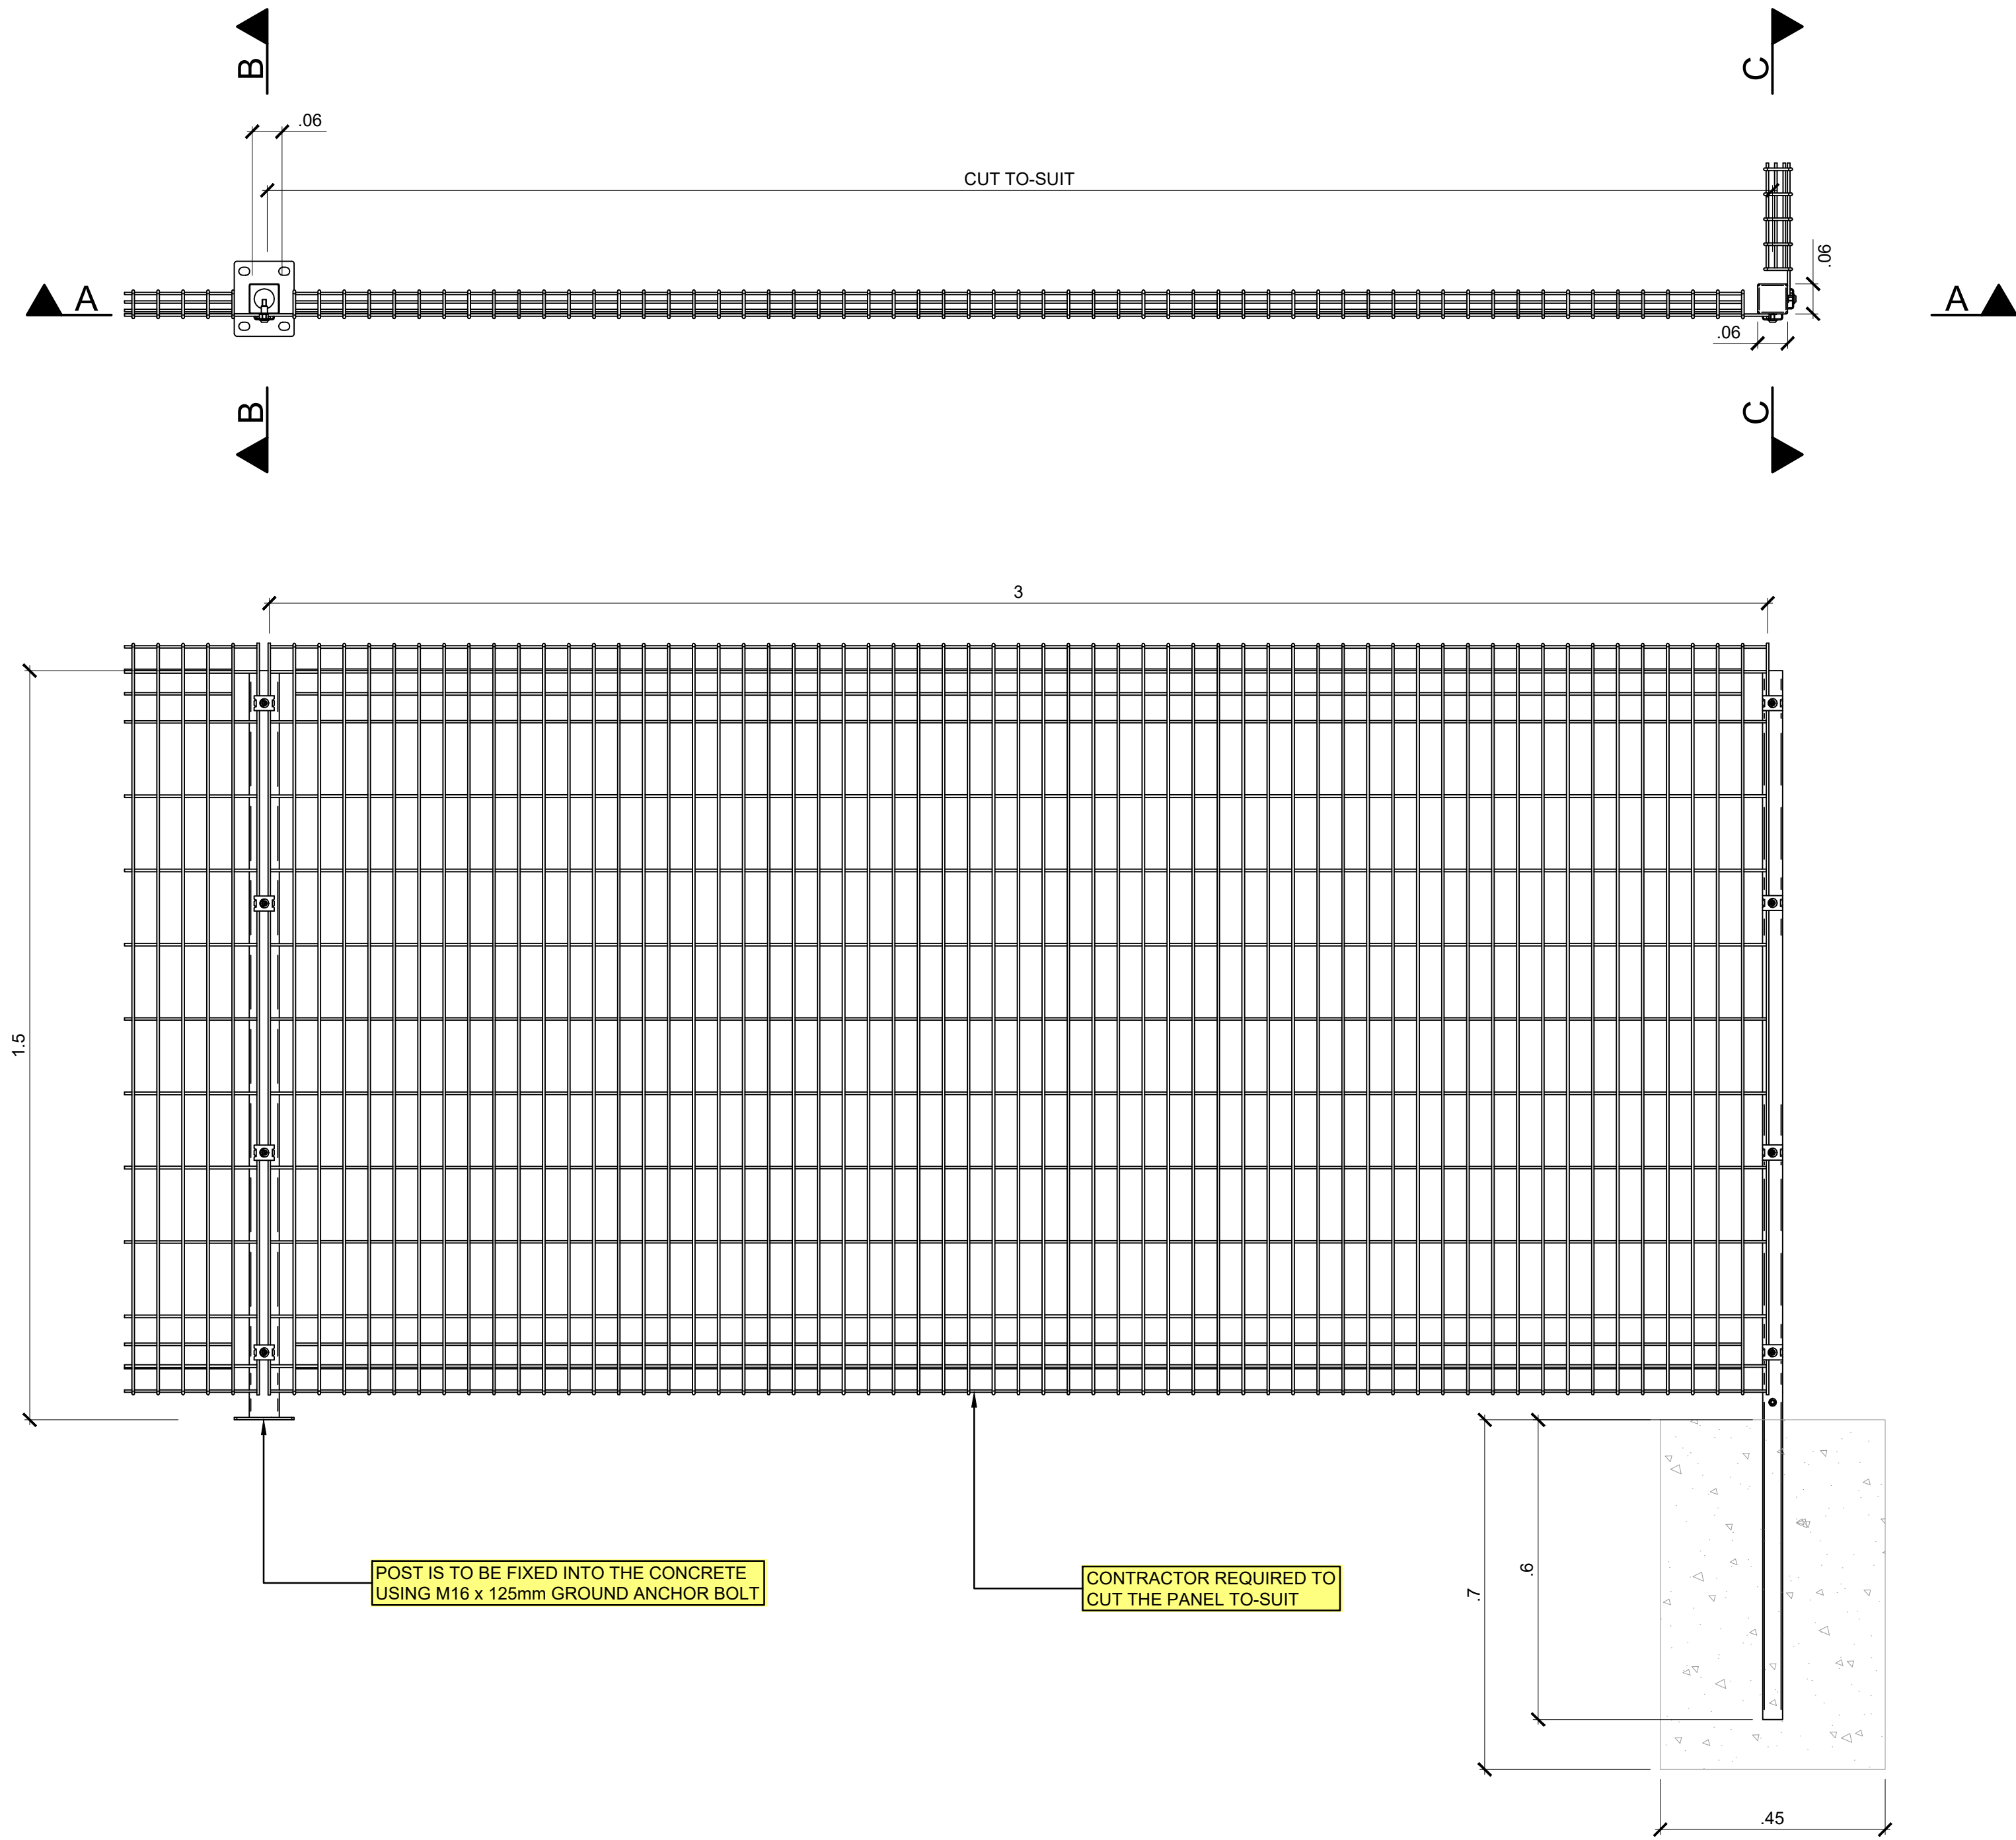



ASSEMBLY OF STRAIGHT SECTION OF FENCING (BOLT-DOWN)

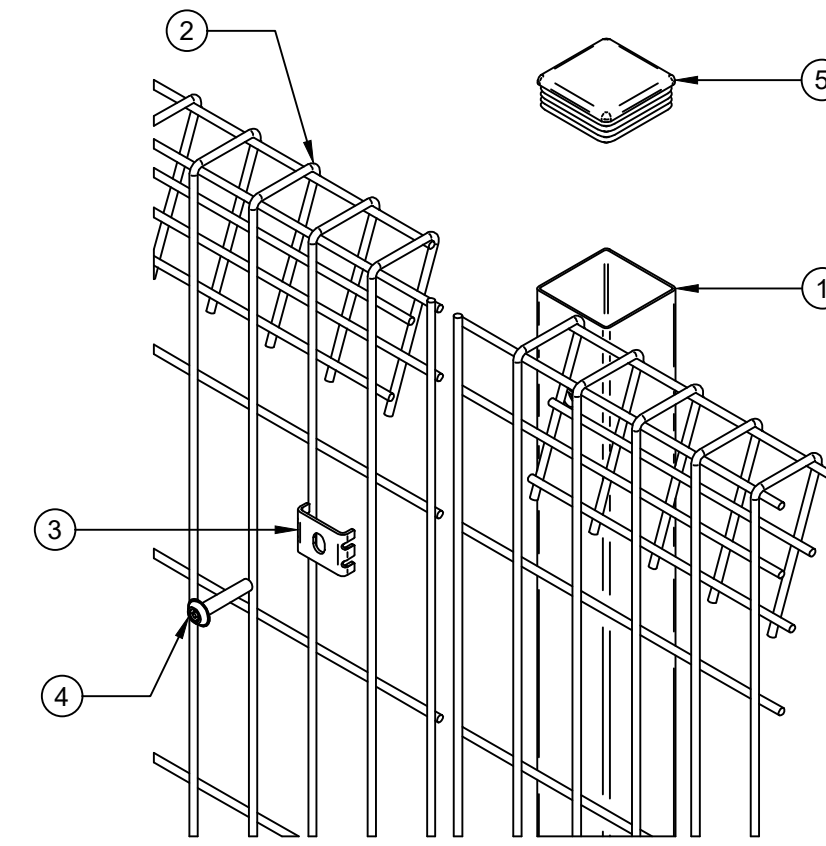

SCHEDULE OF PARTS

REF:	QTY:	DESCRIPTION:
1	1	60mm x 60mm INTERMEDIATE POST (BOLT DOWN)
2	1	1.5m HIGH x 3.0m WIDE V MESH FENCE (CUT TO-SUIT)
3	5	UNIVERSAL MESH FENCING FIXING CLIPS
4	5	M8 x 40mm MESH SECURITY BOLT
5	1	60mm x 60mm BLACK RIBBED INSERTS
6	4	M16 x 125mm GROUND ANCHOR BOLT

NOT TO SCALE

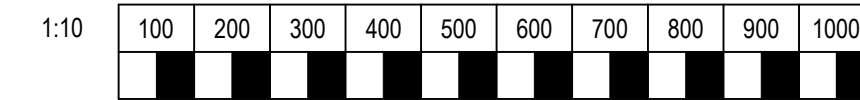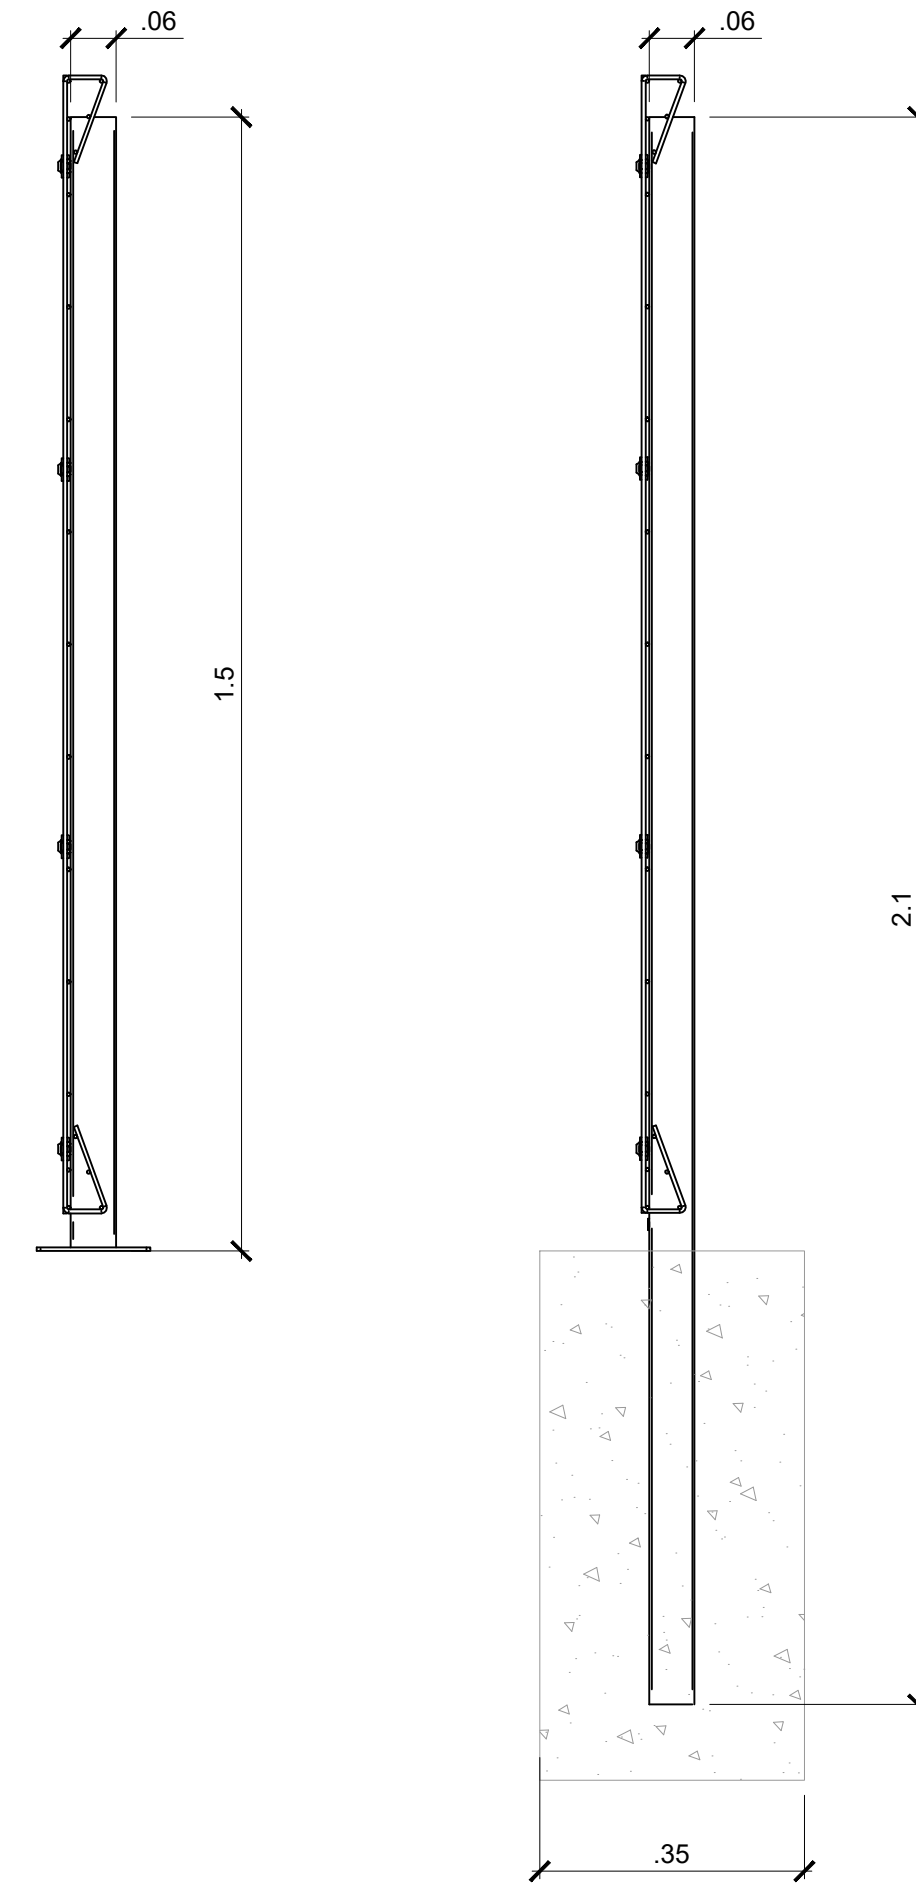

A1-C1.0 FOR CONSTRUCTION		25/09/23	SA	NW
REV.	DESCRIPTION	DATE	DRW.	CHK.
Burroughs Burroughs, 4 Radnor Court, 225 Cowbridge Rd East, Cardiff, CF5 1GZ Tel: 029 2054 7464 www.burroughs.co.uk				
Cynghrair Rhwydwaith Dŵr Water Network Alliance				
Project Name: 50730-00 FURNACE ROW FENCE INSTALLATION				
Drawing Title: FENCING DETAIL 02				
Status: A1	Status Description: FOR CONSTRUCTION			
Checked: N.WILLIAMS	Approved: N.WILLIAMS	Date: 25/09/2025		
Scale: 1:10 @ A1	Designer: S.ASHLEY	Rev.: C1.0		
Drawing Number: B50730-121316-13-BG-DR-CA-C11051				