


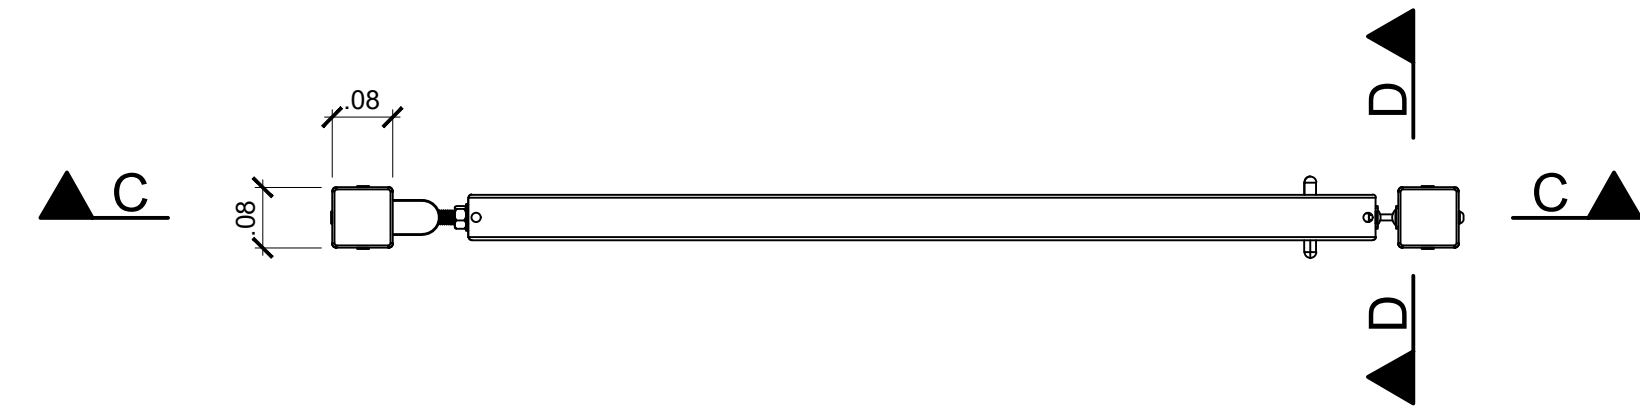


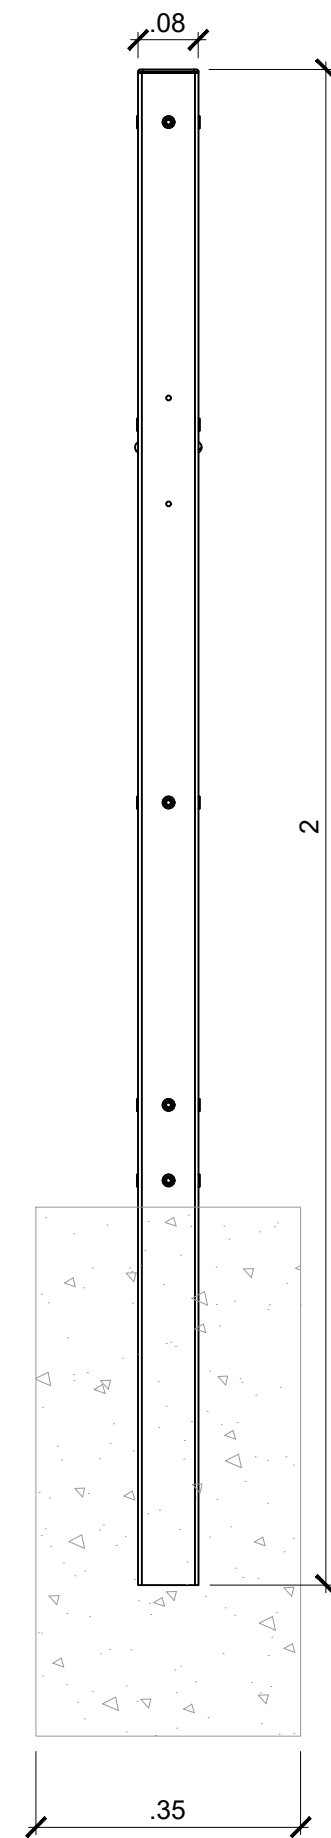

PLAN VIEW

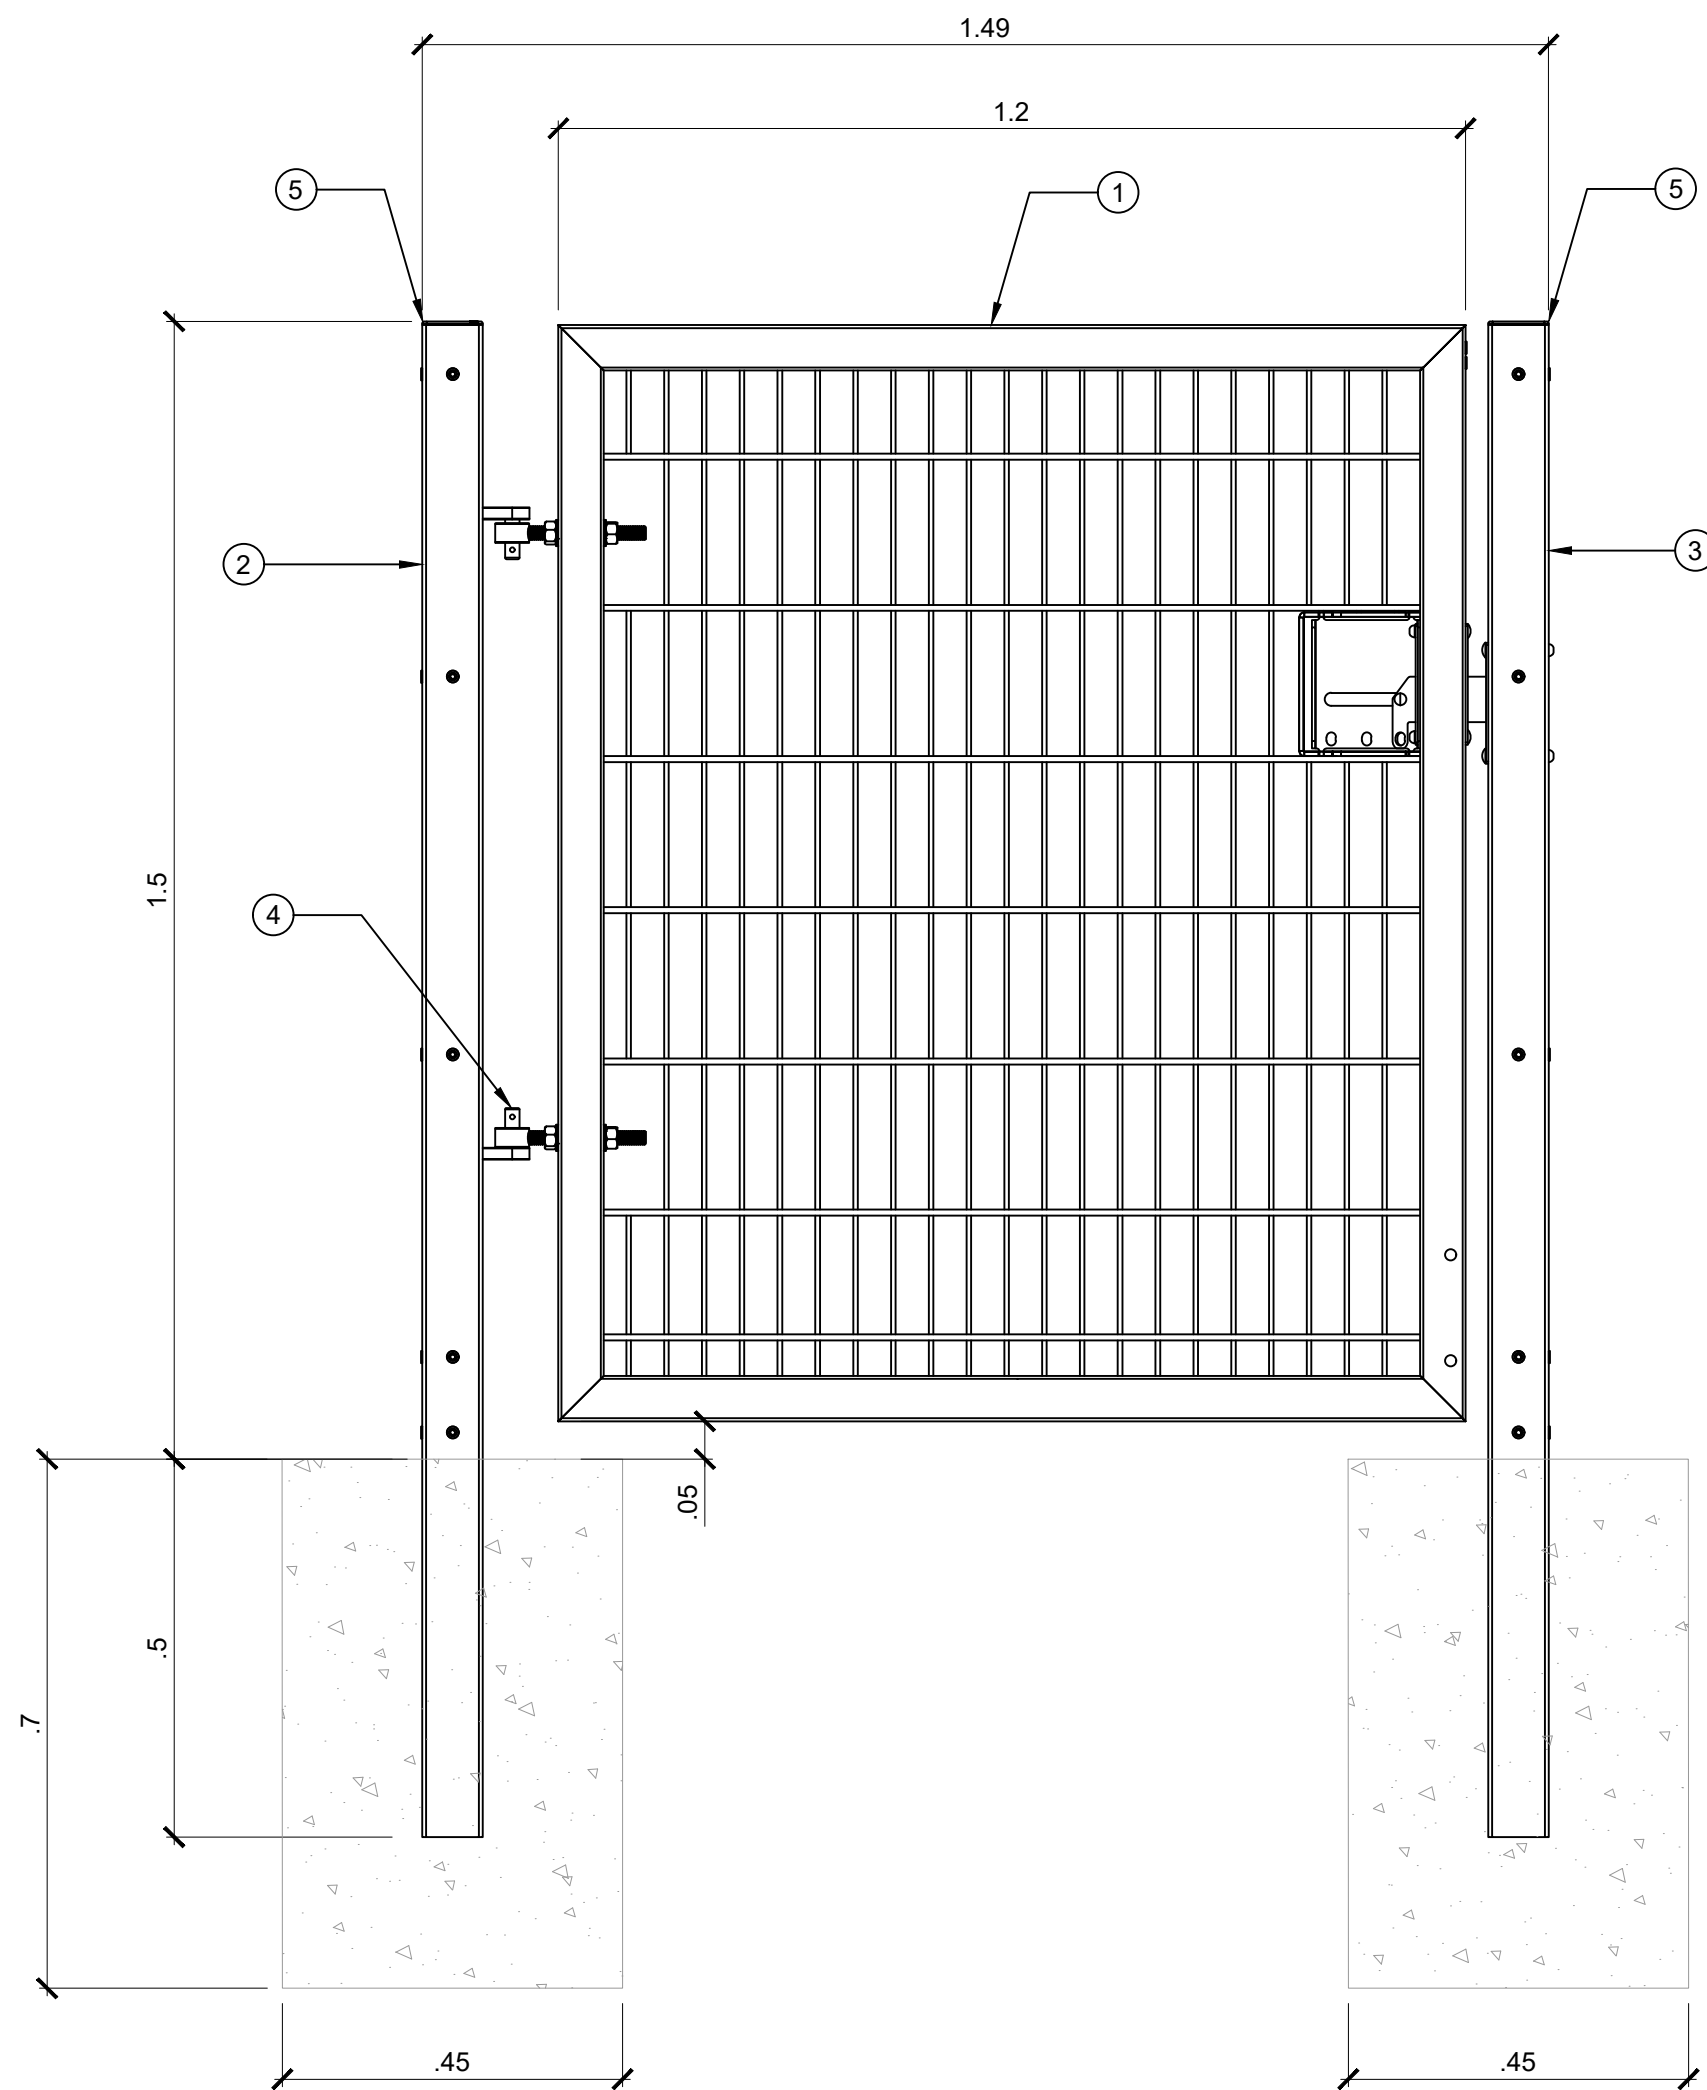


ALL GATES & POSTS ARE TO BE FITTED WITH BLACK PLASTIC INSERTS

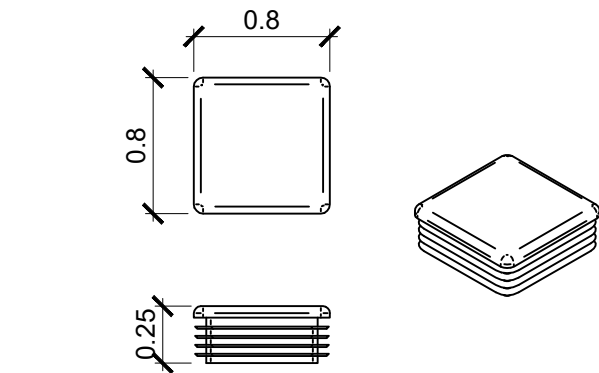

NOT TO SCALE

BOX SECTION HINGE POSTS ARE TO BE FITTED WITH TWO GALVANIZED EYE BOLTS

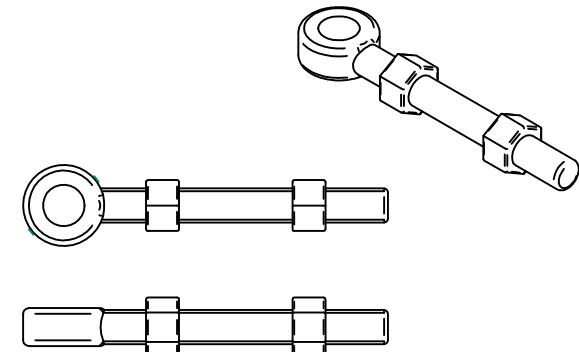

NOT TO SCALE

SCHEDULE OF PARTS

REF.	QTY.	DESCRIPTION:
1	1	MESH GATE 1.5m x 1.2m WIDE
2	1	1.5m HIGH MESH HINGE GATE POST 80mm x 80mm BOX SECTION
3	1	1.5m HIGH MESH CATCH GATE POST 80mm x 80mm BOX SECTION
4	1	ADJUSTABLE GATE EYE BZP 130-150mm CW 20
5	2	80mm x 80mm BLACK RIBBED INSERTS

REV.	DESCRIPTION	DATE	DRW.	CHK.
1	FOR CONSTRUCTION	25/09/23	SA	NW



Project Name:
50730-00
FURNACE ROW
FENCE INSTALLATION

Drawing Title:
FENCING DETAIL 03

Status: A1
Status Description: FOR CONSTRUCTION

Checked: N.WILLIAMS
Approved: N.WILLIAMS
Date: 25/09/2025

Scale: 1:10 @ A1
Designer: S.ASHLEY
Rev.: C1.0

Drawing Number:
B50730-121316-13-BG-DR-CA-C11052

