
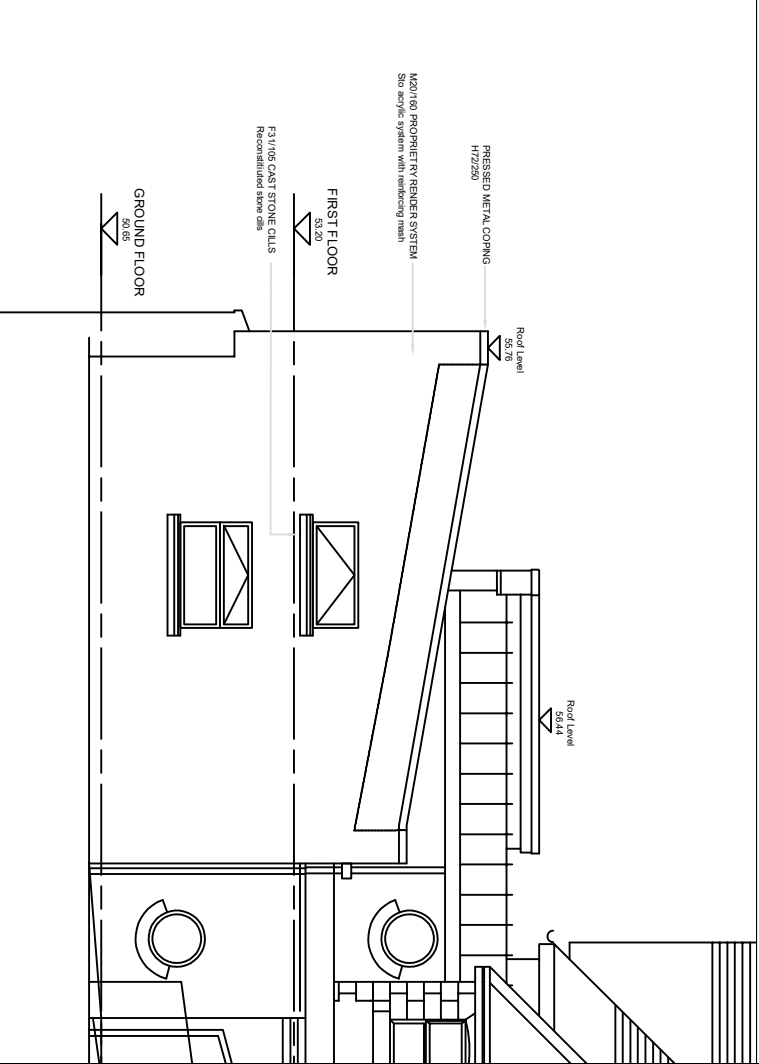
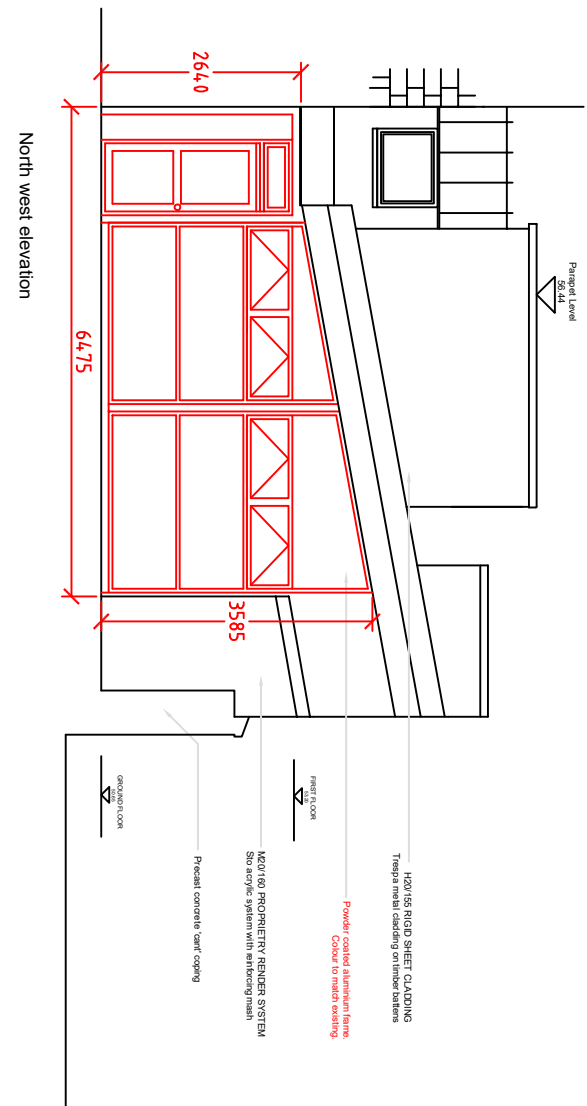
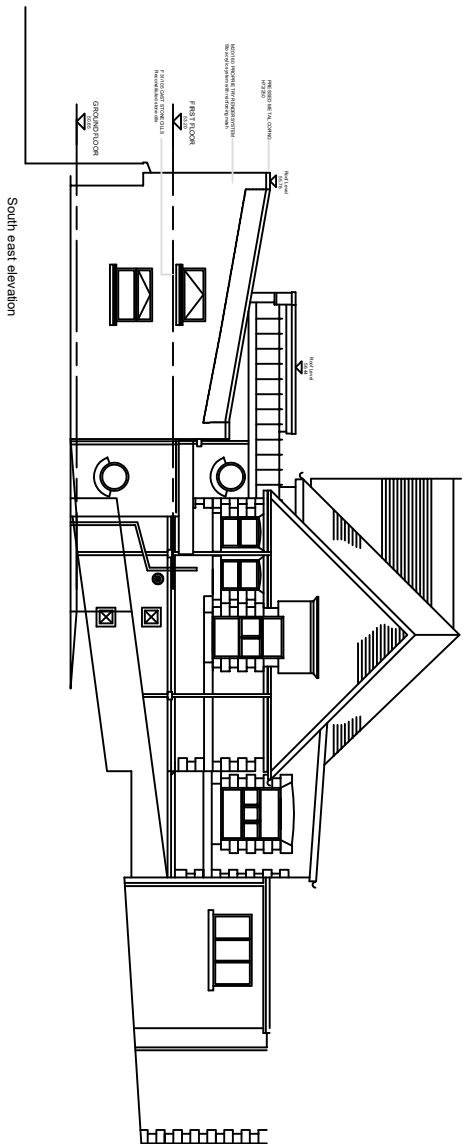
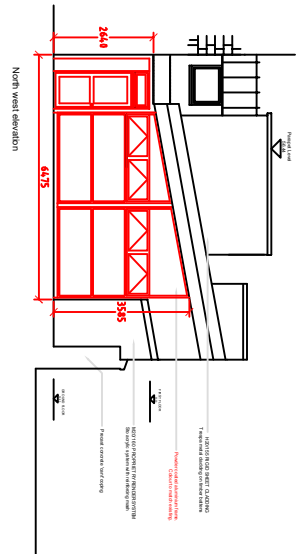


Job Ref.	Dwg No.	Rev.

FIGURED DIMENSIONS MUST BE TAKEN
NOT SCALED MEASUREMENTS.
ANY DISCREPANCIES IN THIS DRAWING
MUST BE REPORTED IMMEDIATELY TO
THE ARCHITECT.
CONTRACTORS MUST CHECK ALL
DIMENSIONS ON SITE.

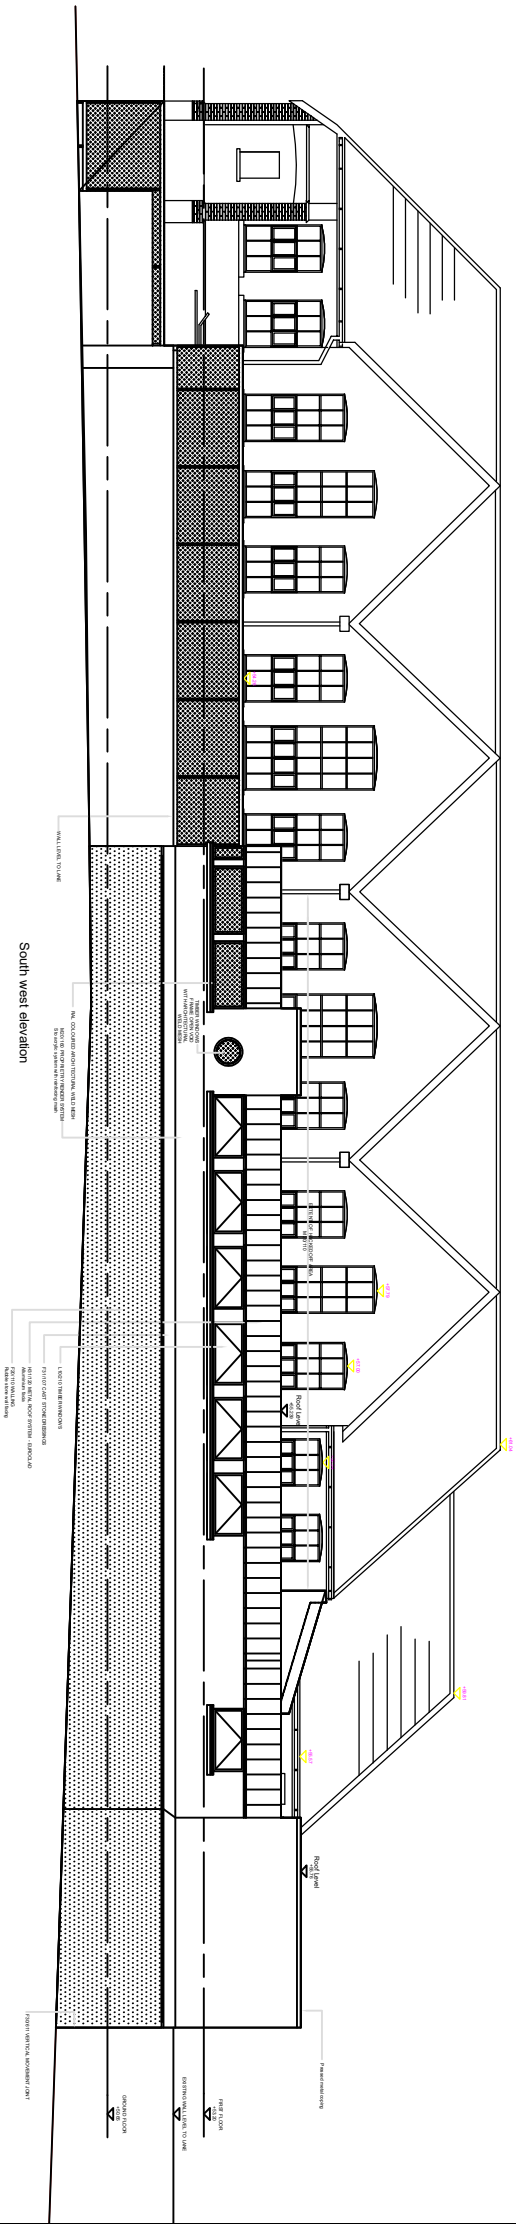

Rev A - 18-05-21. Window added above main door.		
Corporate Property		
Unit 5 Triangle Business Park Pentrebach Merthyr Tydfil CF48 4TQ		
Job Alteration of existing covered play area to provide a classroom. Cyfarthfa Infants School, Norman Terrace, Merthyr Tydfil, CF47 8SD		
Title Proposed Elevations		
Scale 1/100 1/200 @ A3		
Date March 2021		
Drawn		
Checked		
Job Ref. 2019-072	Dwg No. 04(P)	Rev. A