




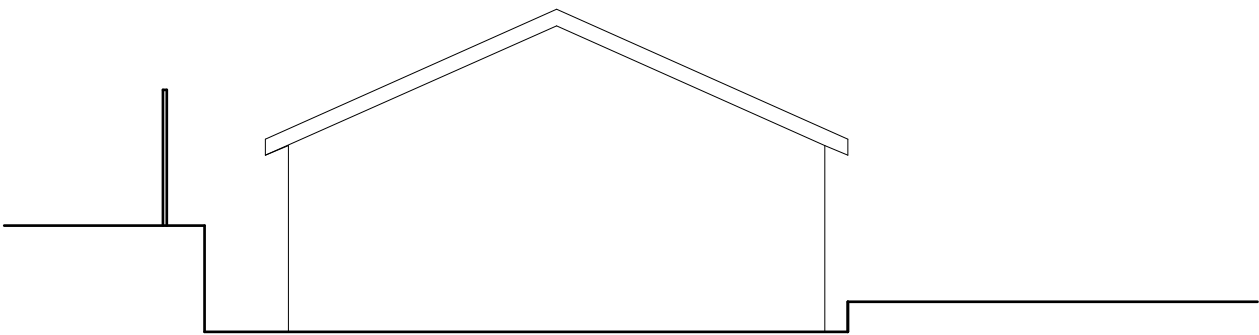


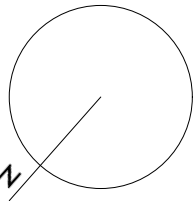

REAR ELEVATION

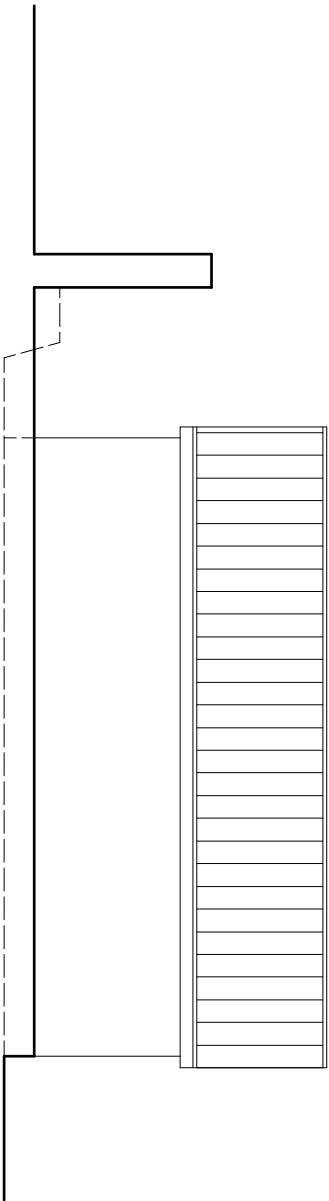


SIDE ELEVATION

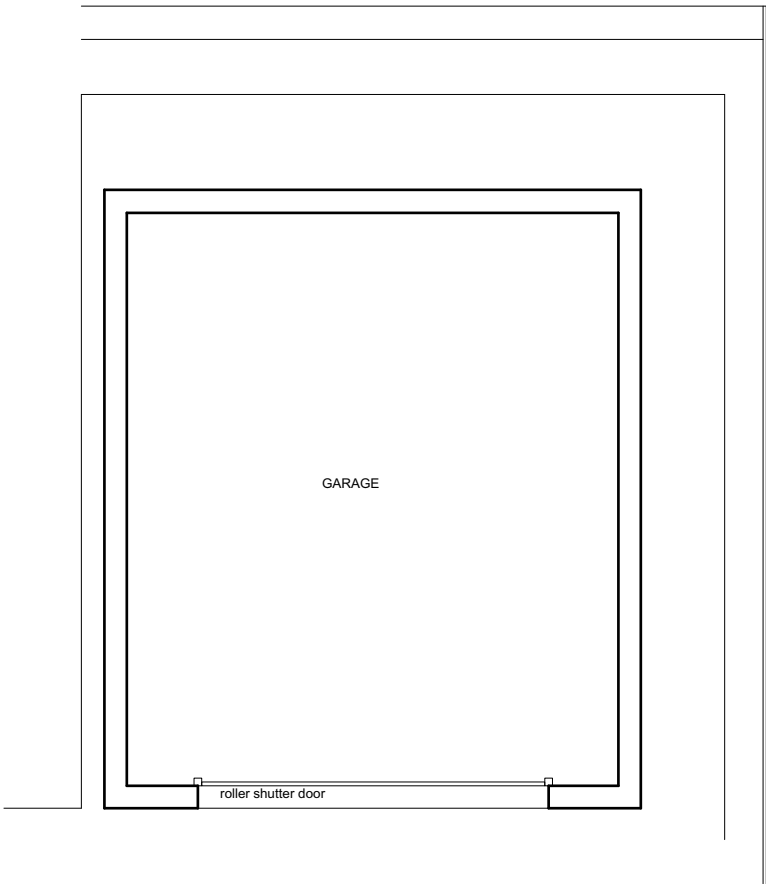


FLOOR PLAN


A

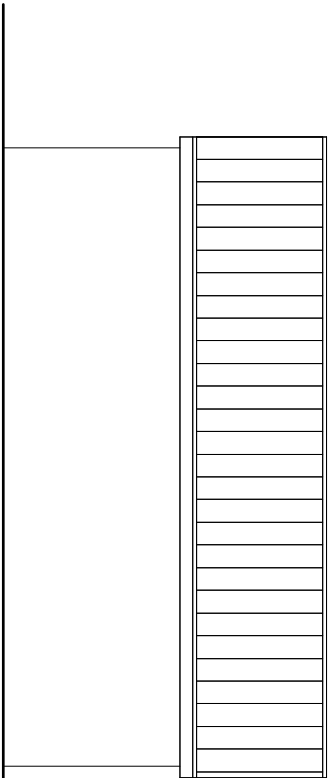

SIDE ELEVATION

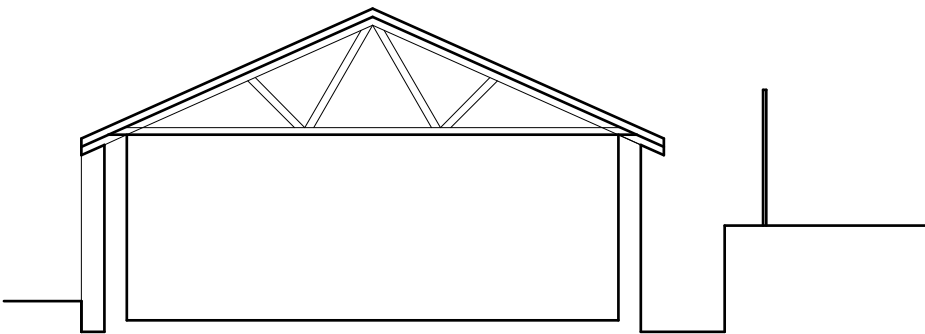

SECTION A

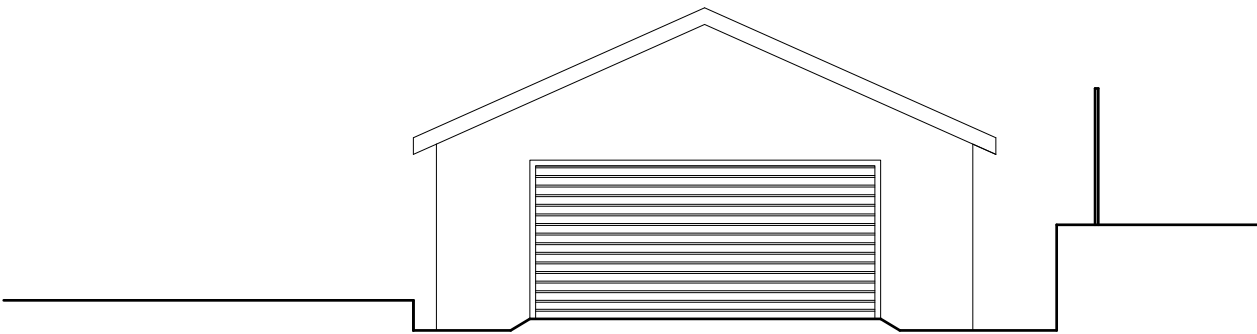

FRONT ELEVATION



George and Co.

PROPOSED GARAGE TO  
THE REAR OF SIX BELLS  
HEOLGERRIG  
MERTHYR TYDFIL

632.03

Proposed plans

sketch

1:100



May '19

CG

1st Floor  
Woodfired Studios 62 High St  
Merthyr Tydfil CF37 8DE  
07830328652  
hello@georgeandco.studio  
www.georgeandco.studio

DO NOT SCALE THIS DRAWING


©George and Co.

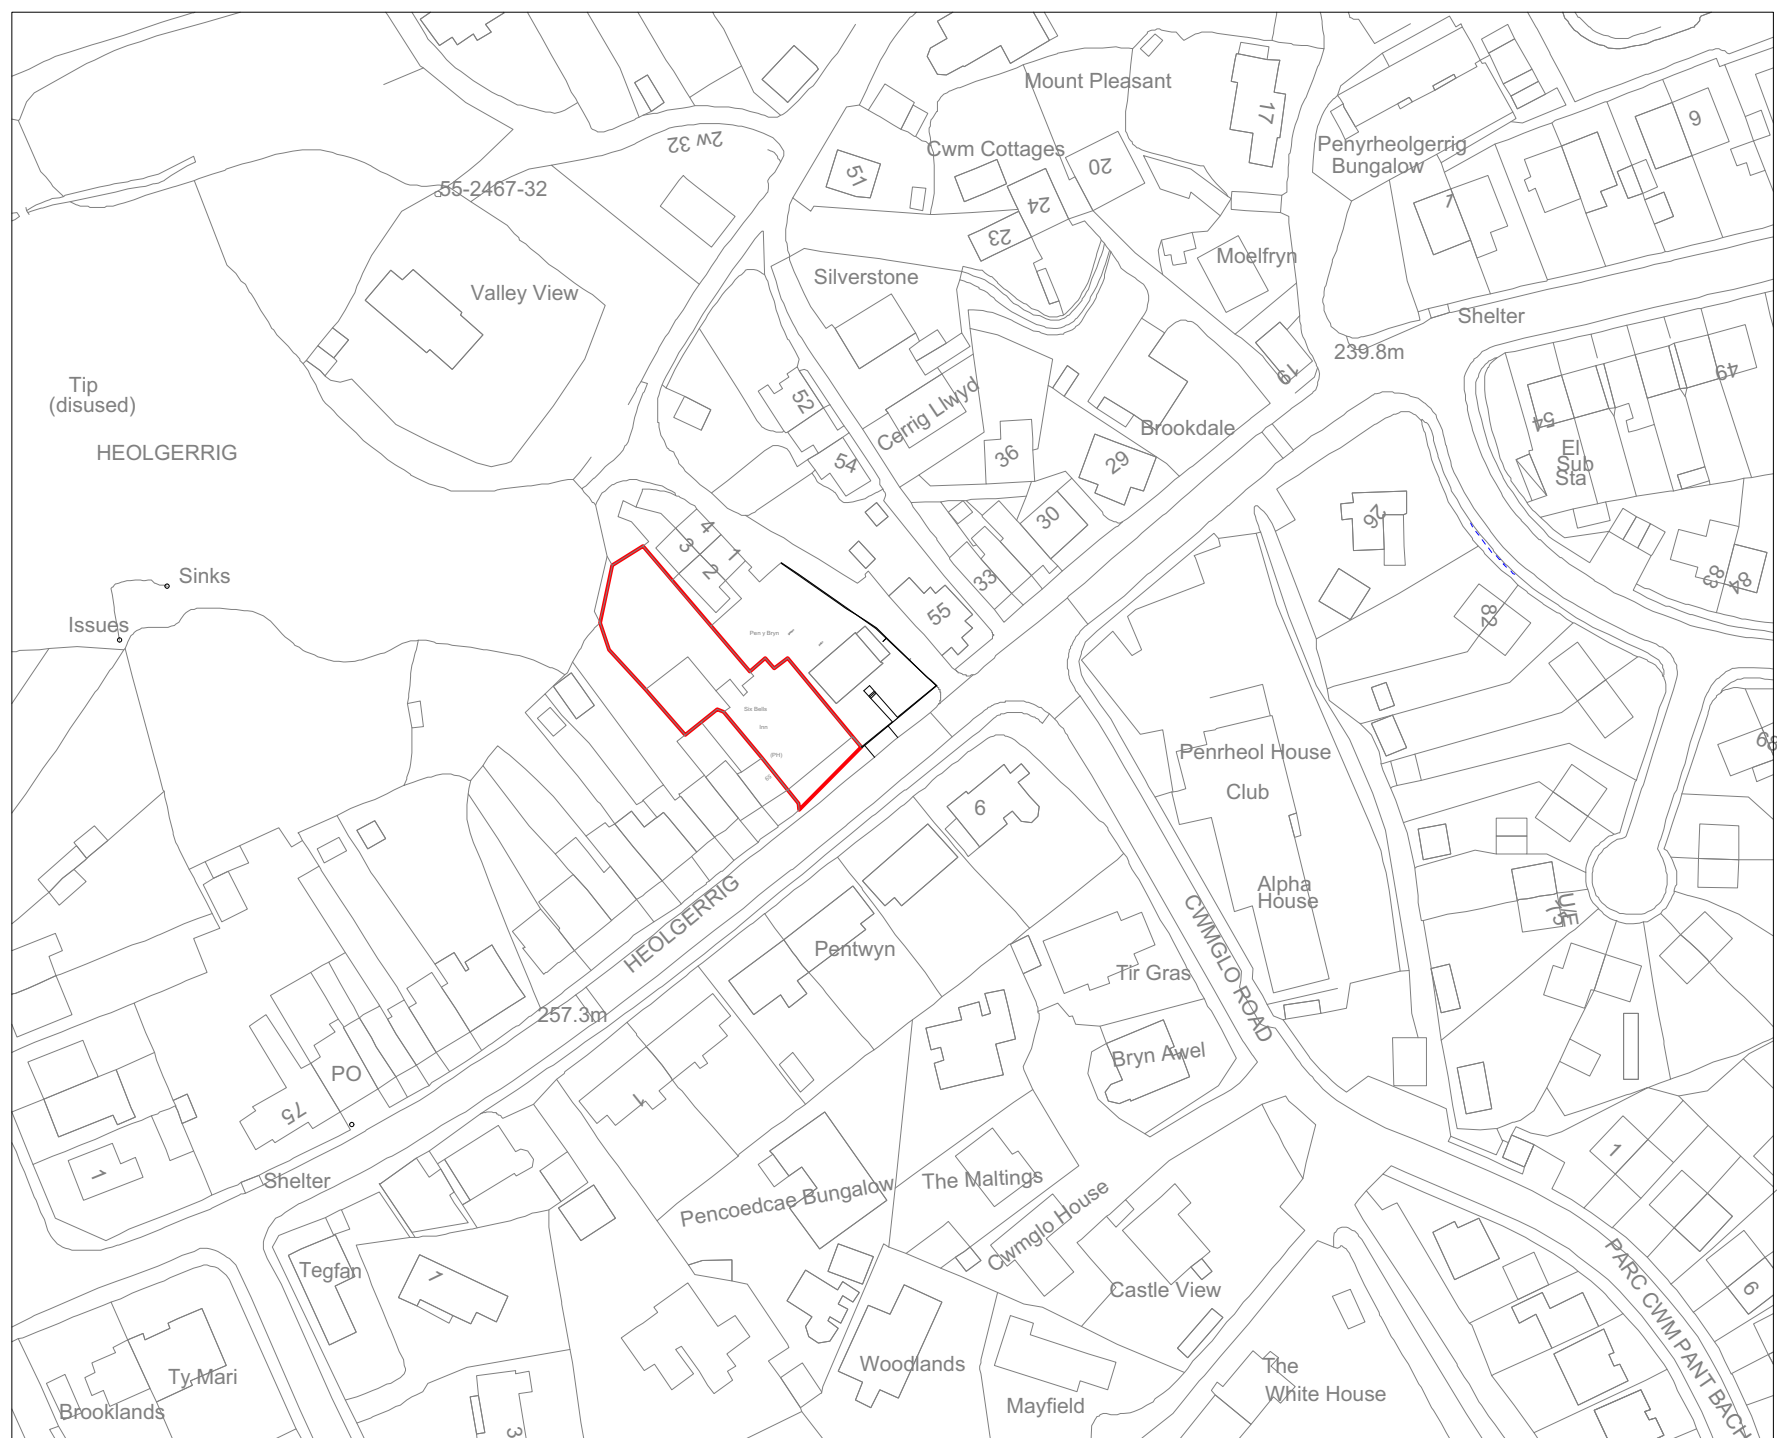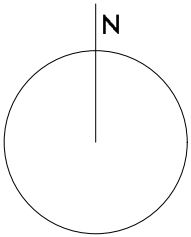

 George and Co.

PROPOSED GARAGE TO  
THE REAR OF SIX BELLS  
HEOLGERRIG  
MERTHYR TYDFIL

|   |        |                |                 |
|---|--------|----------------|-----------------|
| 632.02   |        | Proposed plans |                 |
| sketch   | 1:1250 | May '19        | CG              |
| 1st Floor<br>Woodfired Studios 62 High St<br>Merthyr Tydfil CF37 8DE<br>07830328652<br>hello@georgeandco.studio<br>www.georgeandco.studio |        |                |                 |
| DO NOT SCALE THIS DRAWING   |        |                | ©George and Co. |

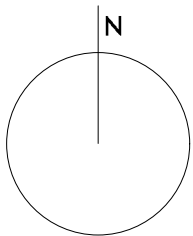


evening



Pen y Bryn

garden

patio

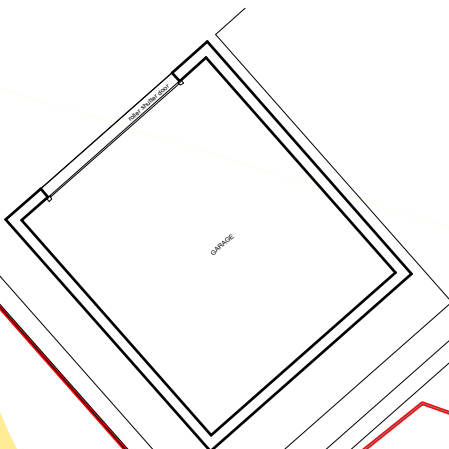


Six Bells

Inn

(PH)

69

morning

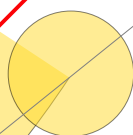

mid-day



George and Co.

PROPOSED GARAGE TO  
THE REAR OF SIX BELLS  
HEOLGERRIG  
MERTHYR TYDFIL

632.01

BLOCK PLAN

sketch

1:200

May '19

CG

1st Floor  
Woodfired Studios 62 High St  
Merthyr Tydfil CF37 8DE  
07830328652  
hello@georgeandco.studio  
www.georgeandco.studio

DO NOT SCALE THIS DRAWING

©George and Co.