


AMENDED 8th OCTOBER 2020


EXISTING BOUNDARY WALL ELEVATION 1:100

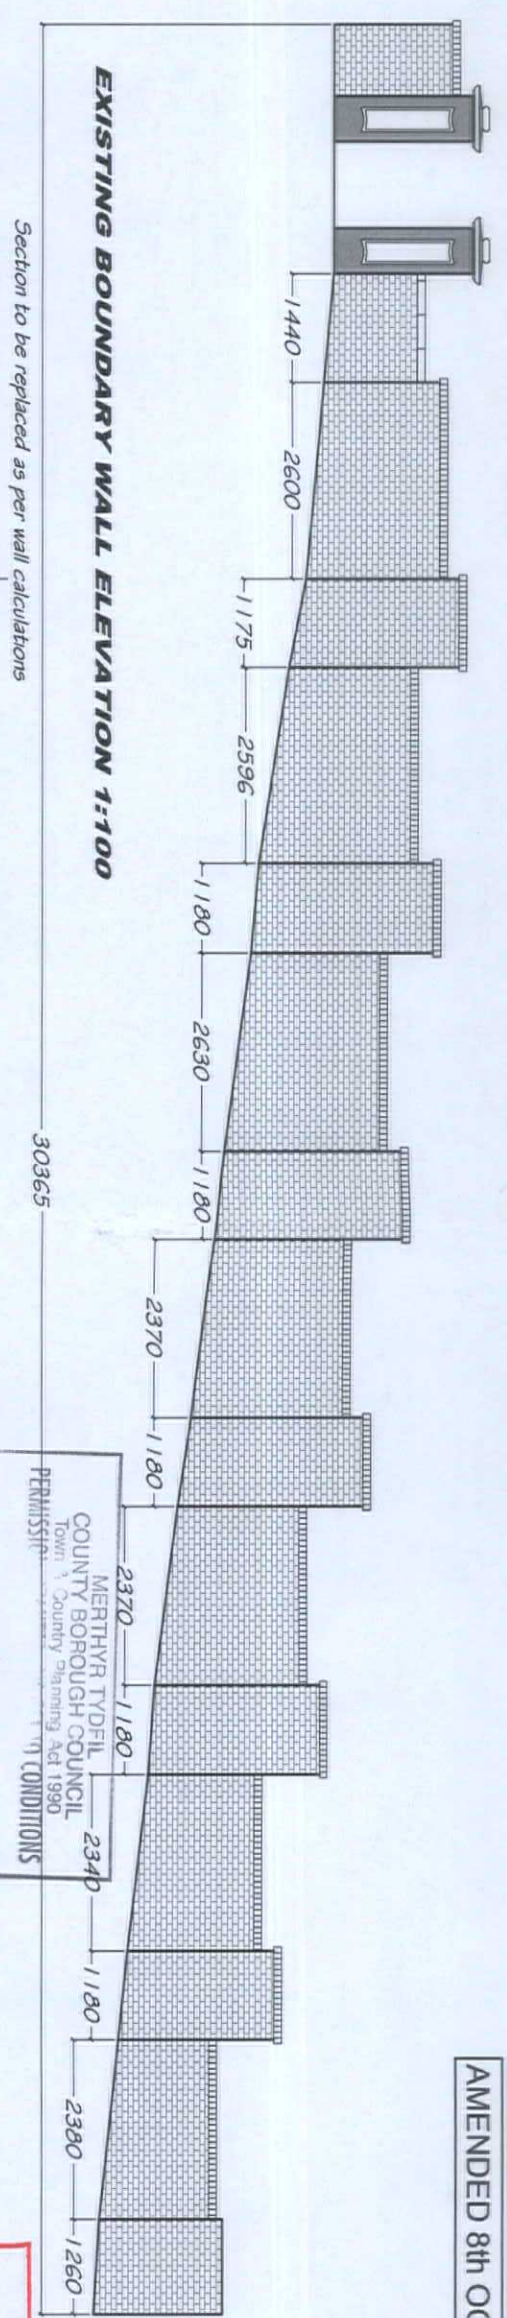



29 OCT 2020
MERTHYR TYDFIL
COUNTY BOROUGH COUNCIL
Town & Country Planning Act 1990
PERMISSION
NOTES: JONES
The re-built areas will not differ in height
to that which exists. ANNING

AMENDED PLANS
09 OCT 2020
RECEIVED

PROPOSED BOUNDARY WALL ELEVATION 1:100

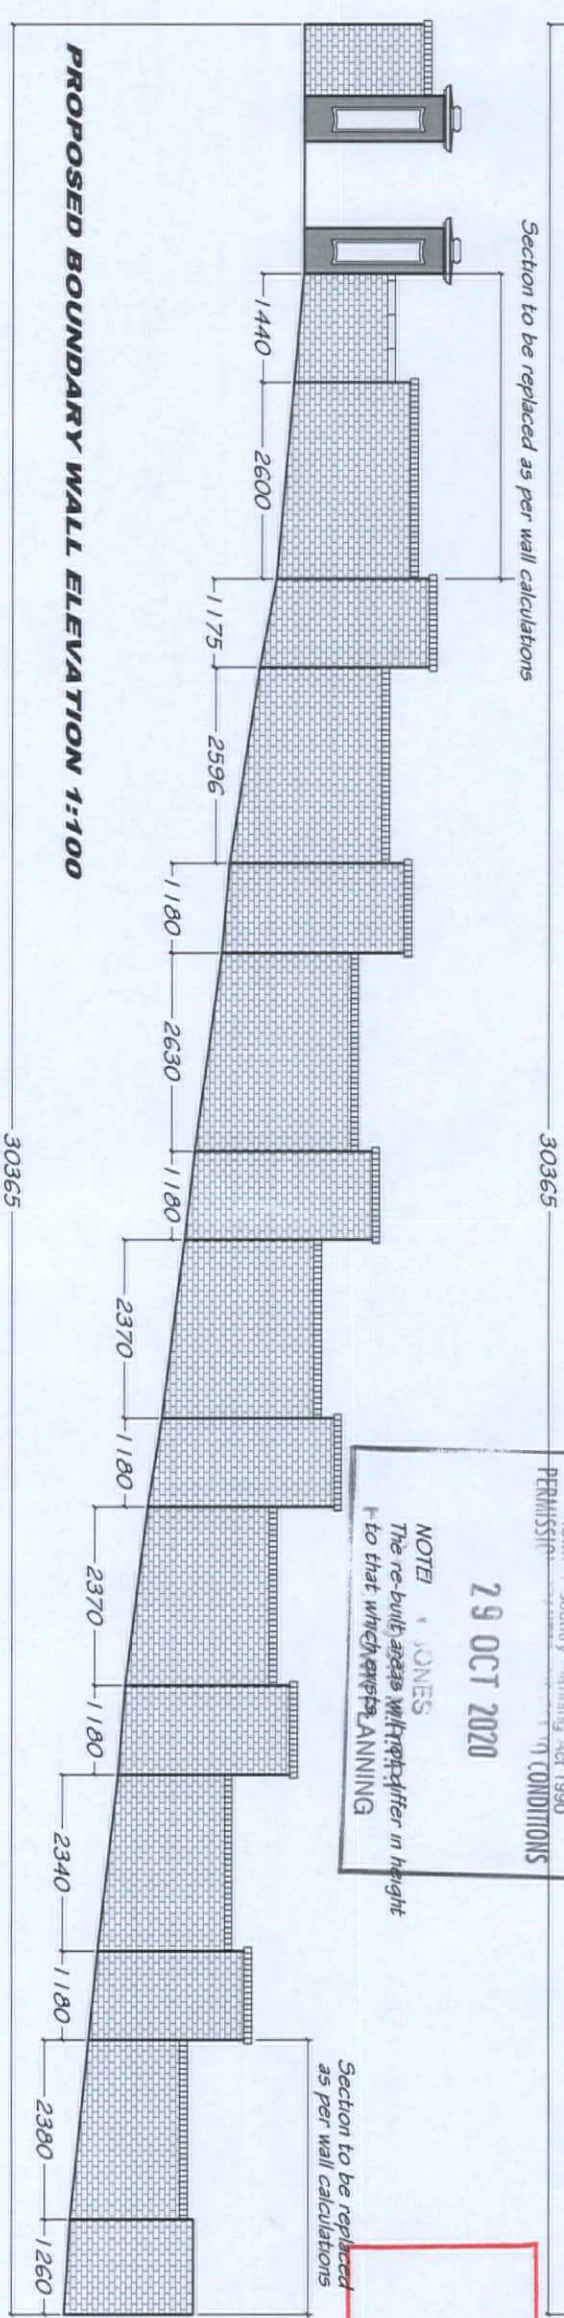

PROPOSED WALL CROSS SECTION 1:20

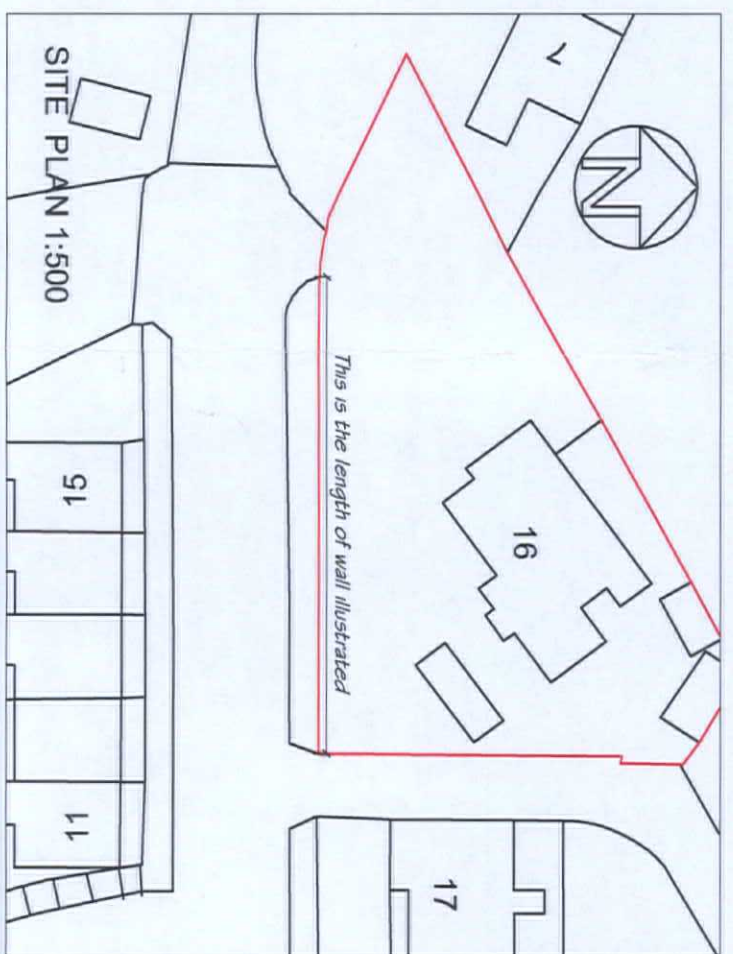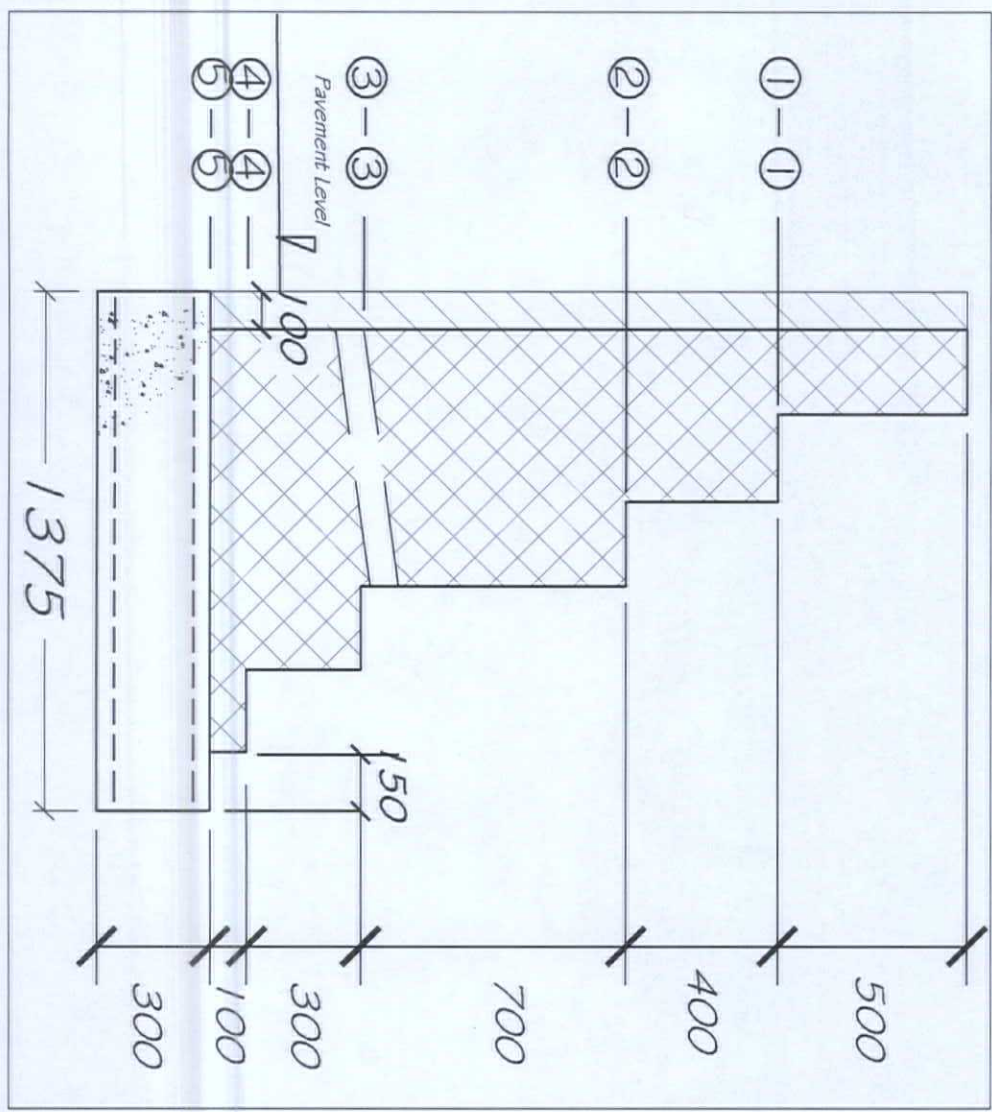

THE SECTIONS OF WALL ARE TO BE REPLACED BECAUSE OF THEIR STRUCTURAL INADEQUACY. THE SECTIONS ARE APPROXIMATELY 75 TO 100MM OUT OF PLUMB. IT IS PROPOSED TO USE FACE BRICKS THAT MATCH THE EXISTING TO CLAD THE NEWLY BUILT SECTIONS.

PROPOSED WALL SECTION REPLACEMENT AT: 16, THE PARK, TREHARRIS, MERTHYR TYDFIL

September 2020