
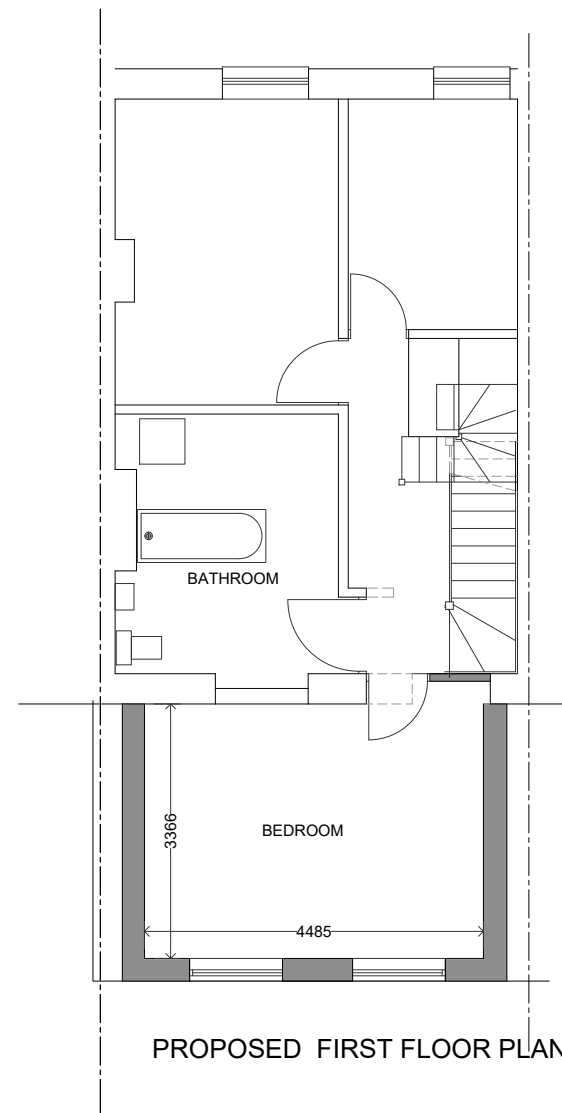
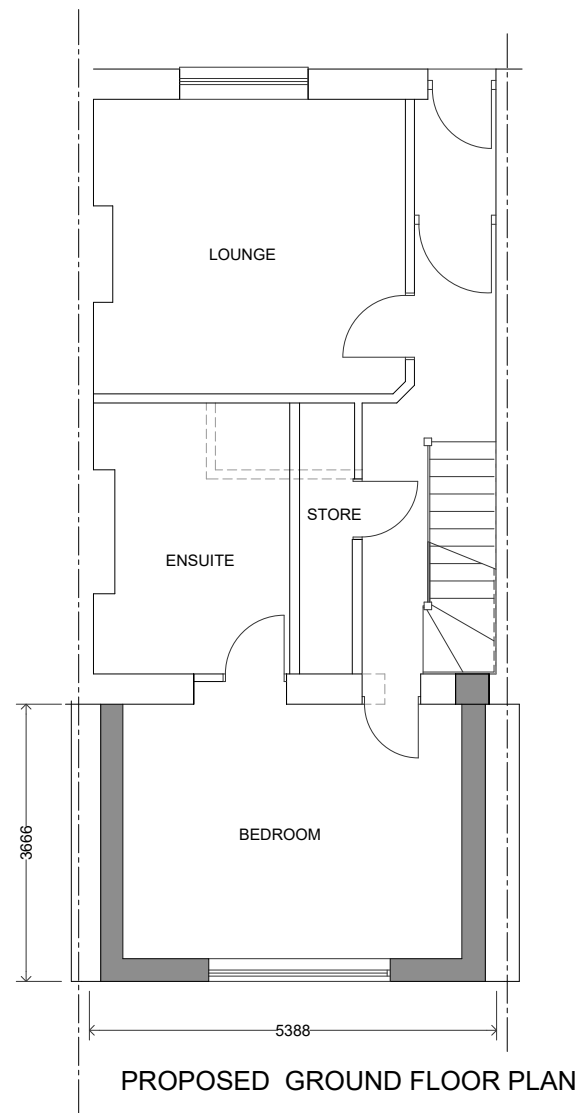


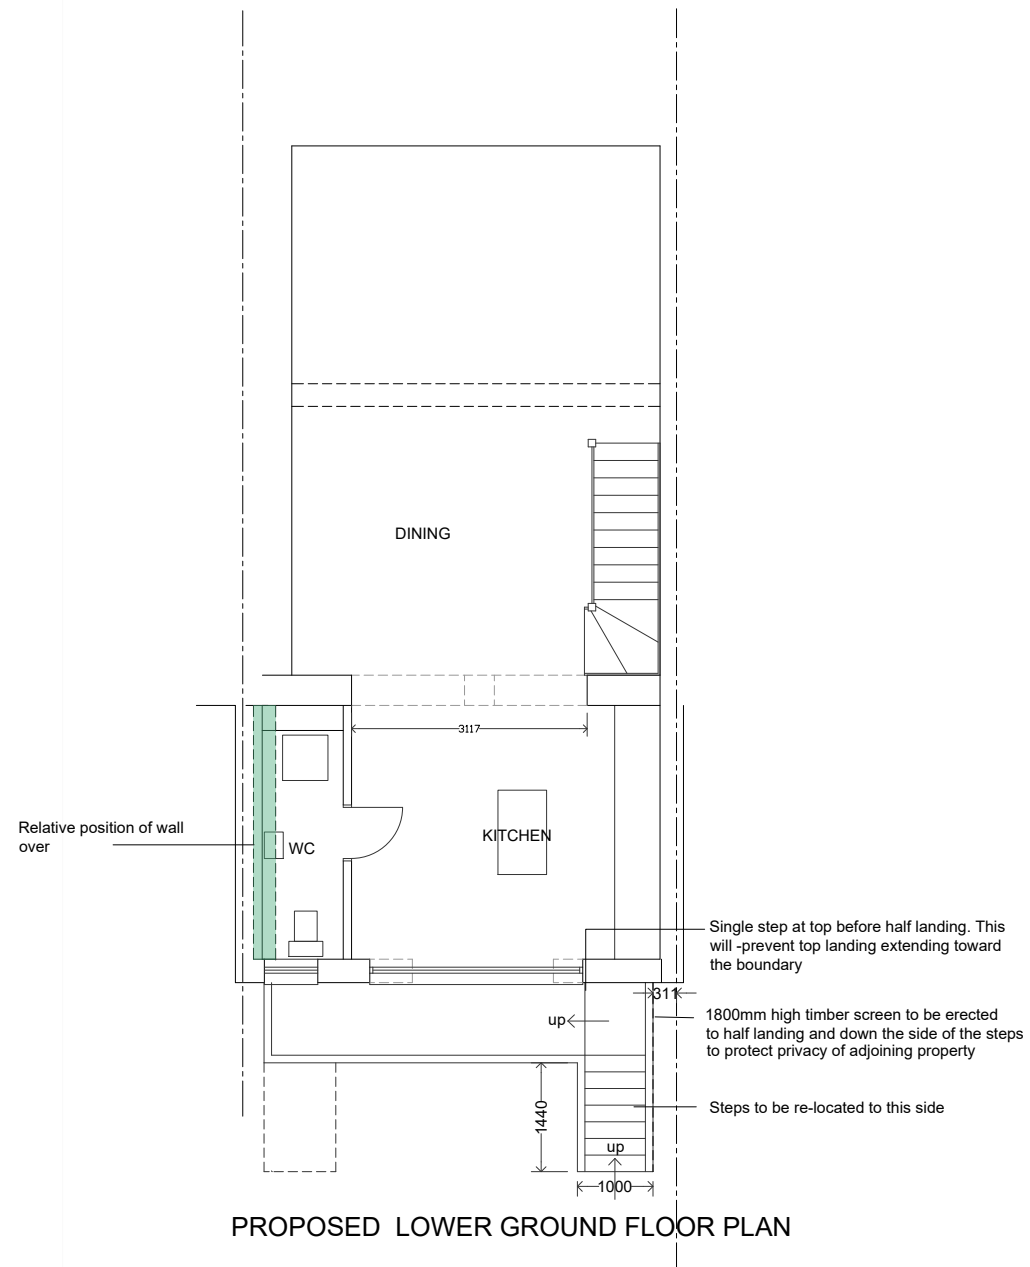

k.j.lloyd AADip. RIBA CHARTERED ARCHITECT		49 Coed Y Pia, Llanbradach Caerphilly, CF83 3PT	
PROJECT PROPOSED REAR EXTENSION 23 HANOVER STREET MERTHYR TYDFIL CF47 8SW		SCALE 1:100 @ A3	DATE AUG 2021
DRAWING PROPOSED PLANS		DRAWN KL	DRG. NO. 03
THIS DRAWING IS COPYRIGHT			