
From: Kate Thomas <Kate.Thomas@austinsmithlord.com>
Sent: 30 July 2020 15:57
To: Roberts, Huw
Cc: Lloyd, Adele (Adele.Lloyd@kier.co.uk); Russell Hunnybun; Chris Moor; Poole, Mark (Cardiff) (Mark.Poole@kier.co.uk); Flemming, Michael (Michael.Flemming@kier.co.uk)
Subject: Ysgol Y Graig - Condition 6 final information
Attachments: YYG-ASL-00-XX-DR-L-9020_P1.pdf

*****WARNING THIS IS AN EXTERNAL EMAIL*****

*****External attachment warning, although this email has been scanned for threats, please take extra care before opening attachments from unrecognised senders.*****

Dear Huw,

Please find attached the final proposal drawing for the northern entrance, wall and railings.

Please let us know if you require anything further to discharge conditions 3 & 6.

Kind Regards,

Kate Thomas | Director
for Austin-Smith:Lord Ltd



Austin-Smith:Lord Ltd
Cardiff Bristol Glasgow Liverpool London



One Dunleavy Drive, Cardiff, CF11 0SN +44 (0)2920 225 208 cardiff@austinsmithlord.com www.austinsmithlord.com

This message is intended for the addressee(s) only. If you are not one of the intended recipients, please notify the sender and delete the email from all locations on your computer network.

Austin-Smith:Lord Ltd is a limited company registered in England & Wales with registered number 11773049
Registered Office: Port of Liverpool Building, Pier Head, Liverpool, L3 1BY.

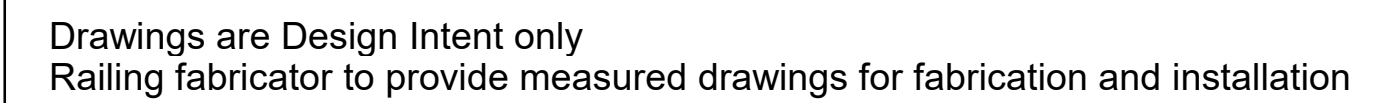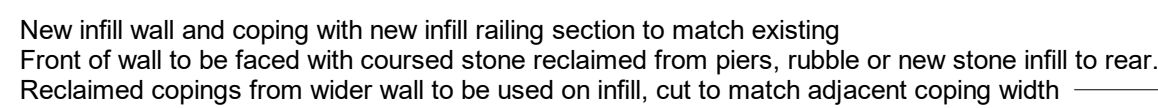

2 elevation north entrance wall railing
1 : 50

[illegible]

DO NOT SCALE. Use figured dimensions only.
The contractor is requested to check all dimensions before the work is put in hand.
©All copyrights Austin-Smith:Lord LLP

This drawing must only be used for the purpose for which it is supplied and its contents must not be reproduced for any purpose without written permission.

No areas indicated, or areas calculated from this drawing should be used for valuation purposes or as the basis for development contracts.

Austin-Smith:Lord LLP is a limited liability partnership registered in England & Wales.
Number OC315362

Drawn	Author	Austin-Smith:Lord LLP Architects Designers Planners Landscape Architects
Date	Issue Date	Port Of Liverpool Building Pier Head, Liverpool
Scale @ A1	1 : 50	L3 1BY 1 + 44 (0)151 227 1083
Status	S2	e liverpool@austinsmithlord.com Drawings and models prepared by Austin-Smith:Lord LLP. All rights reserved. Autodesk Revit

Austin-Smith:Lord

Project Ysgol Y Graig, Merthyr Tydfil

[illegible]