



Ground Floor Existing


RED AREA - SINGLE STOREY REAR
ELEVATION TO BE DEMOLISHED

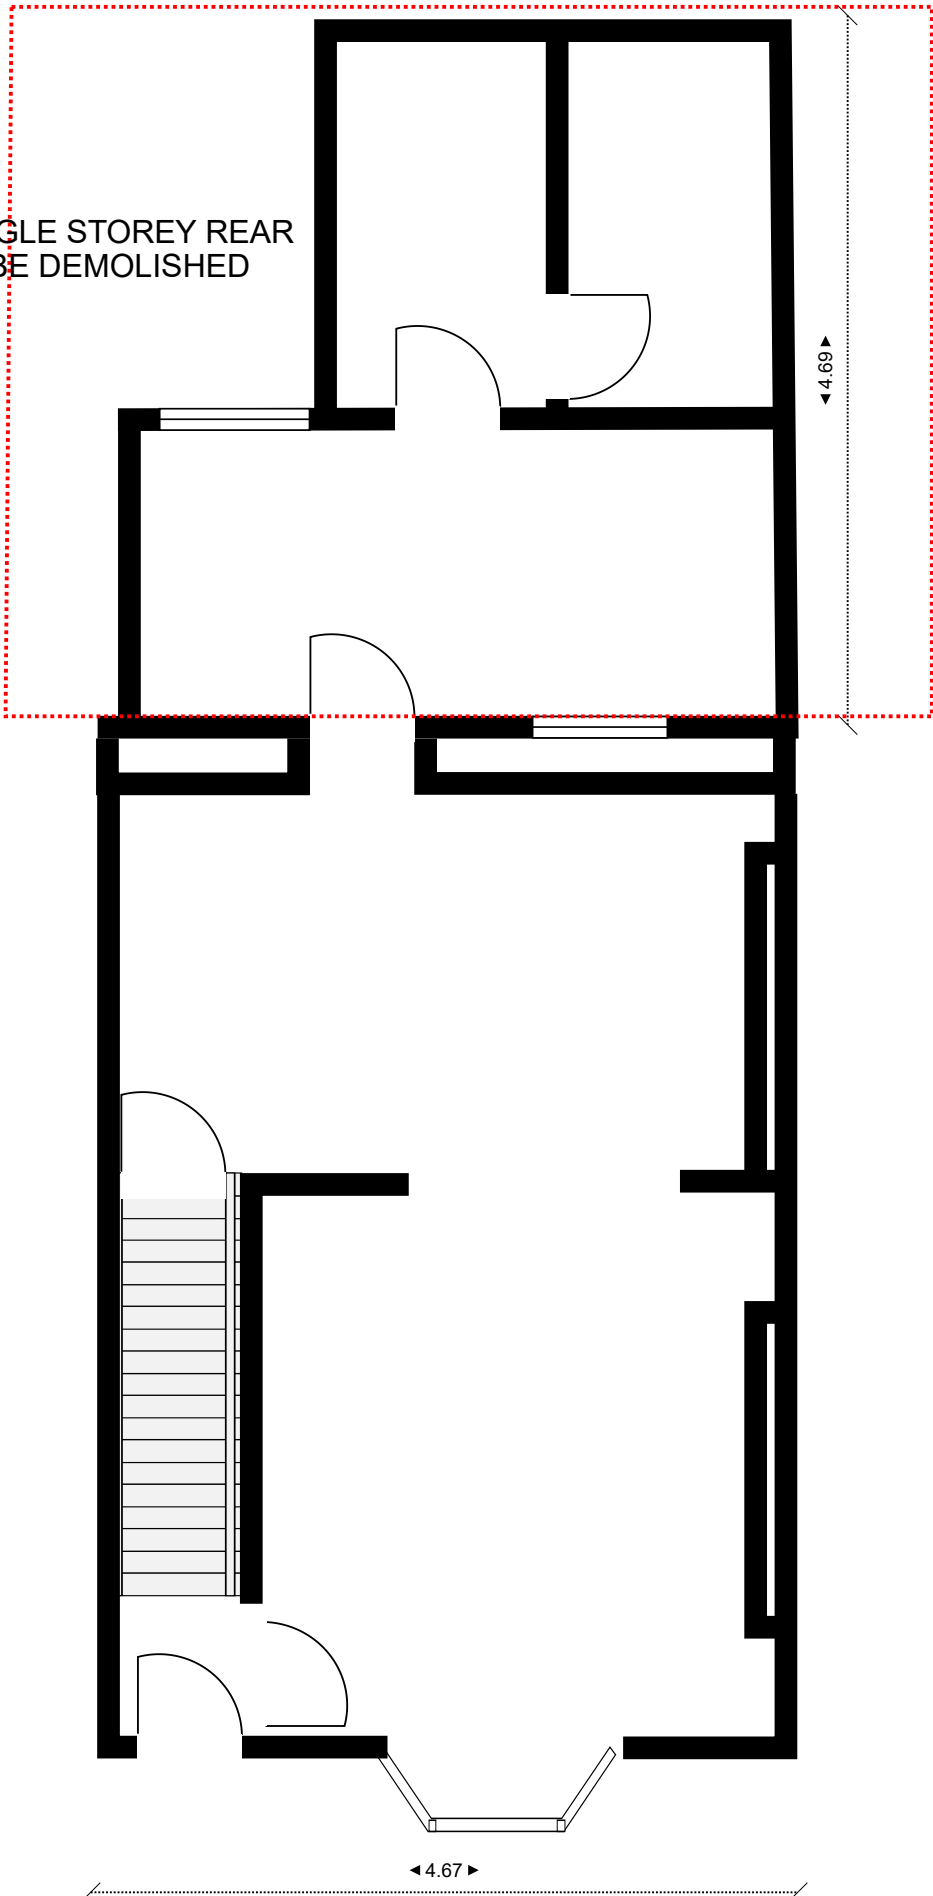


Ground Floor Proposed

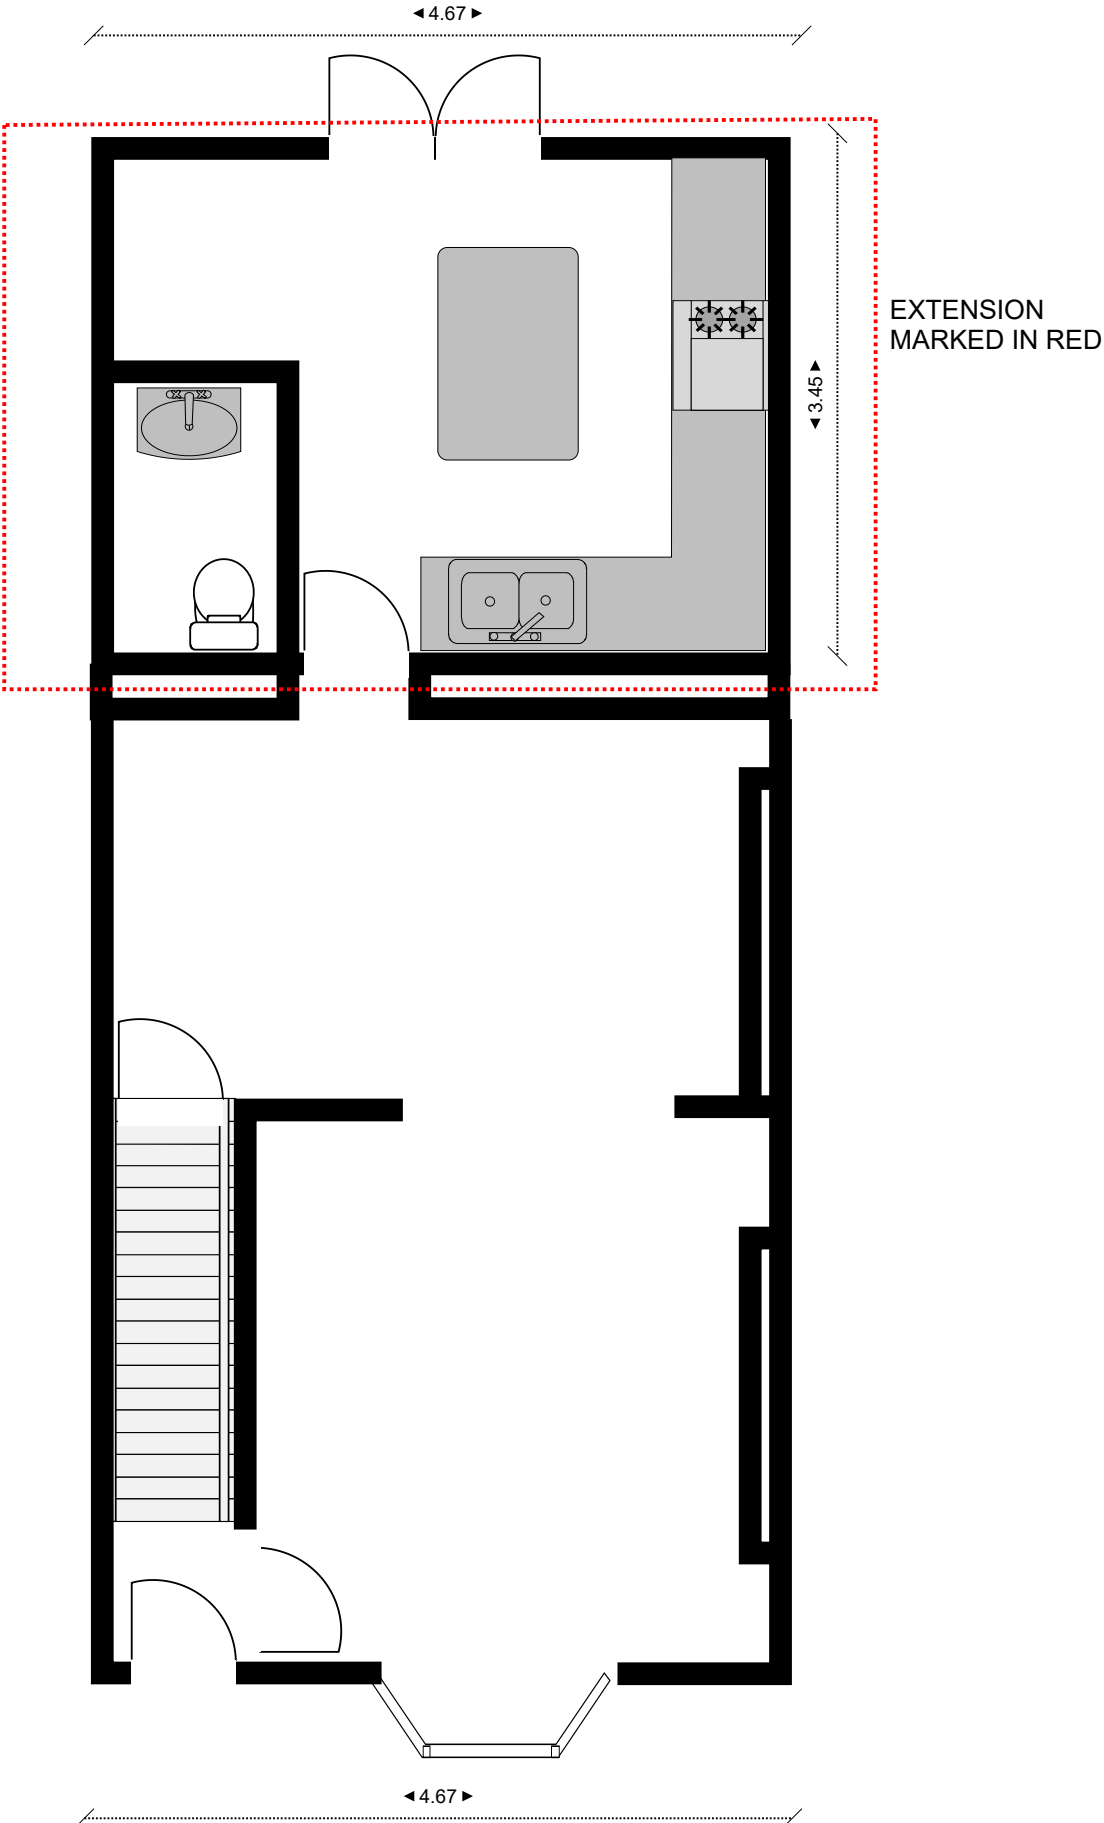

FIRST FLOOR PROPOSED

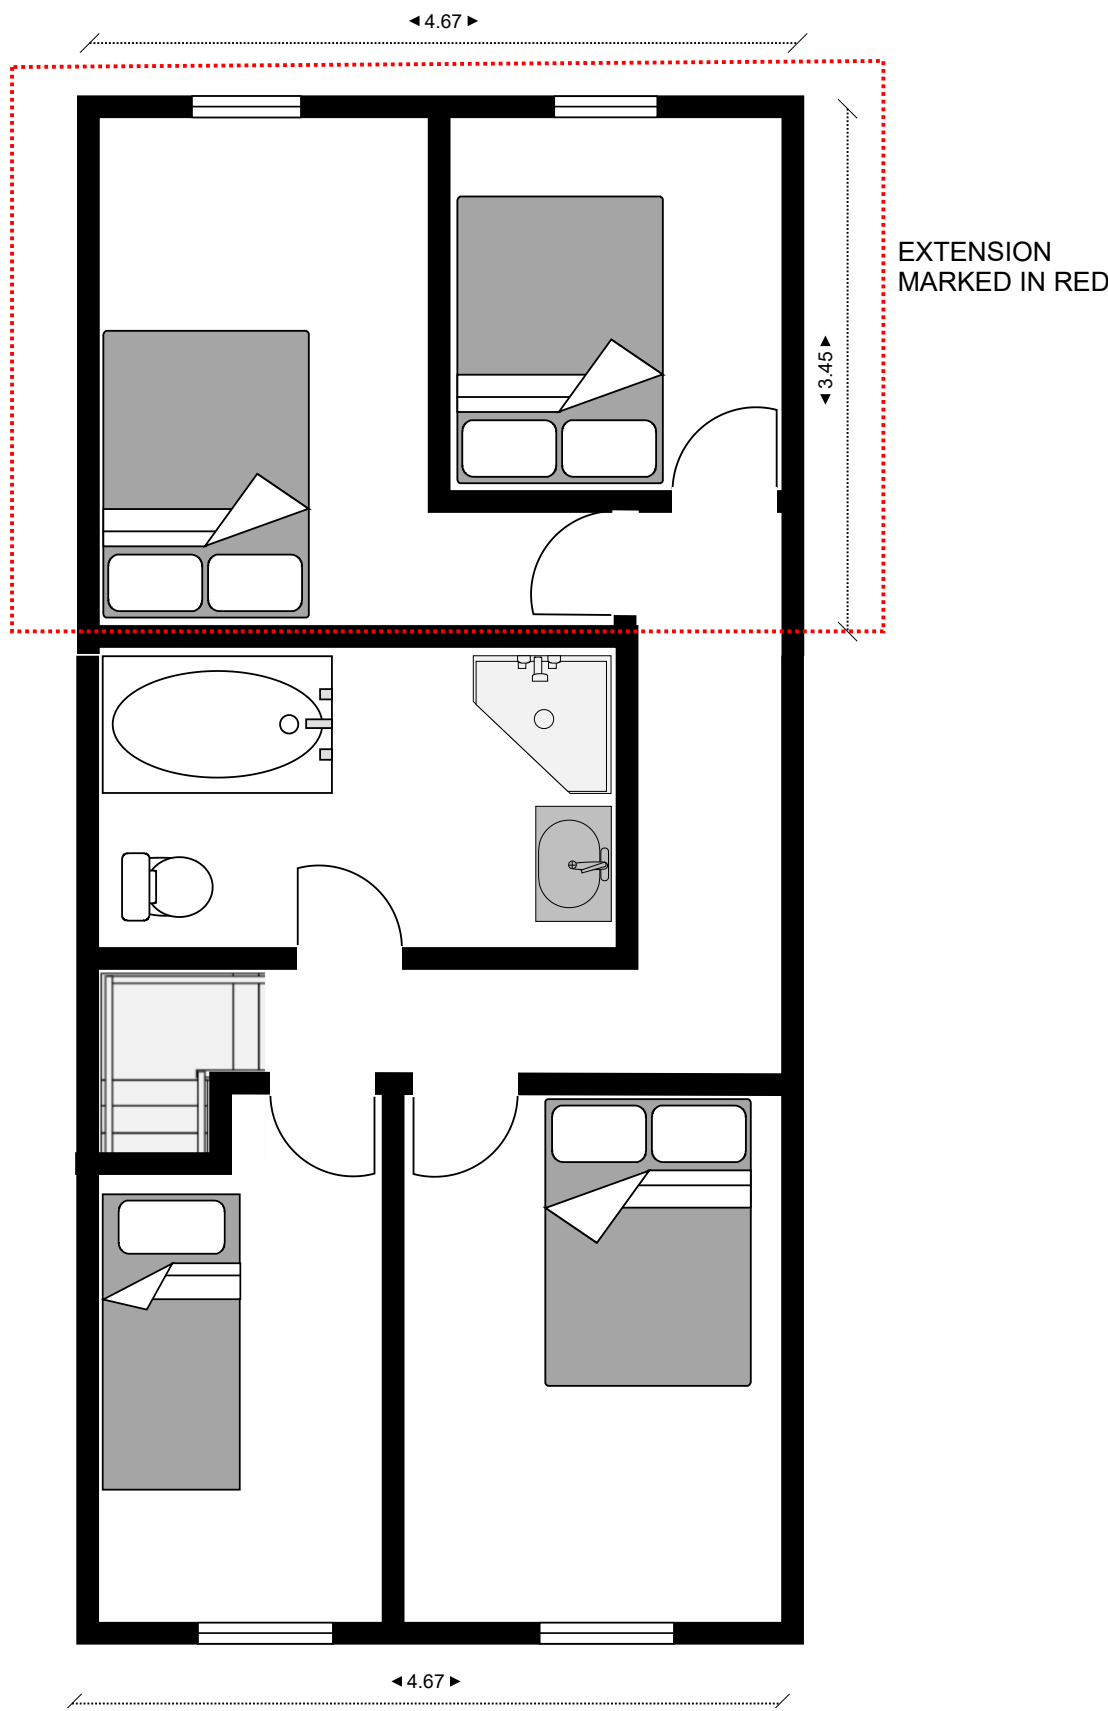

First Floor Existing

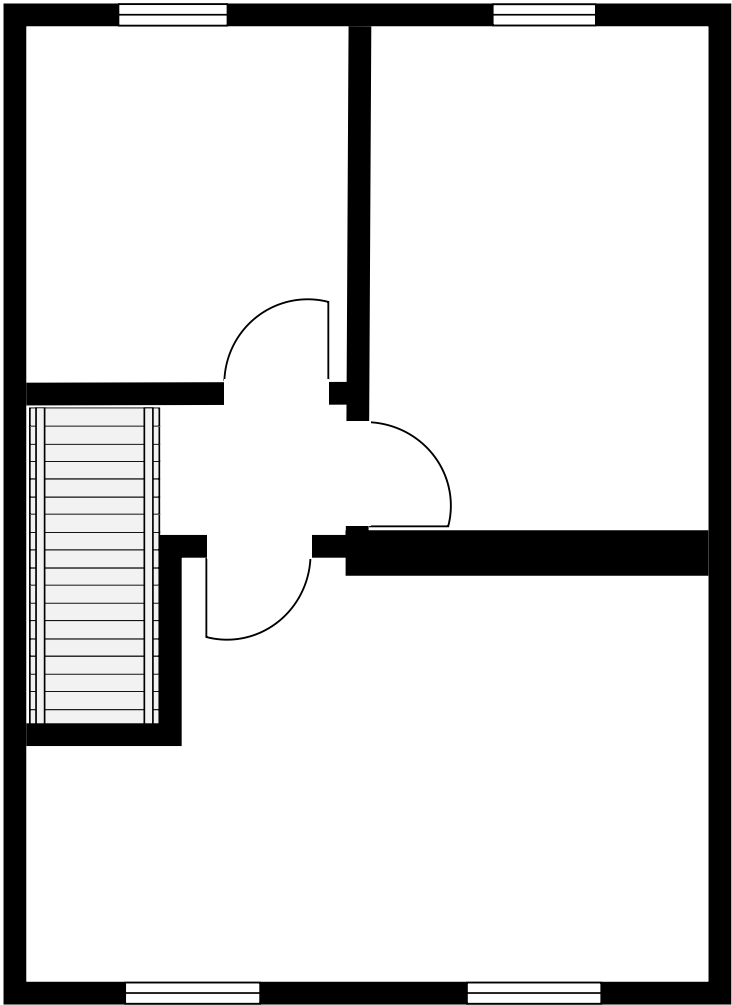

◀ 4.67 ▶