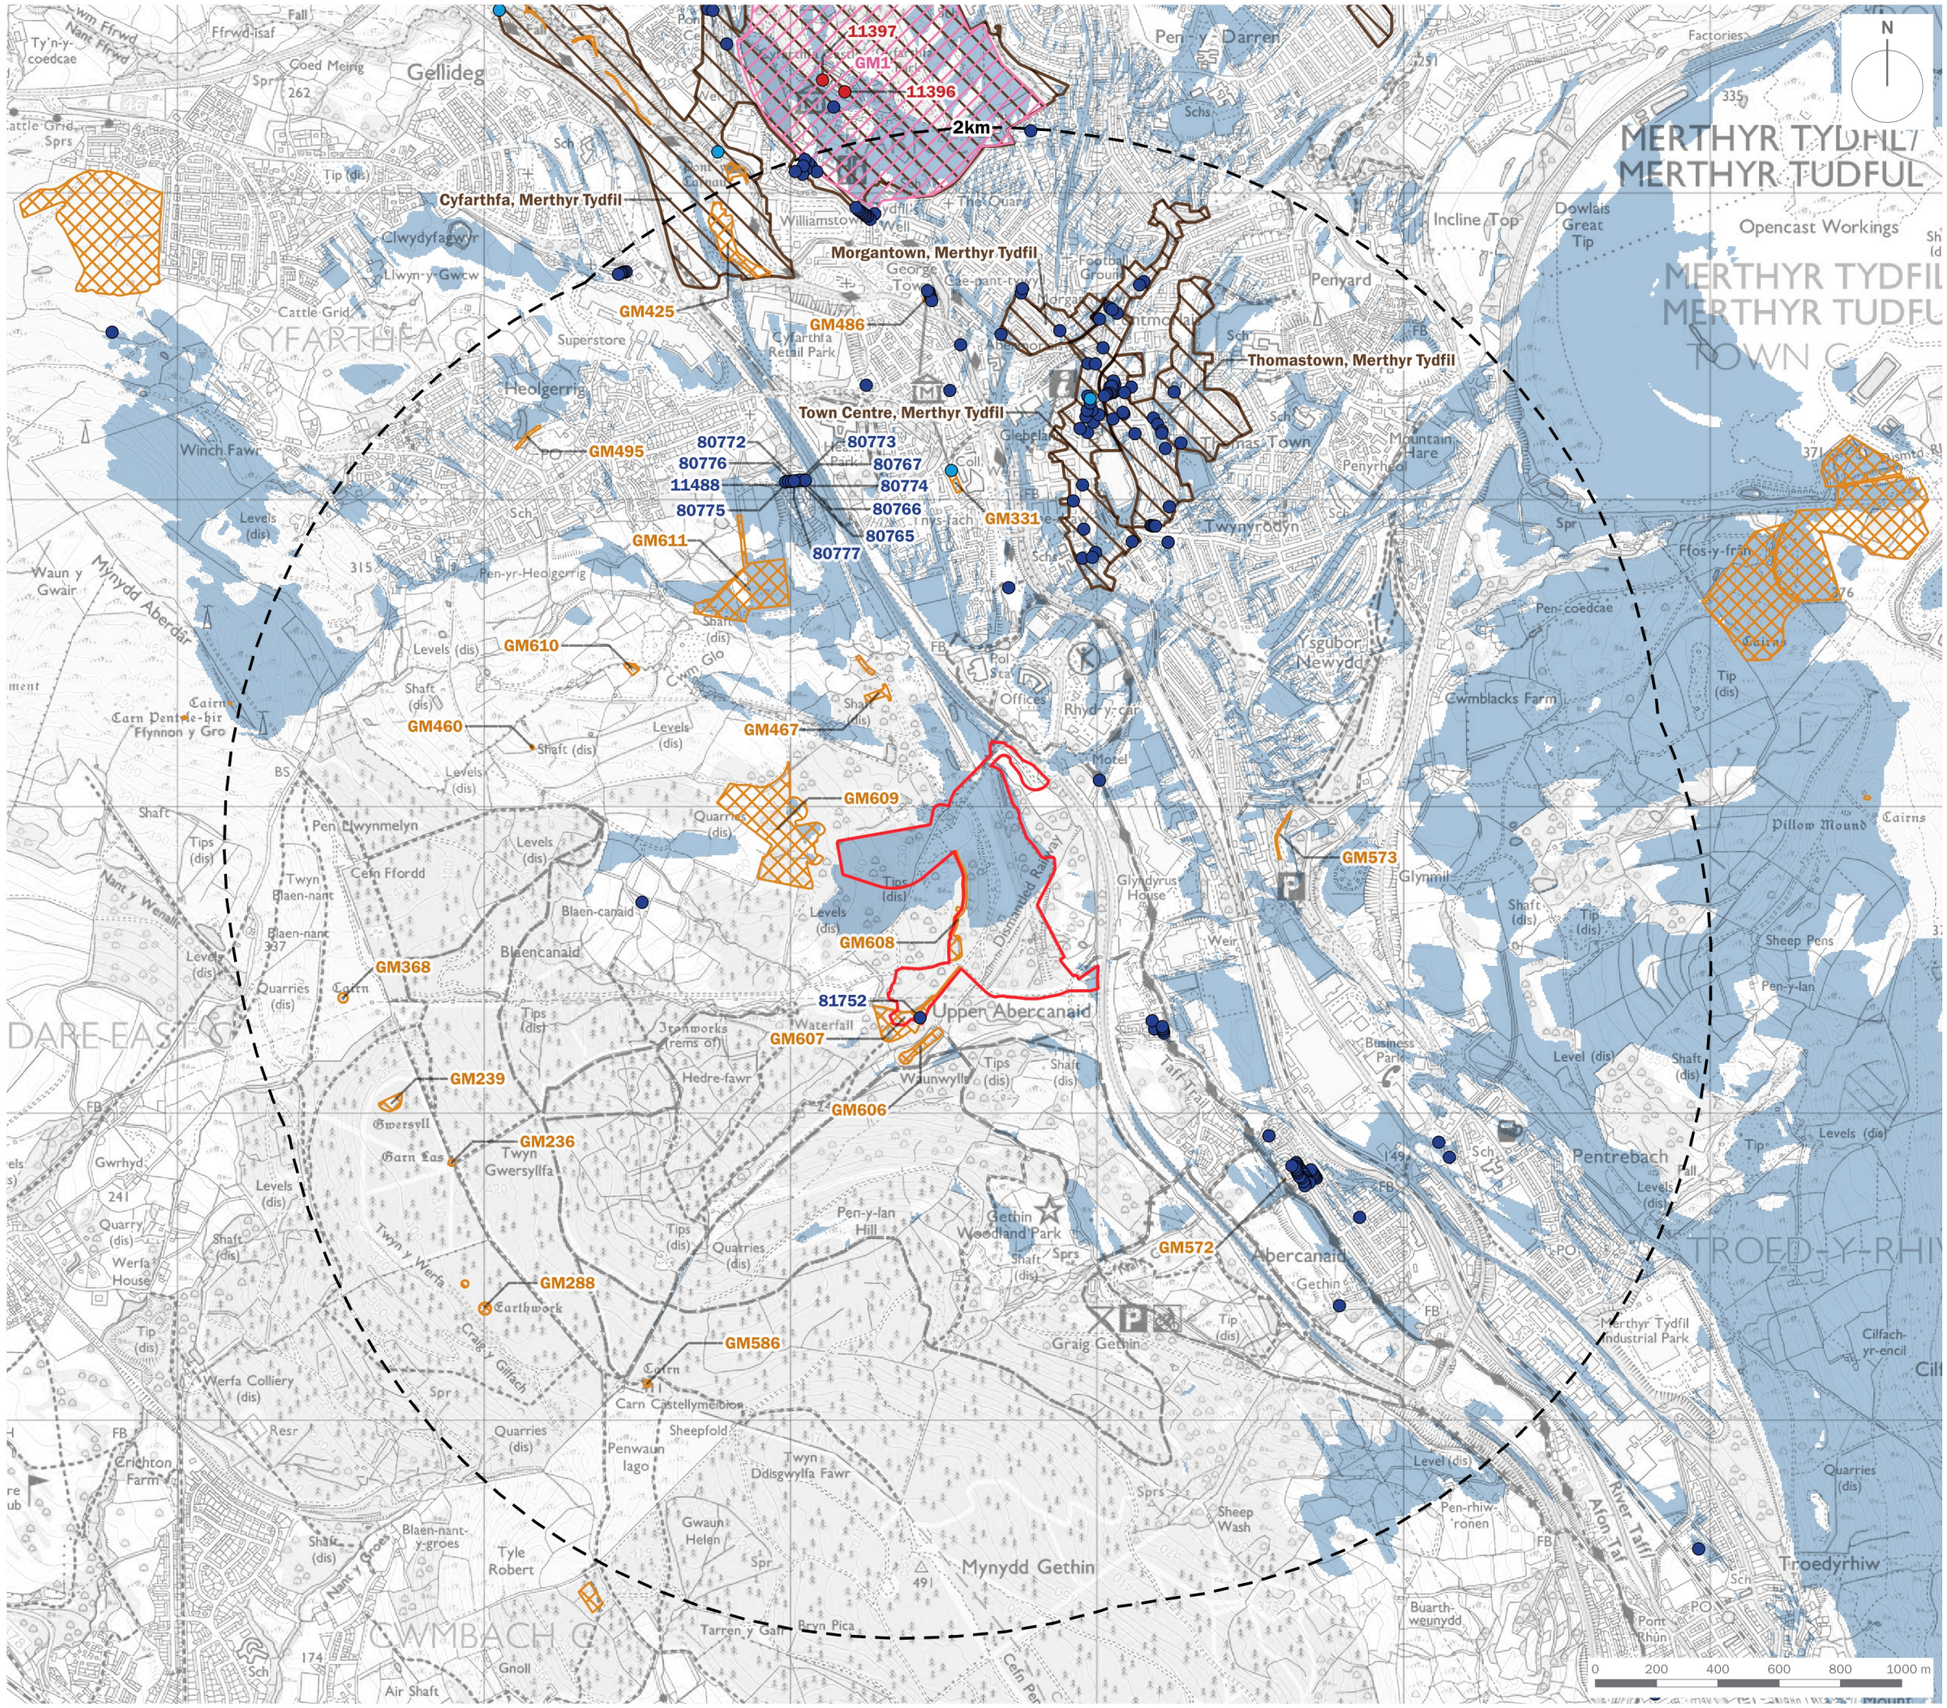


Proposed Development Area

2km Study Area

Scheduled Monument

Registered Park and Garden

Conservation Areas (CADW)

Grade I Listed Building

Grade II* Listed Building

Grade II Listed Building

Zone of Theoretical Visibility

client

Marvel Ltd

project title

Rhydycar West, Merthyr Tydfil

drawing title

Appendix 10.3: Designated Heritage Assets Considered in the ES

date	**16 DECEMBER 2022**	drawn by	**GYo**
drawing number	**edp2324_d041b**	checked	**RSk**
scale	**1:20,000 @ A3**	QA	**JFr**

the environmental dimension partnership

Registered office: 01285 740427 - www.edp-uk.co.uk - info@edp-uk.co.uk

© The Environmental Dimension Partnership Ltd. © Crown copyright and database rights 2022 Ordnance Survey 0100031673