



PLAN VIEW ON PROPOSED RAMP STEELWORK

SCALE 1:100

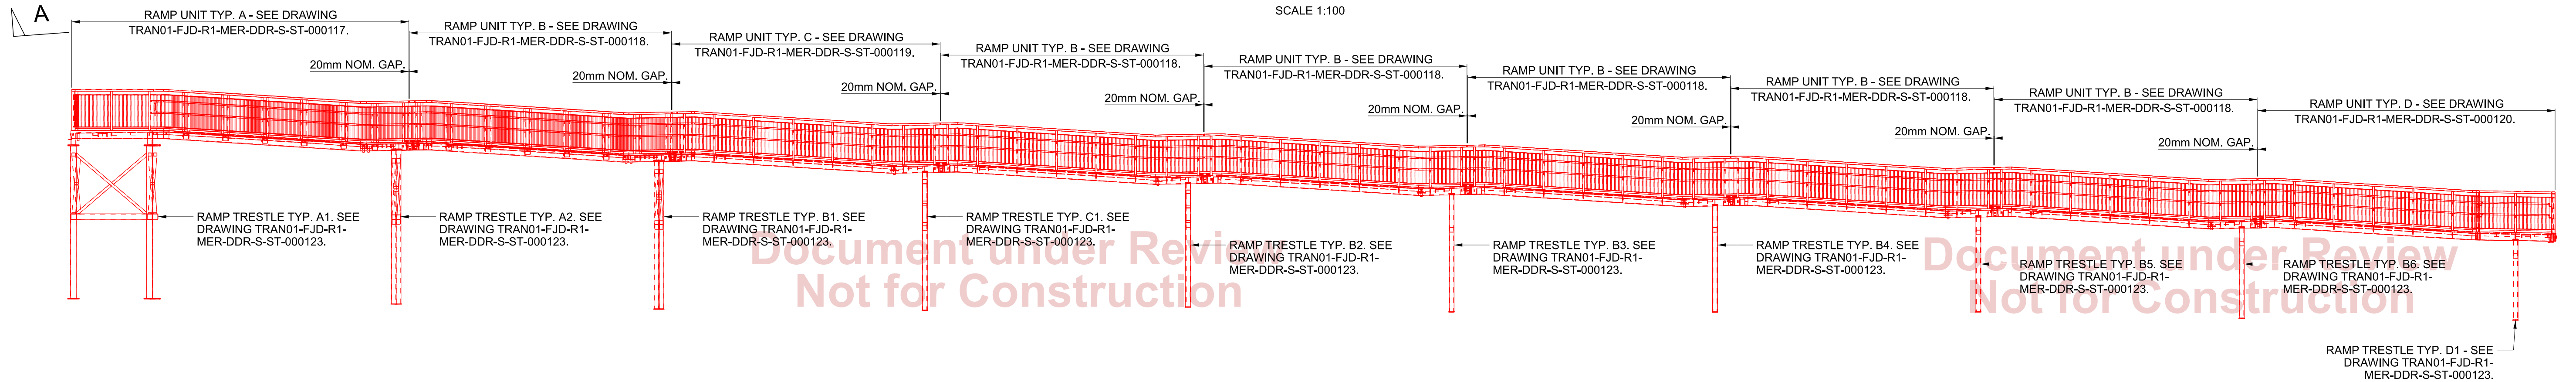


ELEVATION A-A
(ON PROPOSED RAMP STEELWORK)

SCALE 1:100

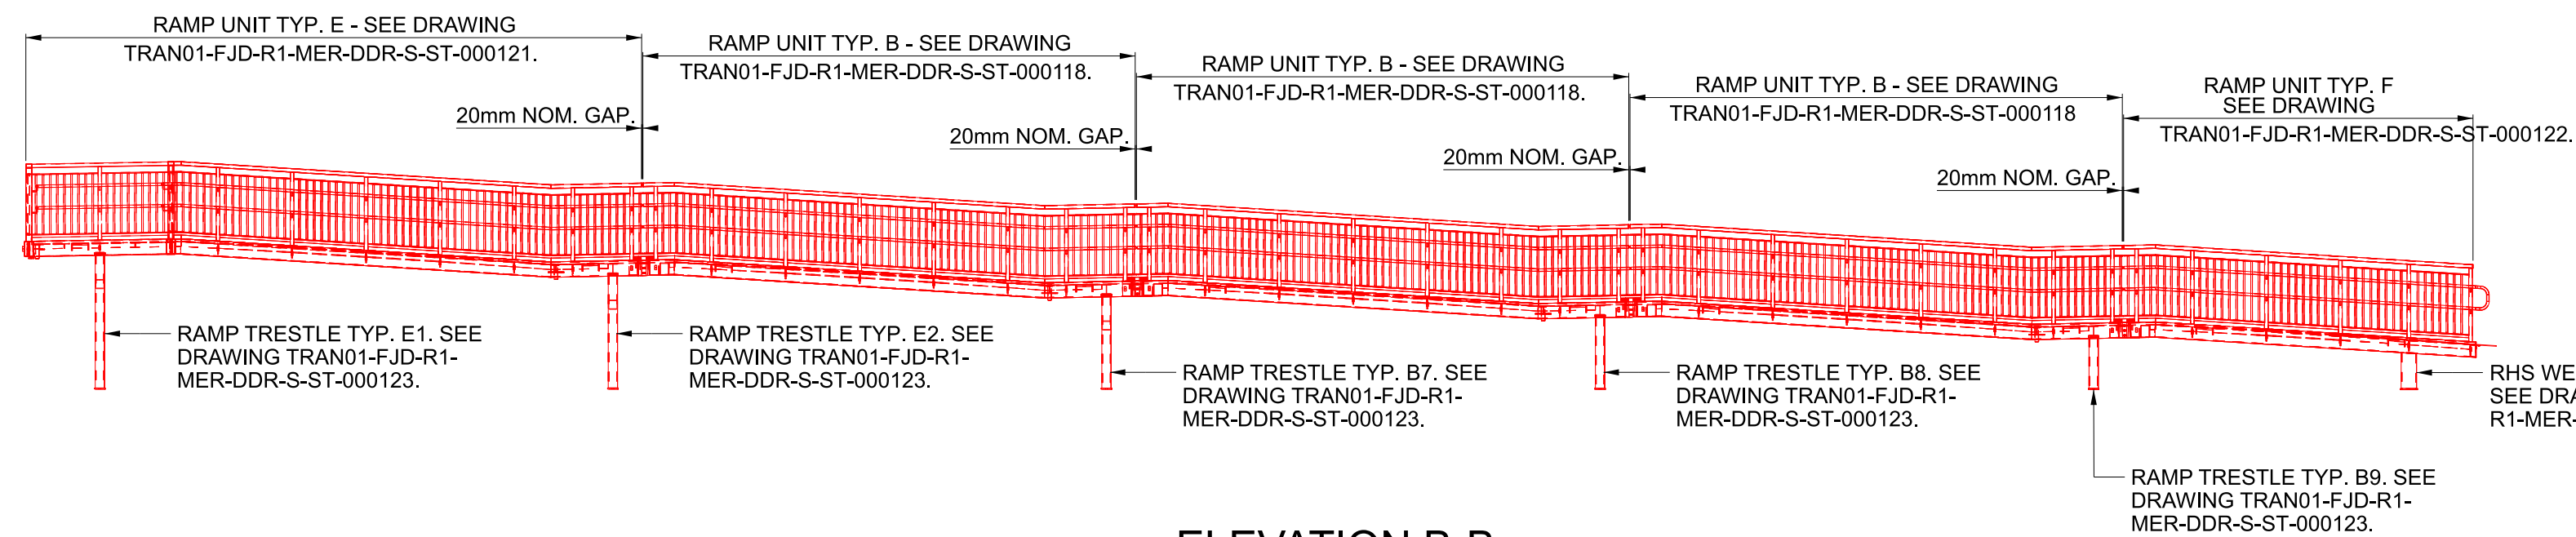


ELEVATION B-B
(ON PROPOSED RAMP STEELWORK)

SCALE 1:100

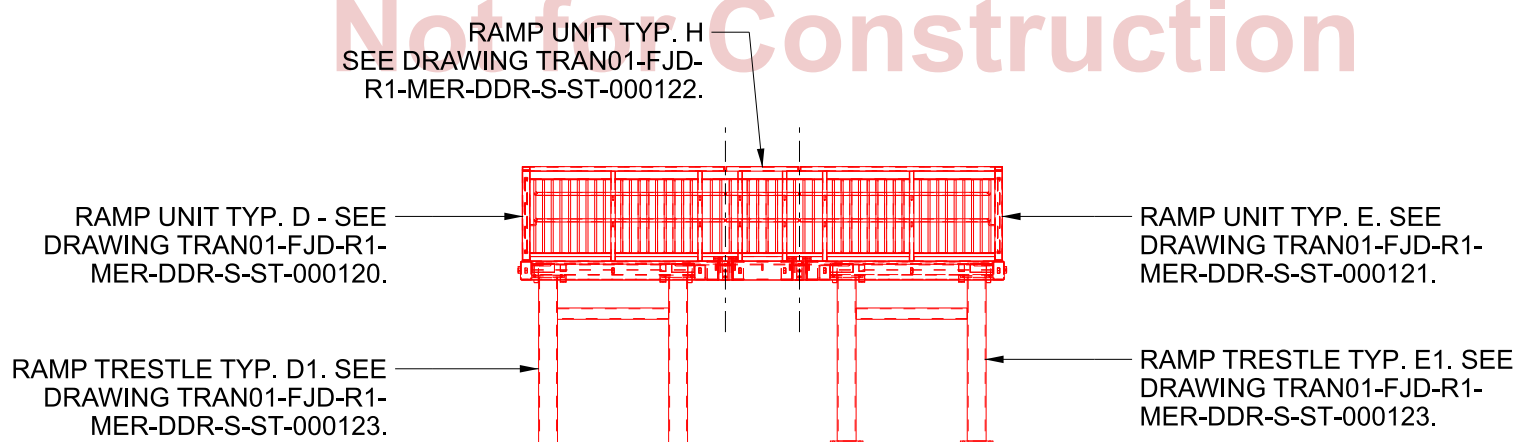

ELEVATION C-C
(ON PROPOSED RAMP STEELWORK)

SCALE 1:100

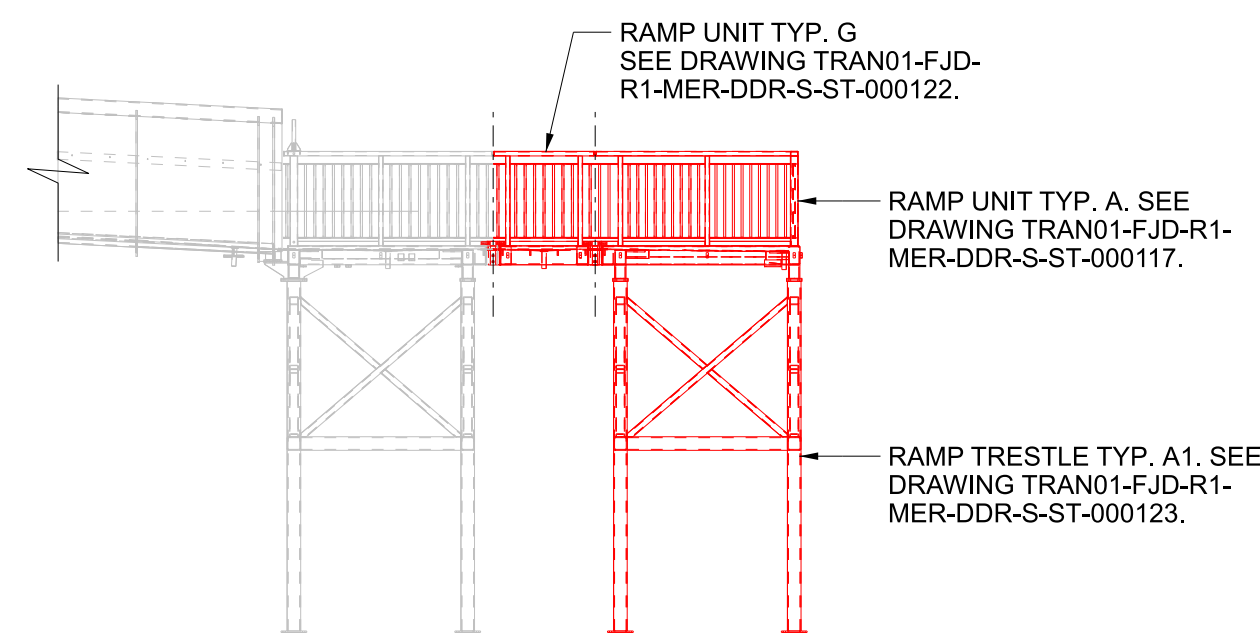

ELEVATION D-D
(ON PROPOSED RAMP STEELWORK)

SCALE 1:100

NOTES

- DO NOT SCALE OFF THIS DRAWING.
- ALL DIMENSIONS ARE IN MILLIMETRES, UNLESS OTHERWISE STATED.
- THIS DRAWING IS TO BE READ IN CONJUNCTION WITH THE FOLLOWING DOCUMENTS:
 - TRAN01-FJD-R1-MER-RPT-CV-000209 - FORM F002 DOCUMENT
 - TRAN01-FJD-R1-MER-RPT-S-ST-000002 - FORM F003 DOCUMENT
 - TRAN01-FJD-R1-MER-RPT-S-ST-000003 - FOOTBRIDGE DESIGN SPECIFICATIONS
 - TRAN01-FJD-R1-MER-RPT-S-ST-000004 - FOOTBRIDGE INSPECTION & TEST PLAN
- FOR STEELWORK GRADES AND OTHER SPECIFICATION NOTES REFERENCE SHALL BE MADE TO GENERAL NOTES DRAWING TRAN01-FJD-R1-MER-DDR-S-ST-000136.
- FOR SITE WIDE HAZARD IDENTIFICATION, REFERENCE SHALL BE MADE TO THOSE HAZARDS IDENTIFIED ON DRAWING TRAN01-FJD-R1-MER-DDR-S-ST-000100.

P01	31/03/22	DC Issue	RS	AA	SM
P02	17/06/22	For Approval	RS	SM	SM
B01	30/06/22	For Approval	RS	AA	SM
Rev	Date	Description of Revisions	Drawn	Chkd	Appr
Status	Fit for Internal Review and Comment				S3
Authorised	Authorised by eSign				Date



Contractor(s)	FJD Consulting
Asset Location	TRAN01
Sub-Asset	TRAN01
Type	CAD drawings
Sub-Type	DDR
Role	ST
Sub-Role	ST
Location Zone	MER
Plan of Work Stage	E
Project	TRAN01 - CVL Transformation

Route Section Group
Route Section Group 1

Route Section
Merthyr Branch

Drawing Title
Quakers Yard Footbridge
Upside Ramp Steelwork
Arrangement

Designed
m.manning

Drawn
r.slinn

Checked
A.Aspris

Approved
s.moon

Scale(s)
AS SHOWN

Alternative Reference
N/A

Drawing Number
TRAN01-FJD-R1-MER-DDR-S-ST-000116

Revision
B01

