



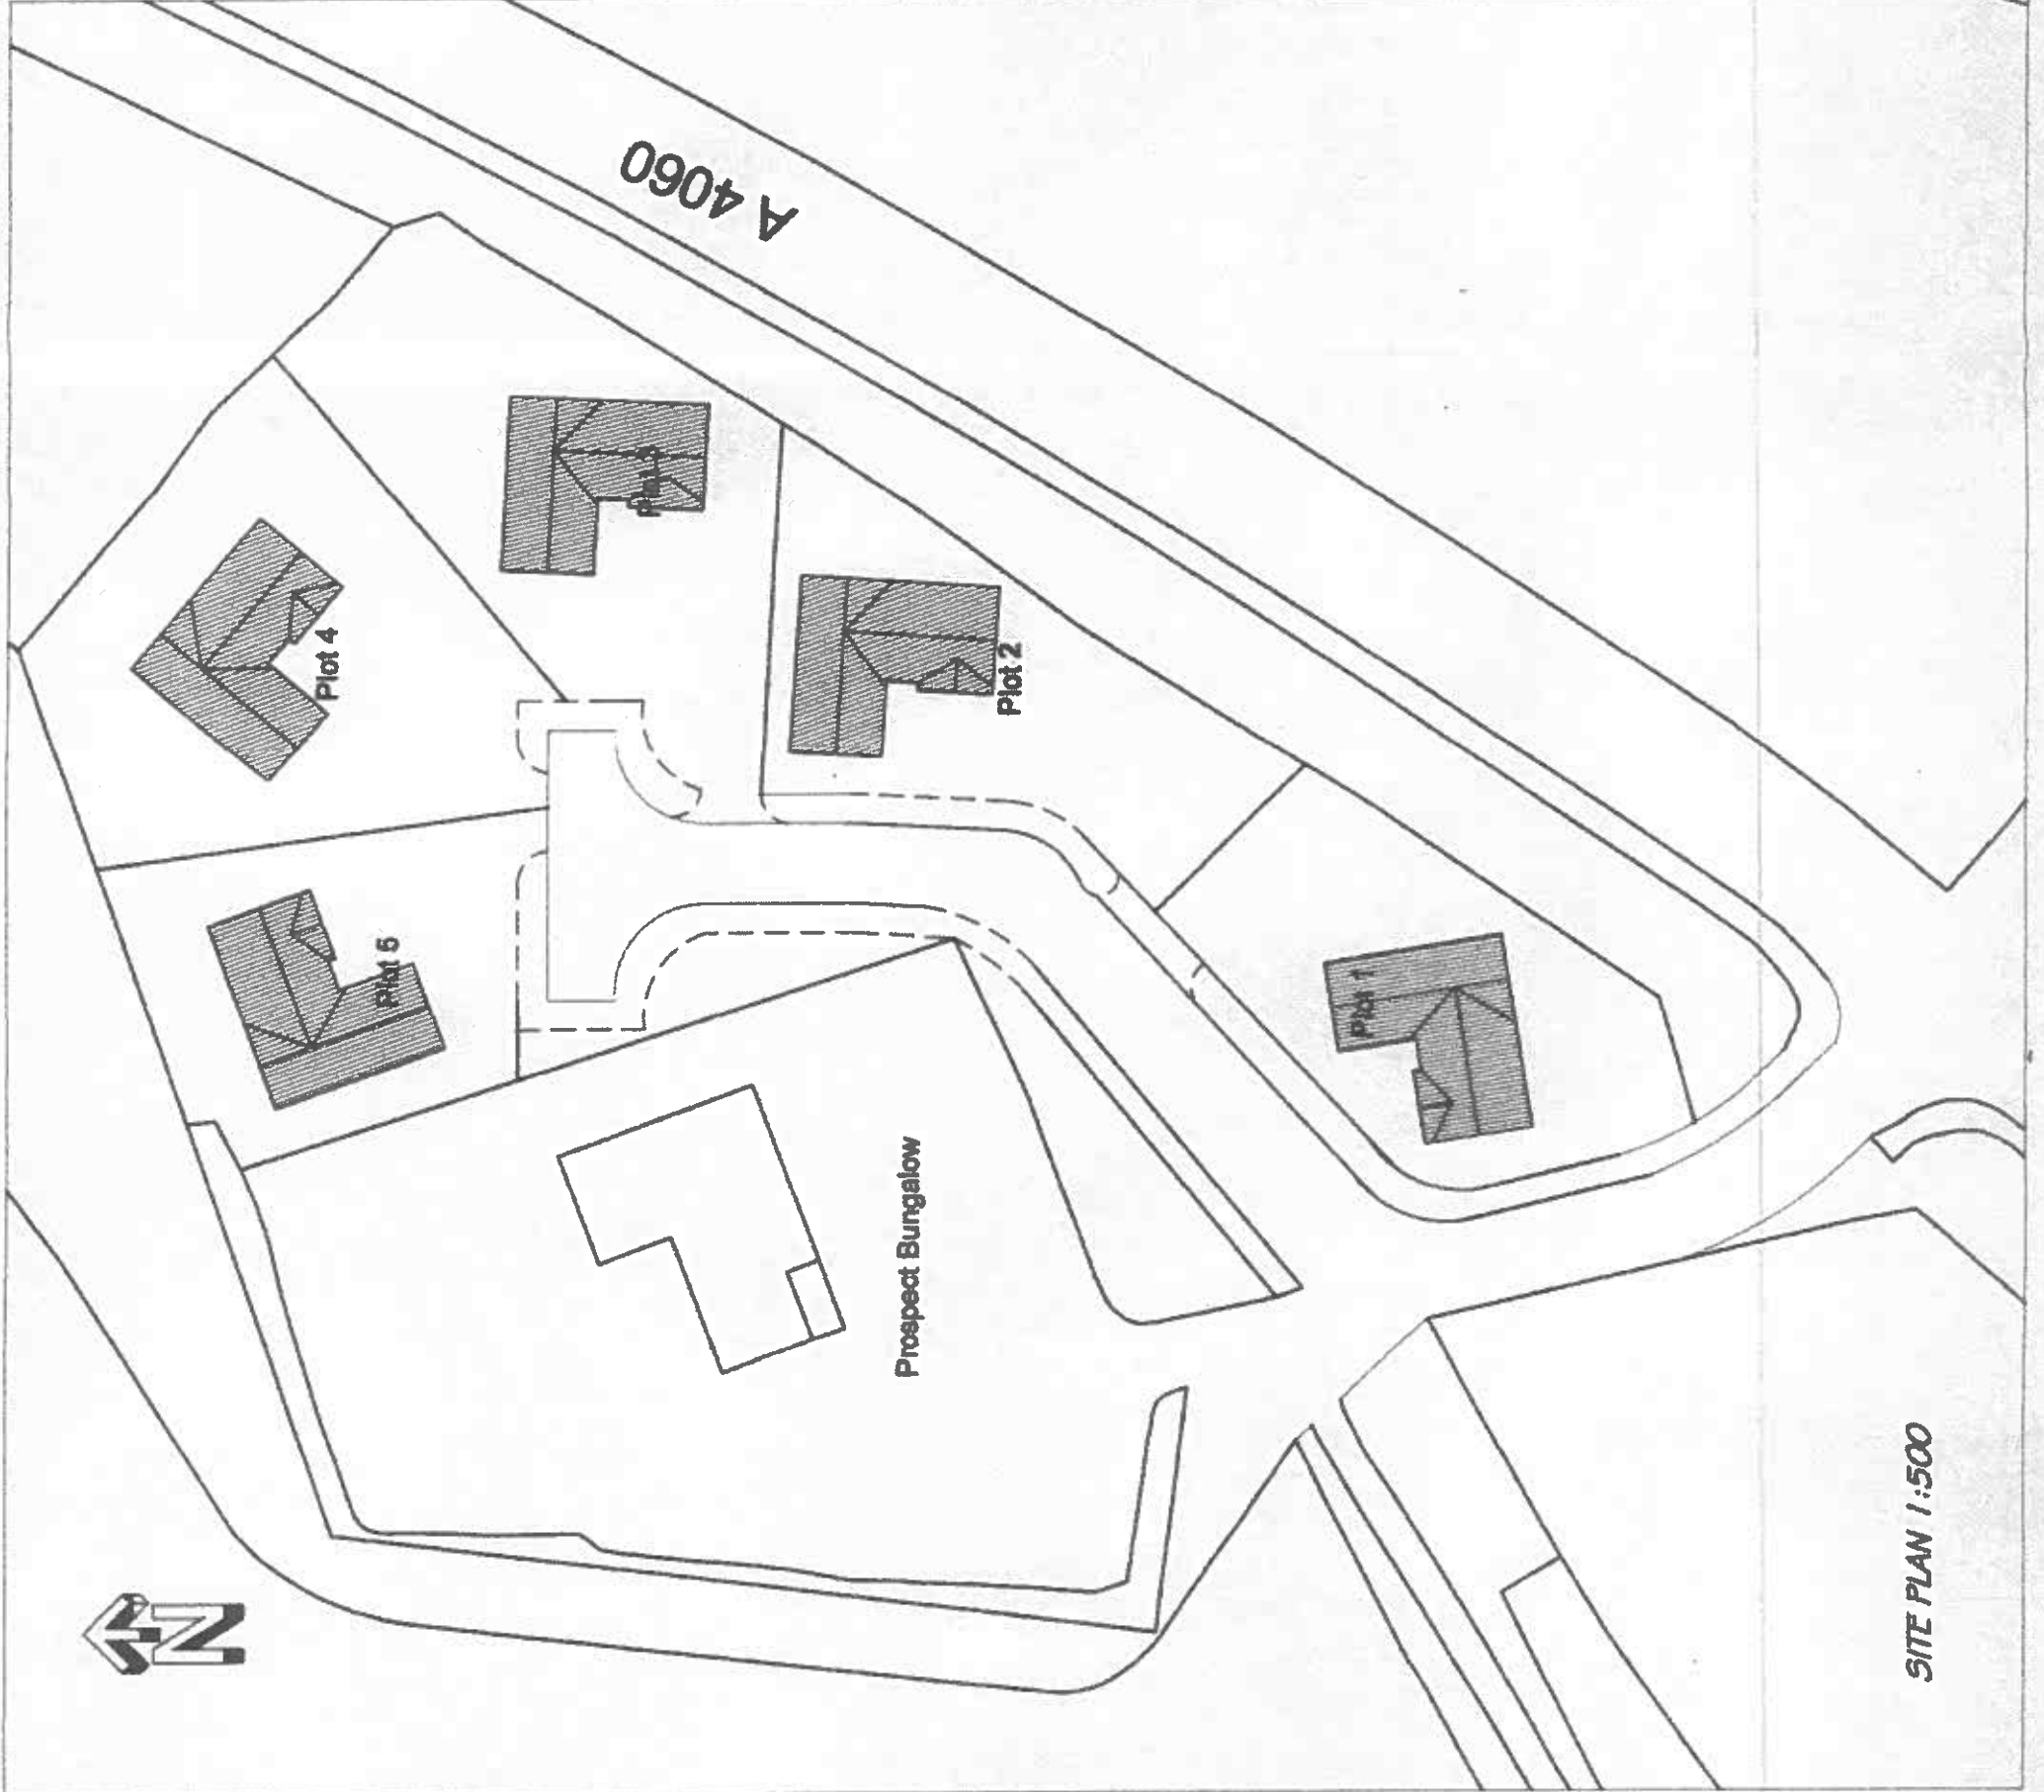

SITE PLAN 1:500

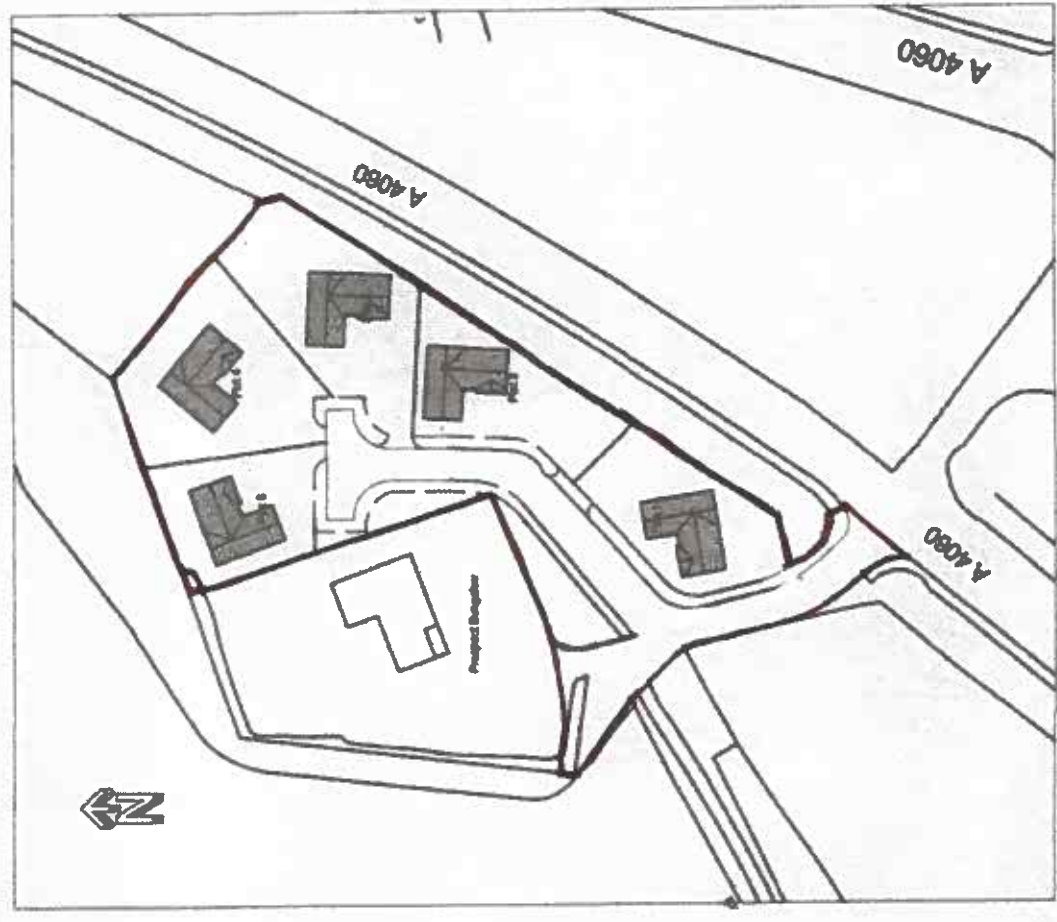

LOCATION PLAN 1:1250

NOTES!

THE ACCESS OF THE A4060 IS TO BE ALTERED TO COMPLY WITH THOSE CONDITIONS SET BY THE WELSH ASSEMBLY. THE WIDTH OF THE ACCESS ROAD IS TO BE 6000MM FOR A LENGTH OF APPROXIMATELY 45METRES.

THIS PROPOSAL IS FOR THE RENEWAL OF PREVIOUS OUTLINE PLANNING CONSENT 090090 (RESIDENTIAL DEVELOPMENT-5 HOUSES) GRANTED ON 25TH JUNE 2013.

* LATEST APPROVAL P/19/0257 DATED 29 OCTOBER 2019

**OUTLINE PLANNING PROPOSAL FOR A
RESIDENTIAL DEVELOPMENT ON:
LAND ADJACENT TO:
PROSPECT BUNGALOW,
SLIP ROAD,
MERTHYR TYDFIL**