


PROPOSED BLOCK PLAN (1 : 100)

CROSS SECTION 2-2

CROSS SECTION 3-3

CROSS SECTION 4-4


CROSS SECTION 5-5

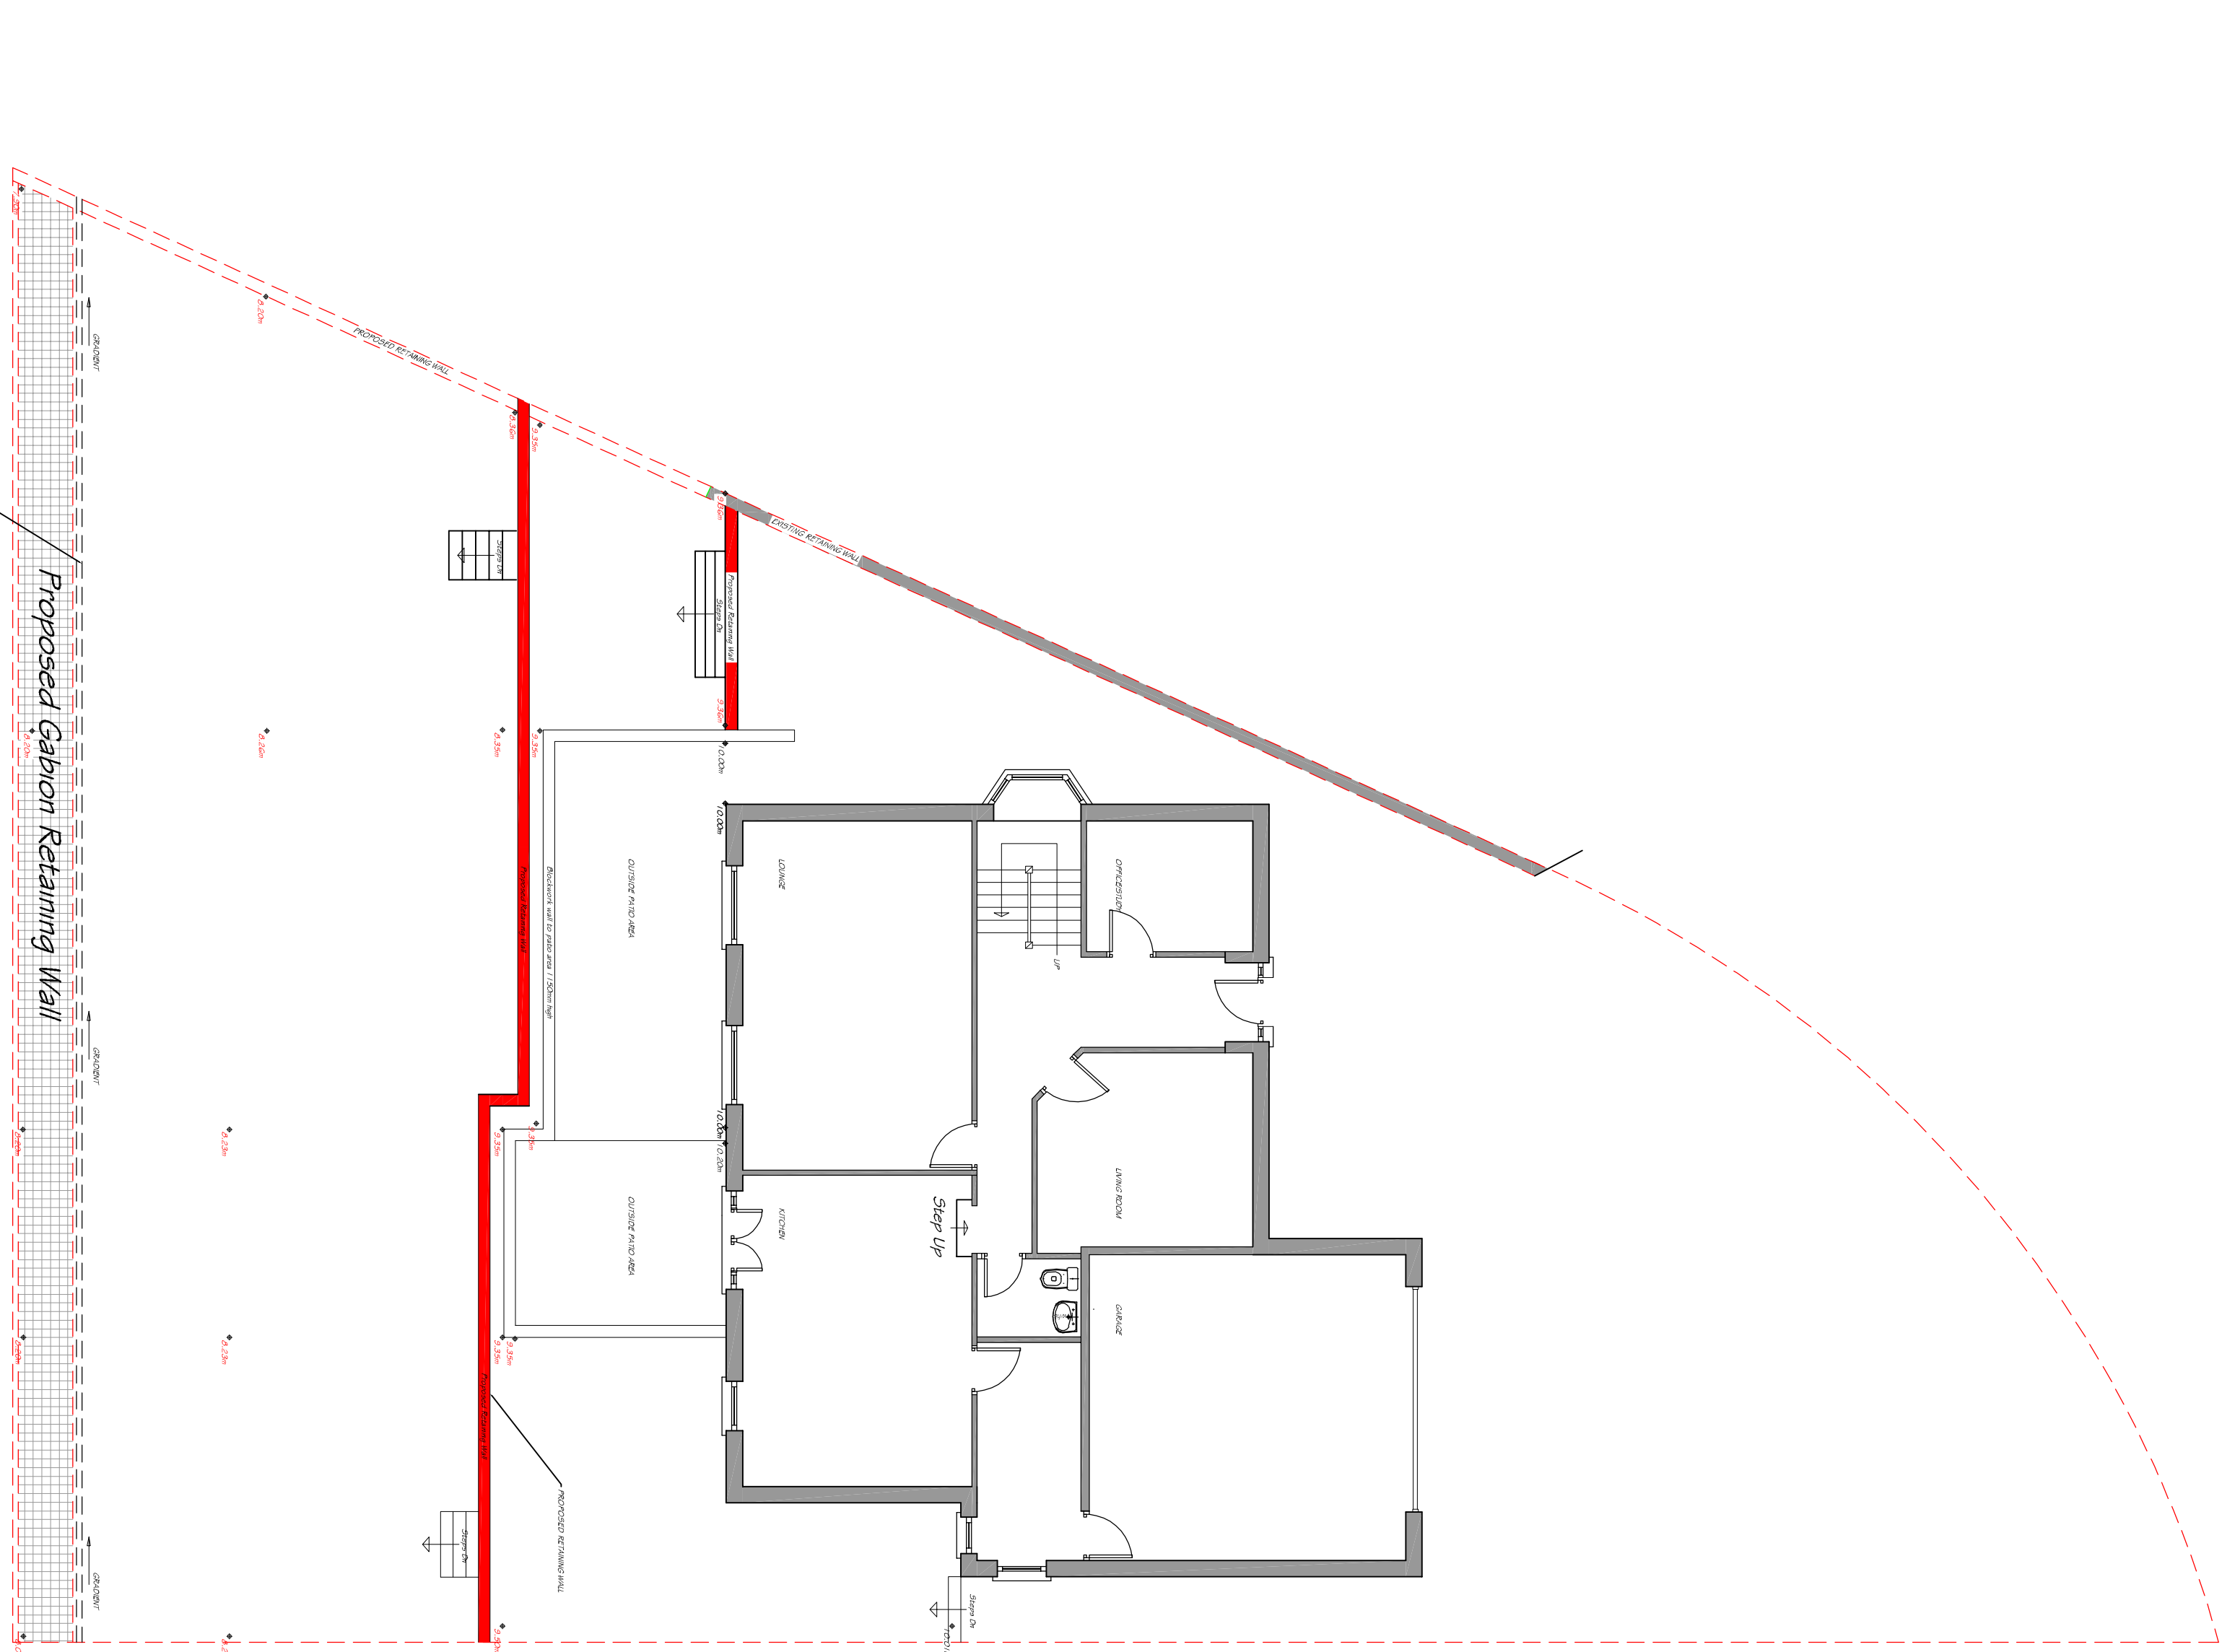


CROSS SECTION 6-6

CROSS SECTION 7-7

CROSS SECTION 8-8

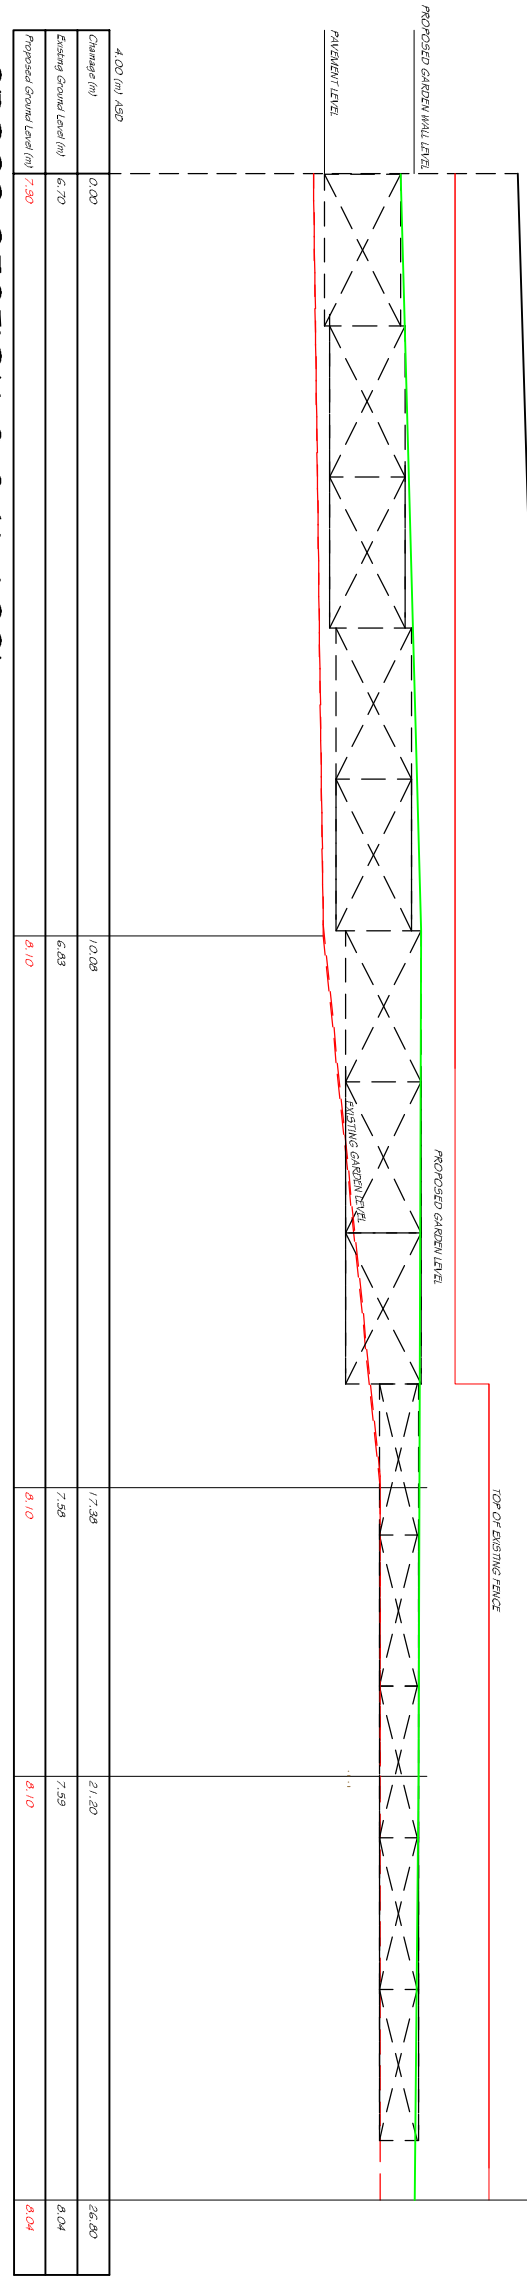

CROSS SECTION 6-6 (1 : 100)

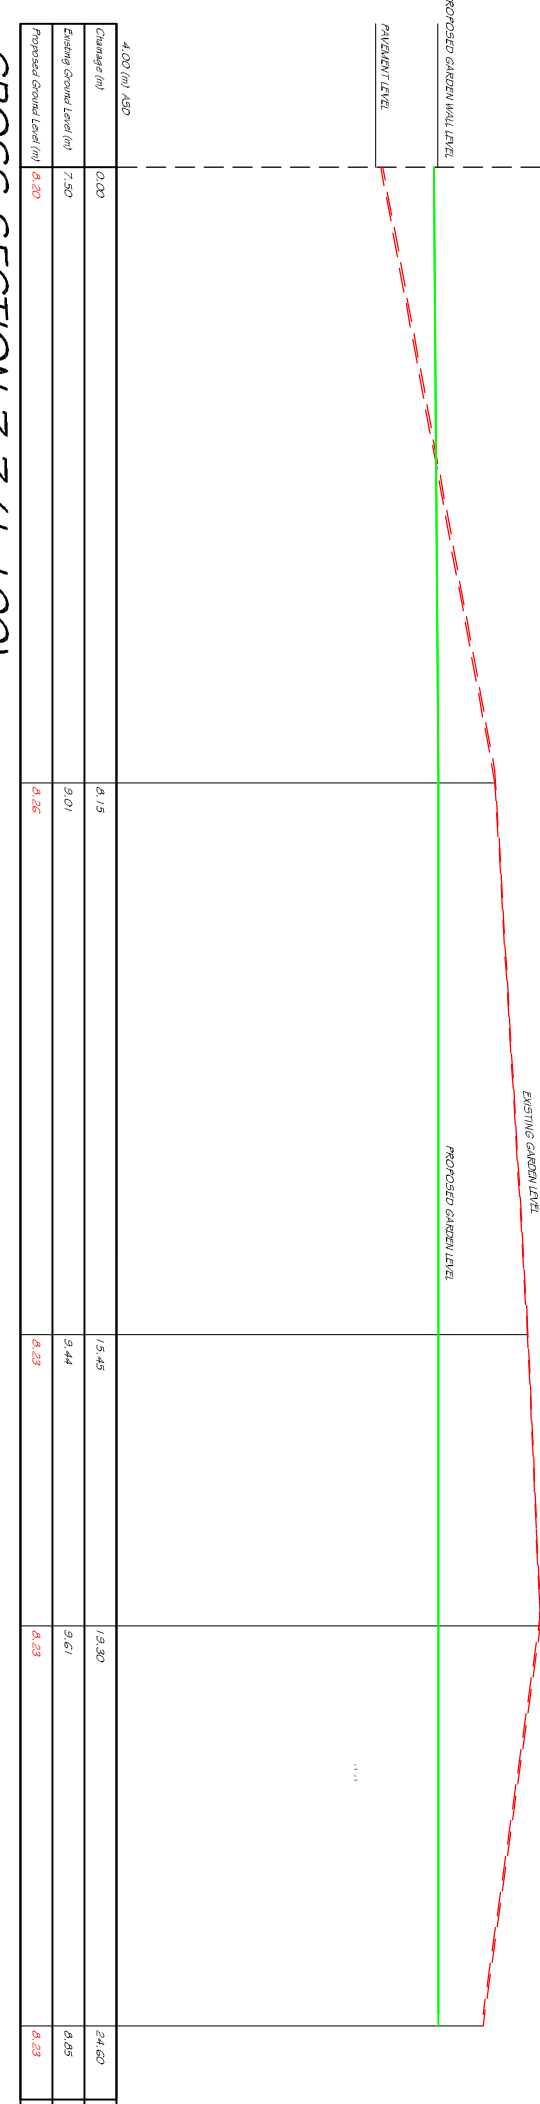

CROSS SECTION 7-7 (1 : 100)



CROSS SECTION 8-8 (1 : 100)

CROSS SECTIONAL PLANS OF REAR GARDEN
AT:
25, HEOL CORN DDU,
BEACON HEIGHTS,
MERTHYR TYDFIL, CF48 1BW

30 MARCH 2022

AMENDED JULY 2022