




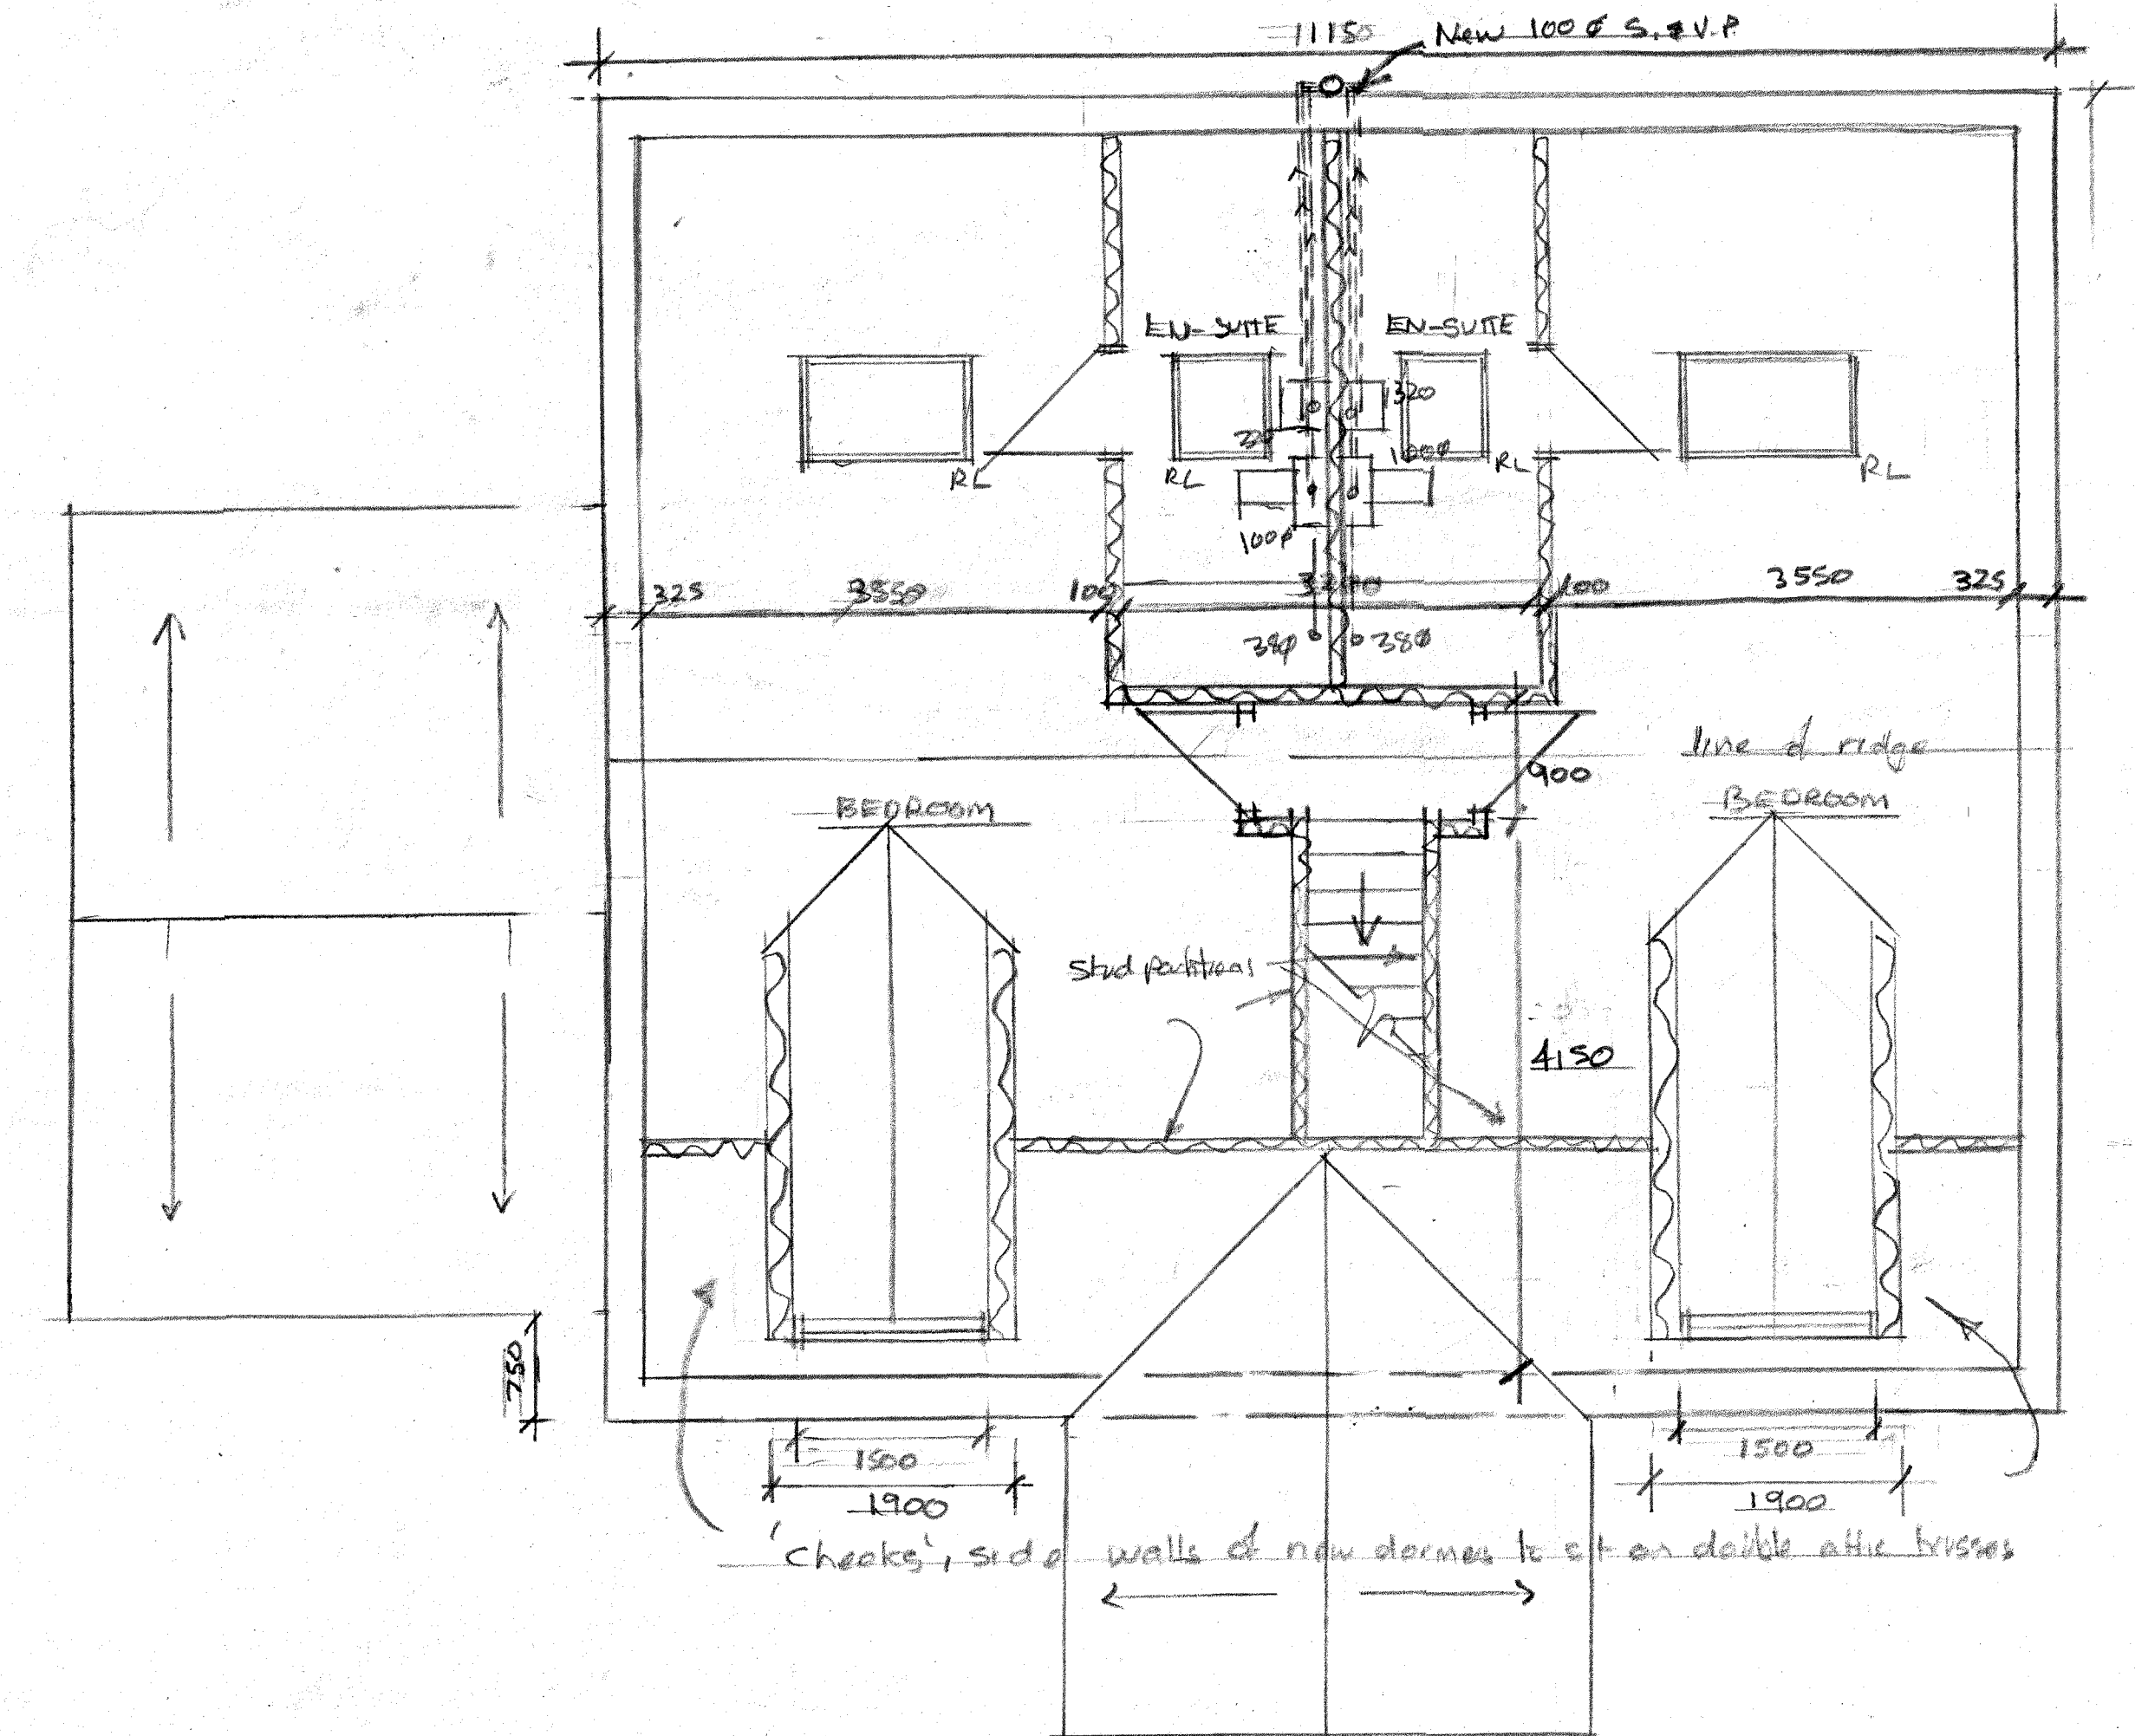


SECTION A-A

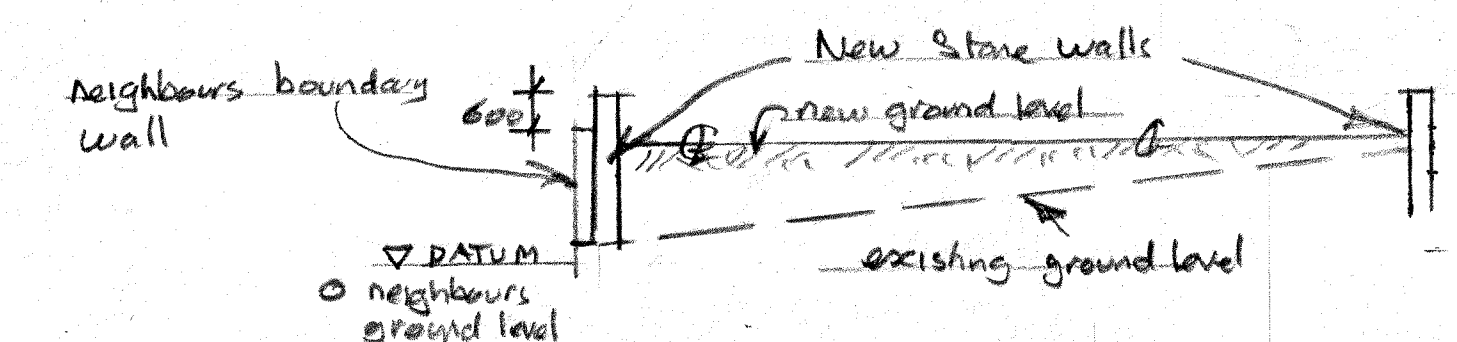

SECTION - B-B

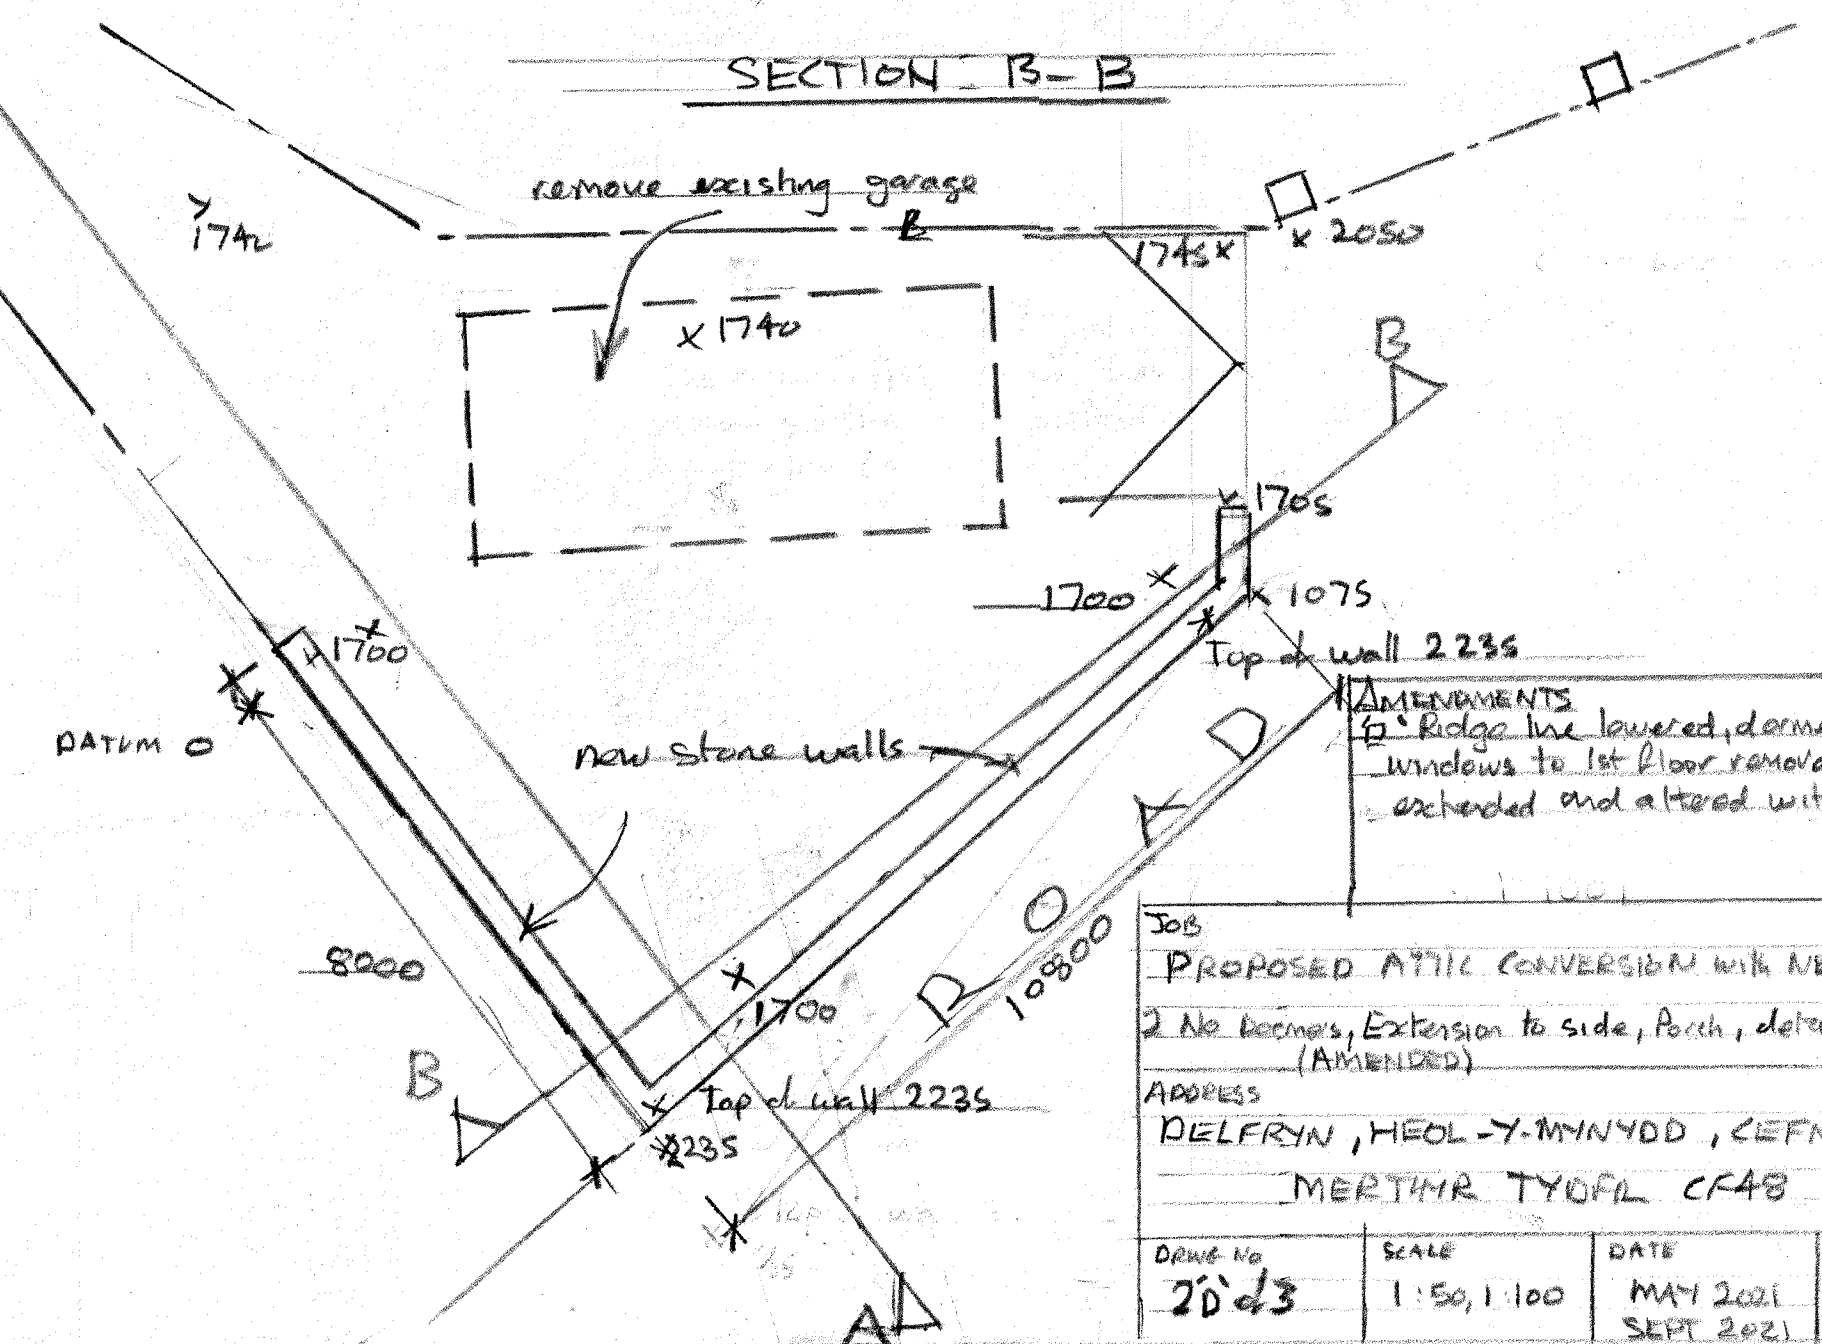

PROPOSED GROUND FLOOR (1:50)

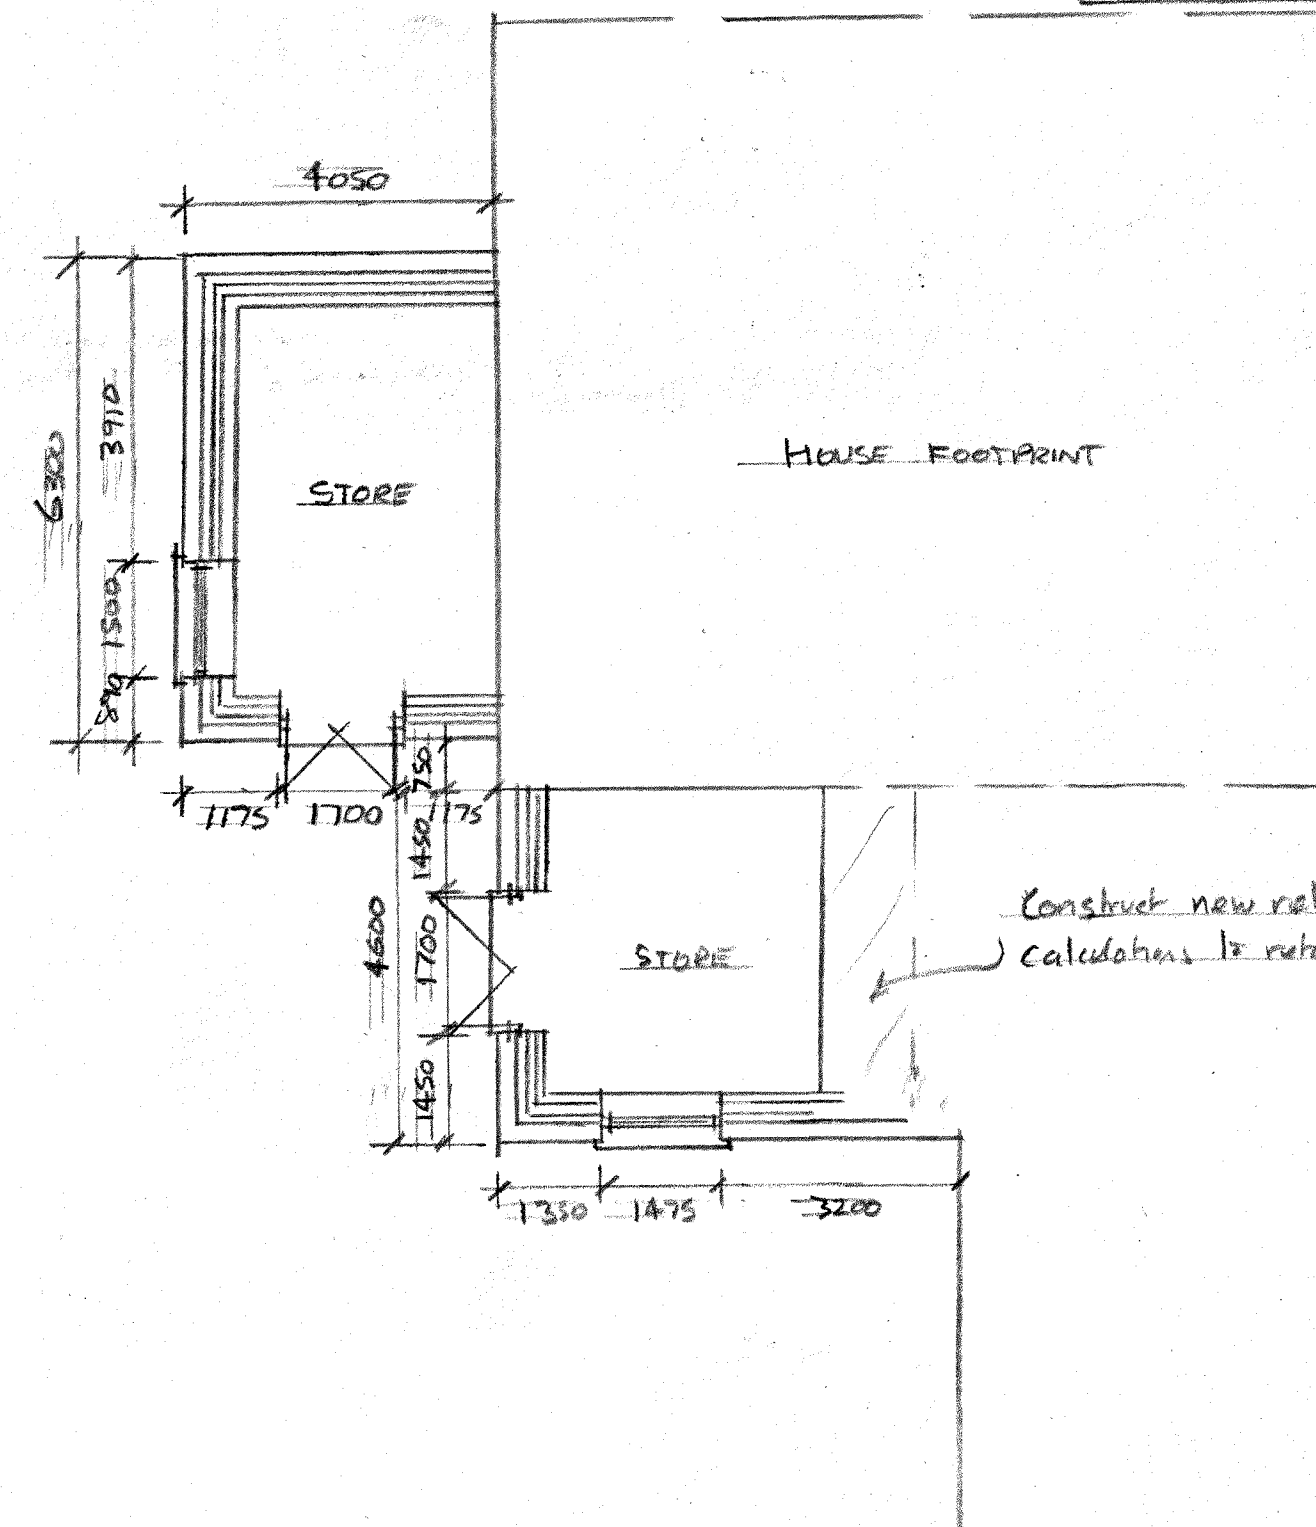

PROPOSED LOWER GROUND FLOOR (1:100)

AMENDMENTS
 1. Ridge line lowered, dormers narrowed,
 windows to 1st floor removed, side eath
 extended and altered with flat roof

100
PROPOSED ATIC CONVERSION WITH NEW ROOF AND
2 No. Beams, Extension to side, Porch, detached store
(AMENDED)

ADDRESS
DELFRYN, HEOL-Y-MMNYDD, CEFN COED
MERTHR TYDFIL CF48 2NQ

DATE	SCALE	DRAWN
MAY 2021	1:50, 1:100	A COLLINS
SEPT 2021		
NOV 2021		
MARCH 2022		

SCAN + 4