
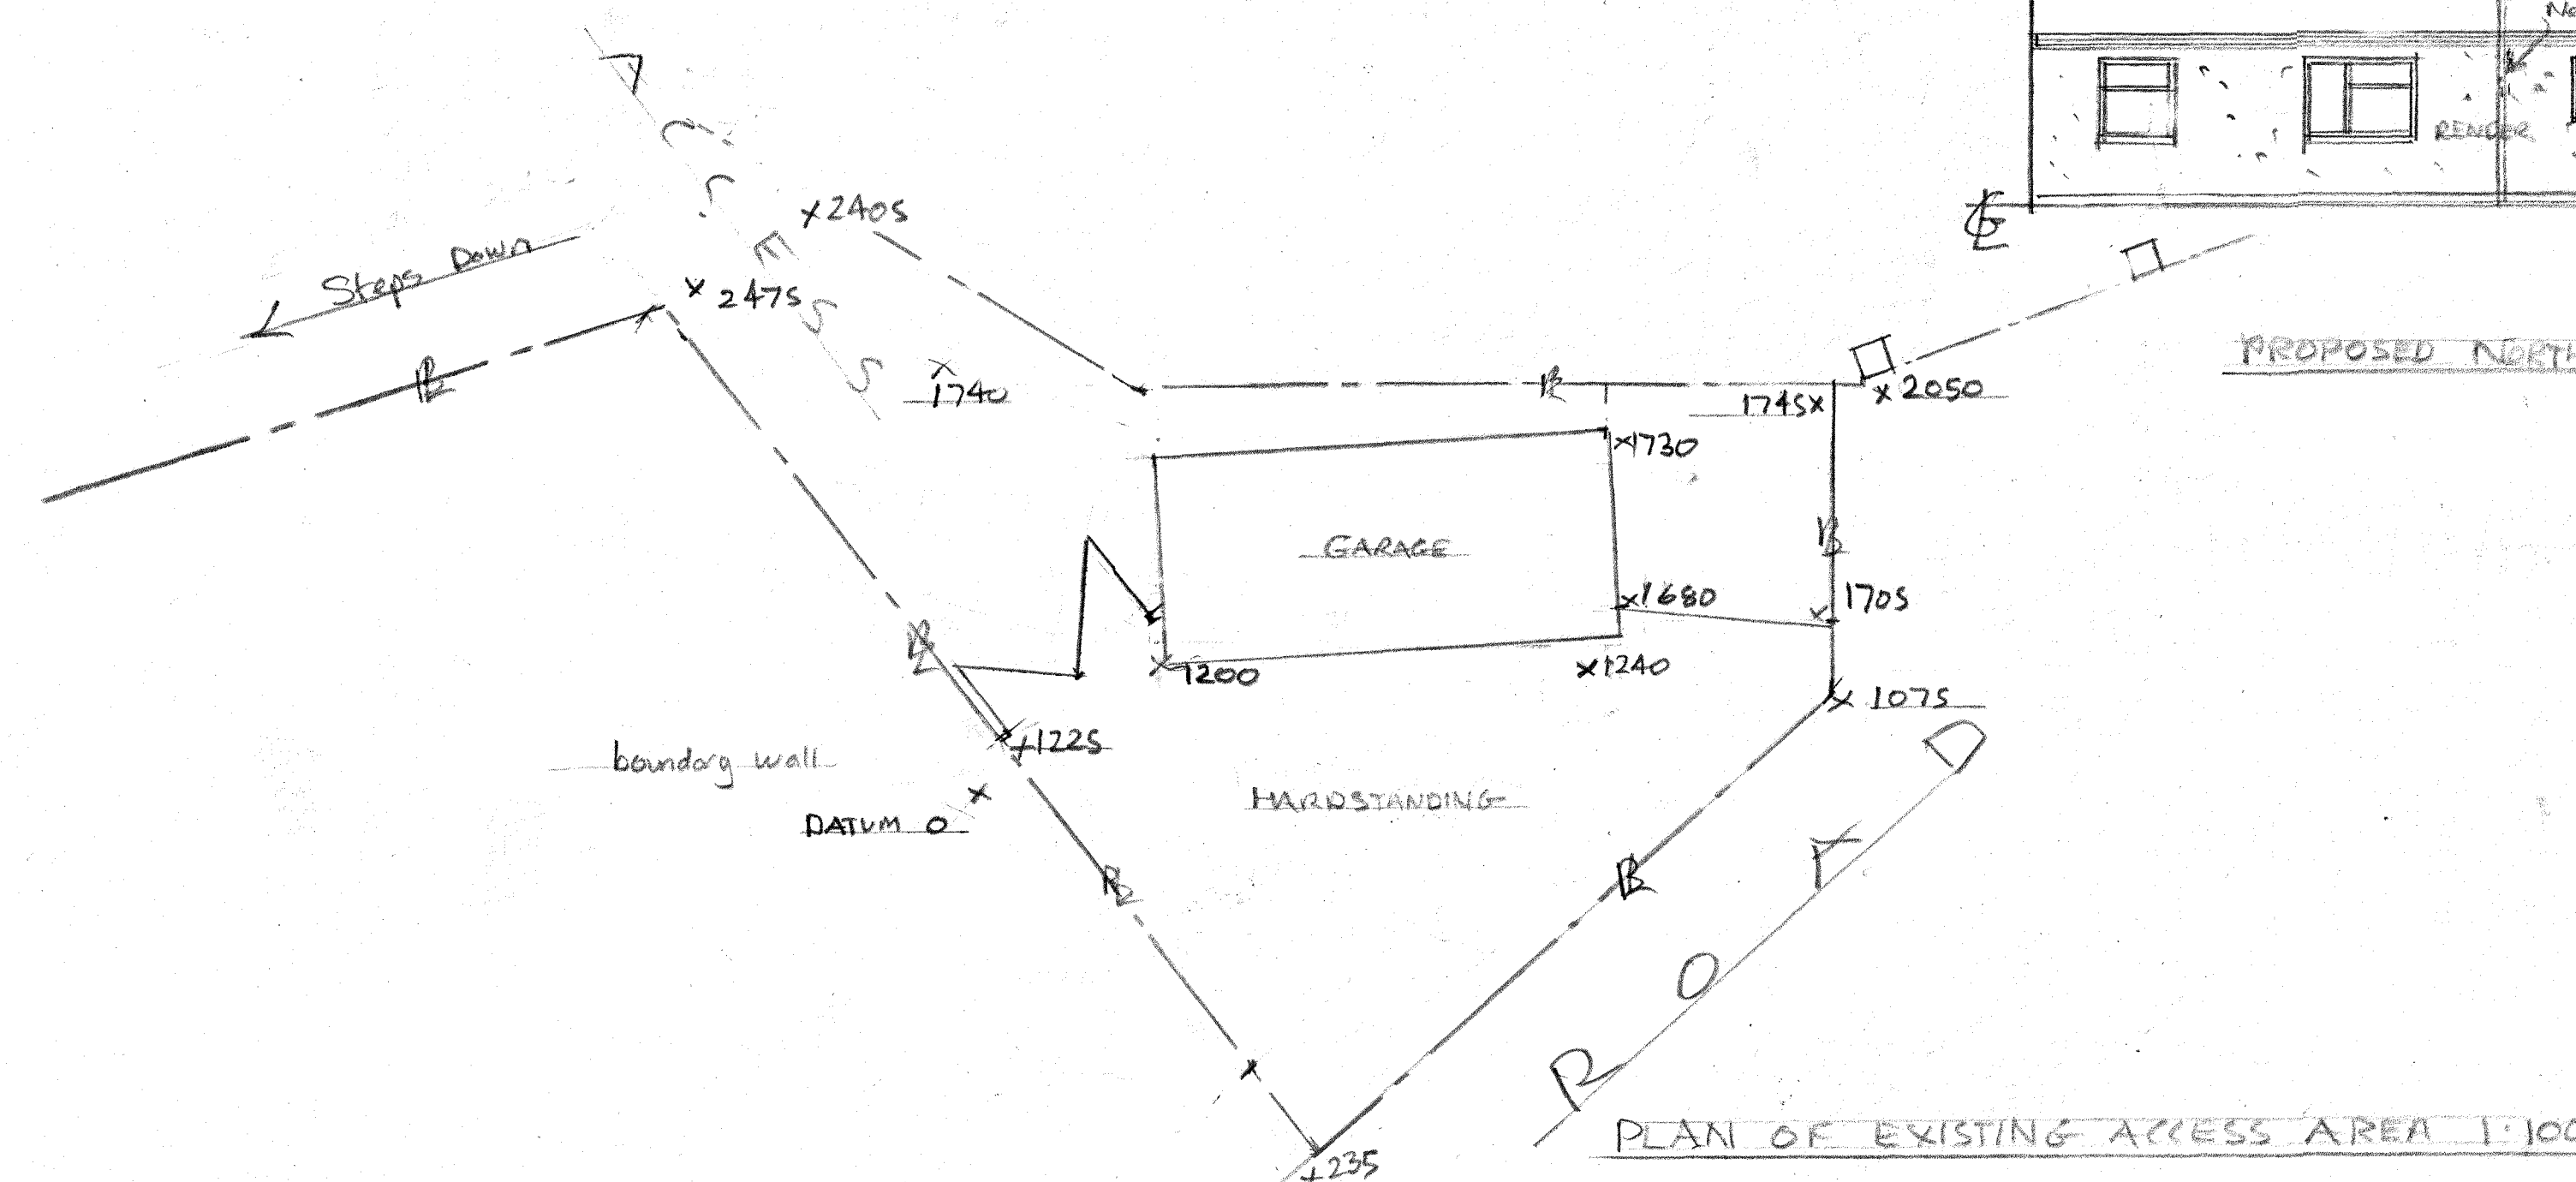
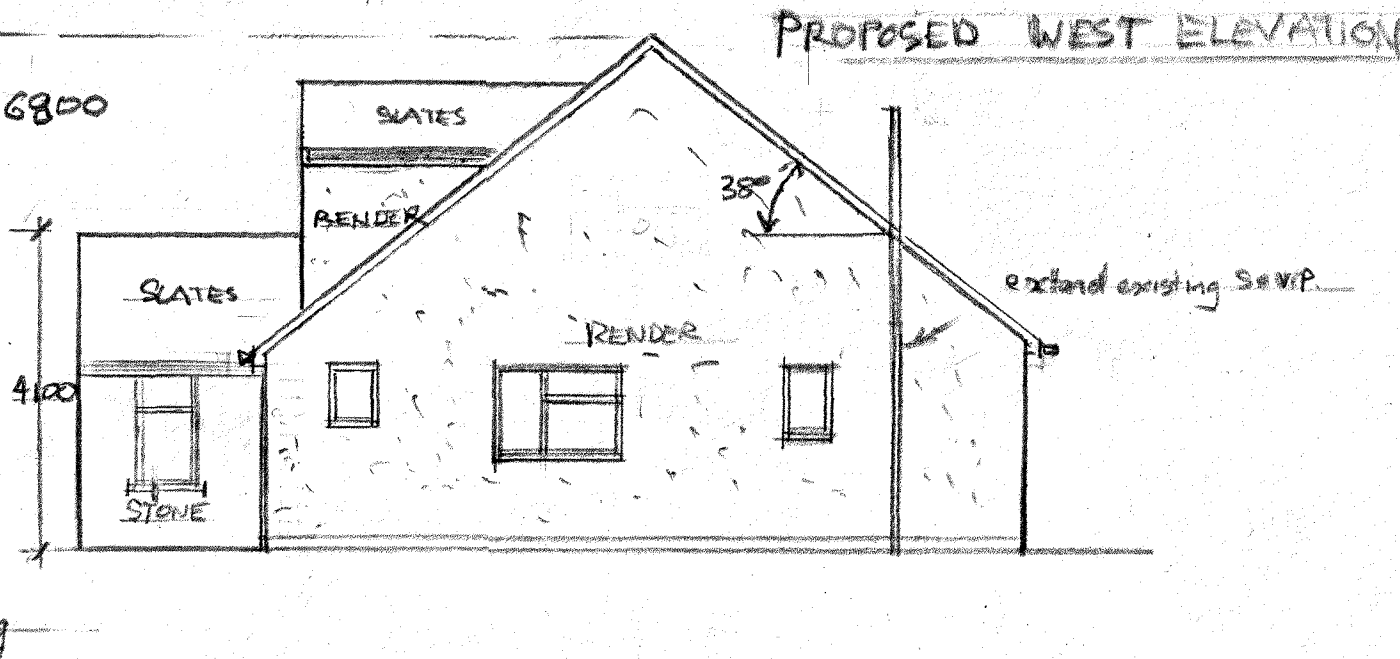
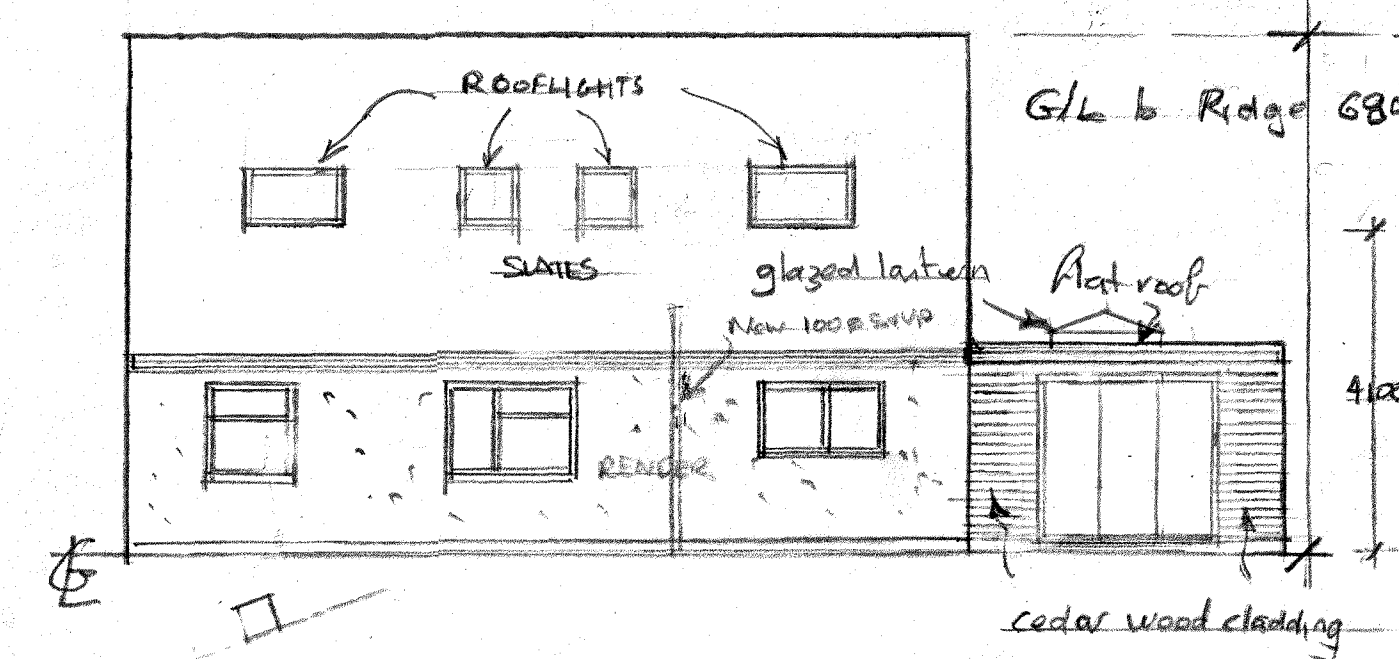
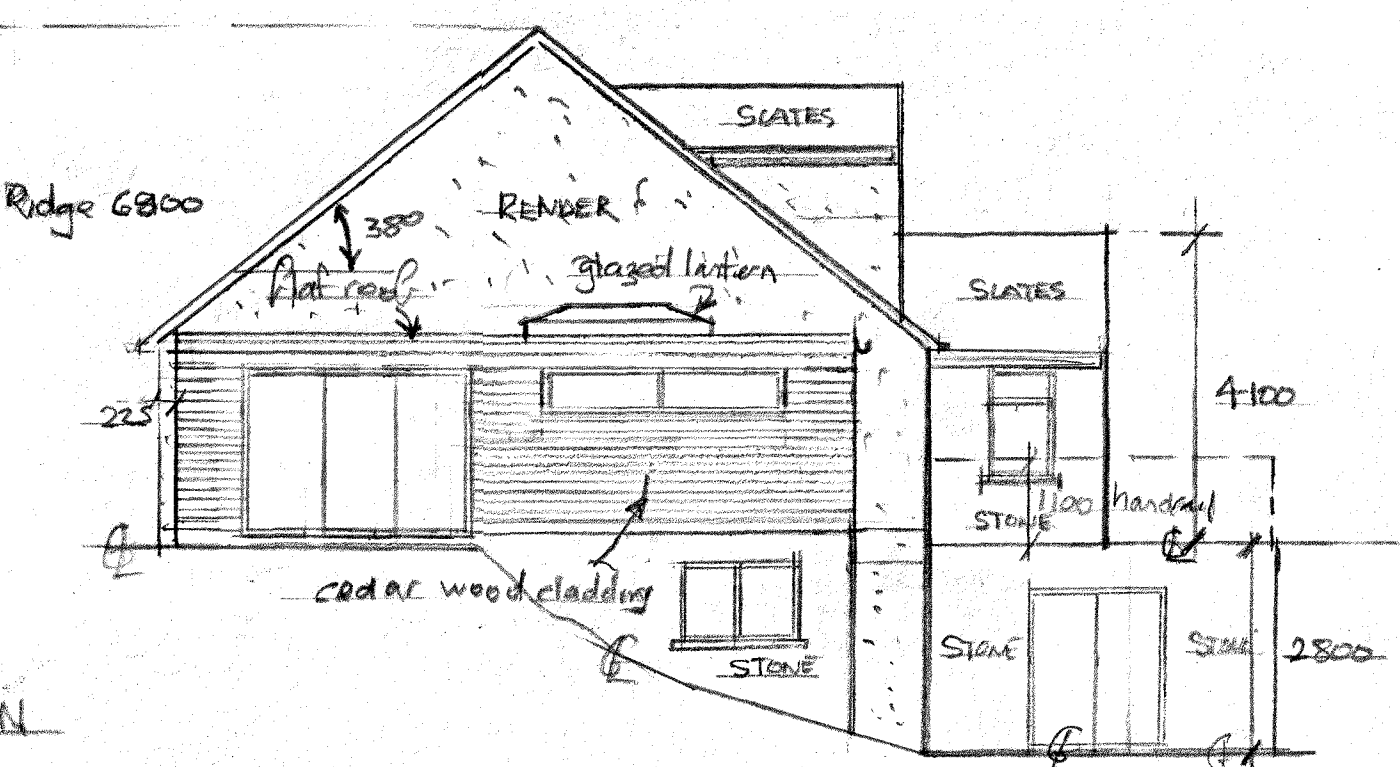
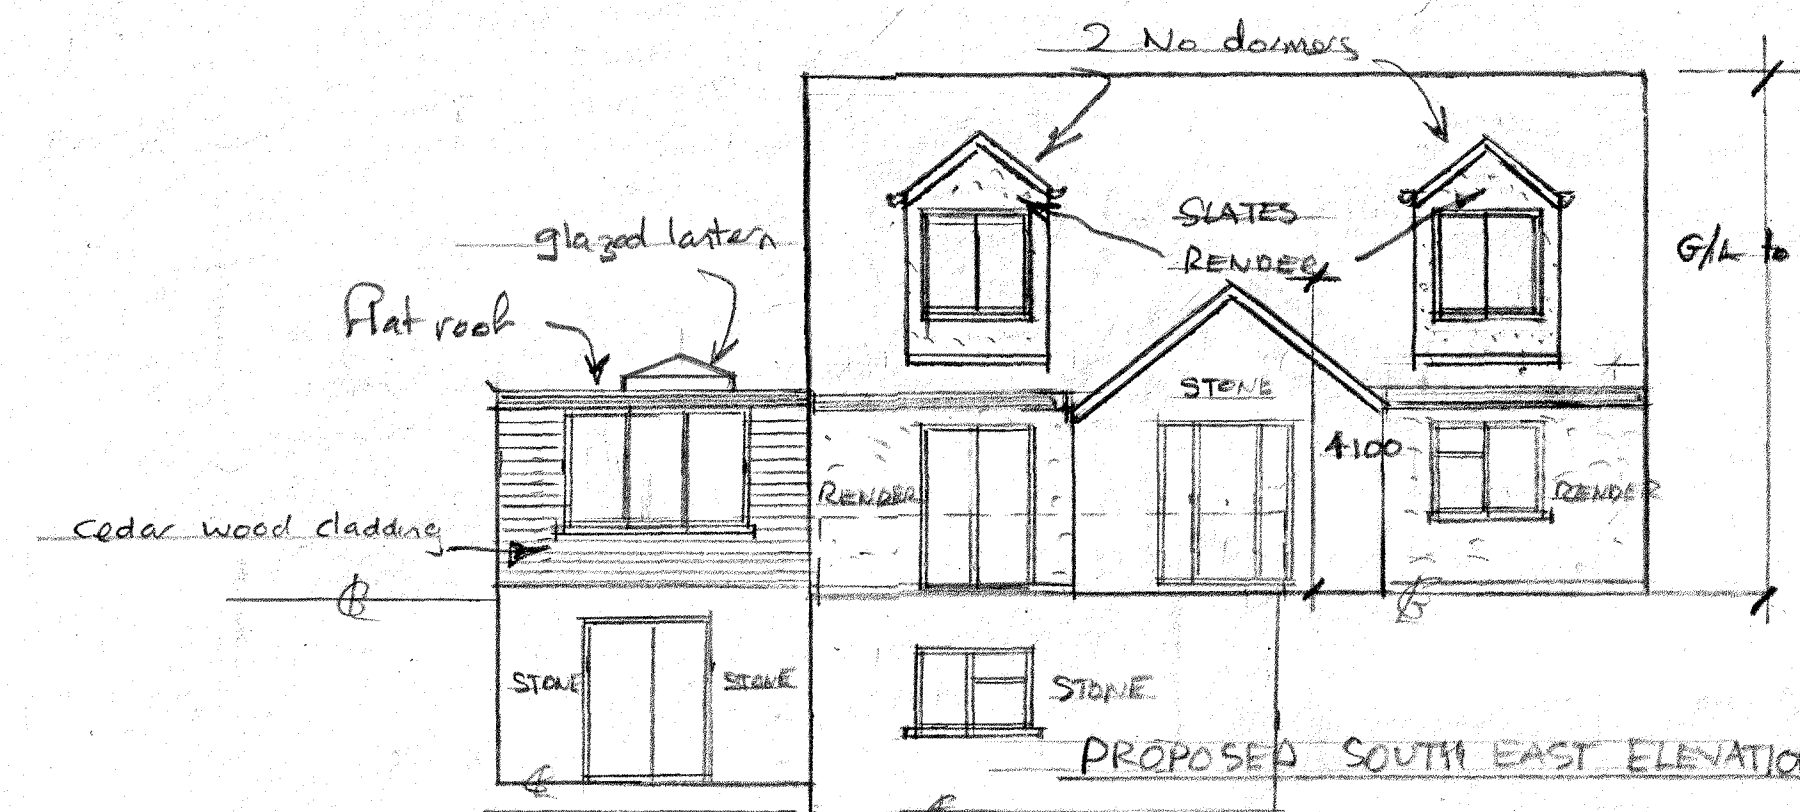
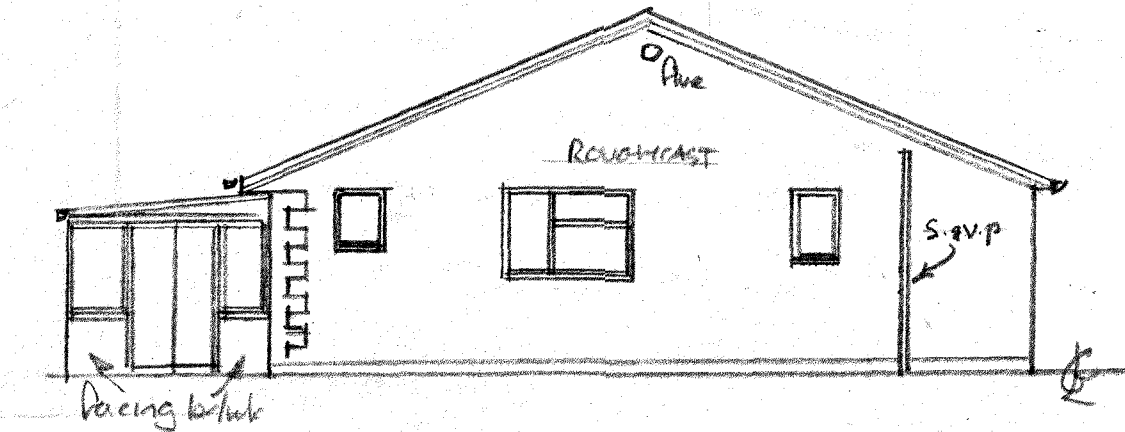
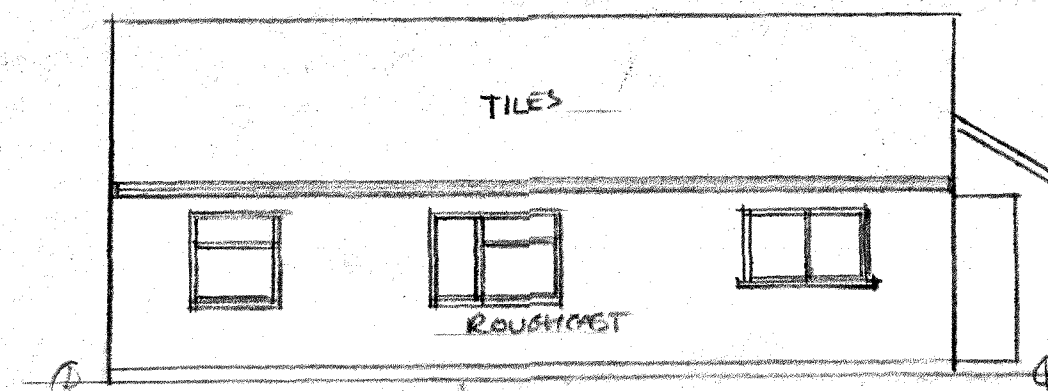
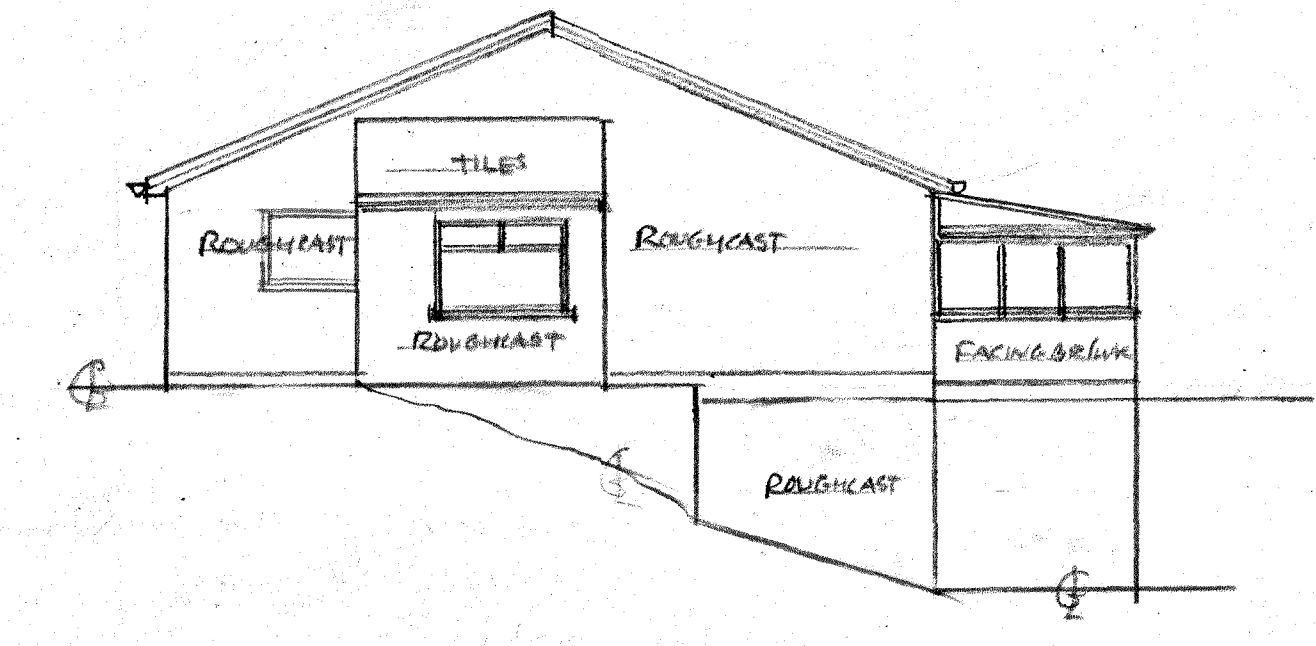
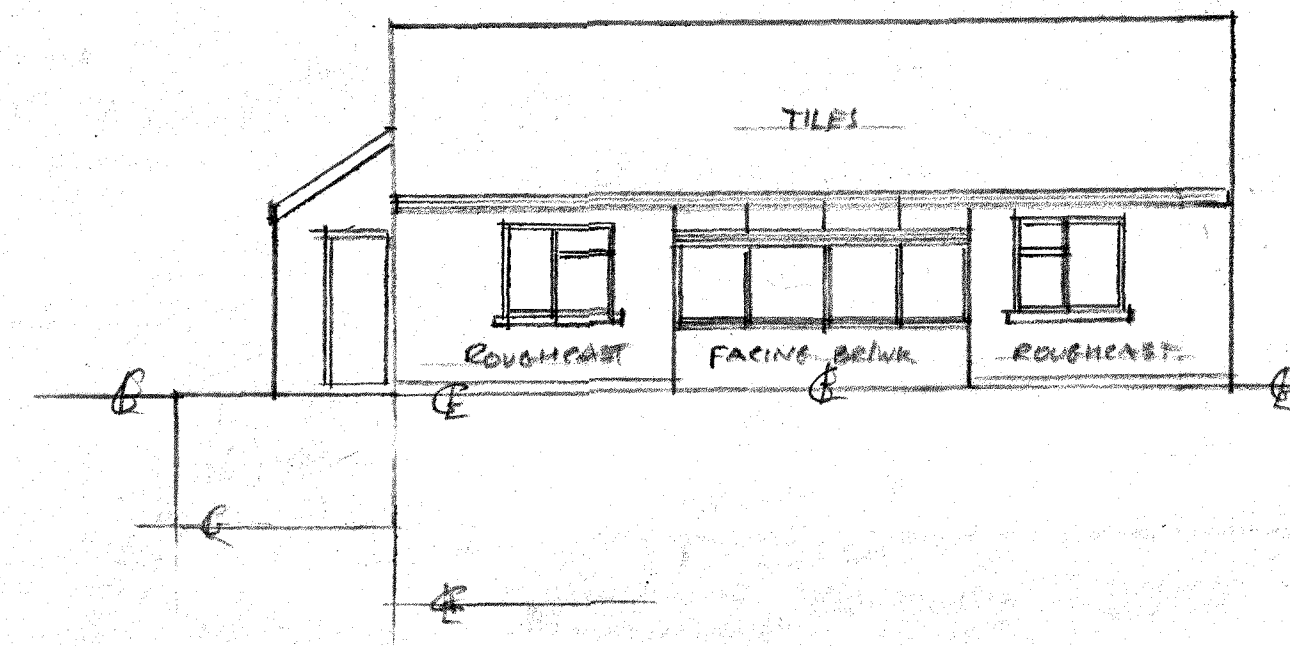


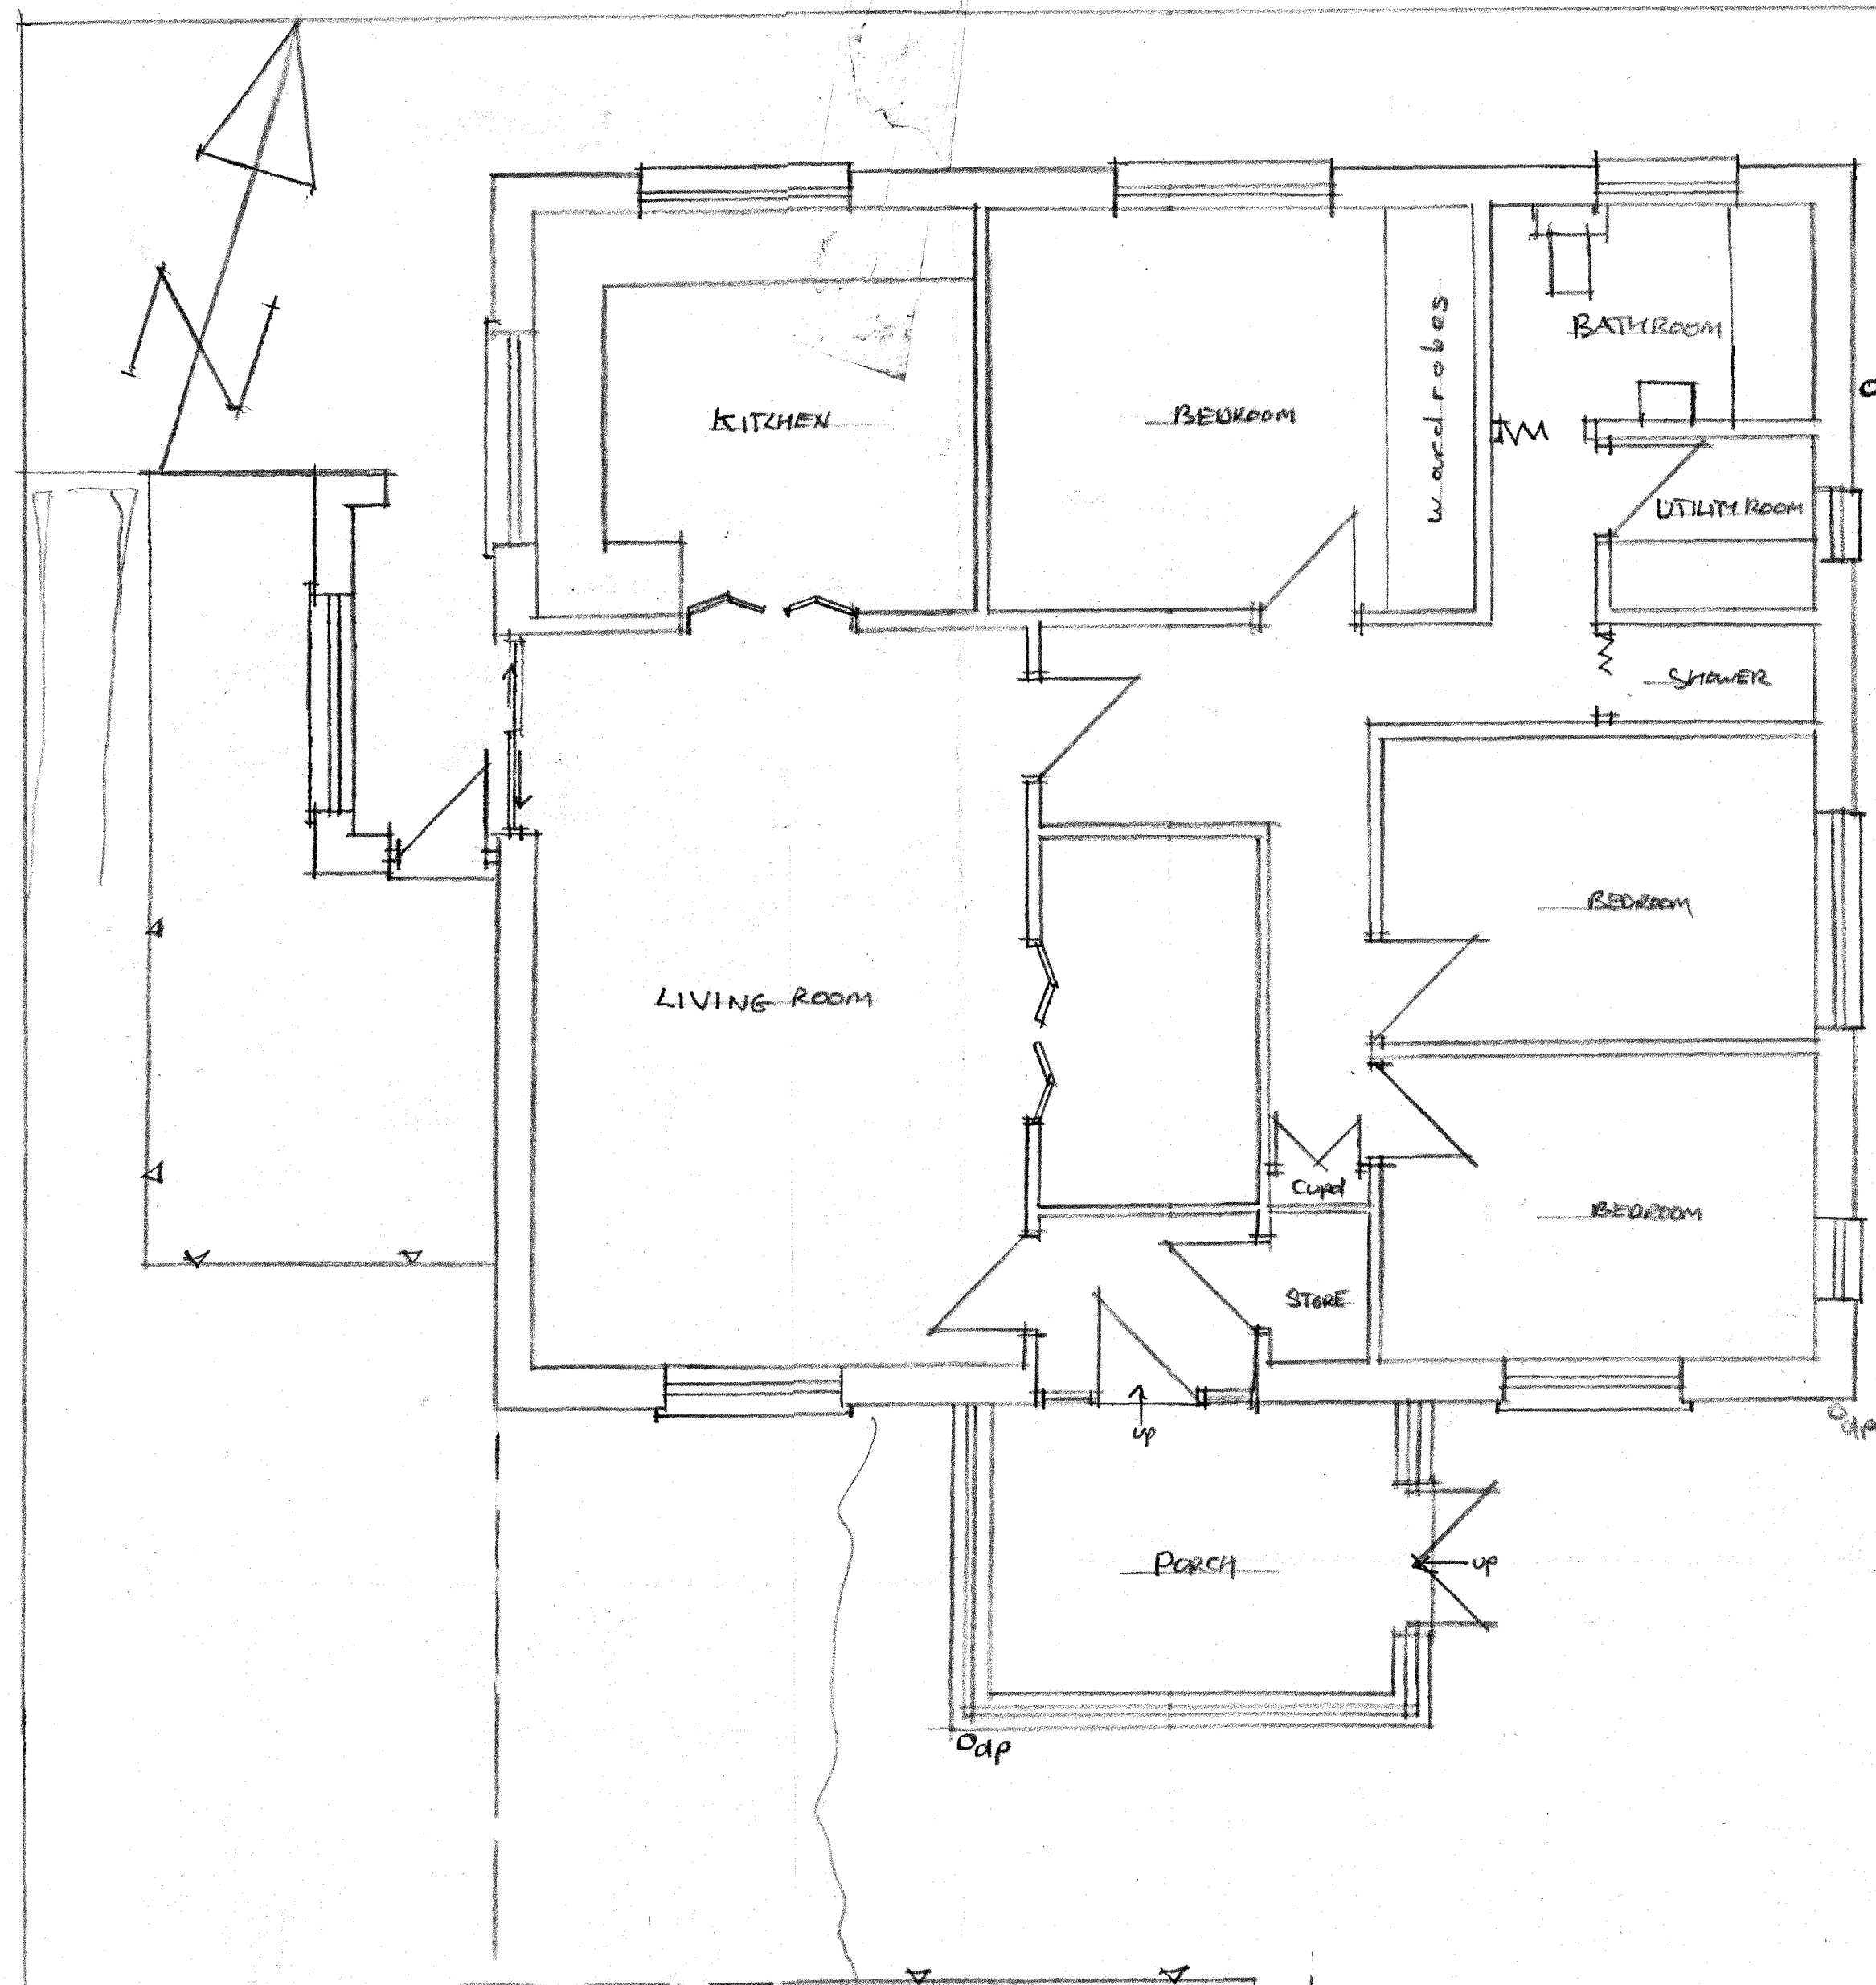

AMENDMENTS			
A' Ridge heights & proposed main roof, dormers and porch altered to coincide A till June 21			
B' Position of 3 No. rear rooflights amended A till Sept 2001			
C' Ridge/lane lowered, dormers narrowed, windows to first floor removed, side extension extended and altered with flat roof			
JOB PROPOSED ATTIC CONVERSION WITH NEW ROOF & 2 No. dormers, Extension to side, Porch & detached store (AMENDED)			
ADDRESS DELFRIN, HEOL Y MYN-IDD, CEFN COED, MERTHR TYDFIL CF45 2NR			
DESK No	SCALE	DATE	DRAWN
1043	1:50, 1:100	MAY 2021 SEPT 2021	A. COLLINS