



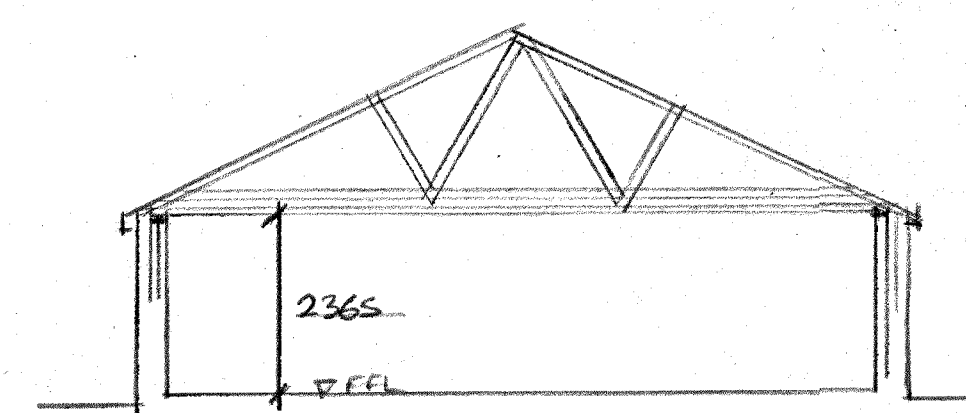


EXISTING SECTION 1:100

100x47mm C16 grade rafters @ 400c/c

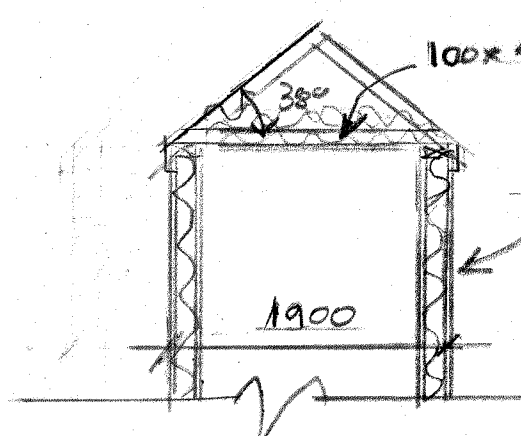


SECTION THROUGH DORMERS

Provide render finish to mesh faced board and vapour barrier on 10mm thick external quality plywood on 125x50 SW studs @ 400c/c built off double attic truss either side

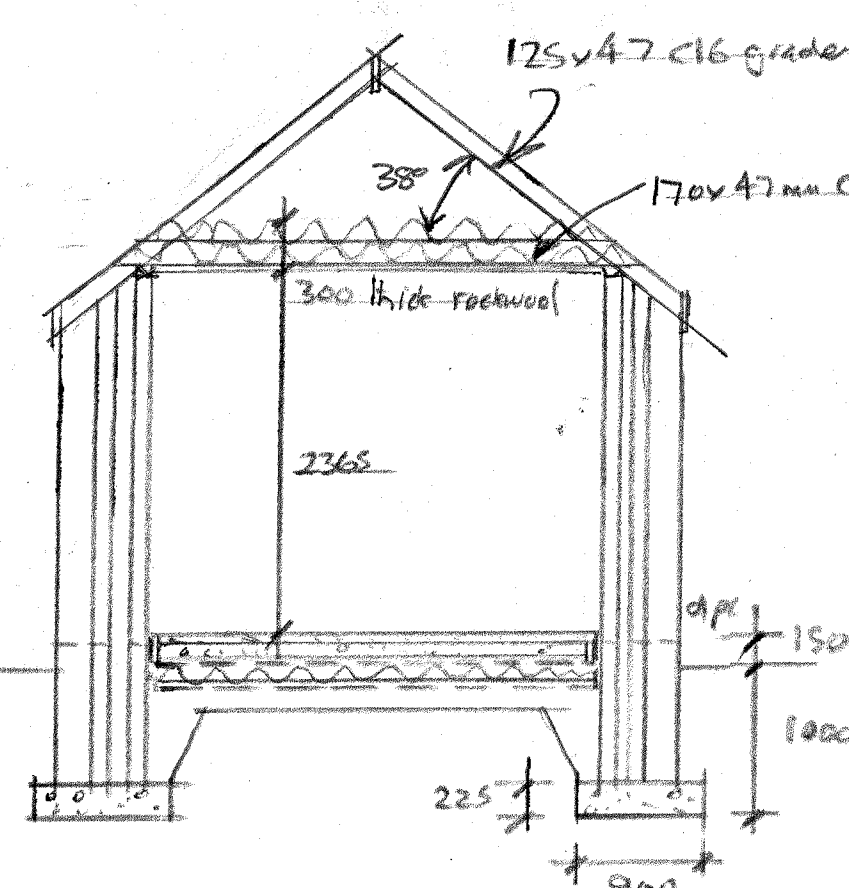


SECTION THROUGH PORCH

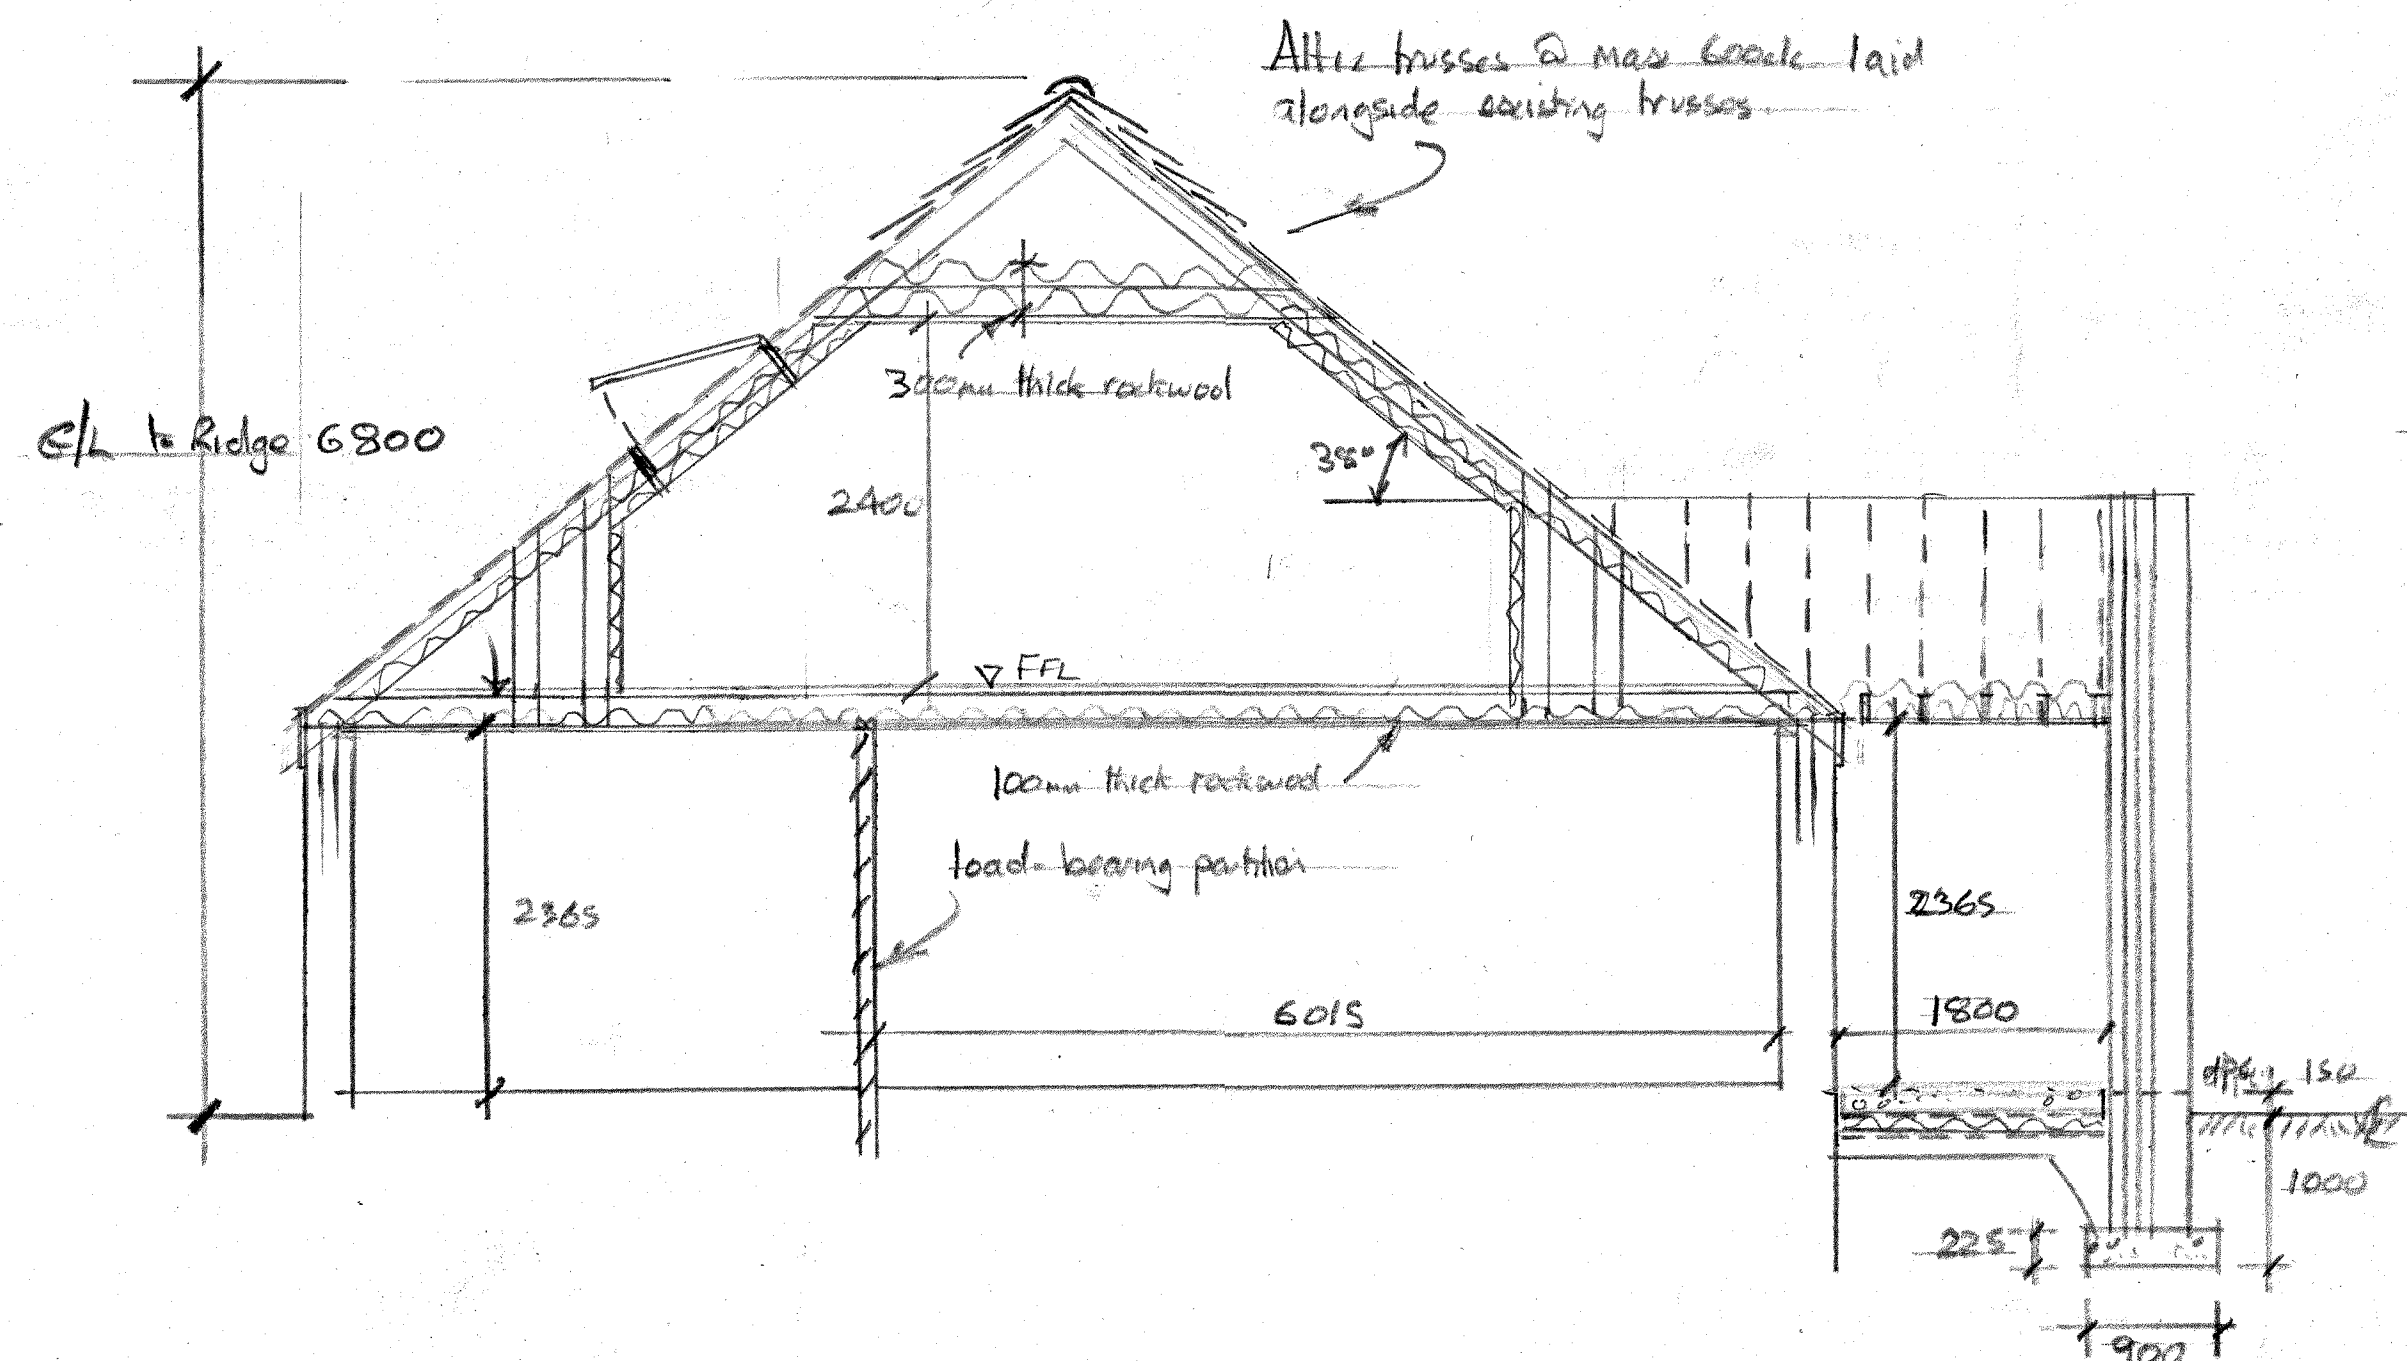


SECTION OF NEW ROOF AND PORCH

Cedar wood cladding

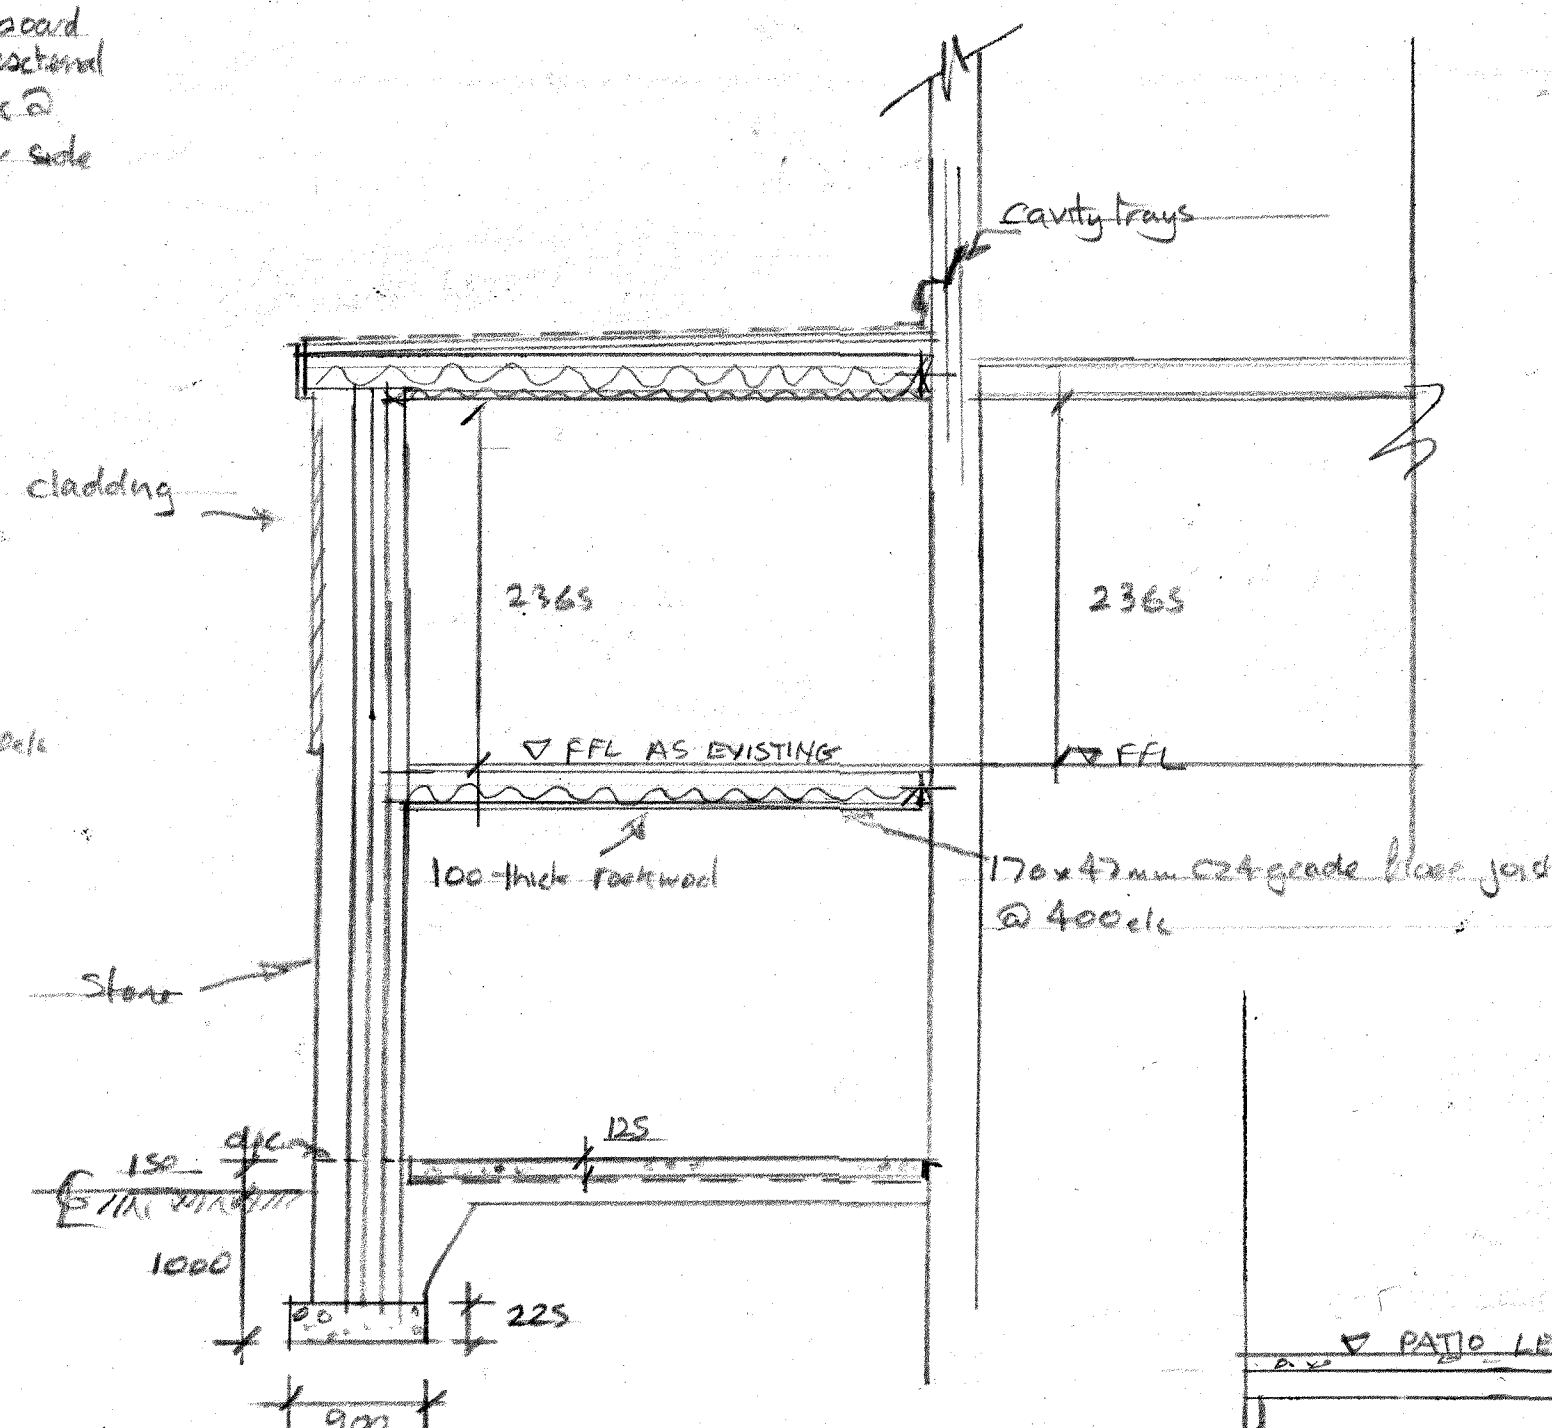


SECTION THROUGH EXTENSION TO SIDE

100mm thick blockwork wall

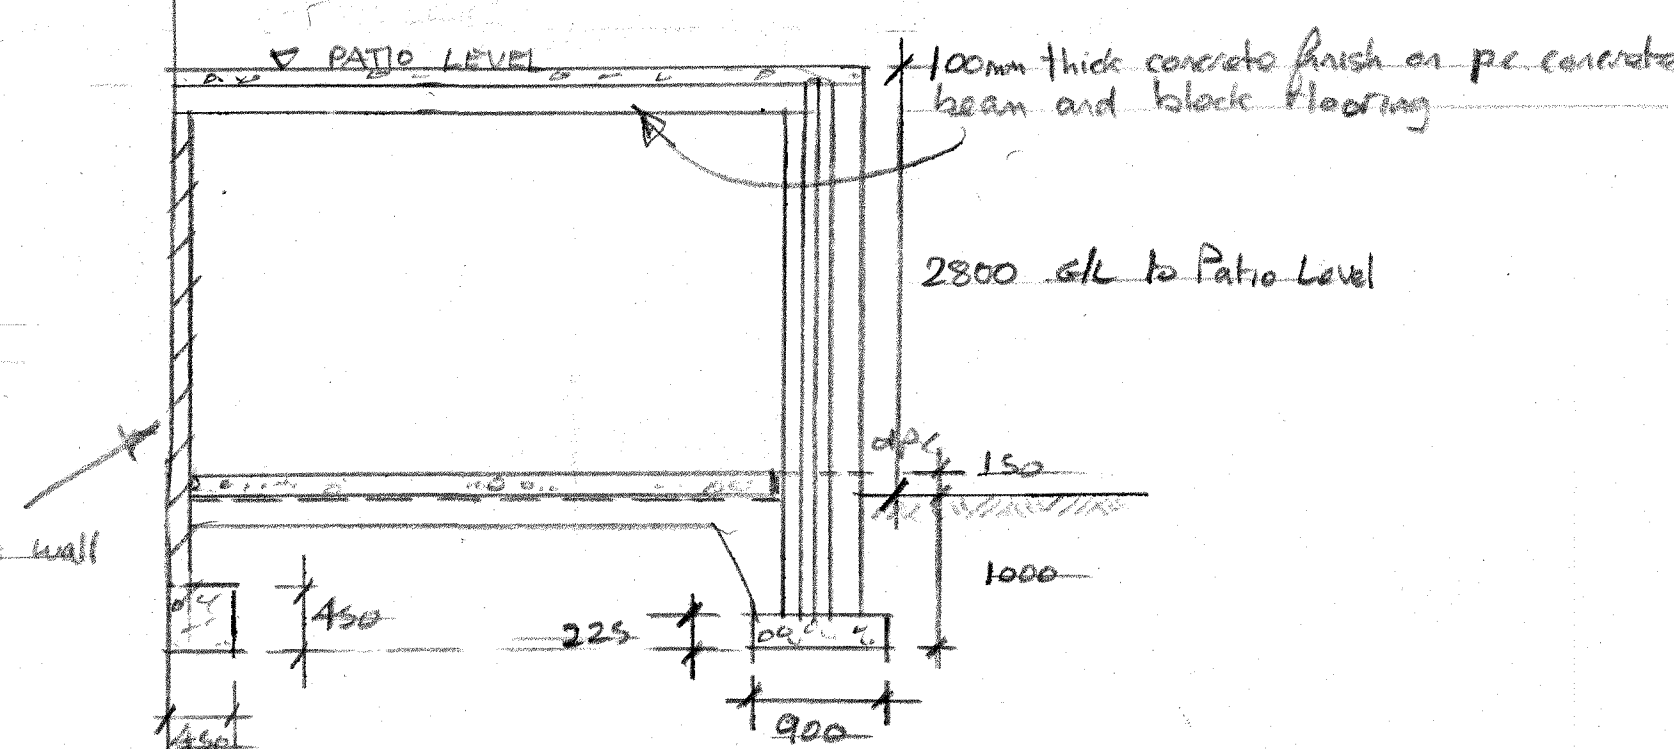


SECTION THROUGH STORE UNDER PATIO AREA

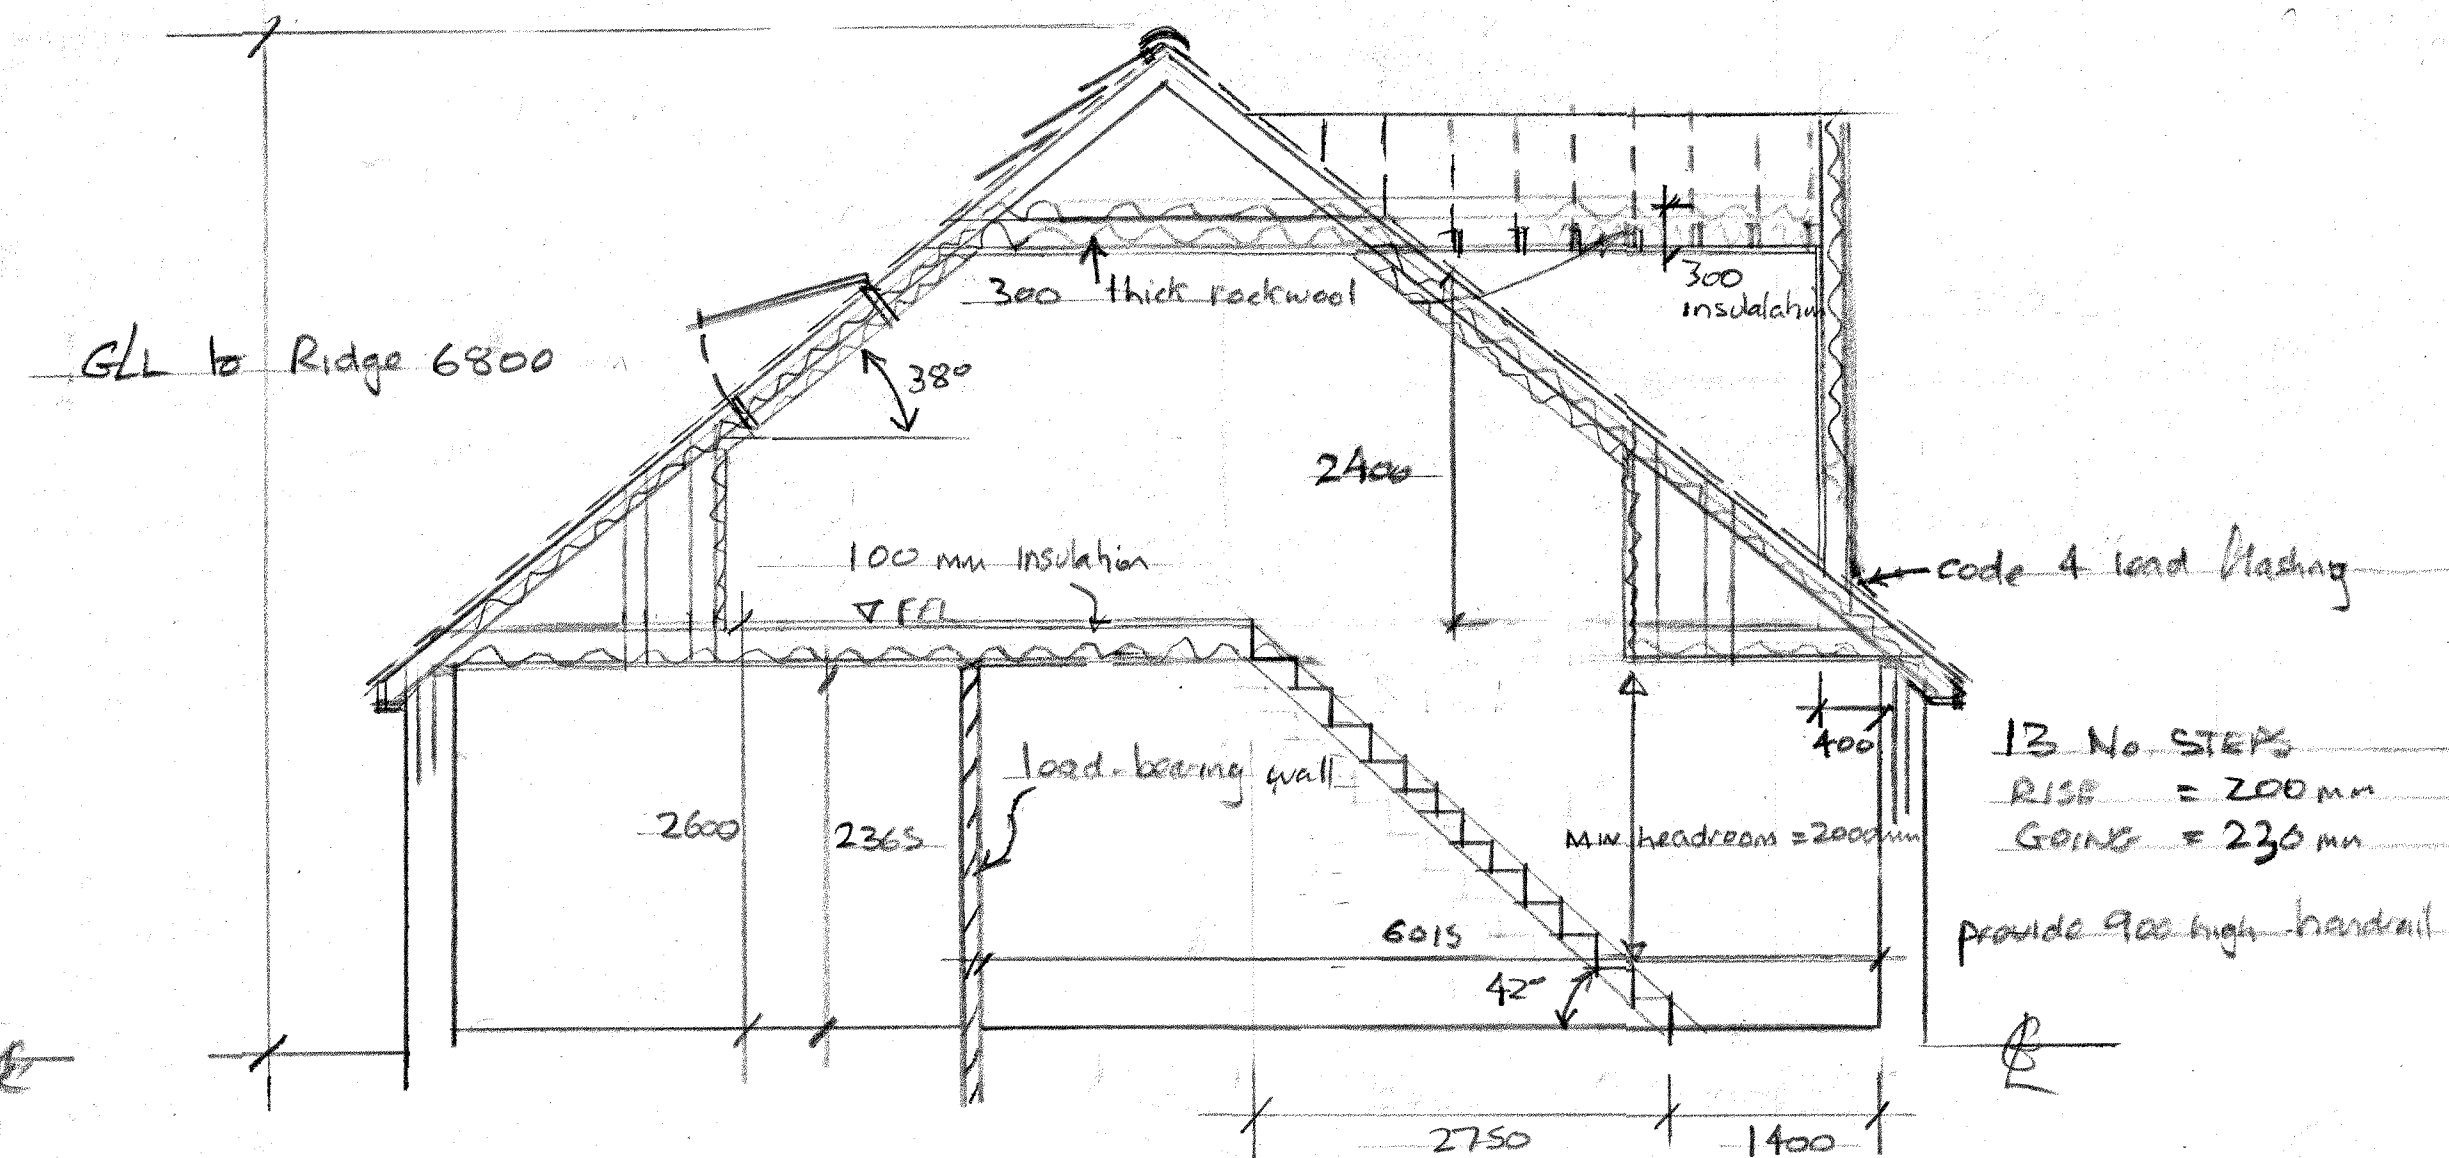


SECTION THROUGH NEW ROOF, DORMER AND STAIRS


EPDM rubber roofing on 19mm external quality plywood on 220x47mm C16 grade flat roof joists @ 400c/c fixed to SW wallplate either side in turn strapped to inner skin @ 900c/c

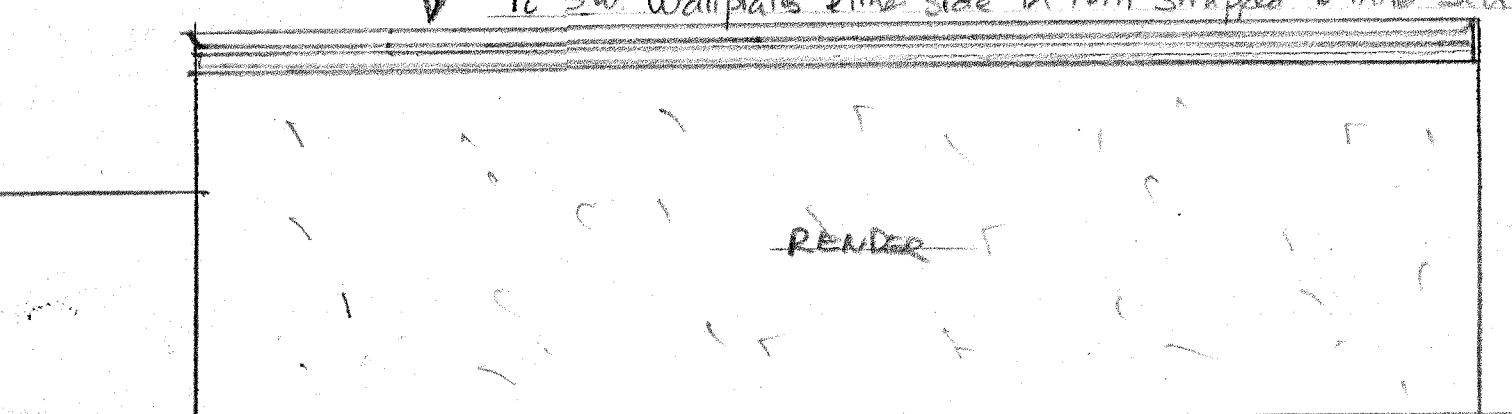


PROPOSED SIDE ELEVATION

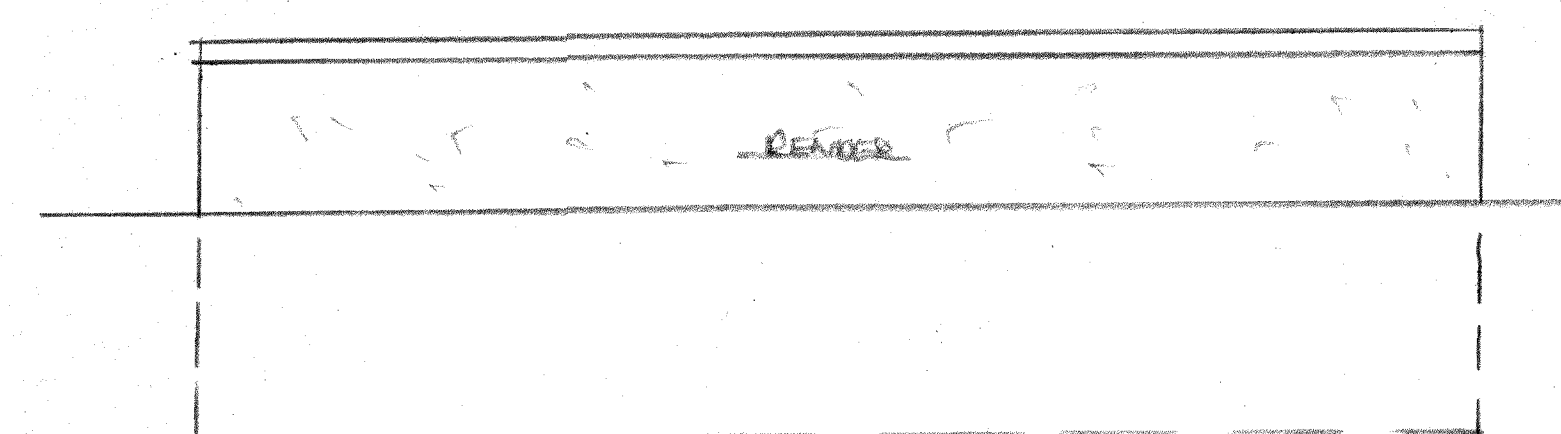

PROPOSED SIDE ELEVATION

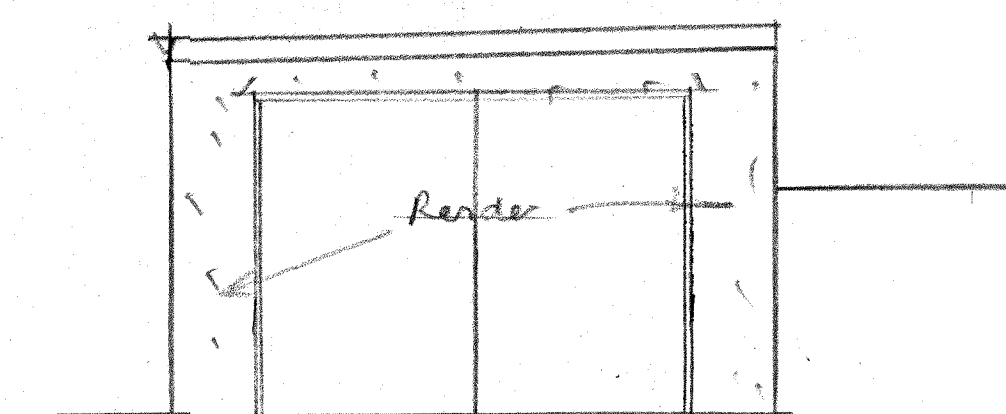

PROPOSED FRONT ELEVATION

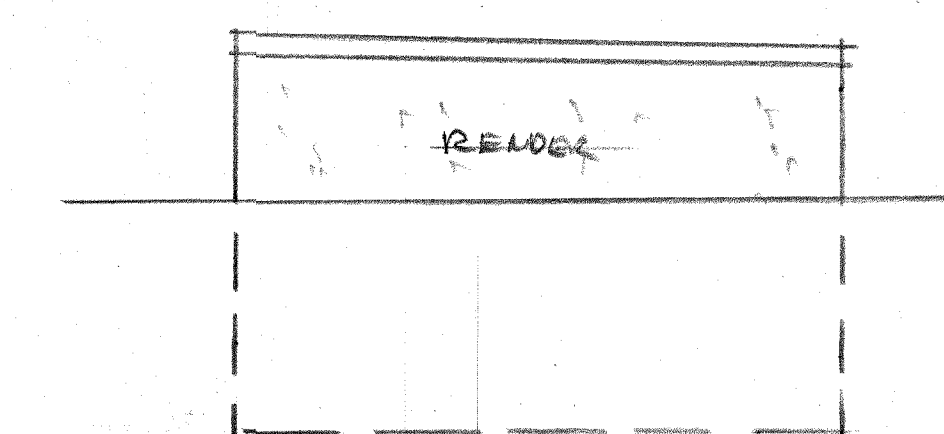

PROPOSED REAR ELEVATION

AMENDMENTS  
A) New ridge added to sections with heights A Collins June 21  
B) Position of rear rooflights added A Collins Aug 21  
D) Ridge line lowered, dormers narrowed, windows to 1st floor removed, side extn extended and altered with flat roof

DOB  
PROPOSED ATTIC CONVERSION WITH NEW ROOF & 2 NO DORMERS EXTENSION TO SIDE, PORCH & DETACHED STORE (AMENDED)

ADDRESS  
DELFryn, HEOL Y Mynydd, CEFN COED  
MERTHYR TYDFIL, CF48 2NQ

| REVISION | NO | SCALE       | DATE                    | DRAWN      |
|----------|----|-------------|-------------------------|------------|
| 3        | D  | 1:50, 1:100 | MAY 2021<br>AUGUST 2022 | A. COLLINS |