




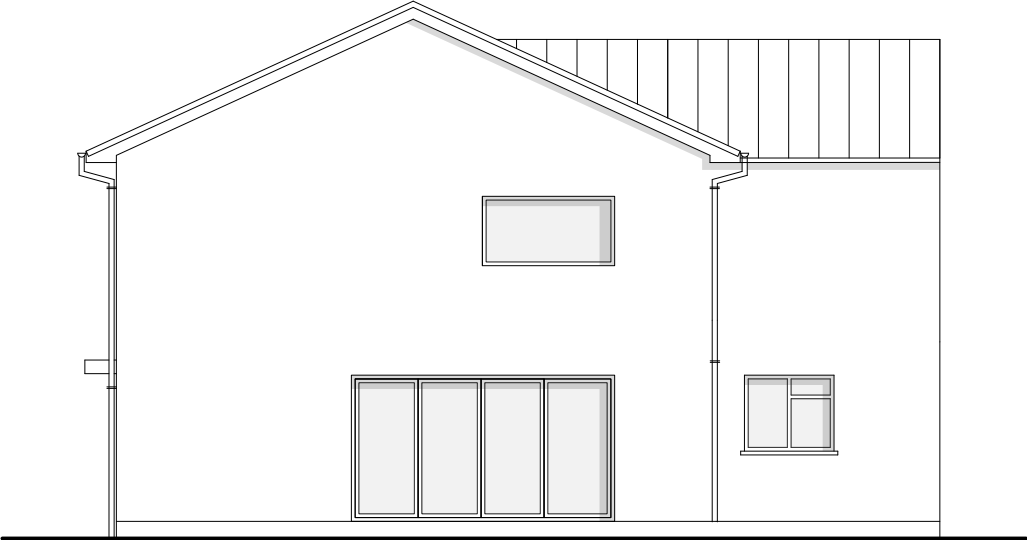


SIDE ELEVATION

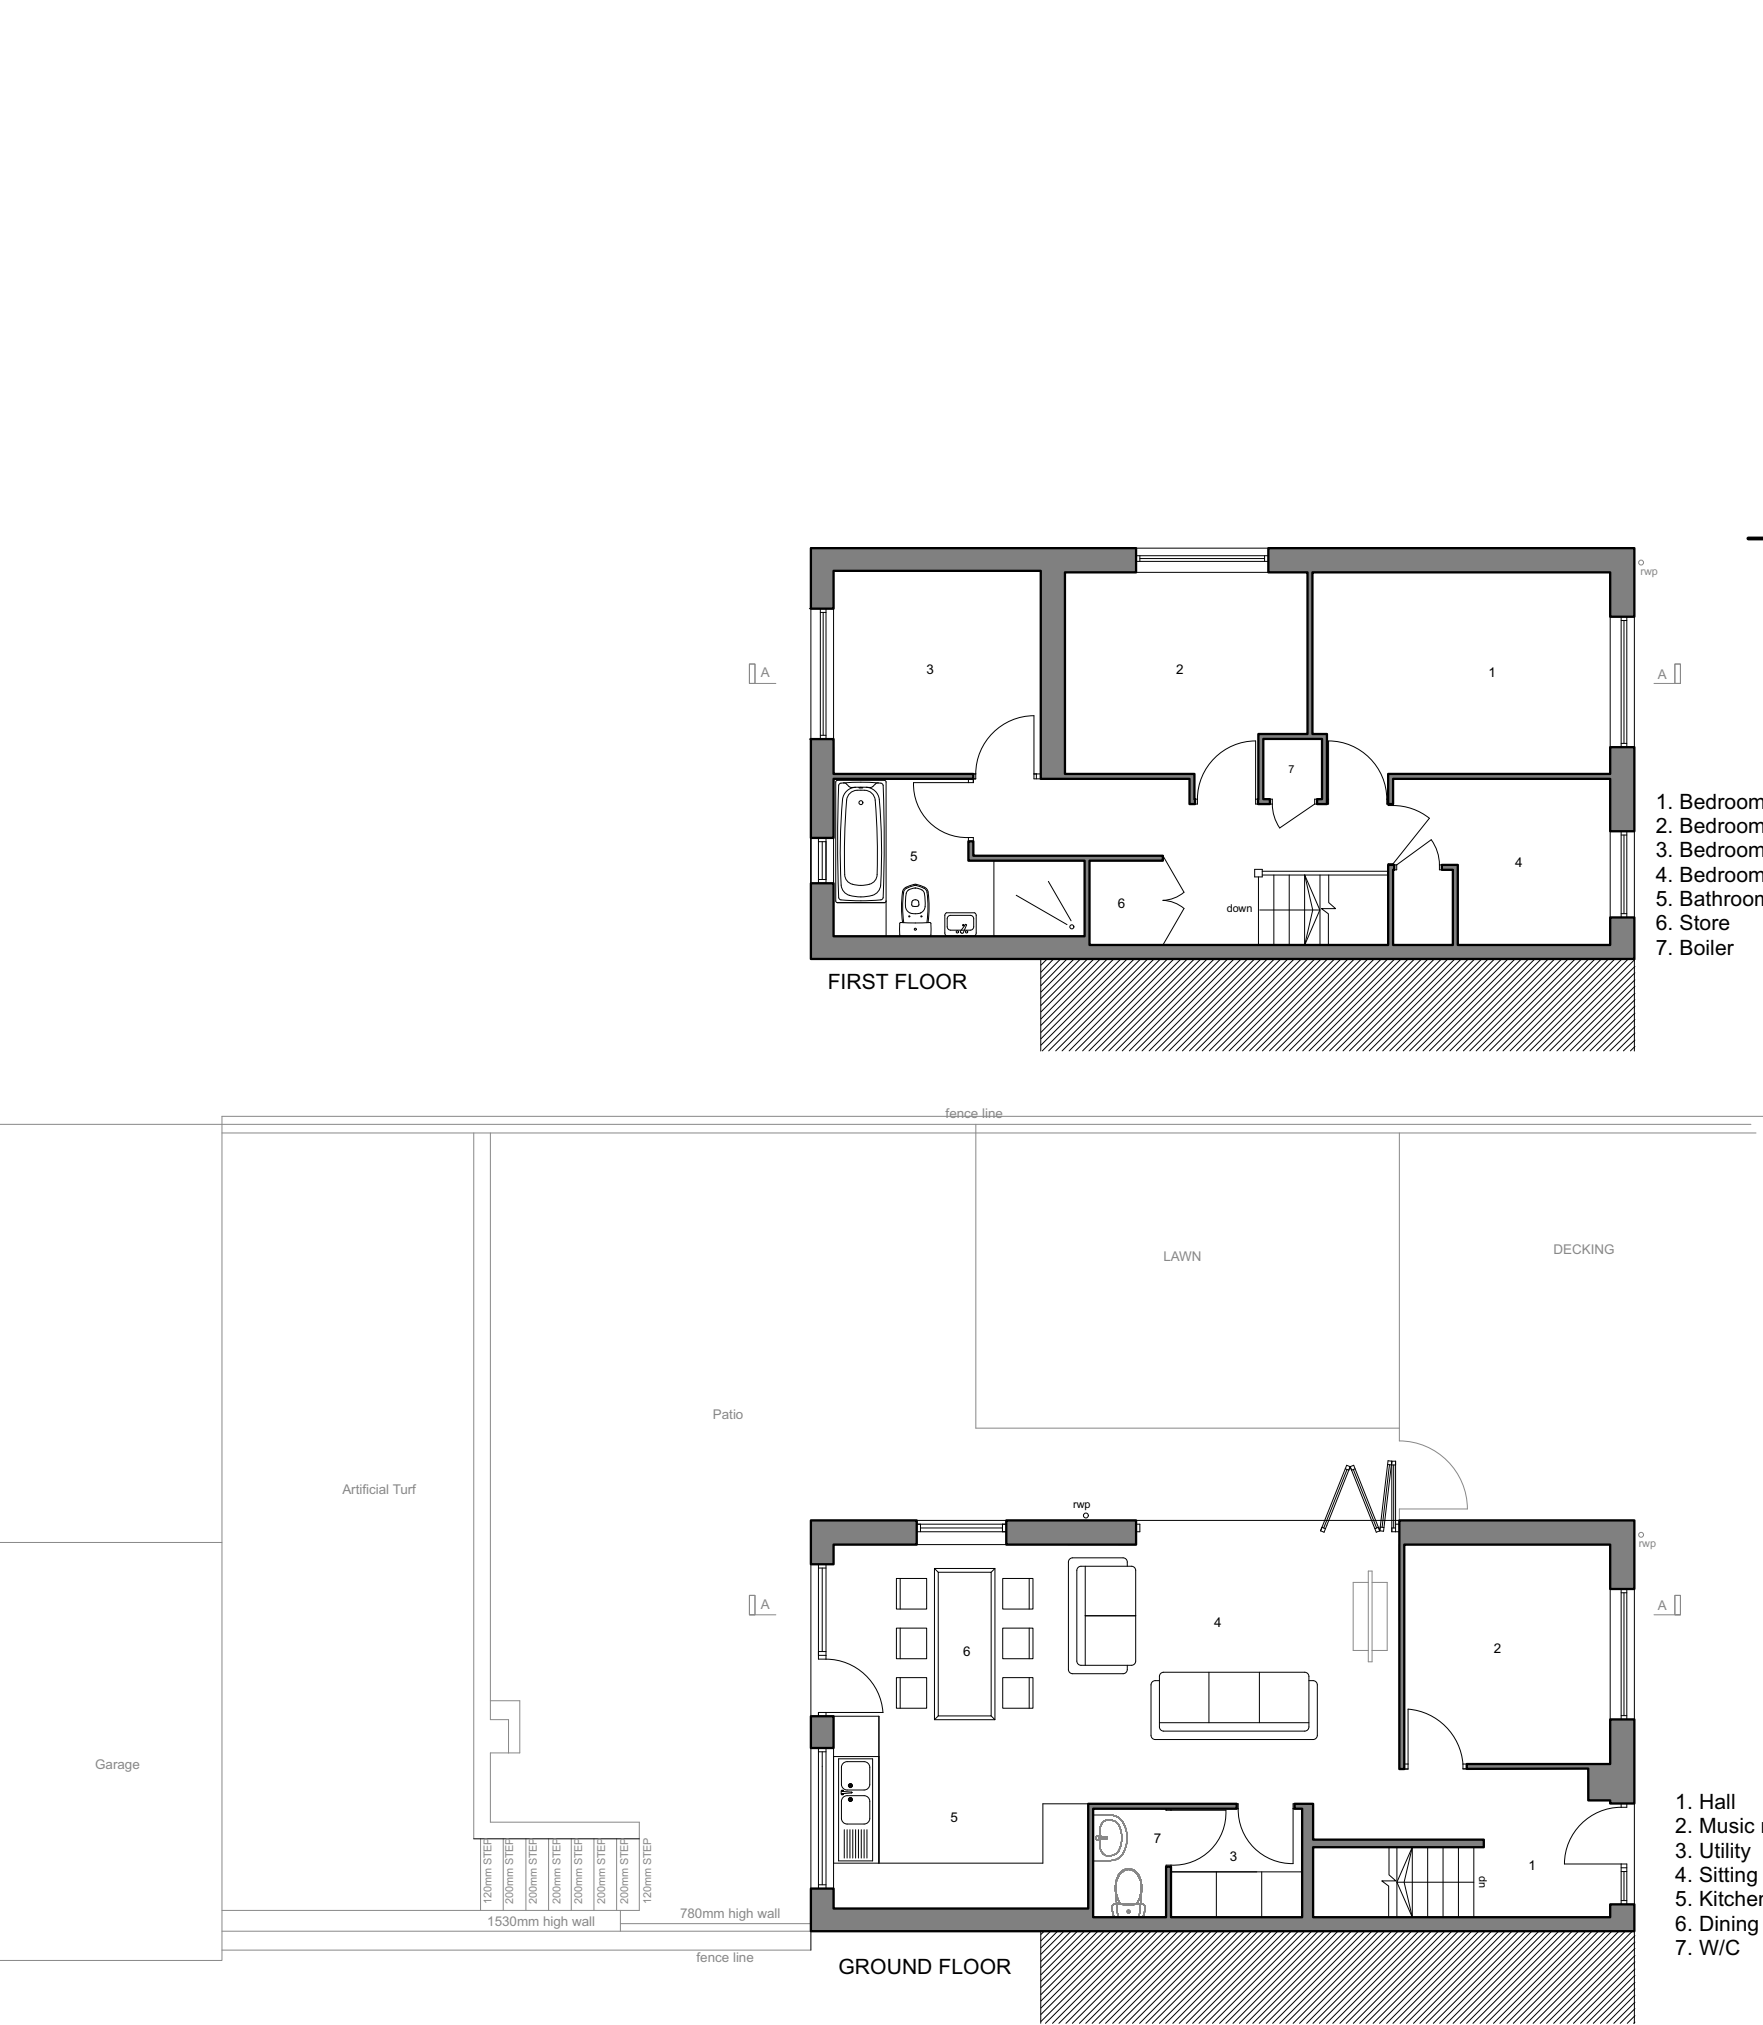

PROPOSED FRONT ELEVATION

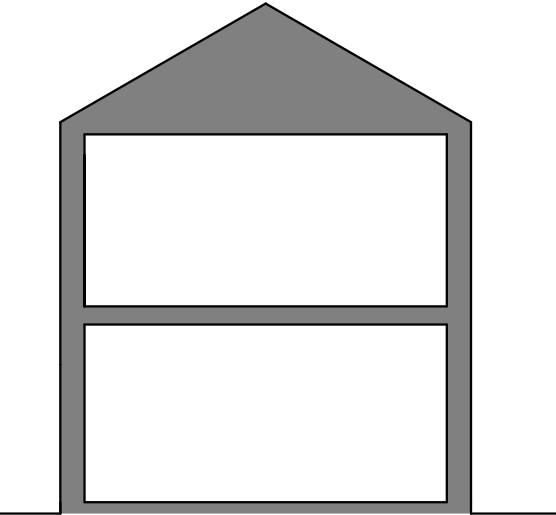

SECTION

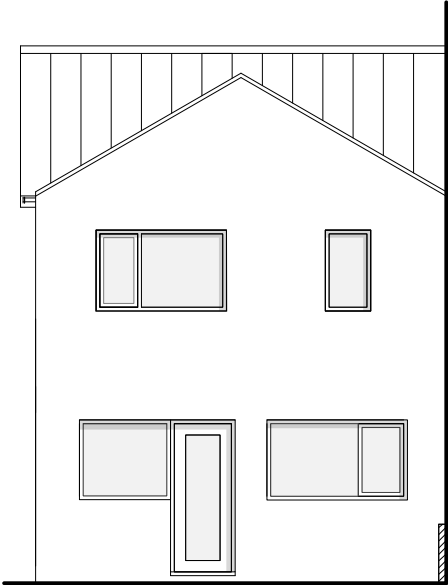

REAR ELEVATION

 George and Co.

Proposed refurbishment and first floor extension at 22 Brecon Rise, Pant, Merthyr Tydfil, CF48 2BW

883	Proposed plans, section and elevations		
planning	1:100 @ A1	NOV 22	AJ
George + Co Crownford House, Swan Street, Merthyr Tydfil, Mid Glamorgan, Wales, CF47 8EU TEL 07830328652 hello@georgeandco.studio			
DO NOT SCALE THIS DRAWING			©George and Co.