


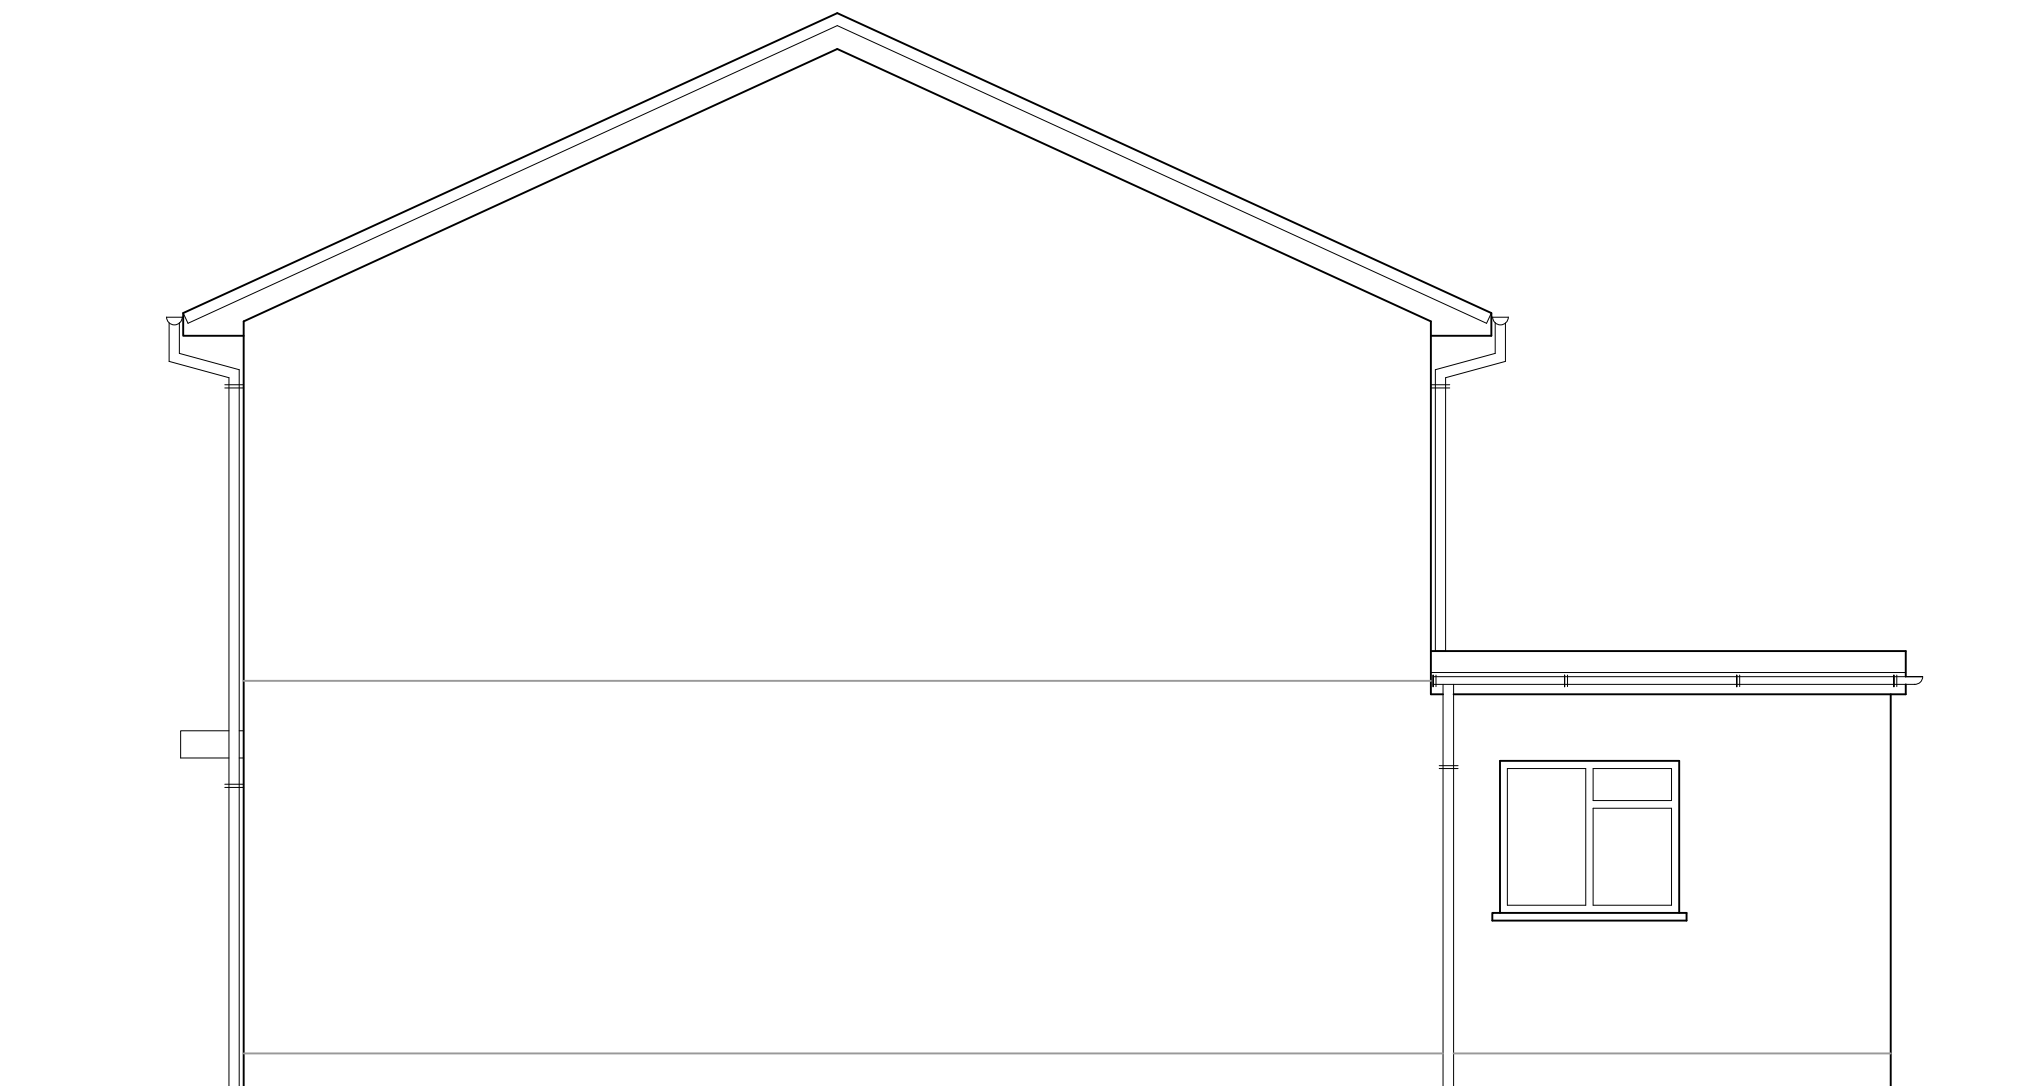

SIDE ELEVATION

Scale 1:50