


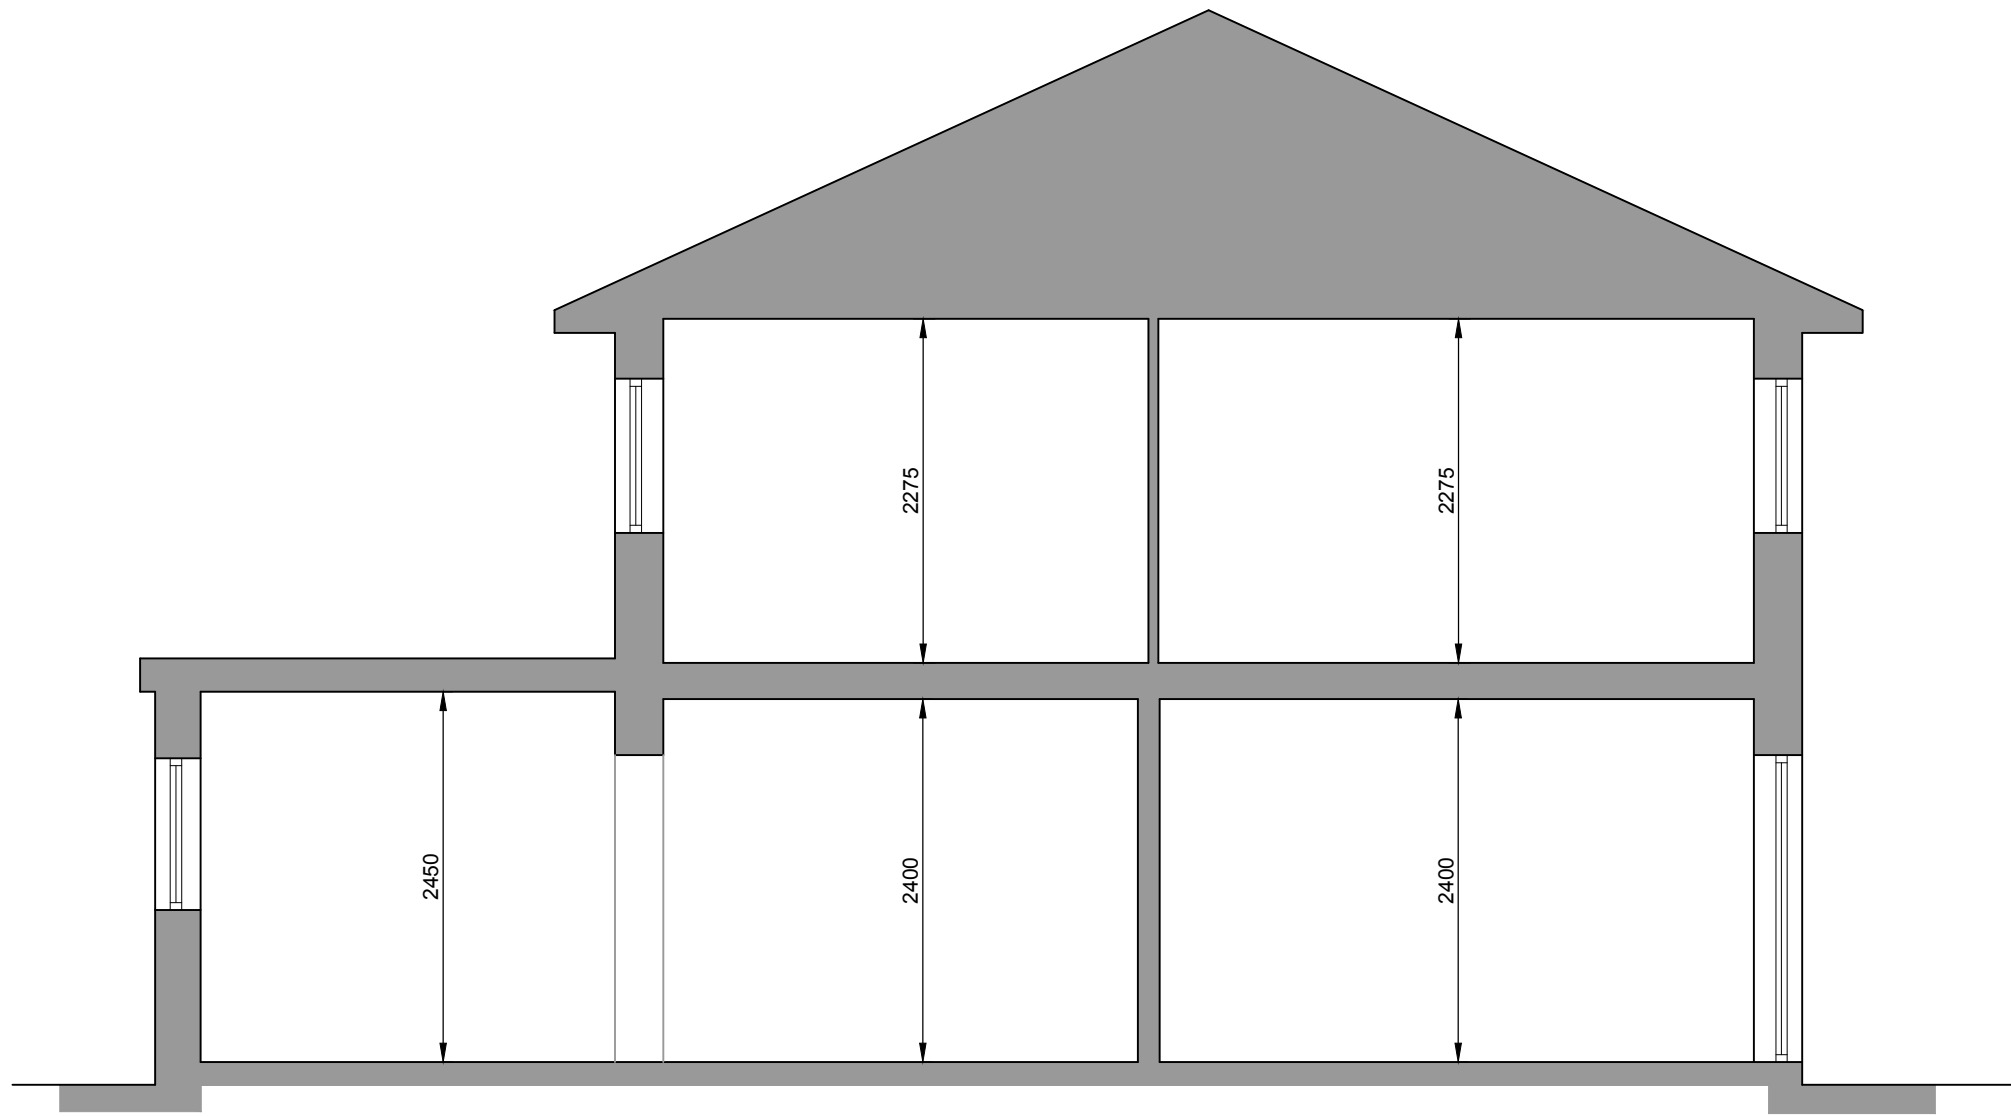

SECTION A-A

Scale 1:50